

"Ittifoq" MFY hududidagi 2400,0 m.kv maydonda "Tepaga o'stirish" tamoyili asosida 4-qavatli avtobekat, avtoturargoh, savdo do'konlari va elektromobillarni zaryadlash punkti (1-qavatda 50 ta avtomobil o'rinli shox bekat, 2-3 qavatlarda 60 savdo do'konlari, 4-qavat va tom qismida 120 ta avtomobil o'rinli avtoturargox) tashkil etish. SXEMASI

«TASDIQLAYMAN»

Andijon MYBX DM


direktori

"16" 03 2026 yil

«KELISHILDI»

Izboskan tumani qurilish bo'yicha hokim o'rinbosari

"16" 03 2026 yil

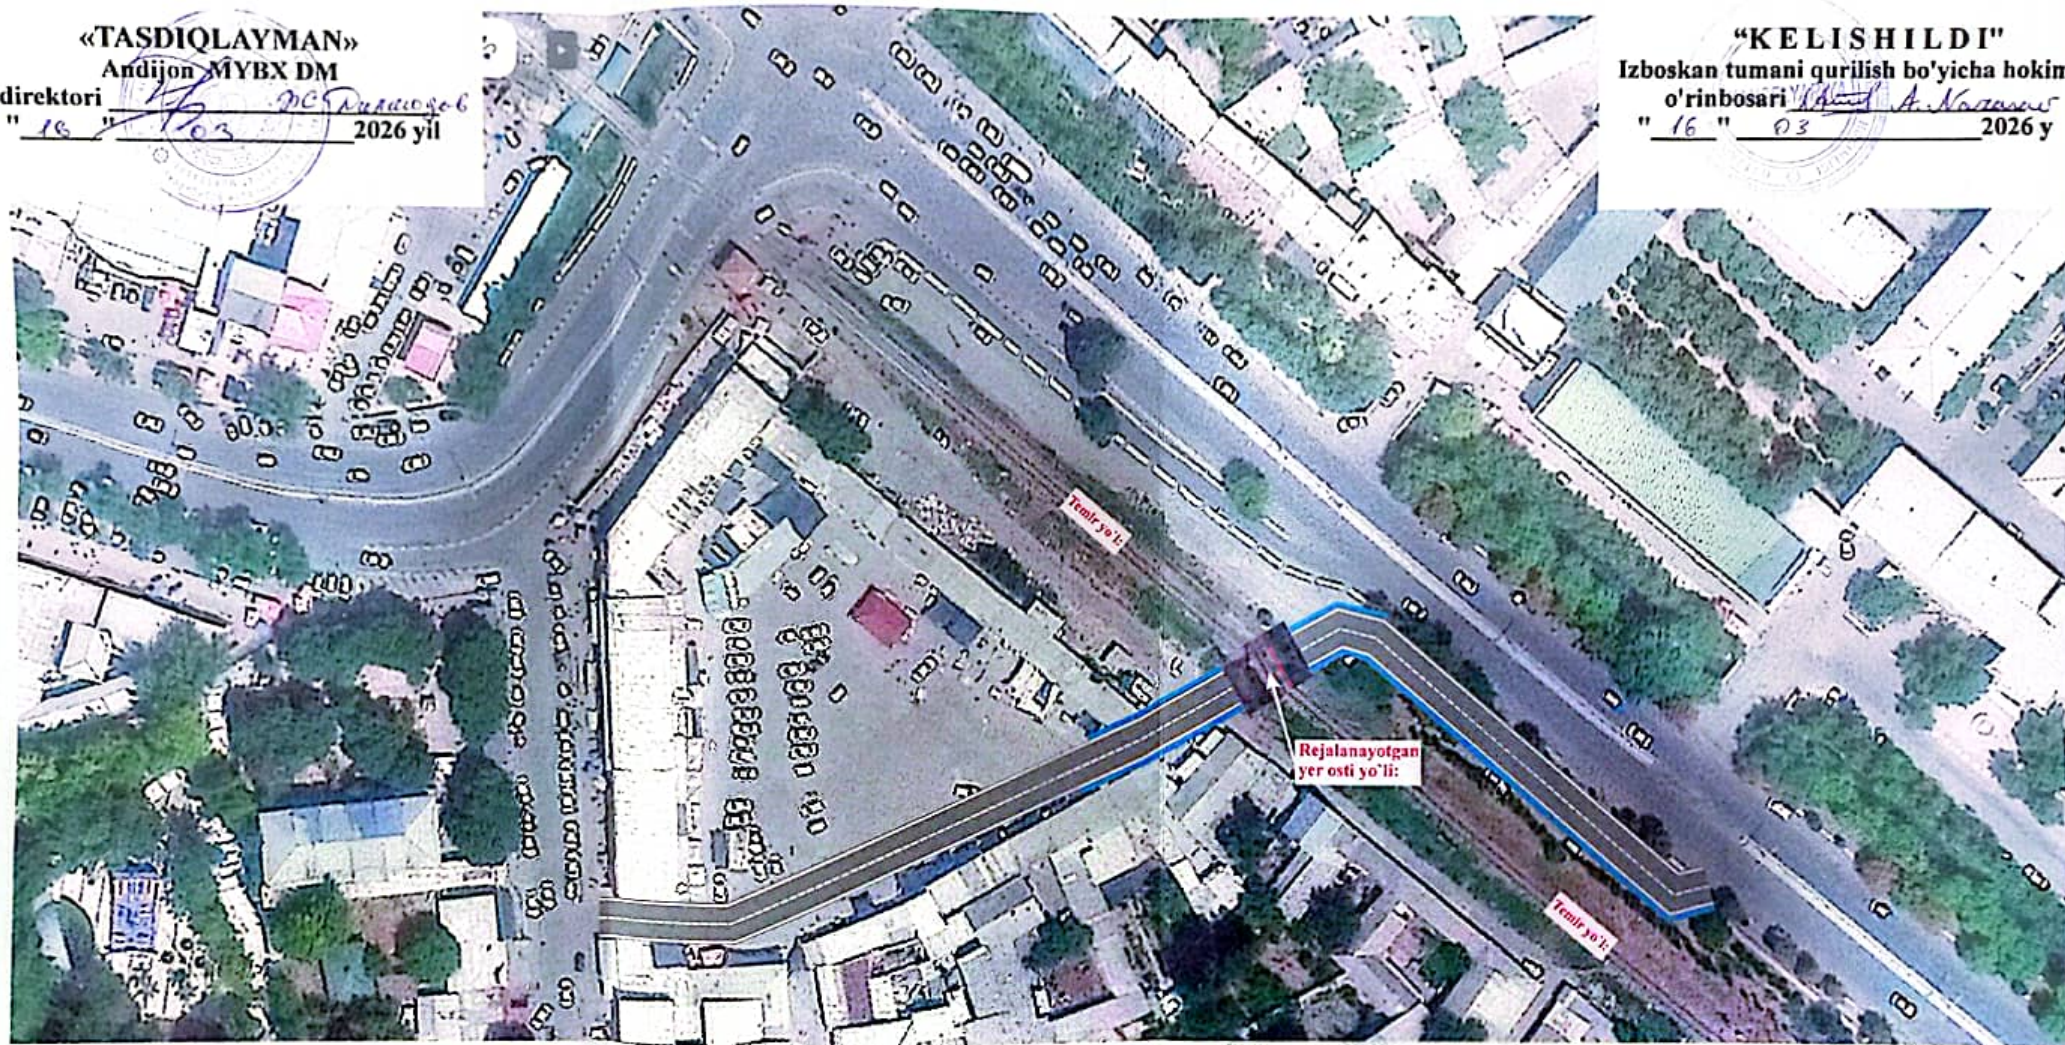

«KELISHILDI»

Izboskan tumani Obodonatshirish boshqarmasi vakili:

"16" 03 2026 yil

«KELISHILDI»

Andijon viloyati MYBX DM

"16" 03 2026 yil

«KELISHILDI»

"Ittifoq" MFY ra'isi:

"16" 03 2026 yil

LOYIHA TASHKILOTI

vakili:

Shartli belgi:

Asfaltobeton

LK-2 latok



"Ittifoq" MFY:



40°53'40.59" N
72°15'19.28" E

Andozaviy Ko'ndalang kesim



TIP-I pk0+00--pk1+40

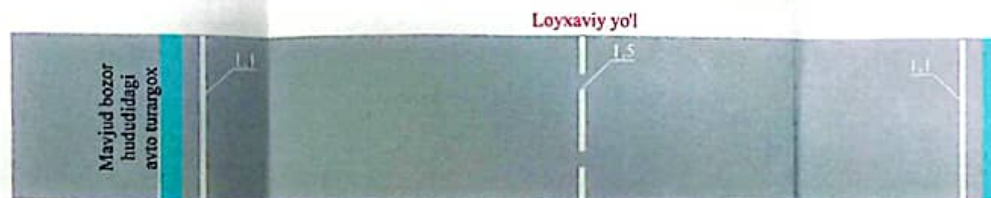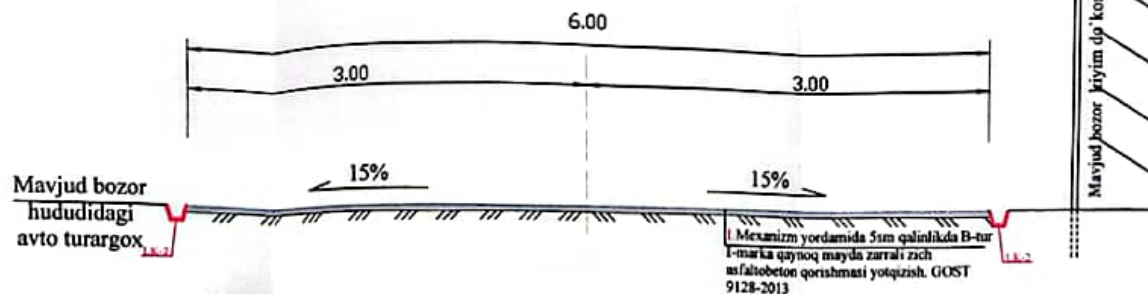

"TASDIQLAYMAN"
Andijon viloyati MYBX DM
direktori *[Signature]*
"18" "03" 2026.y

"KELISHILDI"
Izboskan tumani qurilish bo'yicha hokim
o'rinbosari *[Signature]*
"18" "03" 2026.y

TIP-II pk1+55--pk2+31

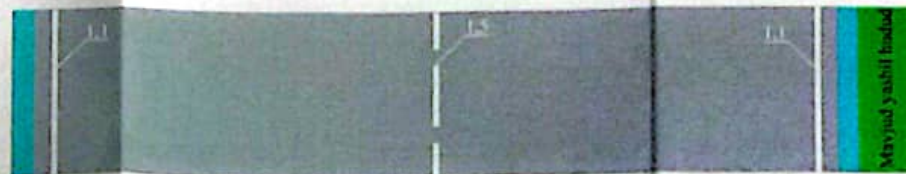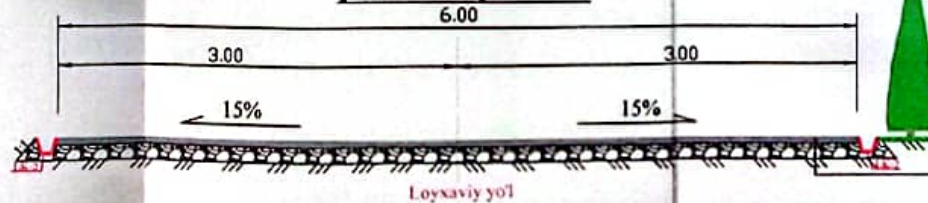

"KELISHILDI"
Andijon viloyati MYBX DM
vakili *[Signature]*
"18" "03" 2026.y

1. Mexanizm yordamida 5sm qalindikda B-tur
1-marika qaynoq mayda zarrazi zich
asfaltobeton qorishmasi yotqizish. GOST
9128-2013
2. Shag'al aralashmasi yordamida tekislovchi qoplama
yotqizish. GOST 25607-09 bo'yicha 5-4 (Indekst dasturida
hisoblangan)

Lavozimi	F.I.SH	Imzo	Sana
Tekshirdi:	Ergashev SH.	<i>[Signature]</i>	
Chizdi:	Maxmadiev H.	<i>[Signature]</i>	

"Ittifoq" MFY hududidagi 2400,0 m.kv maydonda "Tepaga o'tirish" tamoyili asosida 4-qavatli avtobekat, avtoturargoh, savdo do'konlari va elektromobillarni xaryadlash punkti (1-qavatda 50 ta avtomobil o'rinli shox bekat, 2-3 qavatlarda 60 savdo do'konlari, 4-qavat va tem qismida 120 ta avtomobil o'rinli avtoturargox) tashkil etish.

Yo'l rejasi	Bosqich	varoq	varoqlar
	IL	I	I
Yo'l poyining andozaviy ko'ndalang kesimi	«TRUST INJINIRING LOYIHA» MCHJ		