

*O'zbekiston Respublikasi
Andijon viloyati Andijon shaxri
"Sardor Qurilish Maks" MCHJ*

*Республика Узбекистан
город Андижан Андижанская область
ООО "Сардор Қурилиш Макс"*

ISHCHI LOYIHA

*Andijon viloyati Izboskan tumani Chuvama oilaviy
poliklinikasini rekonstruksiya qilish*


Texnologik jihozlar

Direktor:  *S.Xolmatov*

L.B.M:  *B.Shamshidinov*

Andijon- 2026 y


1-Qavat devor rejasi. M 1:100

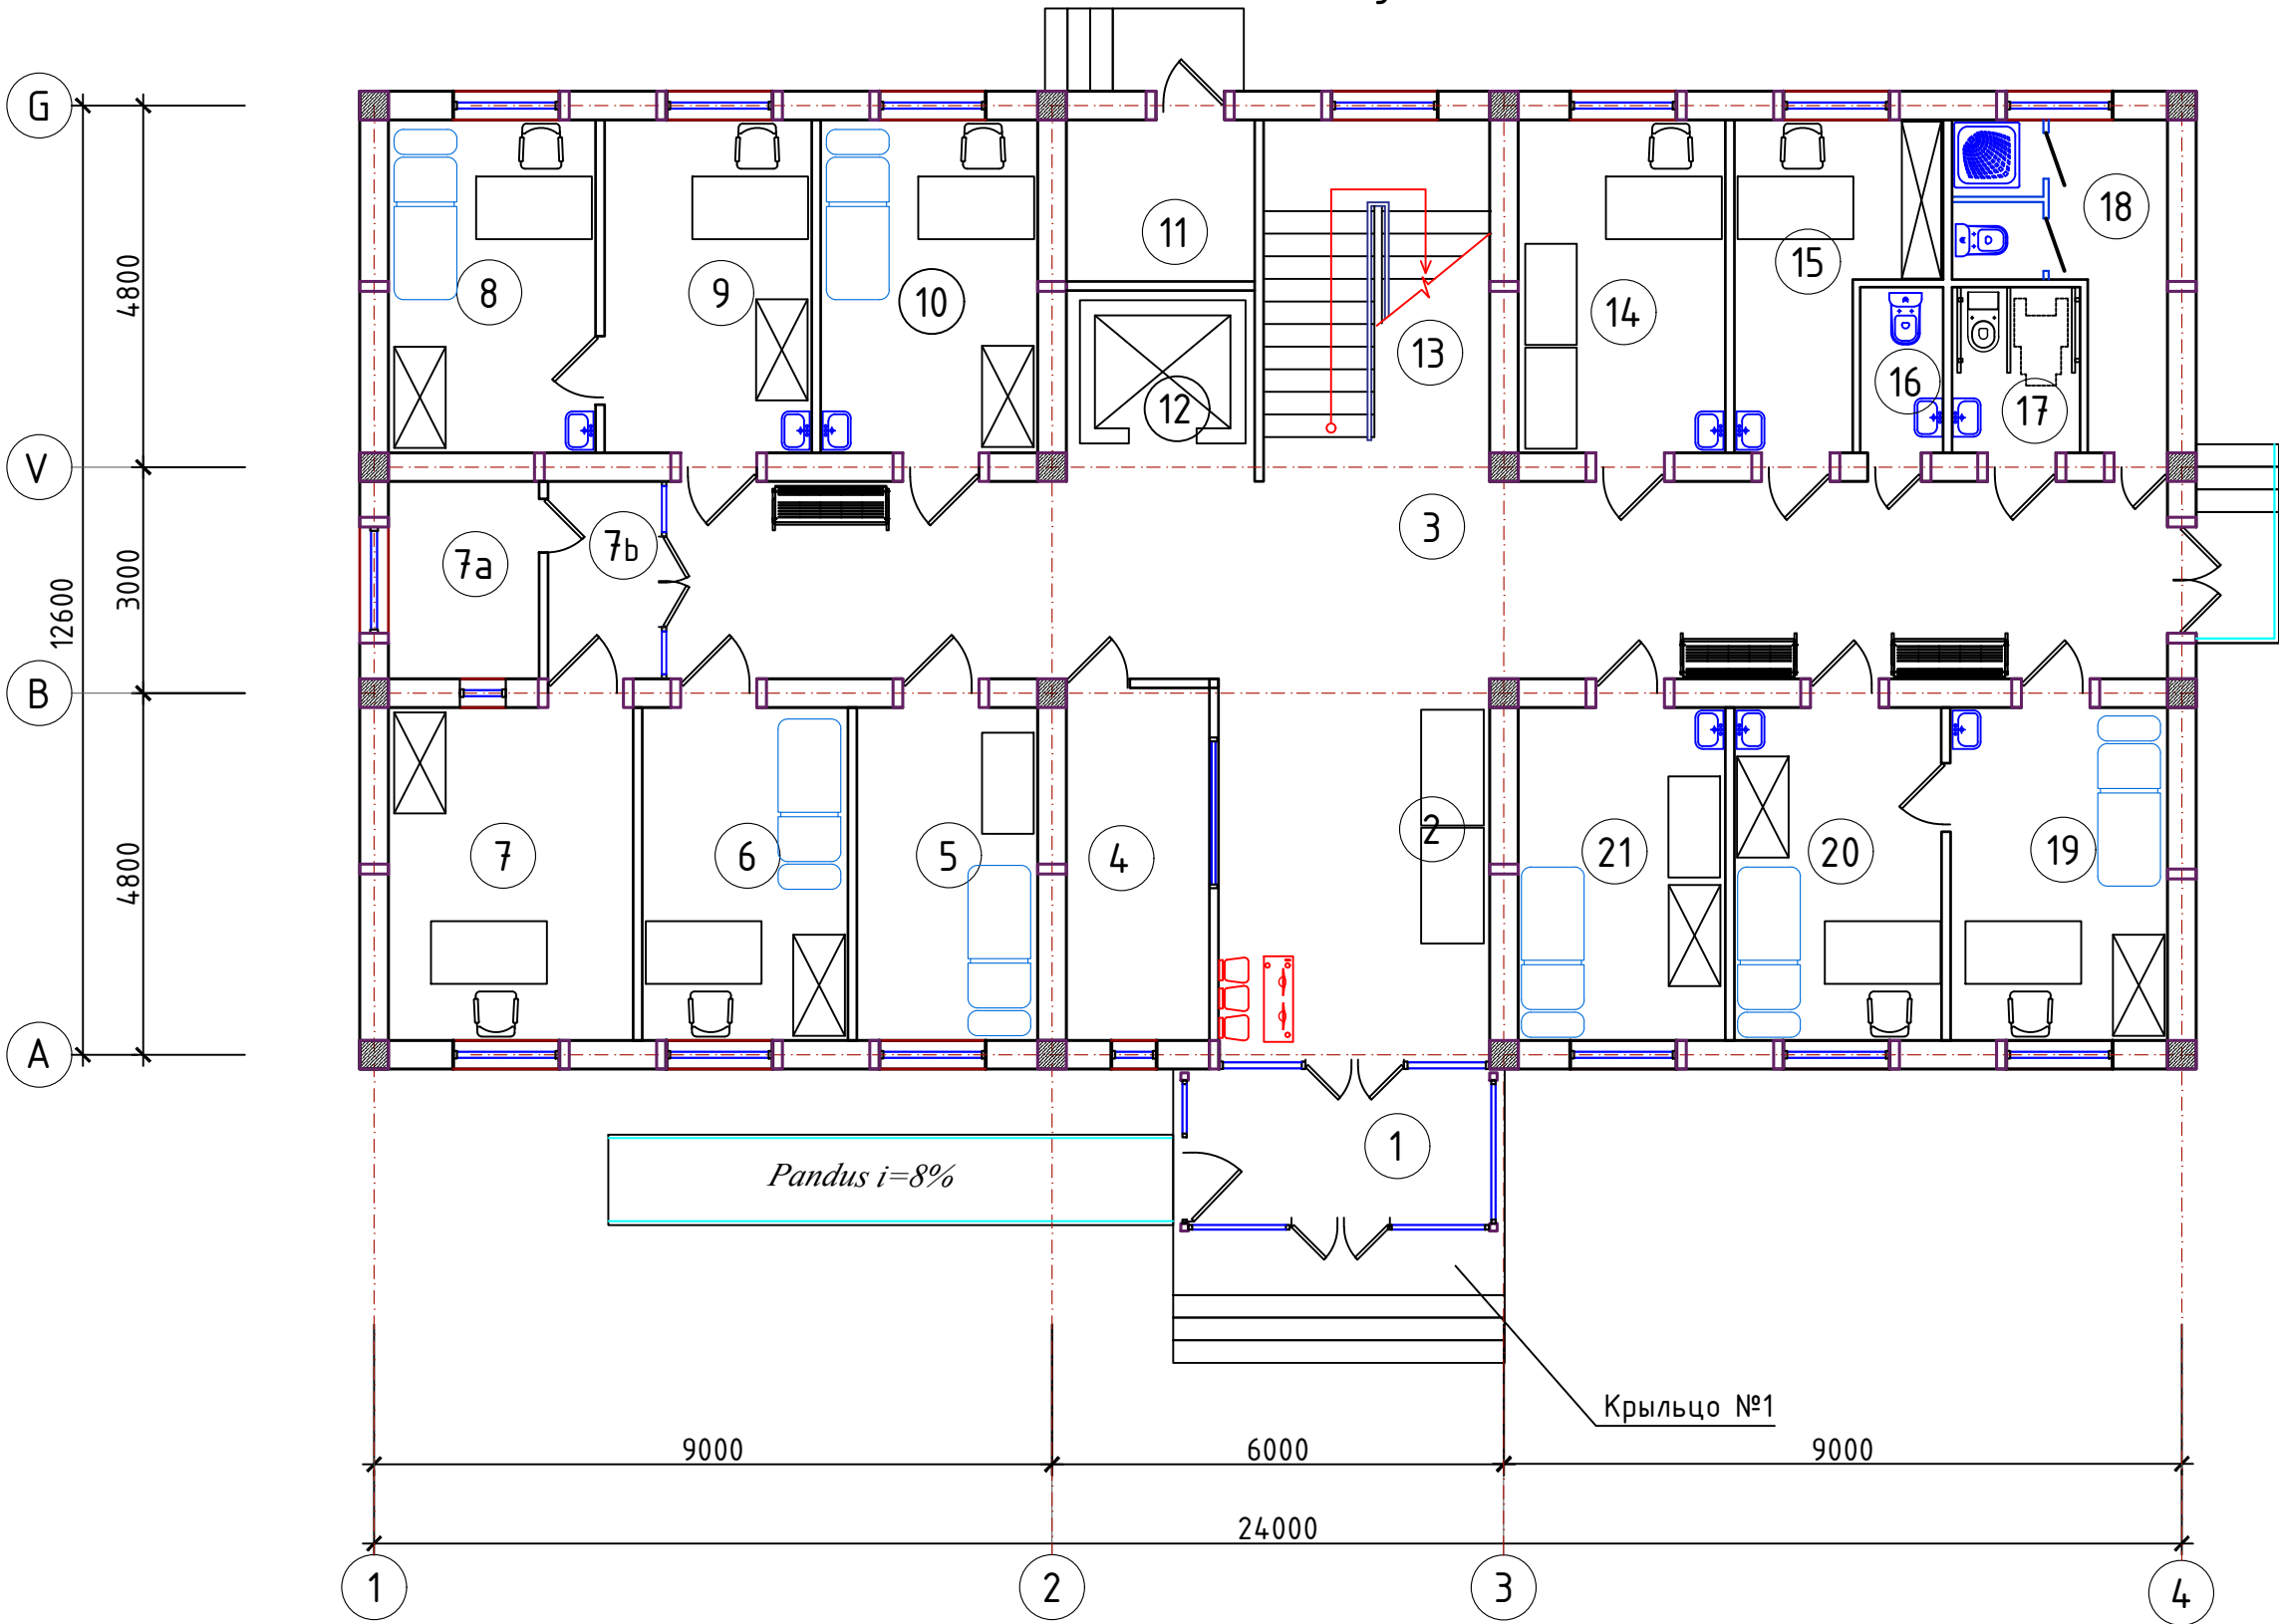

Xonalar tasnifi.		
Nº T/R	Xonalar nomi	Yuzasi m2,
1	Tambur	8.20
2	Vestibyl	18.36
3	Yo'lak	53.52
4	Ro'yxatga olish xonasi. Kassa.	8.89
5	Ona va bola xonasi	10.61
6	Shifokor oldi ko'ruv xonasi	12.07
7	Rentgen xonasi	14.37
7a	Boshqaruv (pultovaya) xonasi	5.24
7b	Yo'lak	3.93
8	Bog'lov xonasi	12.16
9	Oilaviy shifokorlar xonasi	12.16
10	UTT, EKG xonasi	12.73
11	Texnik xona (yuzel b'oda)	5.50
12	Lift	0.00
13	Zina	14.40
14	Qon tahlil xonasi	12.16
15	Peshob tahlil xonasi	9.41
16	Sanuzel (men's)	2.42
17	NBSH uchun sanuzel	3.74
18	Ayollar sanitariya bo'lmasi	8.42
19	Pediatric xonasi	12.73
20	Emlash xonasi	12.16
21	Mu'olaja xonasi	12.16
JAMI:		265.30

				Andijon viloyati Izboskan tumani Chuvama oilaviy poliklinikasini rekonstruksiya qilish			
Lavozim	ismi sharifi	Imzo	Sana	Oilaviy poliklinika binosi	Adad	Varoq	Varoqlar
L.B.M.	B.Shamshidinov				PP	1	3
Bajardi	U.Ne'matjonov			1-qavat rejasi	"Sardor Qurilish Maks" MCHJ		

2-Qavat devor rejasi. M 1:100

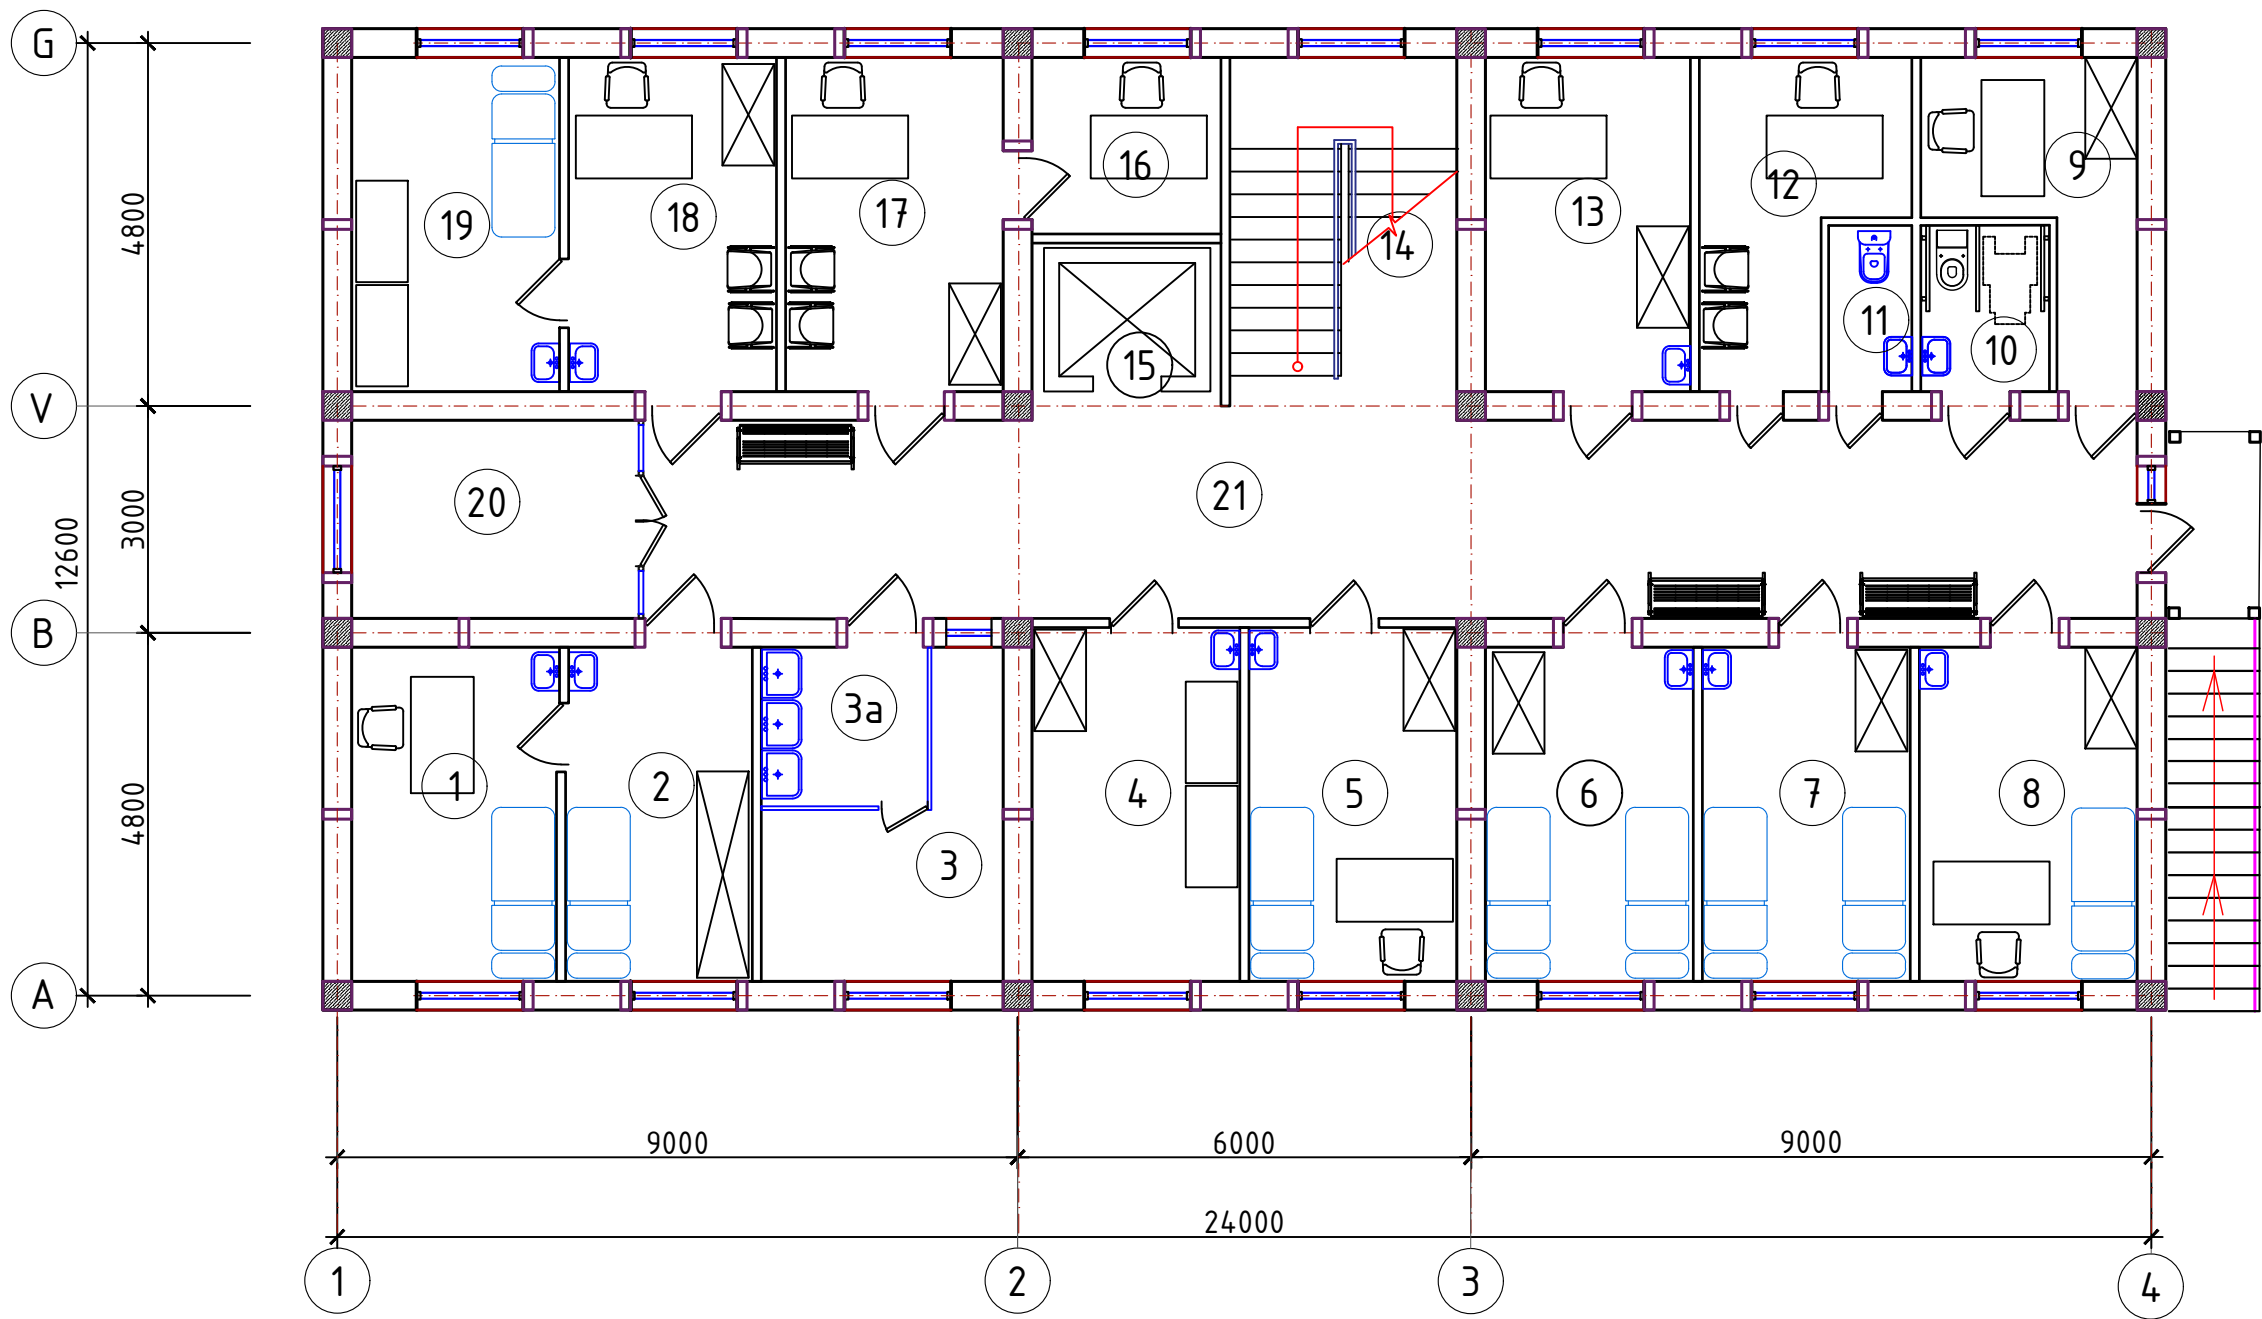

Xonalar tasnifi.		
Nº T/R	Xonalar nomi	Yuzasi m2,
1	Oilaviy shifokorlar xonasi	12.00
2	Shifokor oldi ko'ruv xonasi	10.92
3a	Idishlarni yuvish xonasi	4.00
3	Sterilizatsiya xonasi	10.14
4	Stomatolog xonasi	12.87
5	Oilaviy shifokorlar xonasi	12.87
6	Kunduzgi statsionar (ayollar)	12.16
7	Kunduzgi statsionar (erkaklar)	12.16
8	Fizioterapiya xonasi	12.73
9	Ho'jalik bekasi xonasi	8.42
10	NBSH uchun sanuzel	3.74
11	Sanuzel	2.42
12	Patronajlar xonasi	9.02
13	Oilaviy shifokorlar xonasi	12.00
14	Zina	19.00
15	Lift	
16	OP mudiri xonasi	5.50
17	Katta hamshira xonasi	12.73
18	Ginekolog xonasi	12.16
19	Ginekolog ko'ruv xonasi	12.16
20	Oilaviy shifokorlar xonasi	10.10
21	Yo'lak	53.12
JAMI:		260.21

				Andijon viloyati Izboskan tumani Chuvama oilaviy poliklinikasini rekonstruksiya qilish			
Lavozim	ismi sharifi	Imzo	Sana	Oilaviy poliklinika binosi	Adad	Varoq	Varoqlar
L.B.M.	B.Shamshidinov				ПП	2	3
Bajardi	U.Ne'matjonov						
				2-qavat rejasi	"Sardor Qurilish Maks" MCHJ		

