


Bosh loyihachi

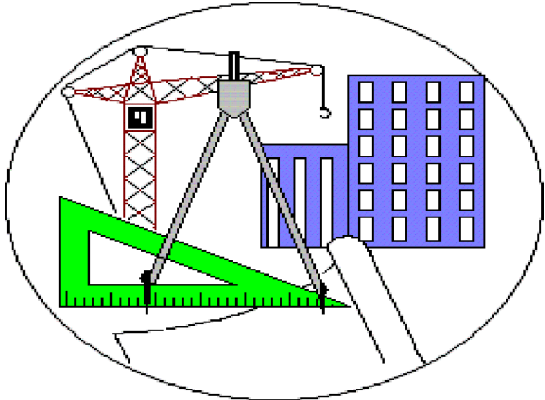

“Uyjoysanoatsuvqurilish”
xususiy korxonasi

Sub loyihachi



“SANOAT-SUV-BINO-LOYIHA”
xususiy korxonasi

ЧАСТНОЕ ПРОЕКТНОЕ ПРЕДПРИЯТИЕ


РАБОЧИЙ ПРОЕКТ

Бош режа

Термез – 2026 з

ГИП	Содиқов А.			“Саноат-Сув-Бино-Лойиҳа” Х/К
				Ohangaron tumani "Go'shsoy" MFY Soyyoqa Bodomzor Guliston Shuraksoy ko'chalarida yashovchi aholi markazlashgan ichimlik suvi bilan ta'minlash

Bosh reja

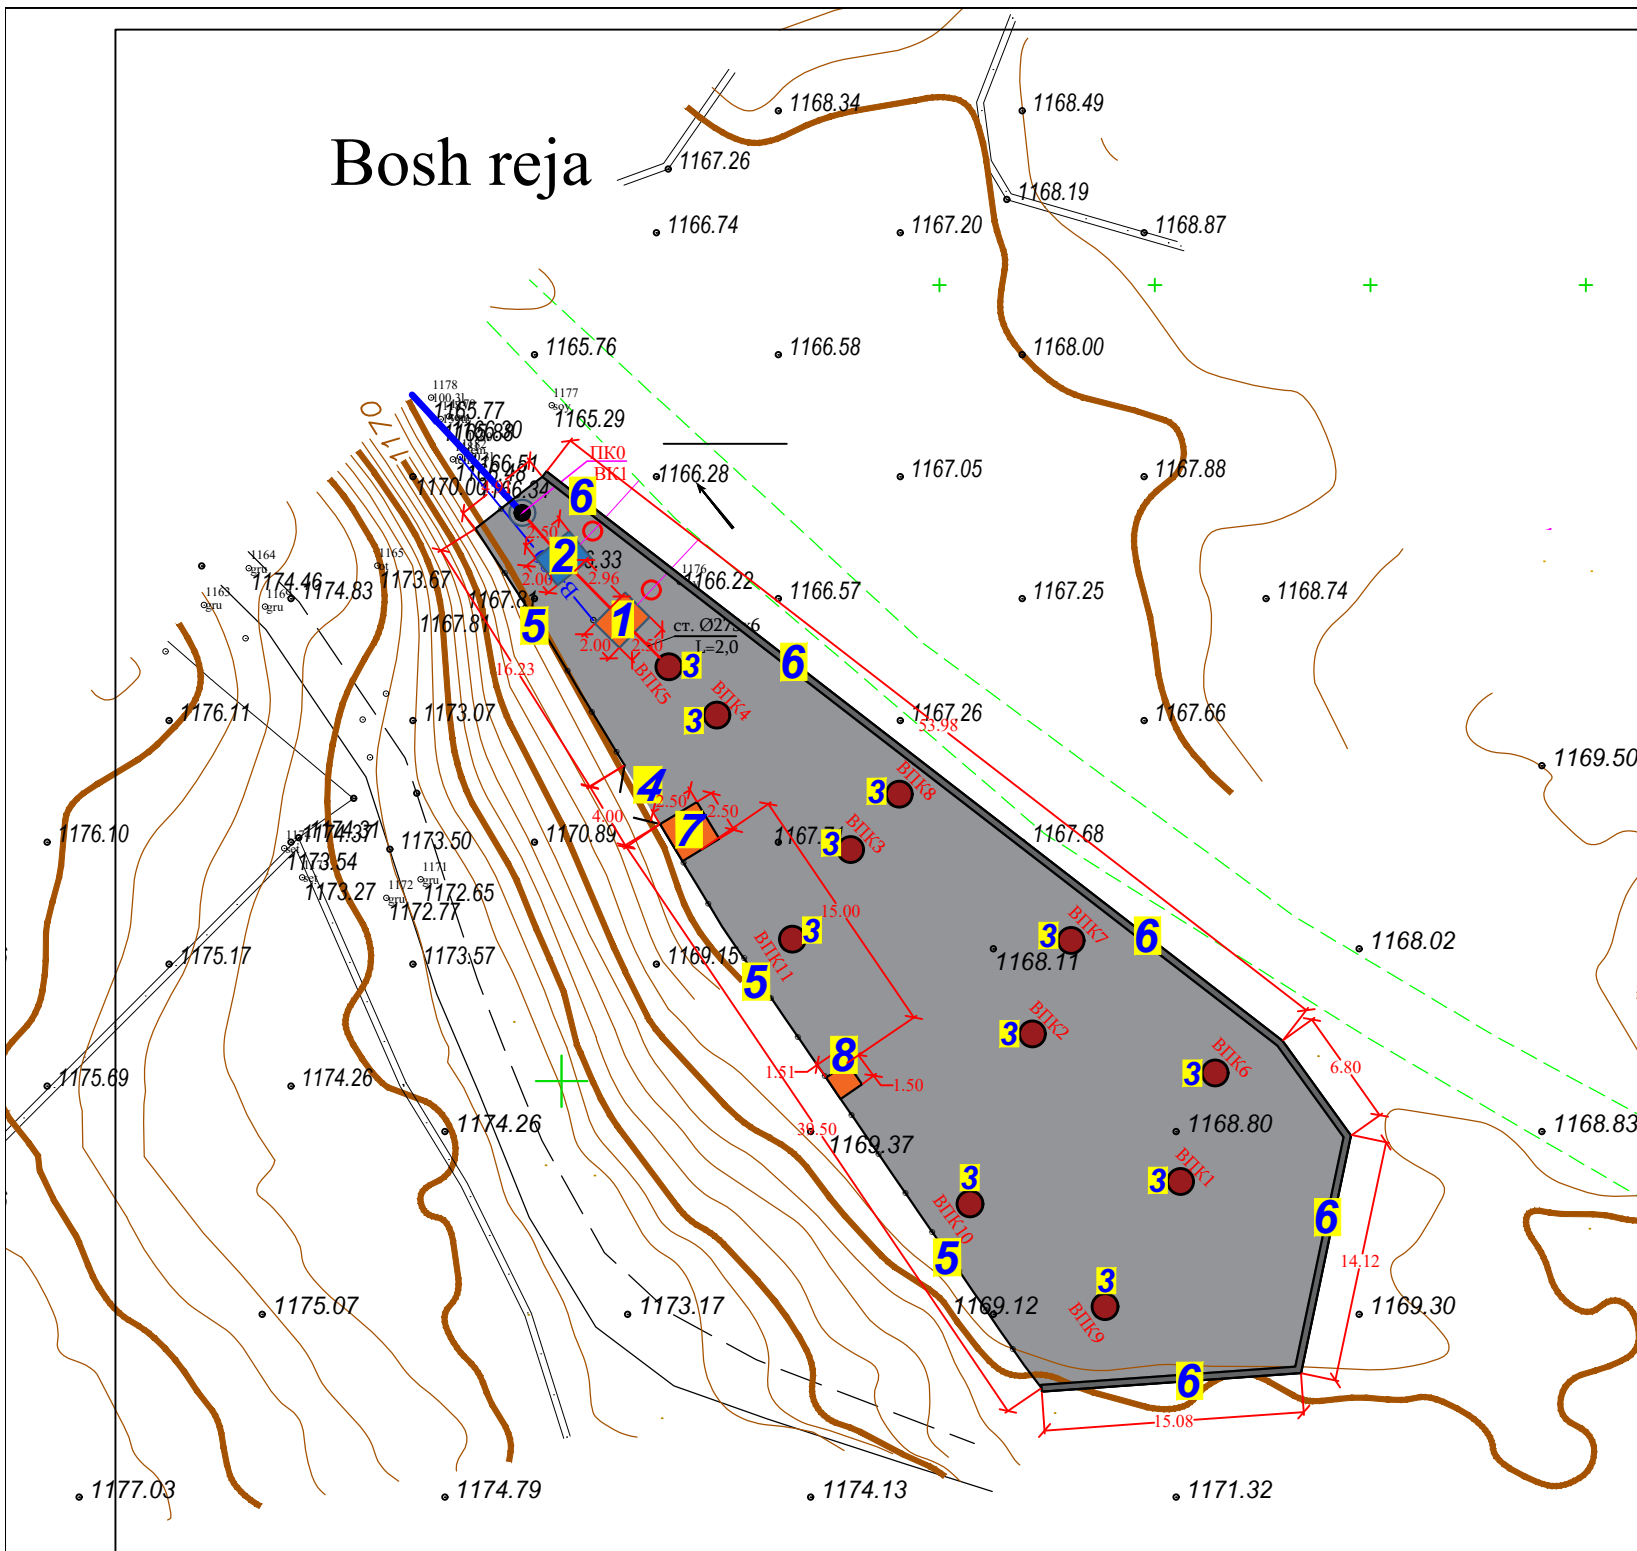

Bosh reja qaydnoma

№ п/п	<i>Nomlanishi</i>	soni.	m2	Holati
1	Suvni zararsizlantrish inshoati 2.5x2.0	1		mavjud
2	Suv tindruvchi kamera 2.5x2.0	1		loyihaviy
3	Suv yig'uvchi quduq 11dona	11		loyihaviy
4	Euro darvoza 4m	1		loyihaviy
5	Euro setka 60m	1		loyihaviy
6	Beton to'siq 90m	1		loyihaviy
7	Qorovulxona (KПП)	1		loyihaviy
8	Xojatxona	1		loyihaviy
9				
10				

Biton qoplama

Belgi- lanishi	Nº T/г	Nomlanishi	O'lchov birligi	m2	m3
	1	Asfalt qoplamasi h=5sm	m ² /m3	984	
	2	Shag'al yotqizish сл. 10 sm	m ² /m3	984	
	3	Битум (984x0.5/1000x0.95)	T	0.467	

						Ob'ekt:Ohangaron tumani "Go'shsoy" MFY Soyyoqa Bodomzor Guliston Shuraksoy ko'chalarida yashovchi aholi markazlashgan ichimlik suvi bilan ta'minlash			
№ 1170.04									
Изм.	Кол.уч.	Лист	№ док.	Подпись	Дата				
						Bosh reja	Стадия	Лист	Листов
ГИП	Содииков А						РП	1	1
Гл.инж	Содииков А					1:500	"Саноат-Сув-Бино-Лойиха" Х/К		
Исполн.	Умаров Б.								

Bosh reja tarmoq rejasi

