



Shortliffe

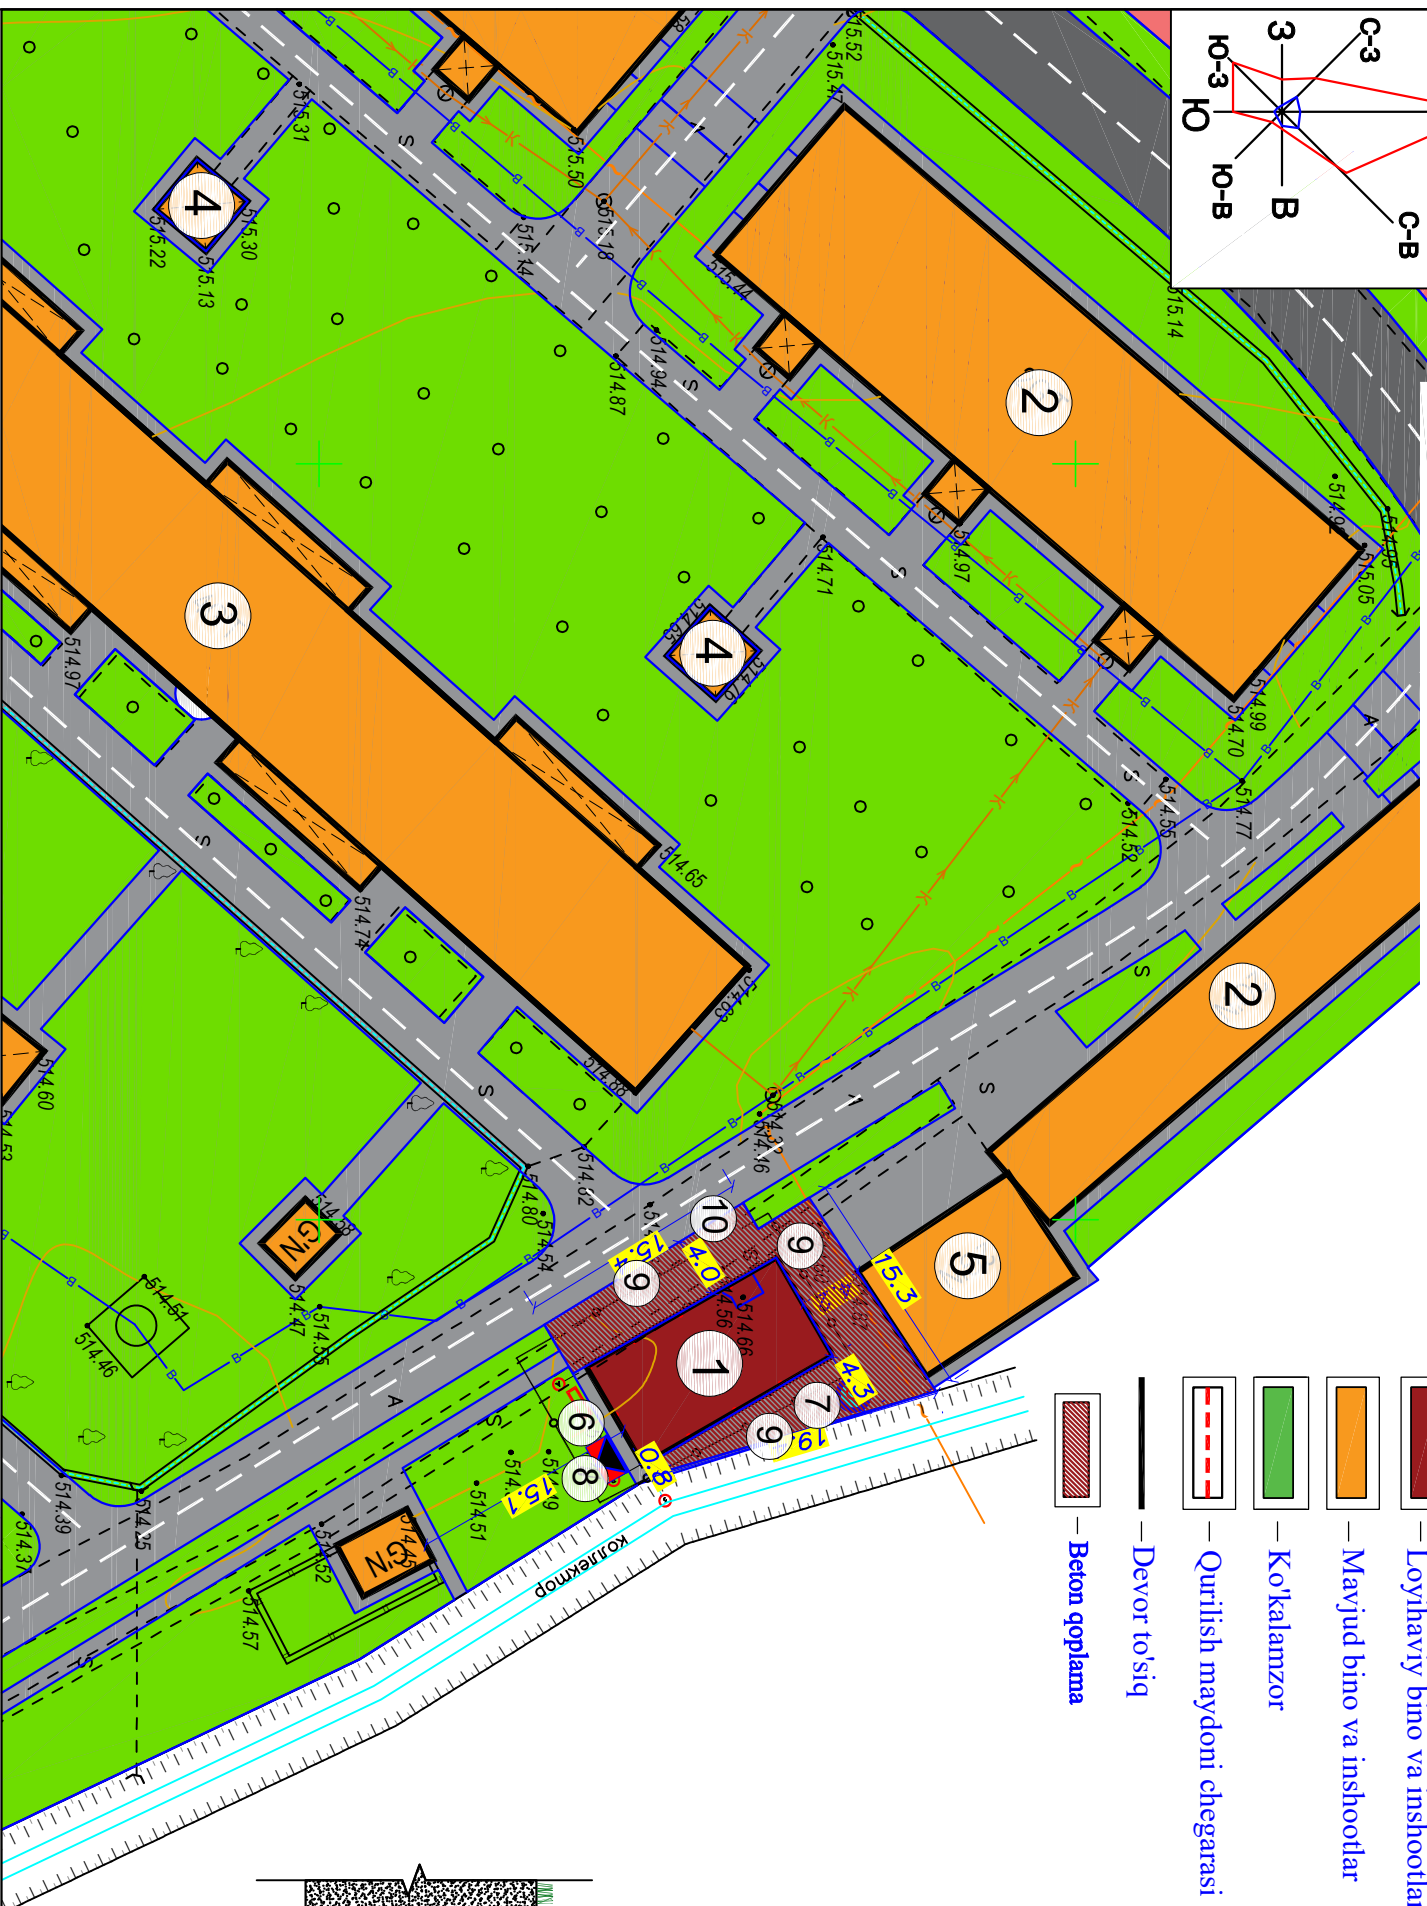

T/r	Nomlanishi	С.Т. отн.	Soni	Илму. зачрр. м²	Срр. обрѐм м³	Loyiha yoki bino inshoot holati
1	Qozonxona binosi		1			Loyihaviy
2	2 qavatli turarjoy binosi		3			Maviud
3	4 qavatli turarjoy binosi		1			Maviud
4	Ayvон		2			Maviud
5	Savdo do'koni		1			Maviud
6	Yong'in qalqoni		1			Loyihaviy
7	Chiqindi suv hovuzi 6m³		1			Loyihaviy
8	Transformator		1			Loyihaviy
9	3D yevtro to'siq		56.8			Loyihaviy
10	3D yevtro darvoza (1 dona L-3.0 m 1 dona L-1.2 m darv.)		1			Loyihaviy

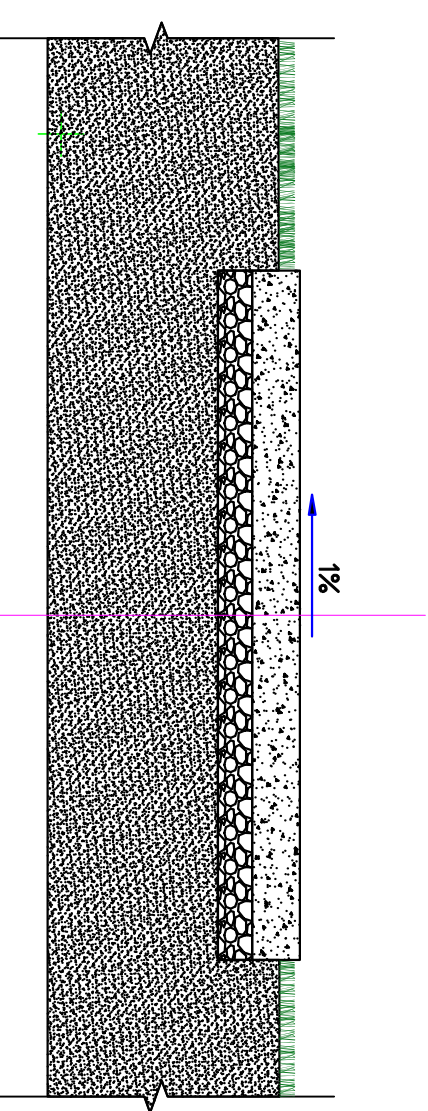

Beton goplama 100 mm
Kompozit armatura 150x150 mm
Shag'al asosi 100 mm
Polietilen asos
Zichlangan tuproq asos

1. Obodonlashtirish 1:500 miqyosli topografik tasvir asosida loyihalandi.

3. Beton yo'laklarda har 3-6 metr oralig'ida

Obodonlashirish ishlari ko'lamini oshirish

№ п/п	<i>Nomlanishi</i>	O'lch. bir.	Miqdori
1	Yo'l asos tagini qazish H - 140 mm	m ³	22.0
2	Qum va shag'al aralashmali qoplama (ГПС).С4. qat. 100 mm	m ²	160.0
3	Poietilen asosi qoplama	m ²	160.0
4	Устройство под композитного арматура Д 4А1 шагом 150х150 мм	m ²	160.0
5	Sement beton monalit qoplama qat. 100 mm M200	m ³	16.0
6	Beton yo'llar uchun deformatsiya choklari va bitum qoplamasi	p.m. /m ³	20.0/0.02

[illegible]