


Qamashi tuman "Kukabuloq" MFY Langan qishlog'i ichki yo'llarini ta' mirlash
Langan qishlog'i-1 ko'chasi, L= 445m

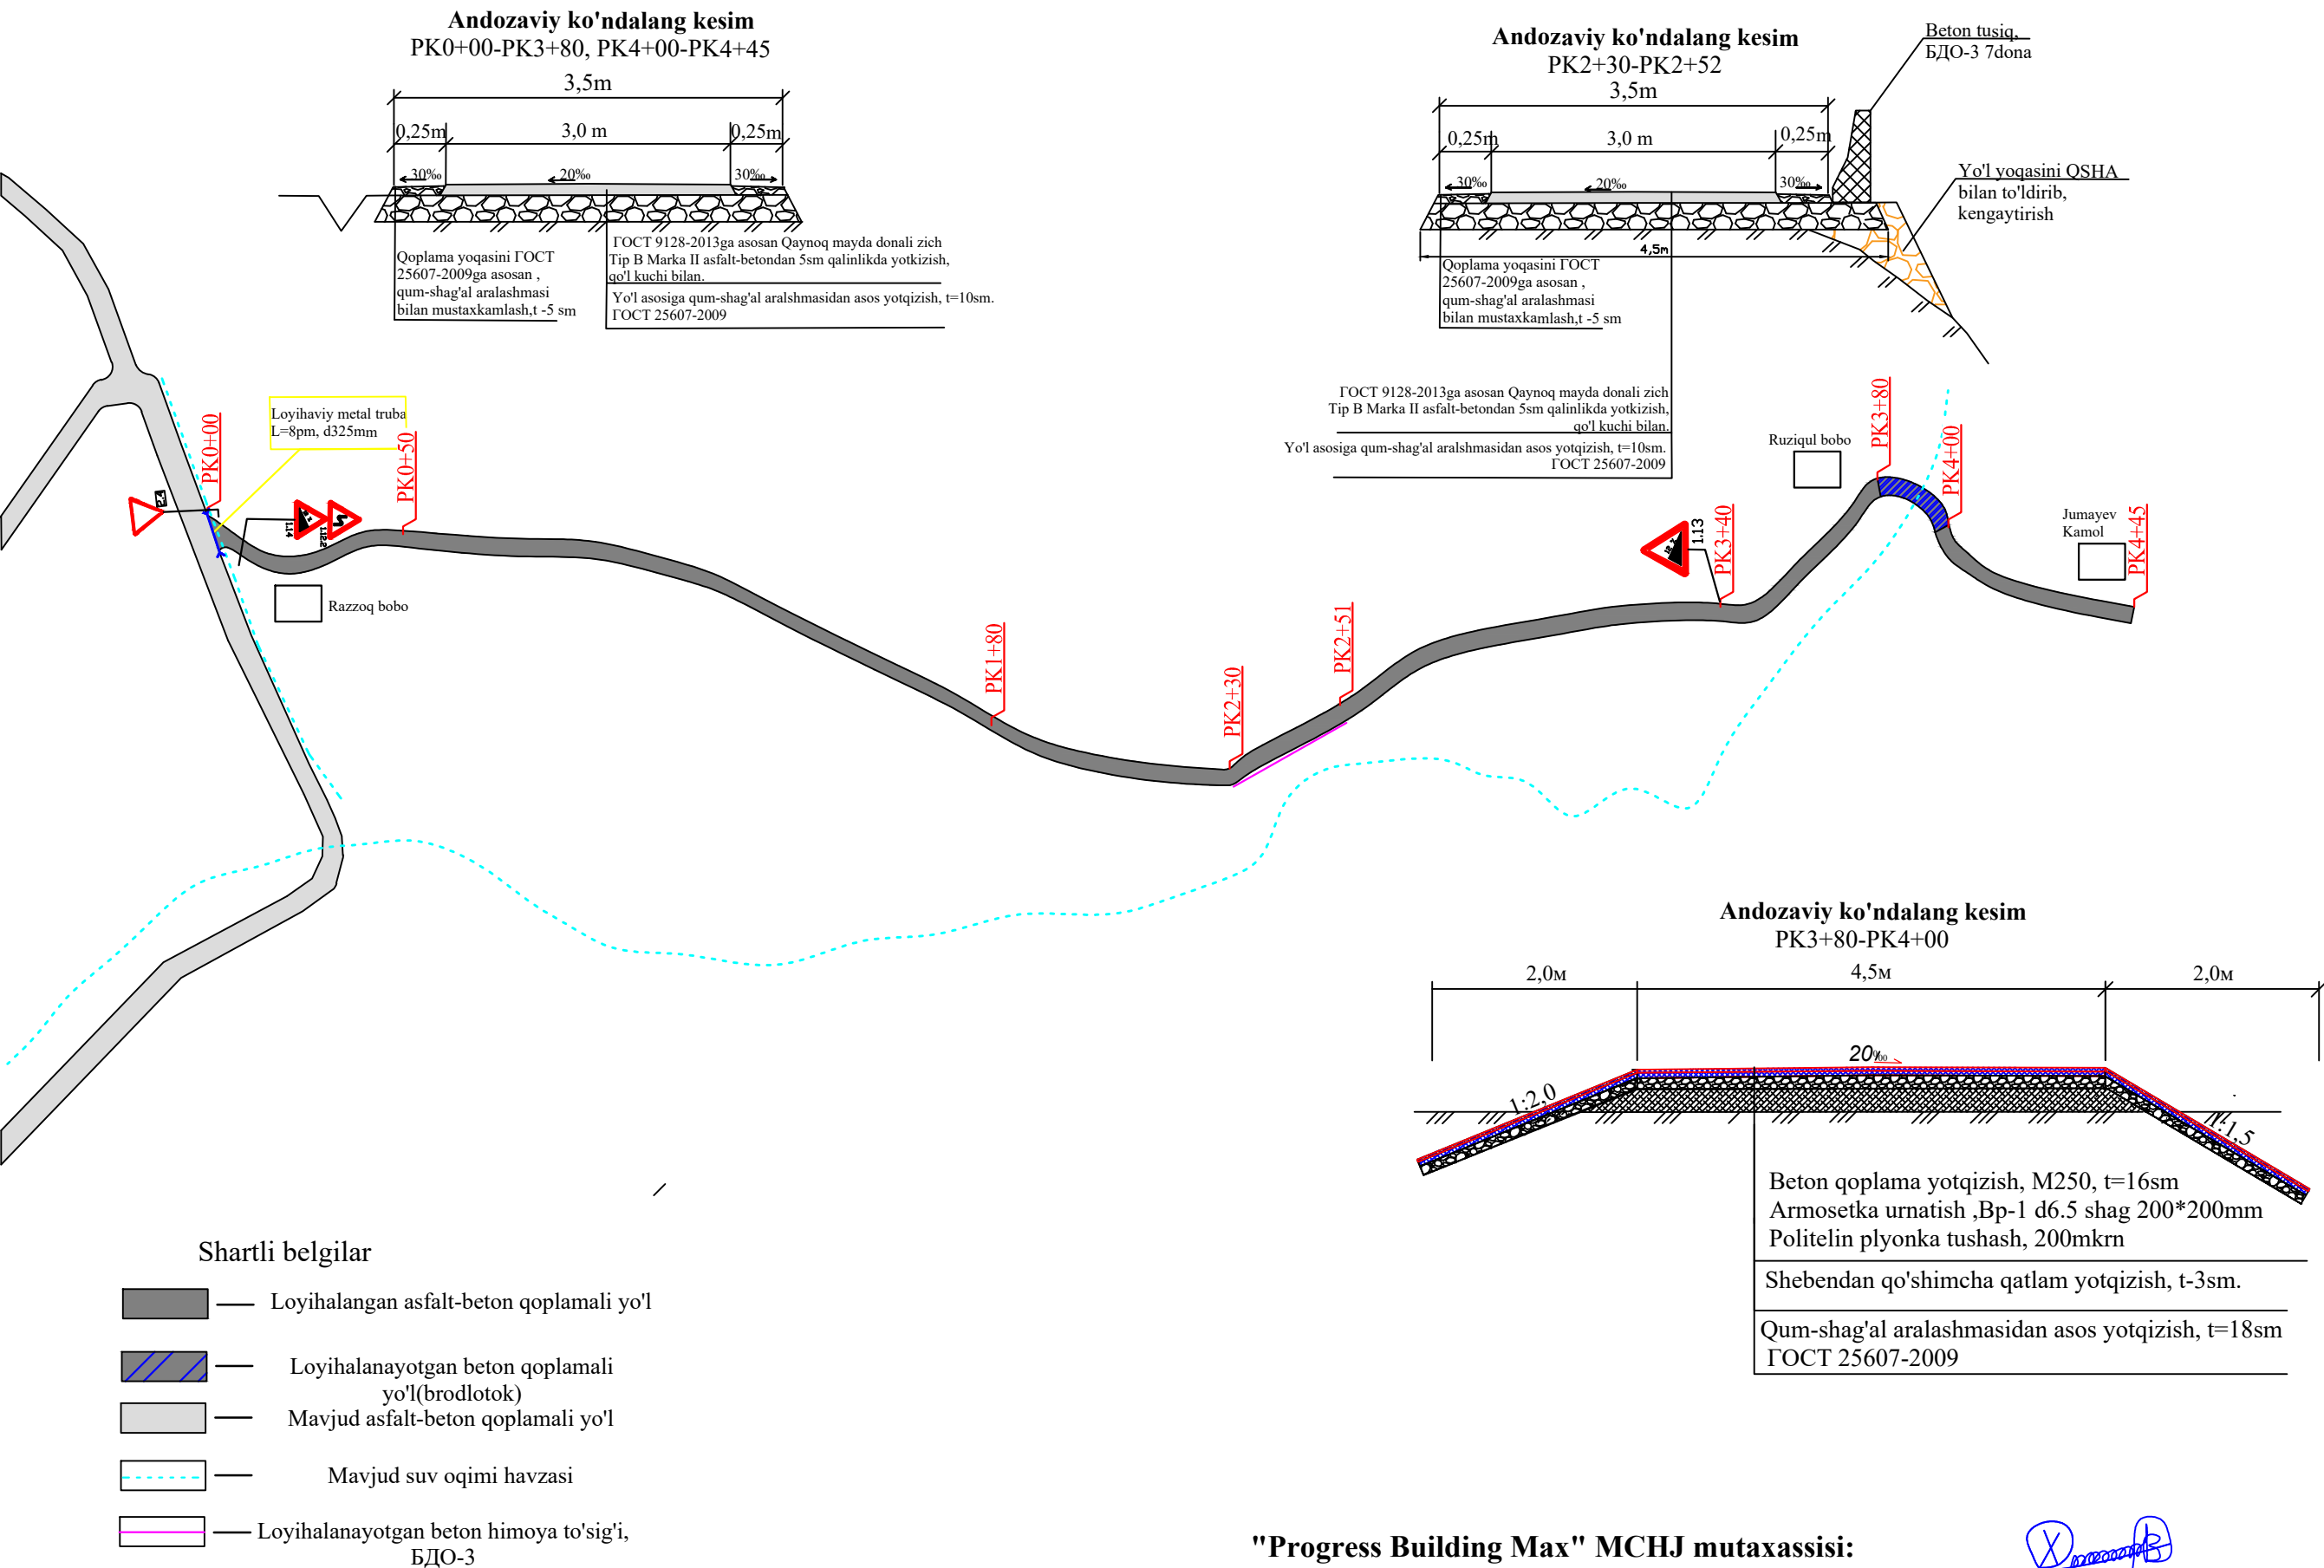

"Progress Building Max" MCHJ mutaxassisi:

X

B. Xo'jayev