



**MAX  
ACTIVE**

**"Qibray tumani, Arg'in mahallasi tuman tibbiyot  
birlashmasi binosini ta'mirlash ".**


# **ISHCHI LOYIHA**

AY (Arxitekturaviy yechim) bo'limi

**Nogironligi bo'lgan shaxslarga qulay va  
to'siqlarsiz muhit yaratish loyihasi**

**Toshkent 2026**

1-qavat rejasi (ta'mirdan so'ng) ±0.000 M 1:100

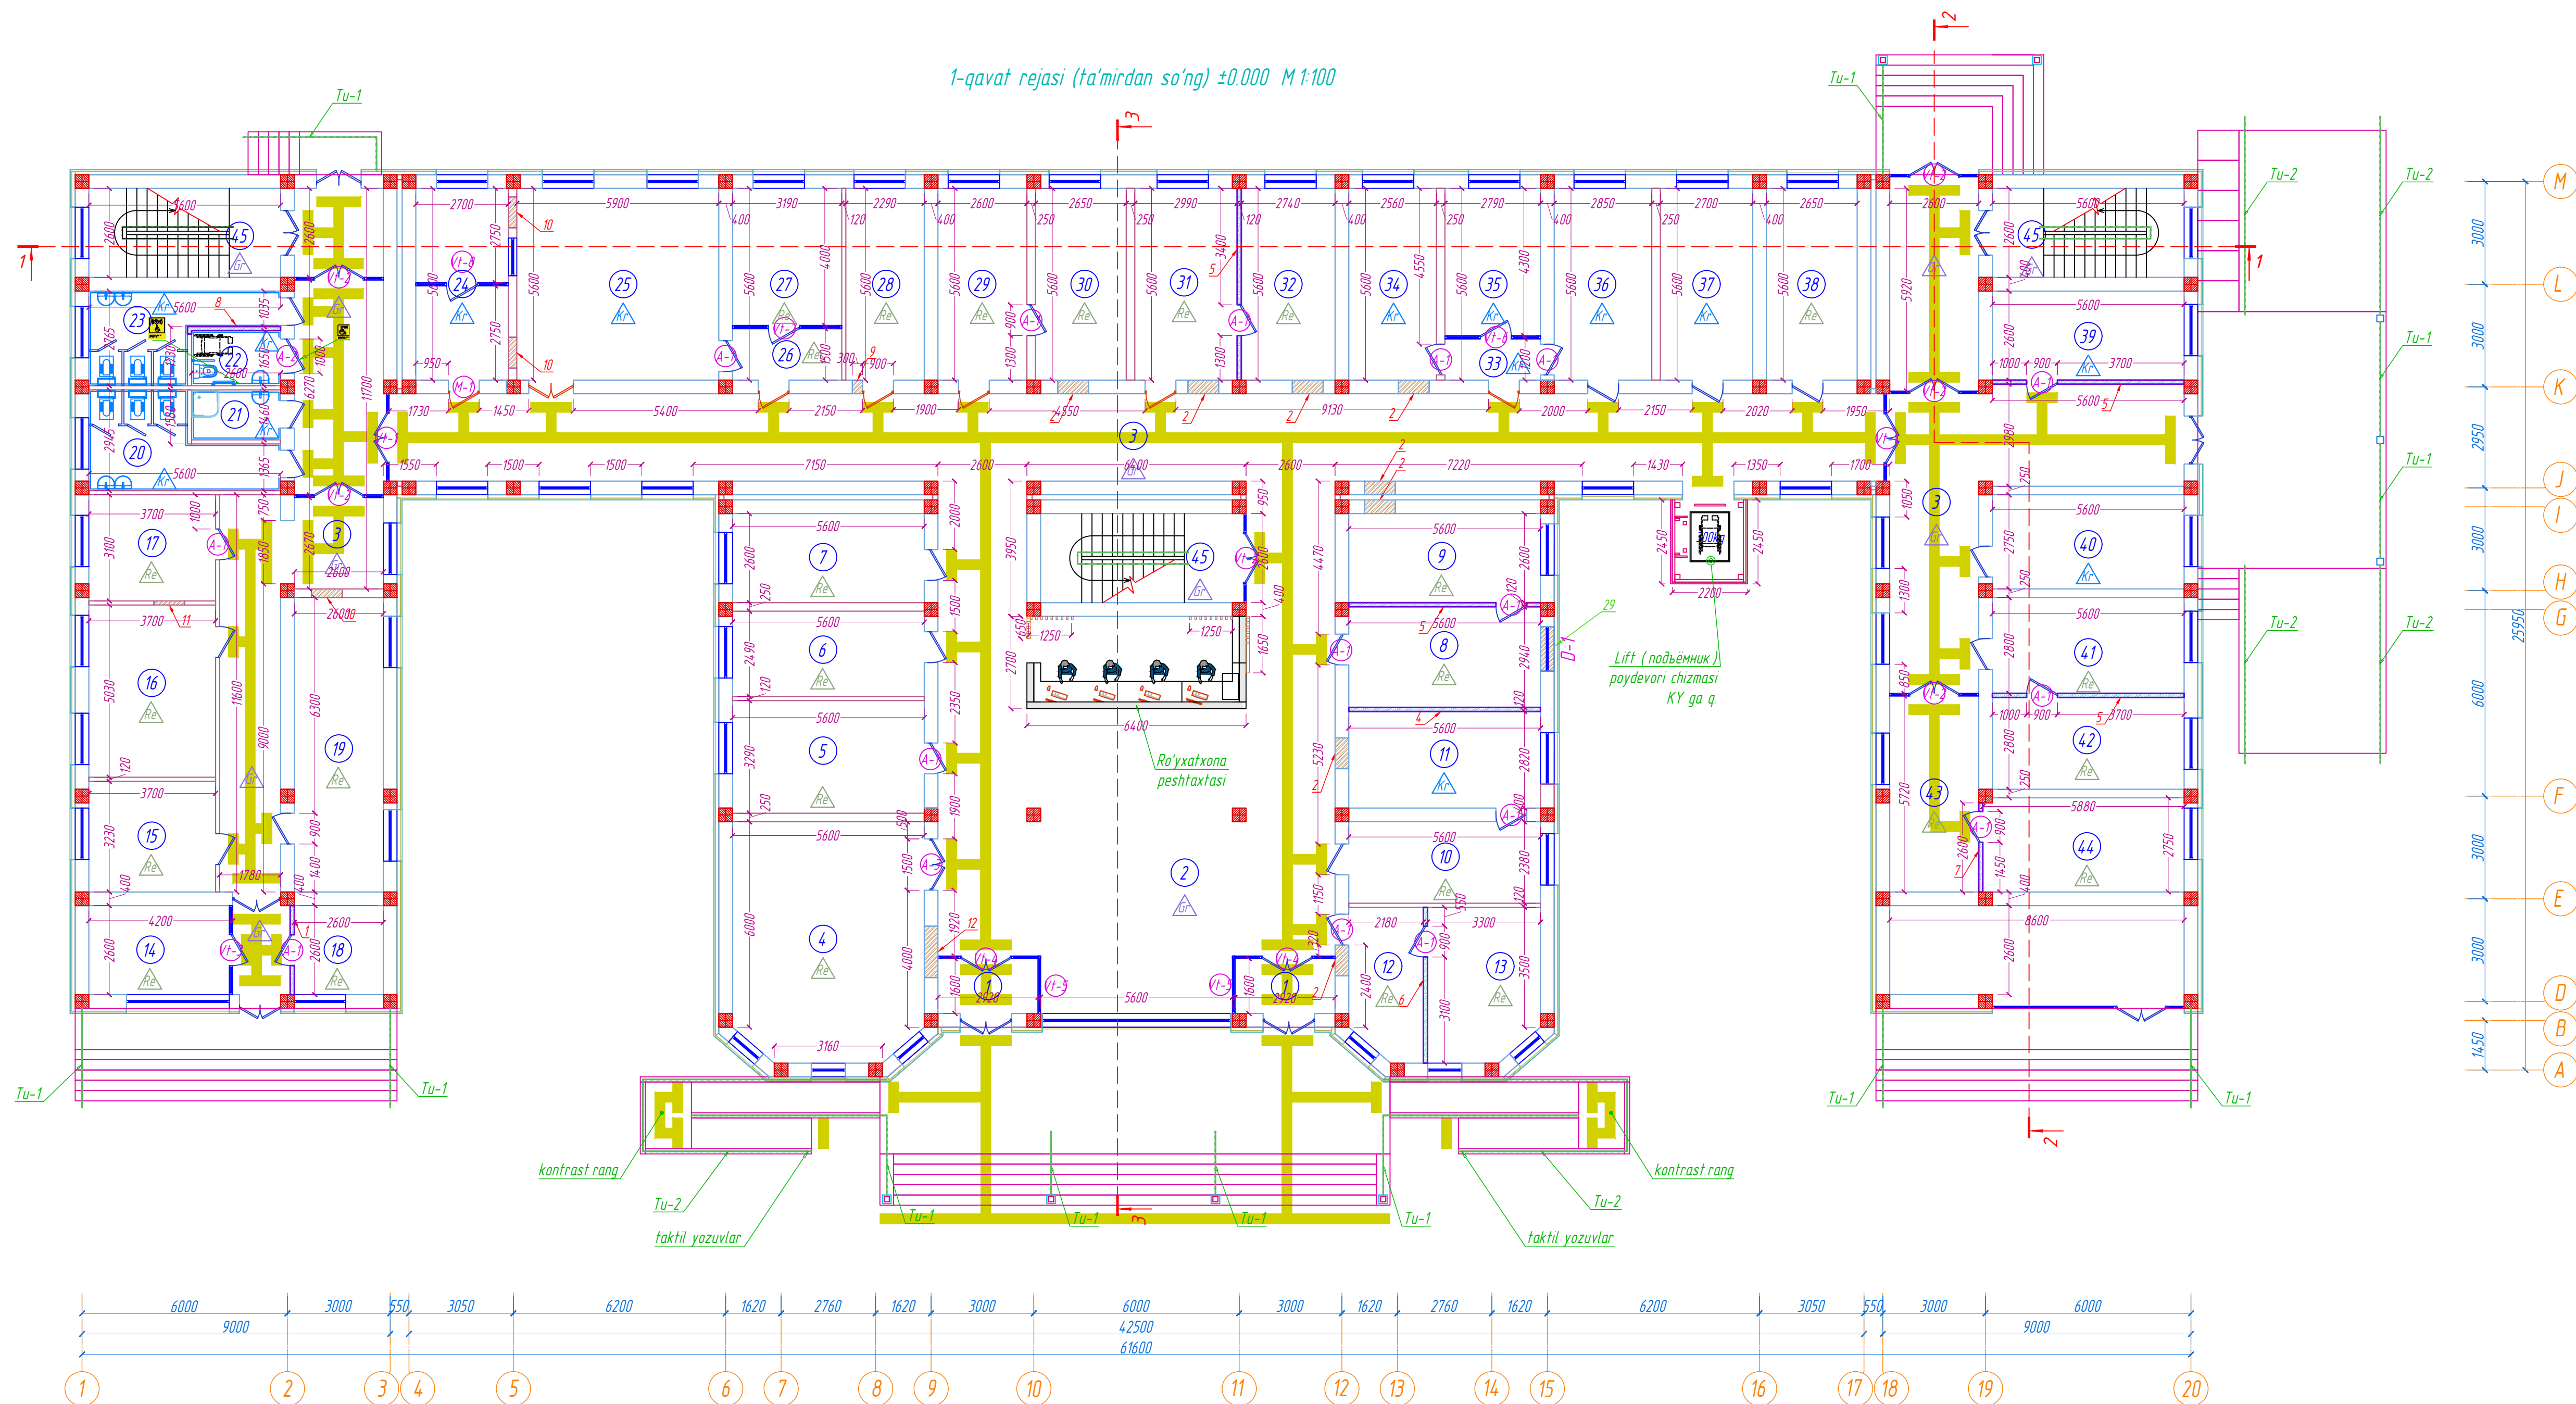

Xonalar tavsifnomasi.

| Xona raqami | Nomlanishi                             | Maydoni, m² | Yang' xavf to'rtasi |
|-------------|----------------------------------------|-------------|---------------------|
| 1           | Tambur (4.6x2)                         | 9.34        |                     |
| 2           | Foye                                   | 85.37       |                     |
| 3           | Yo'lak                                 | 242.68      |                     |
| 4           | Fizioterapiya xonasi                   | 37.64       |                     |
| 5           | Shifokor oldi xonasi                   | 15.62       |                     |
| 6           | Umumiy amaliyot shifokor xonasi (UASH) | 13.94       |                     |
| 7           | Dori darman saqlash xonasi             | 14.56       |                     |
| 8           | Shifokor oldi xonasi                   | 14.22       |                     |
| 9           | Umumiy amaliyot shifokor xonasi (UASH) | 14.56       |                     |
| 10          | Shifokor oldi xonasi                   | 12.77       |                     |
| 11          | Umumiy amaliyot shifokor xonasi (UASH) | 15.23       |                     |
| 12          | Shifokor oldi xonasi                   | 9.28        |                     |
| 13          | Umumiy amaliyot shifokor xonasi (UASH) | 14.37       |                     |
| 14          | Shifokor xonasi                        | 10.71       |                     |
| 15          | Shifokor oldi xonasi                   | 11.95       |                     |
| 16          | Kunduzgi davolanish xonasi             | 18.61       |                     |
| 17          | Kuzatuv xonasi                         | 11.47       |                     |
| 18          | Professsual xona                       | 6.63        |                     |
| 19          | Kunduzgi davolanish xonasi             | 22.36       |                     |
| 20          | Xo'jatxona (Erkaklar uchun)            | 12.18       |                     |
| 21          | Sanuzeli                               | 4.13        |                     |
| 22          | NBSH xo'jatxona                        | 4.20        |                     |
| 23          | Xo'jatxona (Ayollar uchun)             | 10.76       |                     |
| 24          | Boshqaruv xonasi                       | 15.12       |                     |
| 25          | Rengen xonasi                          | 33.04       |                     |
| 26          | Tambur                                 | 4.72        |                     |
| 27          | Rengenotag xonasi                      | 12.76       |                     |
| 28          | Bosh hamshira xonasi                   | 12.82       |                     |
| 29          | Shifokor oldi xonasi                   | 14.56       |                     |
| 30          | Umumiy amaliyot shifokor xonasi (UASH) | 14.84       |                     |
| 31          | Shifokor oldi xonasi                   | 16.18       |                     |
| 32          | Umumiy amaliyot shifokor xonasi (UASH) | 15.34       |                     |
| 33          | Tambur                                 | 3.33        |                     |
| 34          | Peshob laboratoriya xonasi             | 14.42       |                     |
| 35          | Moyka laboratoriya xonasi              | 11.93       |                     |
| 36          | Qon tekshirish laboratoriya xonasi     | 15.99       |                     |
| 37          | Qon olish laboratoriya xonasi          | 15.54       |                     |
| 38          | Bosh shifokor xonasi                   | 14.84       |                     |
| 39          | Stomatologiya xonasi                   | 14.56       |                     |
| 40          | UZI                                    | 15.40       |                     |
| 41          | Shifokor oldi xonasi                   | 15.68       |                     |
| 42          | Umumiy amaliyot shifokor xonasi (UASH) | 15.01       |                     |
| 43          | Shifokor oldi xonasi                   | 15.08       |                     |
| 44          | Umumiy amaliyot shifokor xonasi (UASH) | 16.13       |                     |
| 45          | Zinaxona (14.56x2+15.34)               | 44.46       |                     |
| Jami        |                                        | 964.3       |                     |

Nogironligi bor shaxslar uchun binoda bajariladigan ishlar bo'yicha ko'rsatmalar:


Осуществление таблички "Туалет для инвалидов"



- Binoga kirish eshiklari perimetri bo'ylab eni 100 mm bo'lgan kontrast rang (sariq yoki qizil) moyli bo'yog bilan (413 metr) qaratib bo'yalsin va nogironligi bo'lgan shaxslar uchun visual (1 ta) va axborot to'vushli vositalar (2 ta) bilan jihozlansin;
- Yo'laklardan xonalarga kirish eshiklari perimetri bo'ylab eni 100 mm bo'lgan kontrast (sariq yoki qizil) rang bo'yog bilan qaratib hoshiya chizilsin - 379.6 pm;
- Har bir xona eshigi yoniga ma'lumot olish taxtasi - 71 ta;
- Nogironligi bor shaxslar uchun hojatxona eshigiga ma'lumot beruvchi taktili piktogramma (СП 18 Туалет для инвалидов 150x150) - 1 dona;
- Zina tutqichlarining boshlanish va tugash qismida manzil yoki qavat haqida ma'lumot beruvchi Brail alifbosida taktili yozuvlar bilan jihozlanadi - 26 dona;
- Kirish joylarida xodimlarni chaqirish tugmasi - 2 dona;
- Zinalarga chiqish joylari oldida sirpanmaydigan tasnalar bilan qoplanadi - 15 0pm;
- Binoning ichki yo'lak (koridor)lari marmar pol qoplamalari sathida namunaviy qo'llanmaga muvofiq kontrast (sariq yoki qizil) ranglar bilan yo'laklar hosil qilinsin, eni 300mm - 445.90 m;


- Kontrast ranglar -300mm

|         |            |       |        |      |      |                                                                                         |       |          |
|---------|------------|-------|--------|------|------|-----------------------------------------------------------------------------------------|-------|----------|
|         |            |       |        |      |      | AY                                                                                      |       |          |
|         |            |       |        |      |      | Olibray tumani "Arg'in" mahallasi dagi tuman tibbiyot birlashtirish binosini ta'mirlash |       |          |
| U'z     | U'z        | Varaq | M'huji | Imzo | Sana | Oliyiy poliklinika binosi                                                               |       |          |
| LBA     | Rozbayev R |       |        |      |      | Besqich                                                                                 | Varaq | Varaqlar |
| LBM     | Uchilov H  |       |        |      |      | IL                                                                                      | 9     | 1        |
| Biqaral | Rozbayev R |       |        |      |      | 1-qavat rejasi ±0.000                                                                   |       |          |
|         |            |       |        |      |      | MAX ACTIVE                                                                              |       |          |
|         |            |       |        |      |      | O'quvchi 967594                                                                         |       |          |

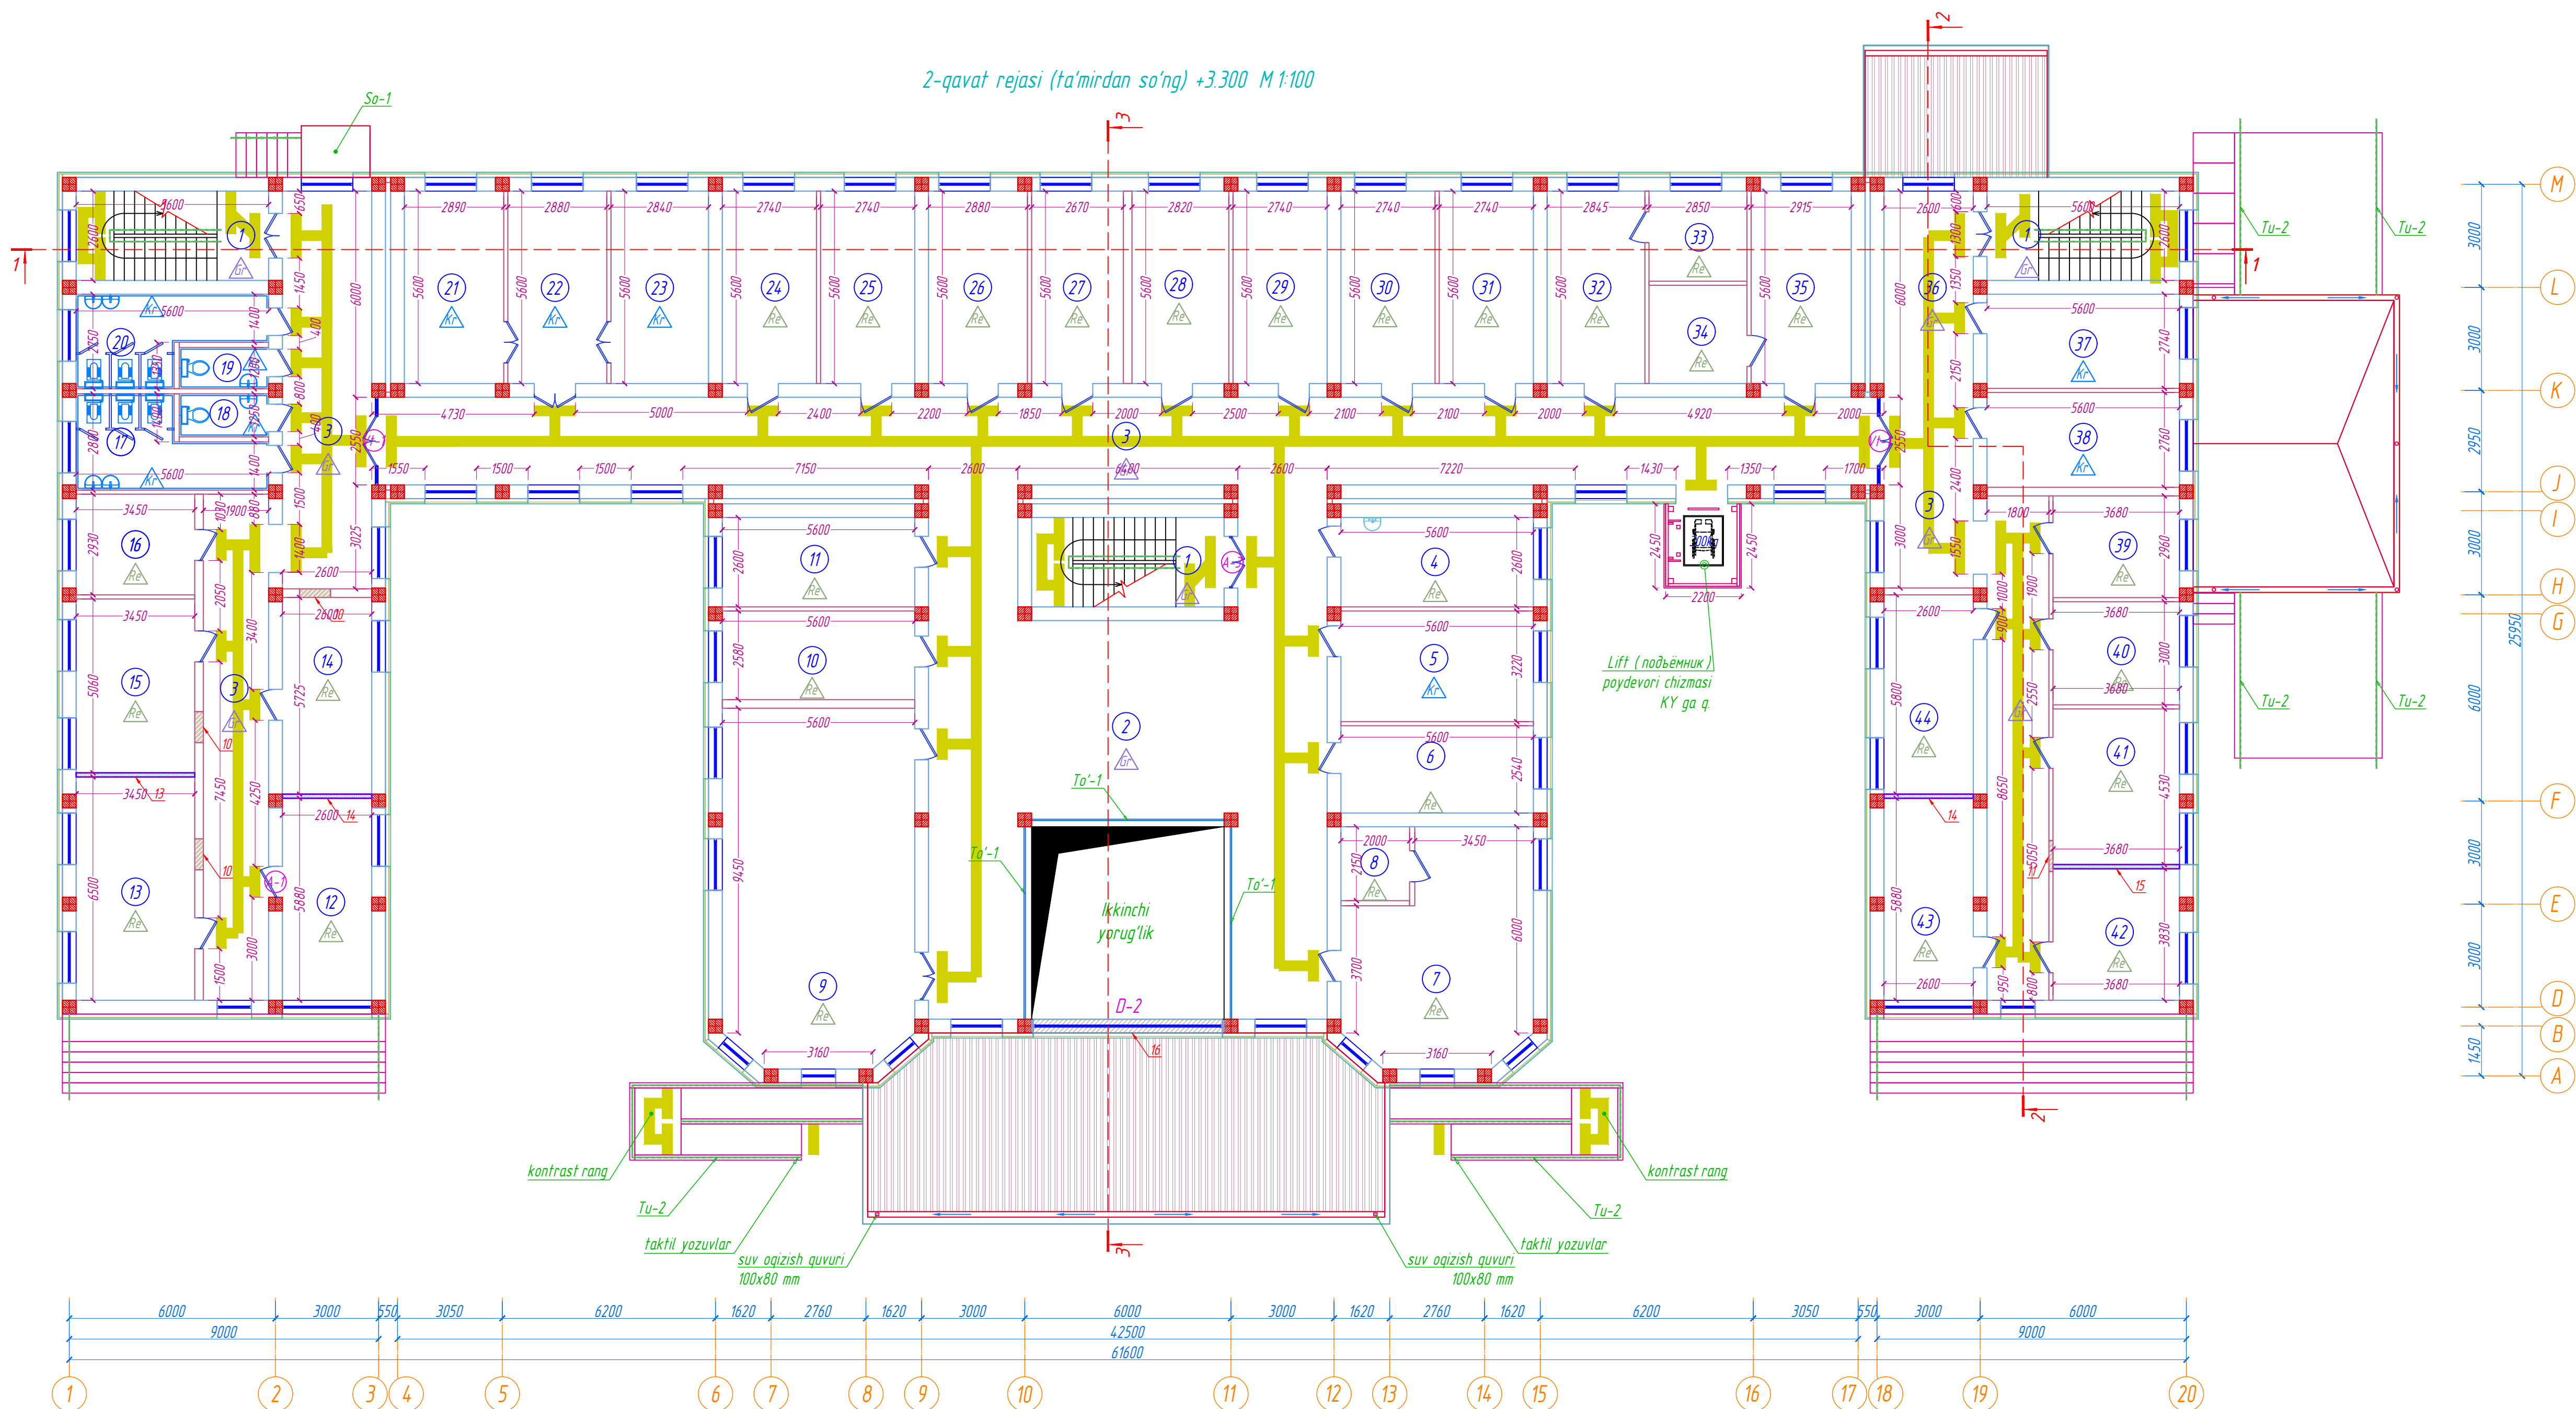

Xonalar tavsifnomasi.

| Xona raqami | Nomlanishi                                    | Maydoni, m <sup>2</sup> | Yang' xavf to'rtasi |
|-------------|-----------------------------------------------|-------------------------|---------------------|
| 1           | Zinaxona (14.56x3)                            | 43.42                   |                     |
| 2           | Foye                                          | 96.25                   |                     |
| 3           | Yo'tak                                        | 231.47                  |                     |
| 4           | Endokrinolog xonasi                           | 14.56                   |                     |
| 5           | Muallaga xonasi                               | 15.29                   |                     |
| 6           | Mudr. o'rinbosari xonasi                      | 14.22                   |                     |
| 7           | Bosh xamshira xonasi                          | 32.69                   |                     |
| 8           | Yordamchi xona                                | 4.30                    |                     |
| 9           | Konferensiya zali                             | 54.16                   |                     |
| 10          | Nevrolog                                      | 14.45                   |                     |
| 11          | Emilash xonasi                                | 14.56                   |                     |
| 12          | Psixiatr xonasi                               | 15.16                   |                     |
| 13          | Urolog xonasi                                 | 10.11                   |                     |
| 14          | Dermatolog                                    | 14.88                   |                     |
| 15          | Alergiya xonasi                               | 17.46                   |                     |
| 16          | Ginekolog xonasi                              | 22.25                   |                     |
| 17          | Xotaxona (Erkaklar)                           | 11.83                   |                     |
| 18          | Xotaxona (Ayol shifokorlar)                   | 3.25                    |                     |
| 19          | Xotaxona (Ayol shifokorlar)                   | 3.12                    |                     |
| 20          | Xotaxona (Ayollar)                            | 11.69                   |                     |
| 21          | Toza bog'lov xonasi                           | 16.18                   |                     |
| 22          | Jarroh xonasi                                 | 16.13                   |                     |
| 23          | Yiringli bog'lov xonasi                       | 15.90                   |                     |
| 24          | Ankolag xonasi                                | 15.34                   |                     |
| 25          | Ankolag (MAM) xonasi                          | 15.34                   |                     |
| 26          | Narkolog xonasi                               | 16.13                   |                     |
| 27          | Endokrinolog xonasi                           | 14.98                   |                     |
| 28          | Kardolog xonasi                               | 15.20                   |                     |
| 29          | Pediatr xonasi                                | 15.34                   |                     |
| 30          | Nevrolog xonasi                               | 15.34                   |                     |
| 31          | Vrachlik-konsultativ komissiyasi xonasi (VKK) | 15.34                   |                     |
| 32          | Otorinolaringolog (LOR)                       | 15.93                   |                     |
| 33          | Yordamchi xona                                | 7.66                    |                     |
| 34          | Yordamchi xonas                               | 8.35                    |                     |
| 35          | Okulist xonasi                                | 16.32                   |                     |
| 36          | Ro'yxatxona                                   | 15.60                   |                     |
| 37          | Ginekolog                                     | 15.34                   |                     |
| 38          | Ginekolog                                     | 15.46                   |                     |
| 39          | Elektrokardiografiya (EKG) xonasi             | 10.89                   |                     |
| 40          | Psixiatr xonasi                               | 11.04                   |                     |
| 41          | Terapevt xonasi                               | 16.67                   |                     |
| 42          | Psixolog xonasi                               | 13.91                   |                     |
| 43          | Logoped xonasi                                | 15.16                   |                     |
| 44          | Bolalar VKK xonasi                            | 15.08                   |                     |
| Jami        |                                               | 993.8                   |                     |

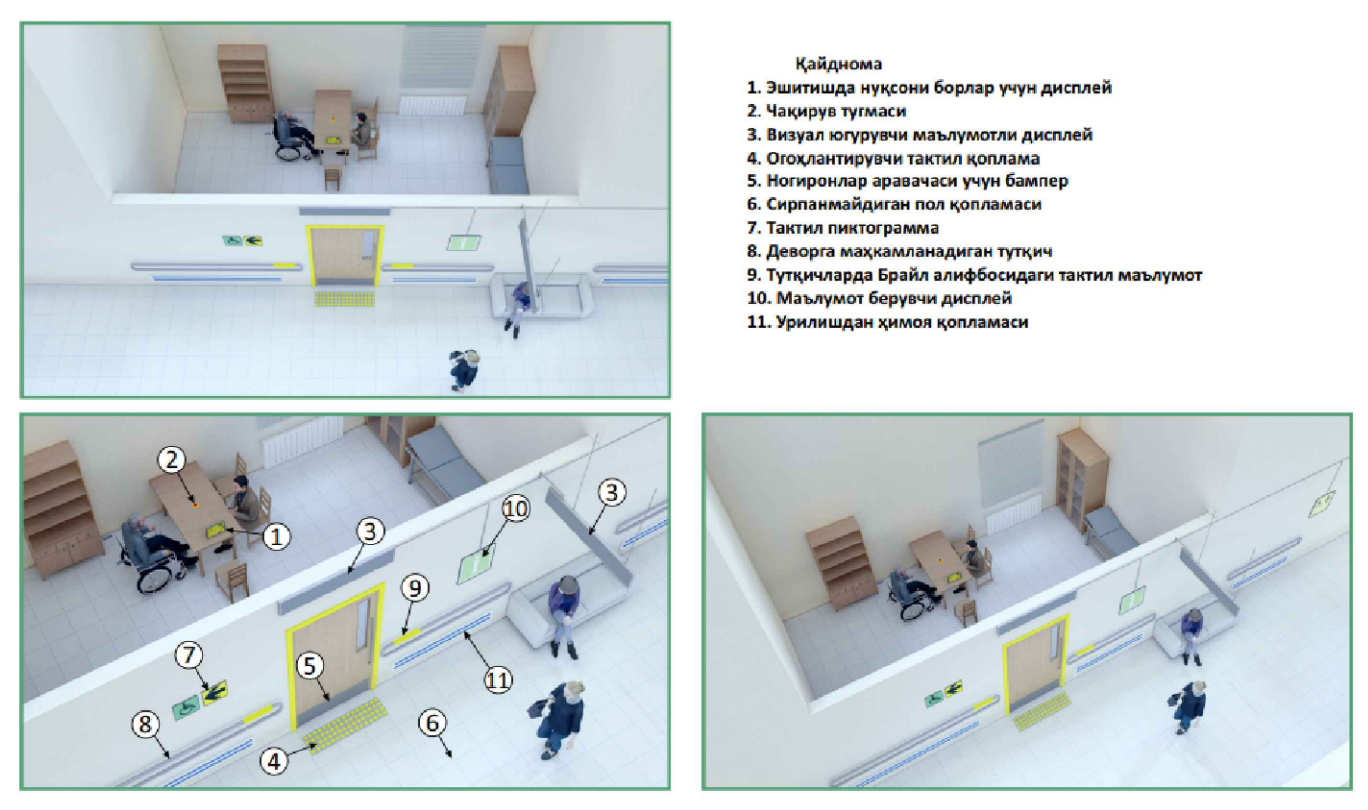


- Kraydnoma**
1. Zaxira uchun nuqsonli bo'lgan uchun displey
  2. Chiqaruvchi tizim
  3. Vayrali o'yinchi mashinasi displey
  4. O'yinchi mashinasi tizimi
  5. O'yinchi mashinasi uchun boshqaruv
  6. O'yinchi mashinasi uchun boshqaruv
  7. Taktikaliy mashinasi
  8. Devoraga maxsuslangan tizim
  9. Tizimda bo'lgan tizimlar uchun mashinasi
  10. Mashinasi uchun displey
  11. Uchun mashinasi

- Kontrast ranglar -300mm


- Shartli belgilar:**
- Sanitariya jihozlari (yukmas)
  - Sanitariya jihozlari (juda)
  - Sanitariya jihozlari (rakovina)
  - Sanitariya jihozlari (yukmas)

- Shartli belgilar:**
- Gishtli devor t=200mm
  - Gishtli devor t=400mm, issiq-suvdagi himoyasi (t=50) t=450mm
  - Pardevor gazabladan D-600 t=120mm
  - Devor gazabladan D-600 t=400mm

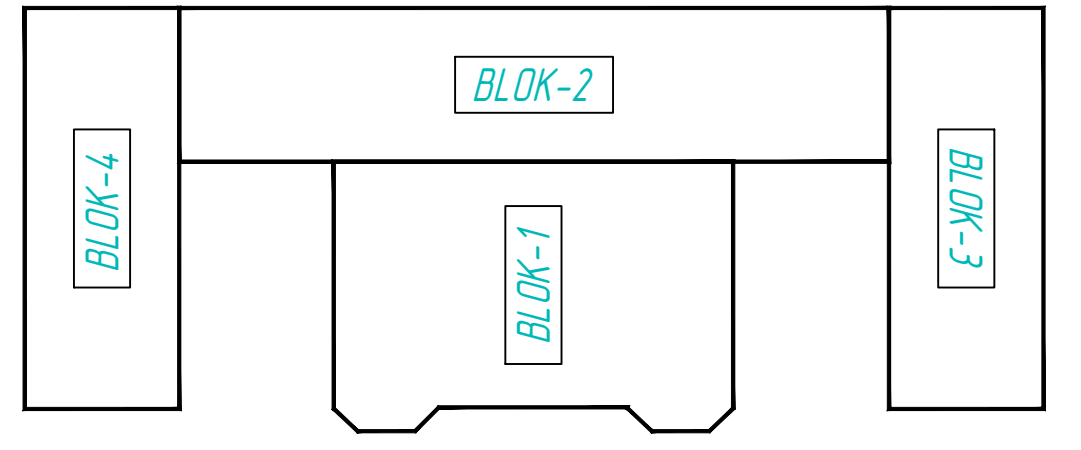


|                                                                   |            |            |            |            |       |
|-------------------------------------------------------------------|------------|------------|------------|------------|-------|
| AY                                                                |            |            |            |            |       |
| Oltin yul "Argin" mahallasi tuman tibbiyot birlashmasi tashkiloti |            |            |            |            |       |
| Uzr                                                               | Uzr        | Uzr        | Uzr        | Uzr        | Uzr   |
| LBA                                                               | Rozbayev R | Uchilov H  | Rozbayev R |            |       |
| LBM                                                               | Uchilov H  | Rozbayev R |            |            |       |
| Bog'ori                                                           | Rozbayev R |            |            |            |       |
| Oltin yul poliklinika binosi                                      |            |            |            | Bo'sh      | Varaq |
| 2-qavat rejasi +6.300                                             |            |            |            | 10         | 24    |
|                                                                   |            |            |            | MAX ACTIVE |       |

Tarz tamirdan so'ng 1-20 M 1:100

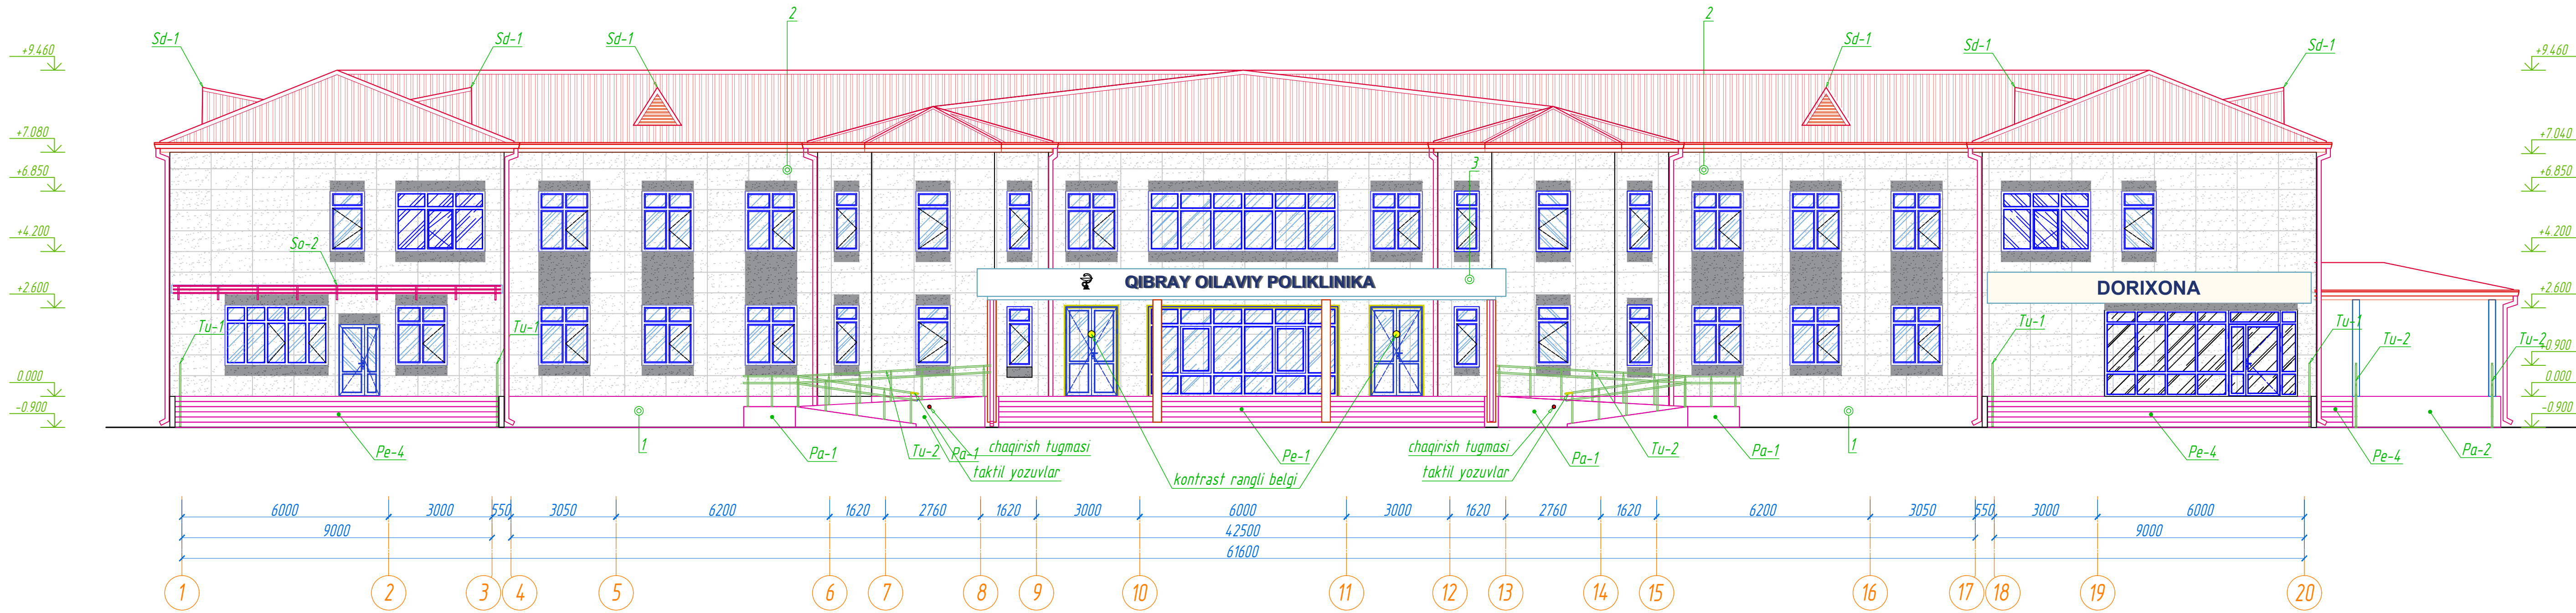

Tarz 20-1 (ta'mirdan so'ng) M 1:100

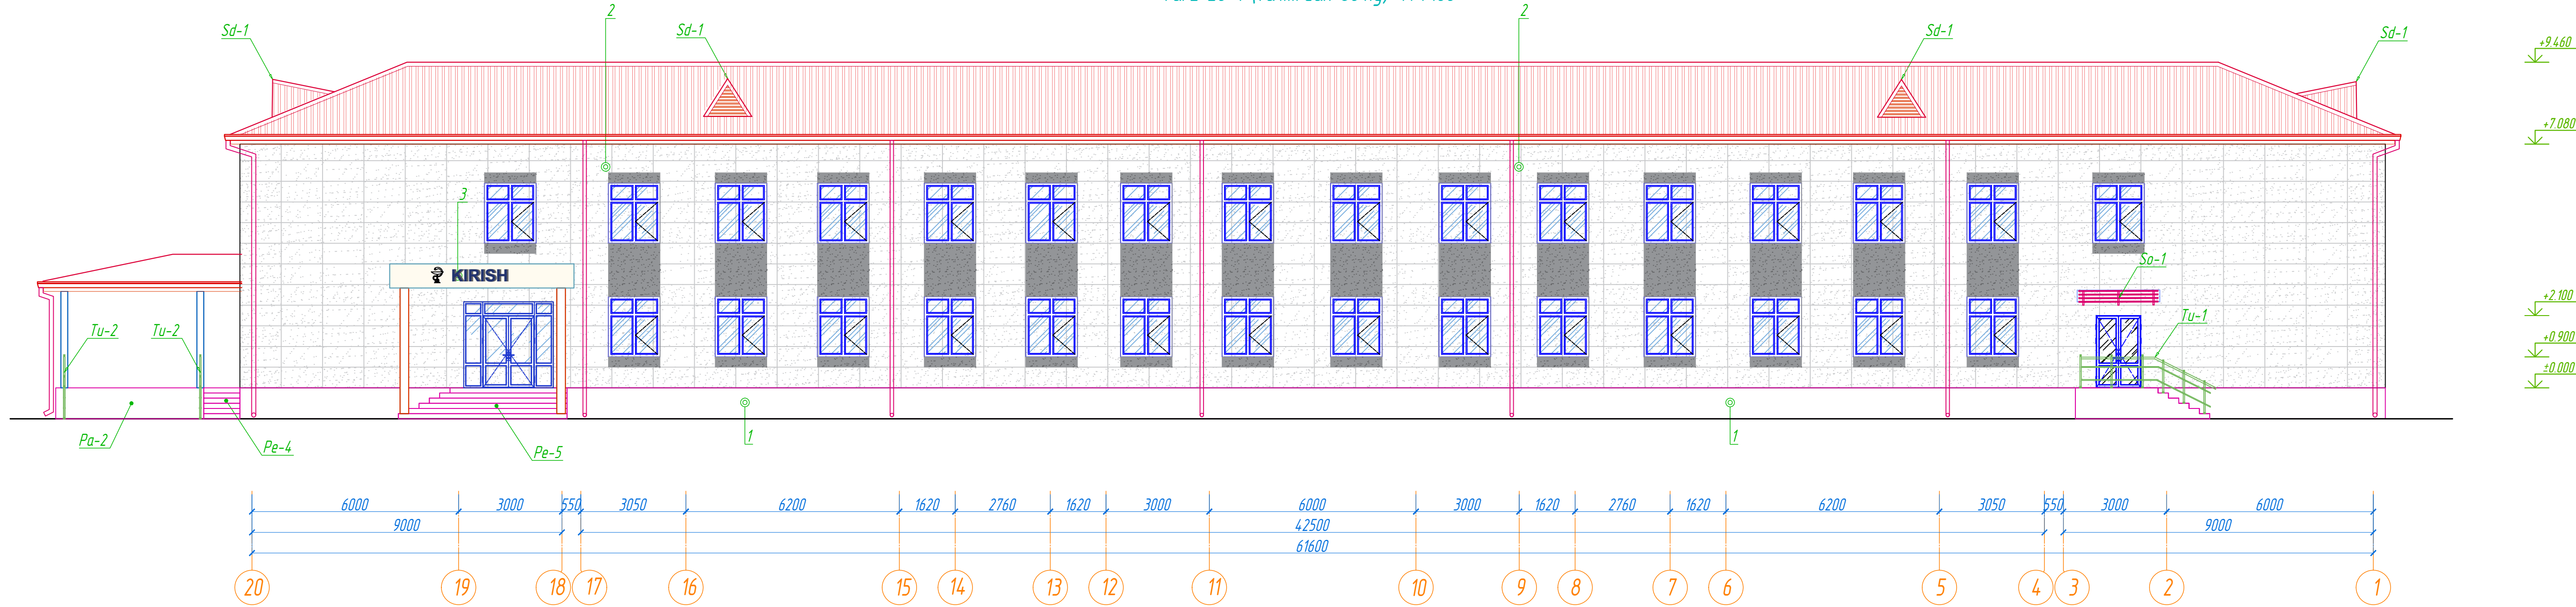

Tarz pardoqlash ishlari qaydnomasi.

| N/N o'ri | Tarz elementi    | Pardoqlash turi   | Rang               | Izohlar              |
|----------|------------------|---|--------------------|----------------------|
| 1        | Devor yuzasi     | Yo'naltiruvchi metall profilarga mahkamlangan Keramogranit plita - 10mm, mahkamlanishi q. KY, Shano-nandan himoya qatlam - o'rnatilgan polipropilen membrana, Issiq-sovuqdan himoya - Qatlam bazalt plita 50kg/m <sup>3</sup> (ГОСТ 9573-2012) bir qatlam 100mm, ikkinchi qatlam 100mm, Qatlam qalinligi - 150 mm. | Dizaynga qaral'sin | 1325.5m <sup>2</sup> |
| 2        | Poypesh (цоколь) | Yo'naltiruvchi metall profilarga mahkamlangan yaltiroq sirti keramogranit plita - 10mm, mahkamlanishi q. KY, Issiq-sovuqdan himoya - EPS izolyatsiyasi 25kg/m <sup>3</sup> (ГОСТ 32310-2020) bir qatlam - 50mm, Gidroizolyatsiya - bitumli surtma gidroizolyatsiya, Qatlam qalinligi - 150mm.                      | Dizaynga qaral'sin | 160.7m <sup>2</sup>  |
| 3        | Tam karnizi      | - Metall asoslarga o'rnatiladigan, bo'yalgan ruhlangan list (Alyukabond) -0.5mm   | Dizaynga qaral'sin | 44.05m <sup>2</sup>  |

- Fasad pardoqlash ishlari olib borish uchun havoza -1867.2 m<sup>2</sup>,

Materiallar sarfi

- Eshik tashqi yon bag'irlari (откосы) - Keramogranit plita yelimi bilan -10 mm -49.5pm (20.1m<sup>2</sup>);
- Eshik ichki yon bag'irlari - Yaxshilangan sement-qumli suvoq, shpaklevka, suv emulsiyalı bo'yoq (водоэмульсия) - 3410 pm (130.10m<sup>2</sup>);
- Deraza tashqi yon bag'irlari (откосы) - Keramogranit plita yelimi bilan -10 mm - 7831 pm (274.10m<sup>2</sup>);
- Deraza ichki yon bag'irlari - Yaxshilangan sement-qumli suvoq, shpaklevka, suv emulsiyalı bo'yoq (водоэмульсия) - 7831 pm (156.62m<sup>2</sup>);
- PVX deraza tokchasi (подоконник) eni 250mm - 180.01 pm (63.70 m<sup>2</sup>);
- Tashqi vitraj oynalar yon bag'irlari -Yaxshilangan sement-qumli suvoq, suyuq travertin - 213 pm (8.52m<sup>2</sup>)

Осязательные табличка  
"Туалет для инвалидов"



Bino peshtogidagi yozuv M 1:100

QIBRAY OILAVIY POLIKLINIKA

1. Harflar (24 dona) - 3-4 mm qalinlikdagi akril shishadan tayyorlangan balandligi h=400 mm,

 - Kontrast ranglar -300mm

Shartli belgilar:


-  Gishtli devor t=250mm
-  Gishtli devor t=400mm, issiq-sovuqdan himoyasi (t=50) -t=450mm
-  Pardevor gazablockdan D=600 t=120mm
-  Devor gazablockdan D=600 t=400mm

Shartli belgilar:


-  Sanitariya jihozlari (yunmas)
-  Sanitariya jihozlari (yude)
-  Sanitariya jihozlari (rakobina)
-  Sanitariya jihozlari (yunmas)

| AY                                                                                   |          |              |        |         |       |
|--------------------------------------------------------------------------------------|----------|--------------|--------|---------|-------|
| Qibray tumani "Arg'in" mahallasiidagi tuman tibbiyot birlashmasi binosini ta'mirlash |          |              |        |         |       |
| O'zga                                                                                | Qat' son | Varaq        | W'huji | Imzo    | Sana  |
| LBA                                                                                  |          | Re'ziboyev R |        |         |       |
| LBM                                                                                  |          | Dichlar H    |        |         |       |
| Baqardi                                                                              |          | Re'ziboyev R |        |         |       |
| Oilaviy poliklinika binosi                                                           |          |              |        | Bosqich | Varaq |
|                                                                                      |          |              |        | IL      | 12    |
| Tarz 1-20 (ta'mirdan so'ng)                                                          |          |              |        | 24      |       |
| Tarz 20-1 (ta'mirdan so'ng)                                                          |          |              |        |         |       |


Tarz L-A (ta'mirdan oldin) M1:100

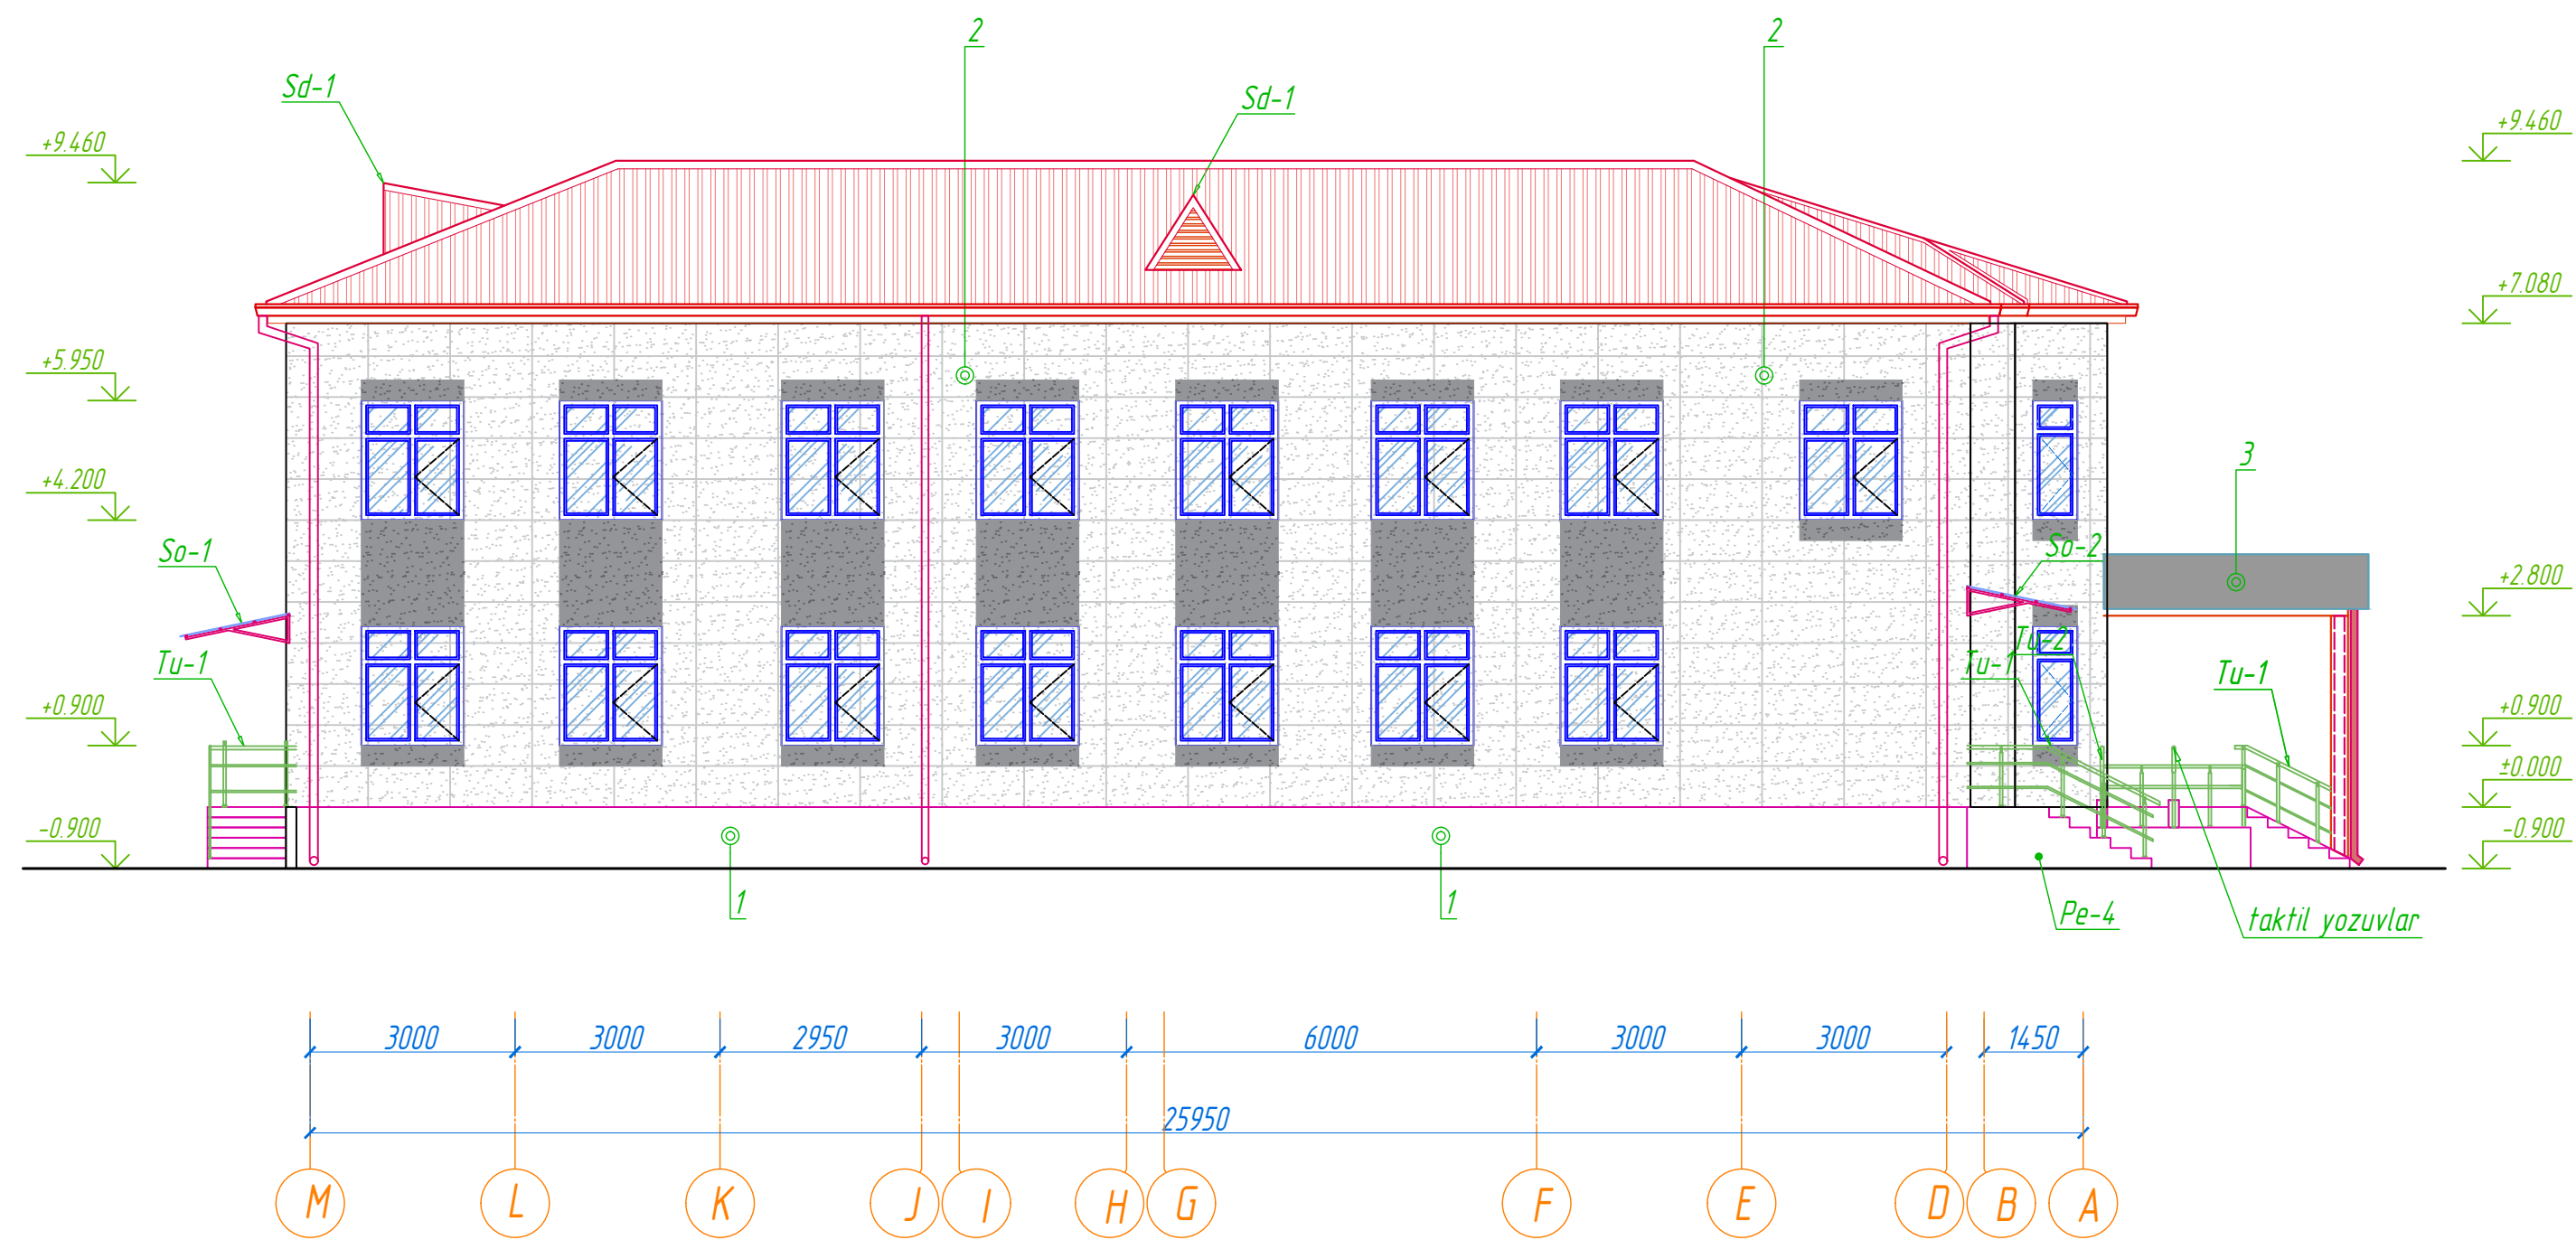


Tarz A-L (ta'mirdan oldin) M1:100

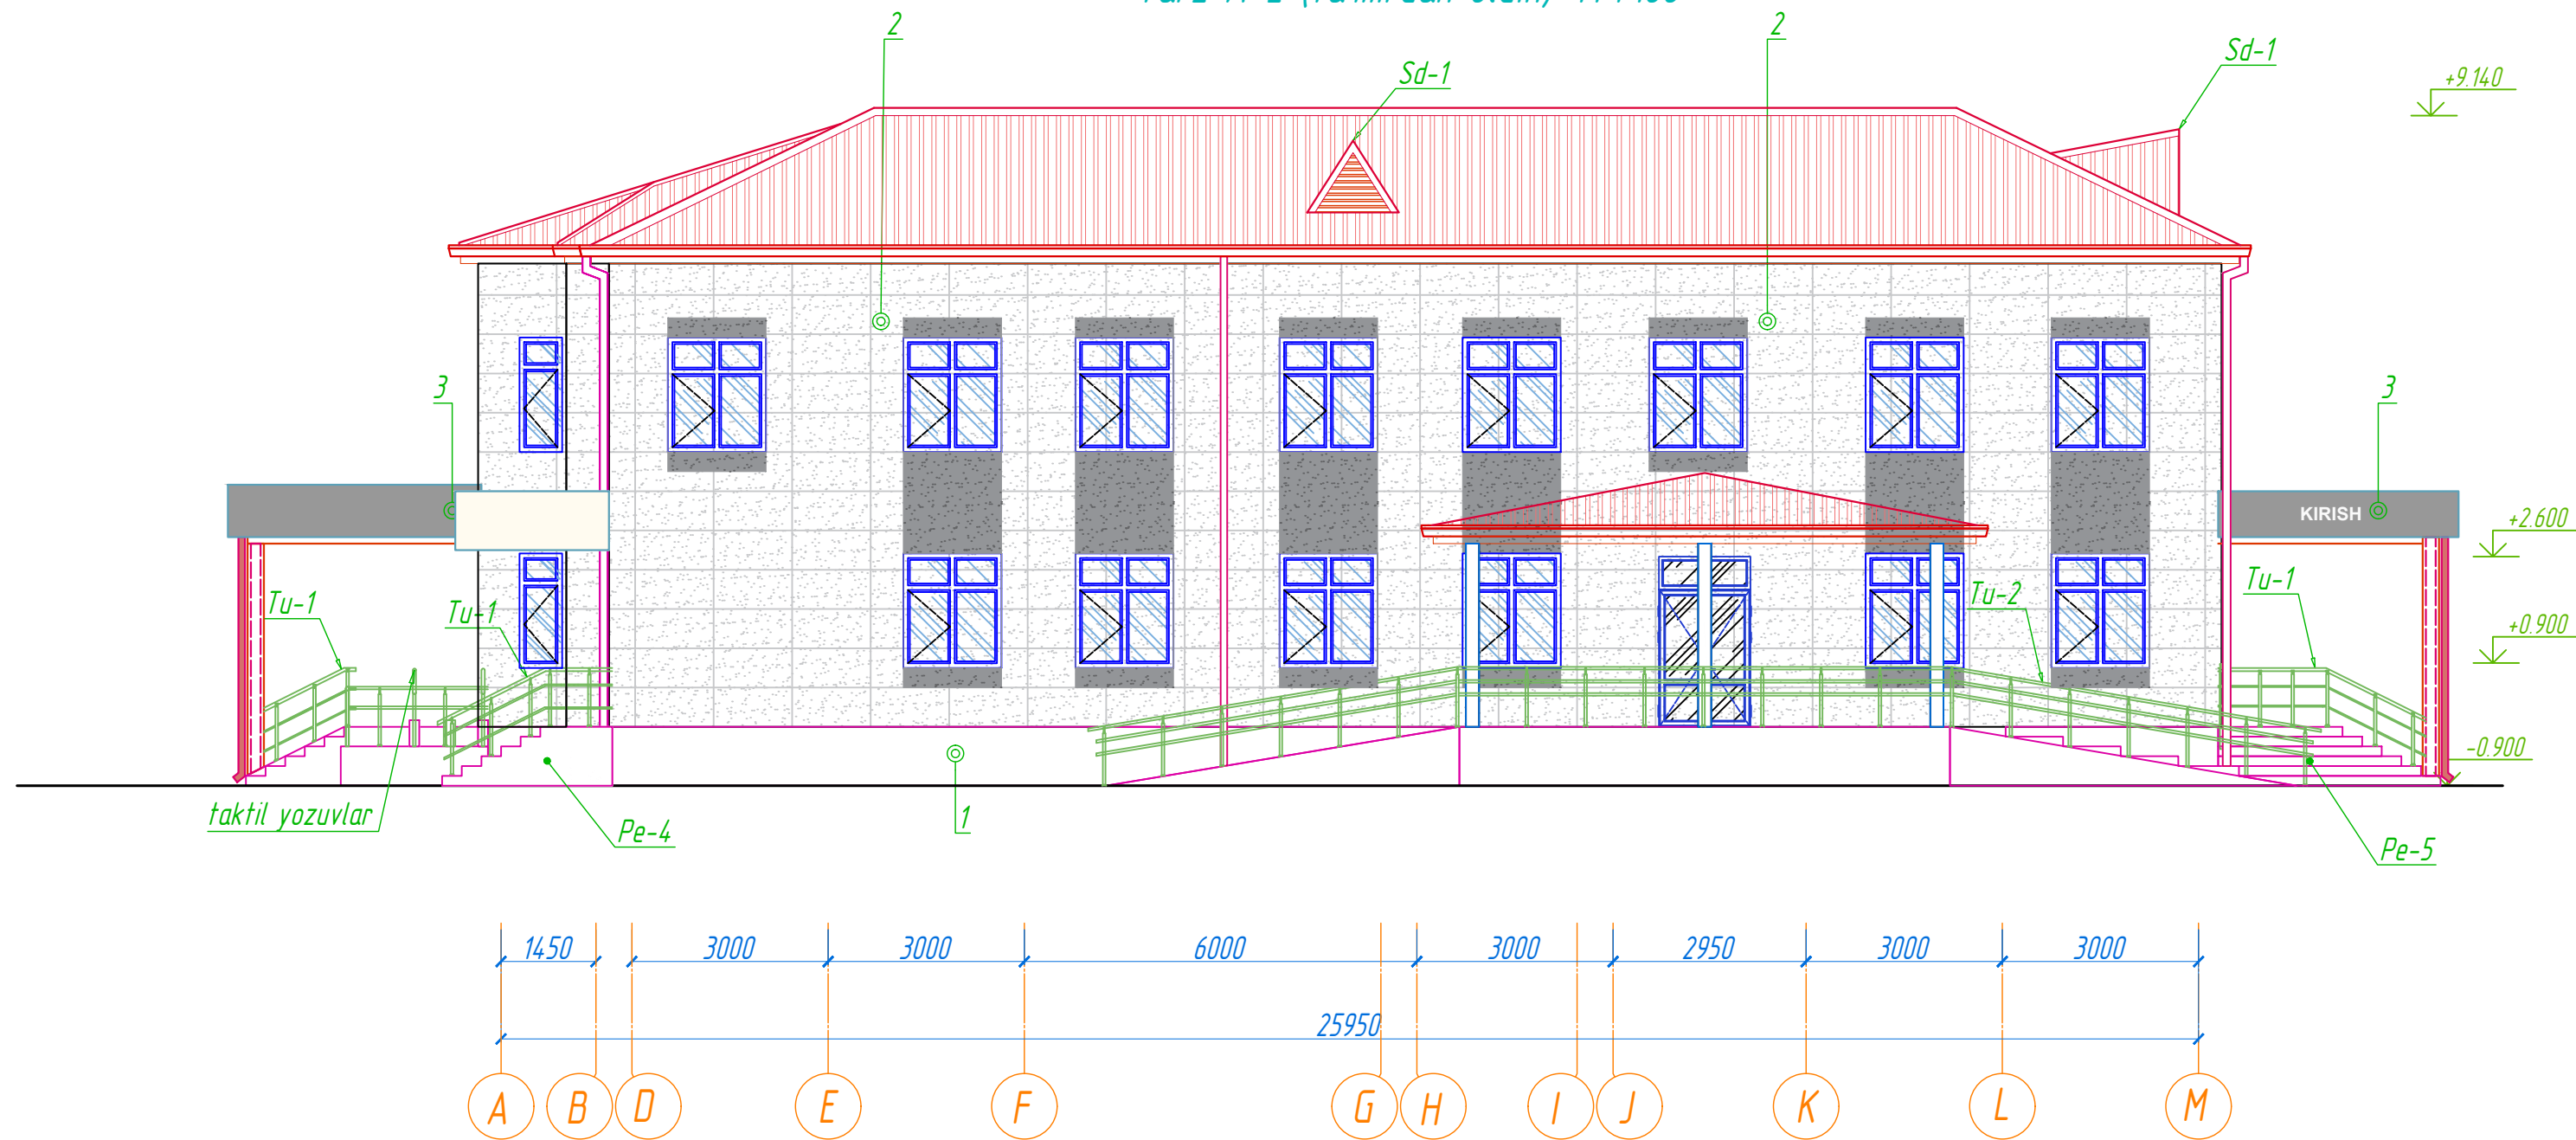

To'siq (ограждения) Tu-1 M1:20


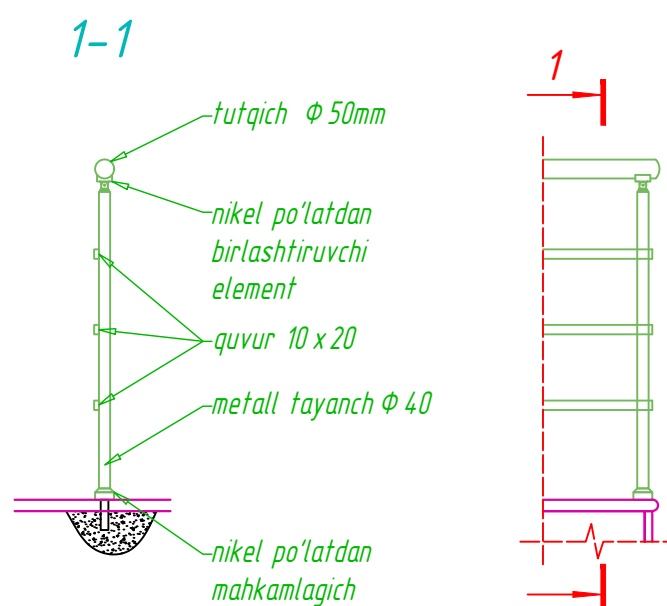


To'siq (ограждения) Tu-2 M1:20

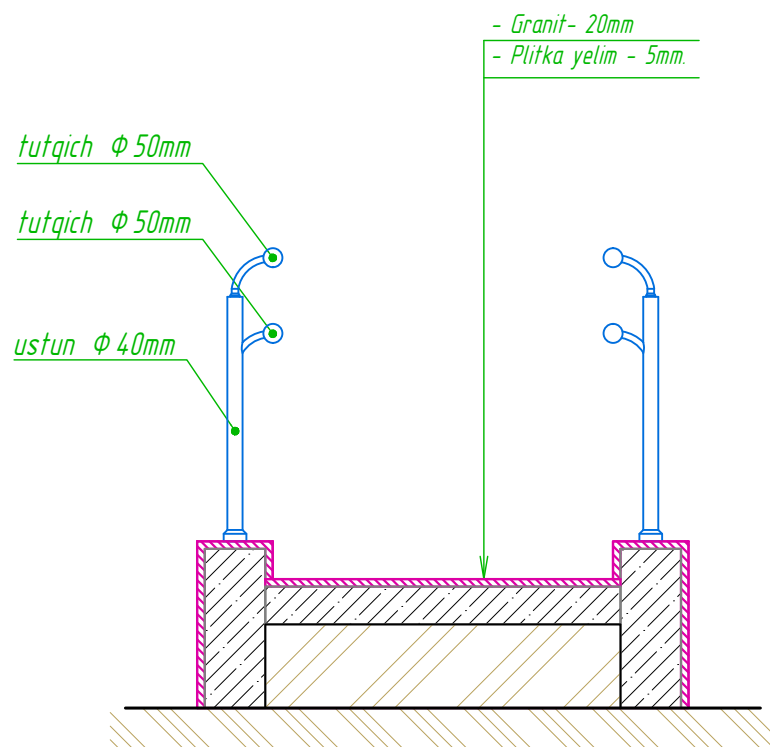


Tashqi peshayvon (крыльцо) to'siqlari zanglamaydigan xrom metalldan yasaladi:  
1. Tashqi peshayvon (крыльцо) to'siqlari Tu-1 L<sub>um</sub> - 34.80pm;  
2. Tashqi pandus to'siqlari Tu-2 L<sub>um</sub> - 62.92pm;  
3. Loyihada to'siqlar eskiz sxemalari ko'rsatilgan va o'zaro kelishuvga binoan o'zgartirilishi mumkin.

Qo'l yuvish joyi, NBSH uchun hojatxona  
±0.000 M1:50

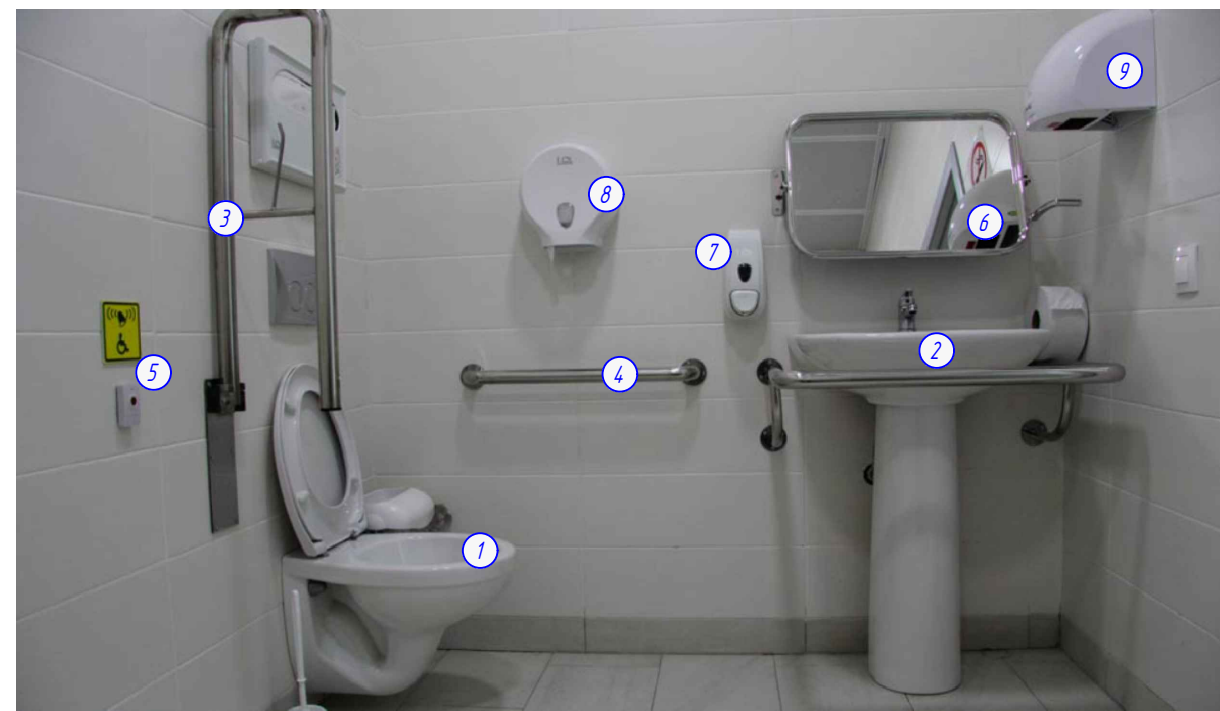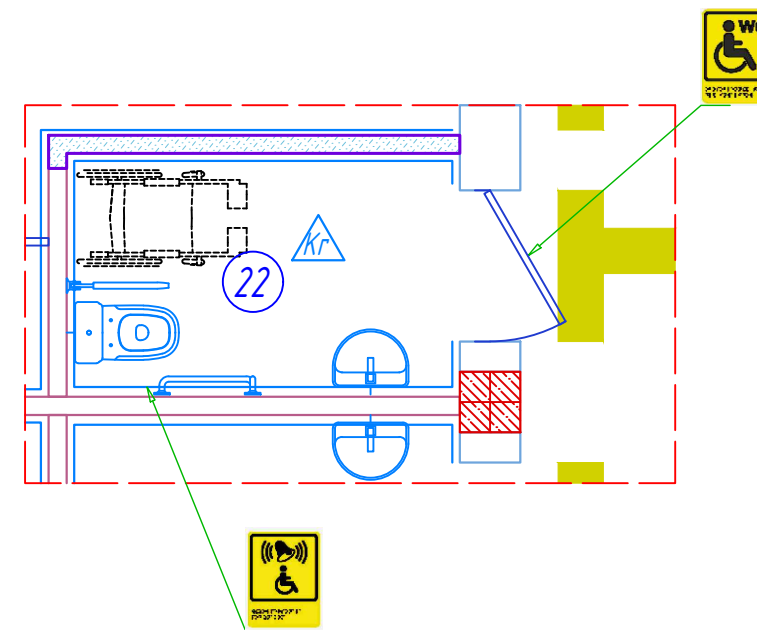


Nogironligi bo'lgan shaxslar uchun sanitariya  
-gigiena xonasining jihozlari.

1. Maxsus unitaz - 1 dona;
2. Maxsus rakovina, zanglamas metalldan tutqichi bilan d=32mm - 1 dona;
3. Ko'tarilib-fushiriladigan zanglamas metall d=32mm shtangga 190x800mm - 1 dona;
4. Gorizontal va vertikal tayanch tutqishlar d=32mm - 1 dona;
5. Yordam chaqirish tugmasi - 1 dona;
6. Maxsus ko'zgu 400x600mm - 1 dona;
7. Suyuq sovun dozatori - 1 dona;
8. Qog'oz ilgich - 1 dona;
9. Qo'l quritgich - 1 dona;

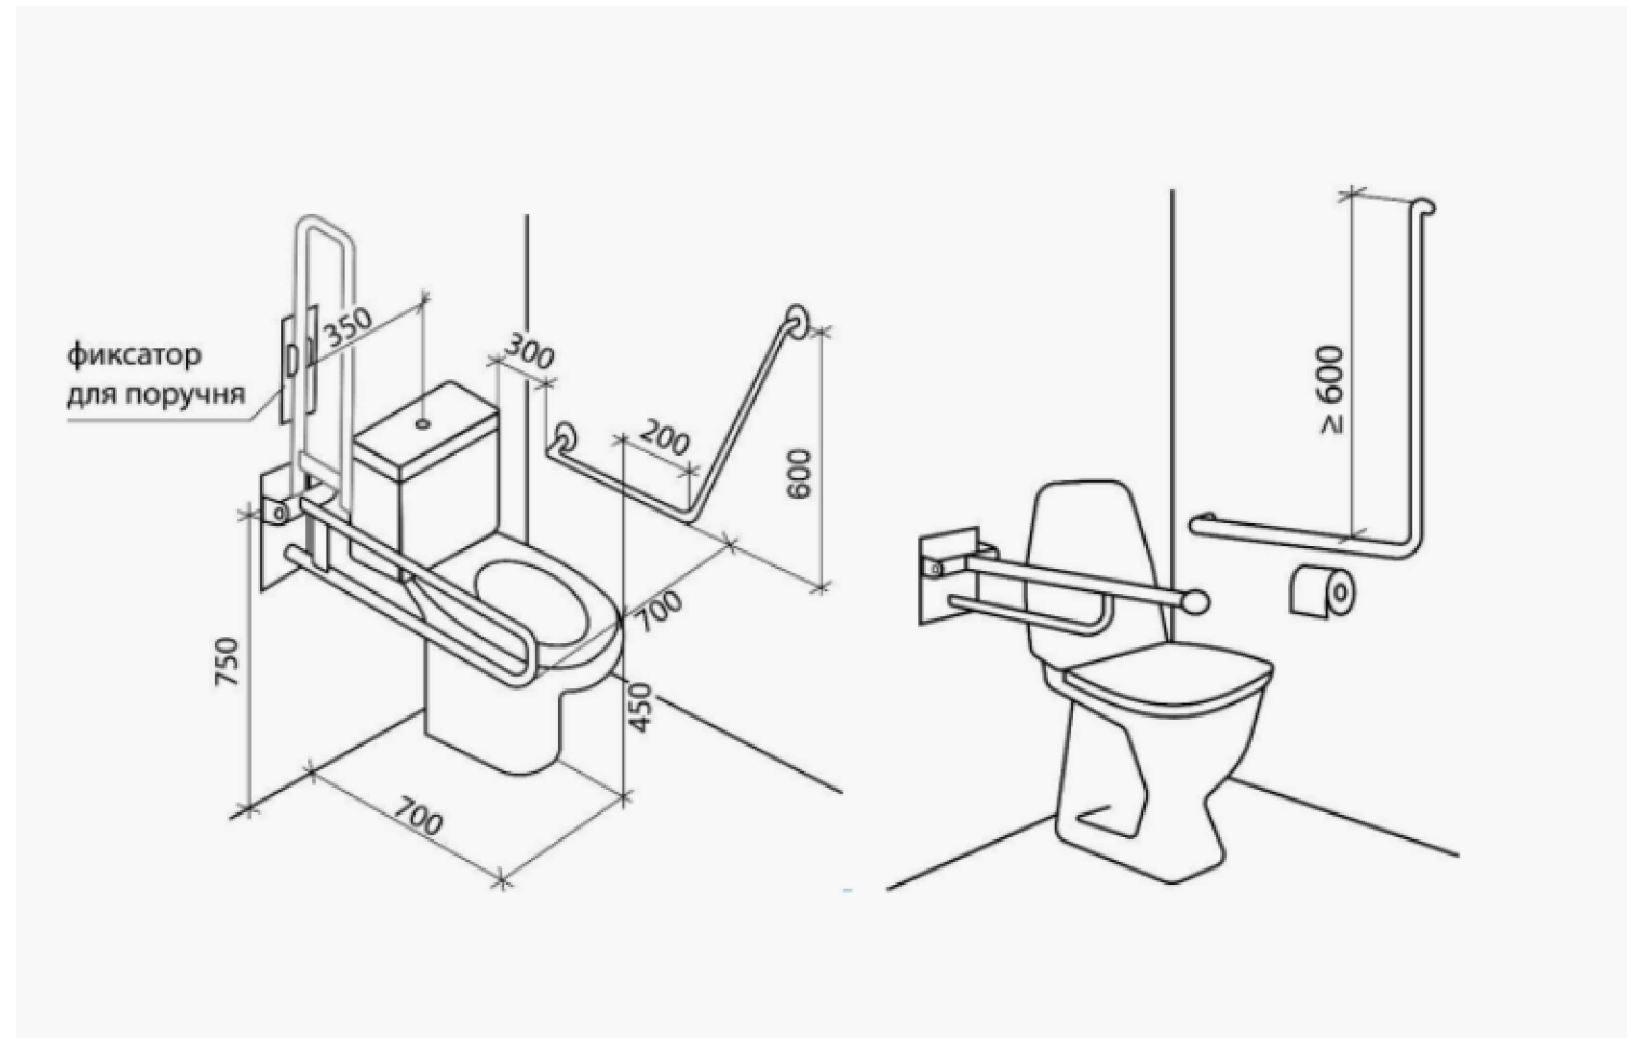

Eshiklarda Kontrast rang ko'inishi  
M1:50


Ko'zida nuqsoni borlar uchun to'siqlarda Brayll alifbosi

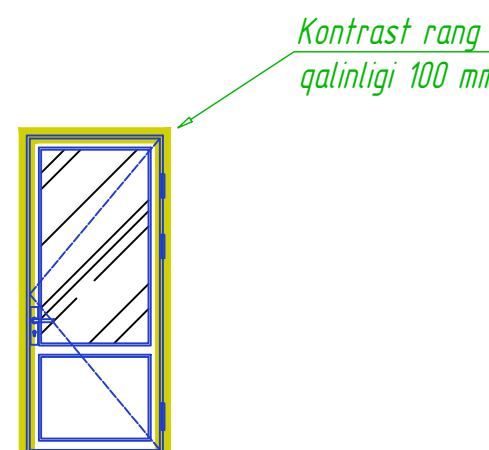


1. Fasadlar uchun "U" shaklidagi kengaytiruvchi chok profili - 42.50pm ;

| AY                                                                                      |          |              |        |            |       |
|-----------------------------------------------------------------------------------------|----------|--------------|--------|------------|-------|
| G'abray tumani "Arg'in" mahallasi dagi tuman tibbiyot birlashtirish binosini ta'mirlash |          |              |        |            |       |
| O'zga                                                                                   | Qat' son | Varaq        | W'huji | Imzo       | Sana  |
| LBA                                                                                     |          | Re'ziboyev R |        |            |       |
| LBM                                                                                     |          | Ochilov H    |        |            |       |
| Baqardi                                                                                 |          | Re'ziboyev R |        |            |       |
| O'laviy poliklinika binosi                                                              |          |              |        | Bosqich    | Varaq |
|                                                                                         |          |              |        | IL         | 13    |
| Tarz L - A (ta'mirdanso'ng)                                                             |          |              |        | Varaqlar   |       |
| Tarz A-L (ta'mirdan so'ng)                                                              |          |              |        | 24         |       |
|                                                                                         |          |              |        | MAX ACTIVE |       |


*Tarz I-A (ta'mirdan so'ng) M 1:100*

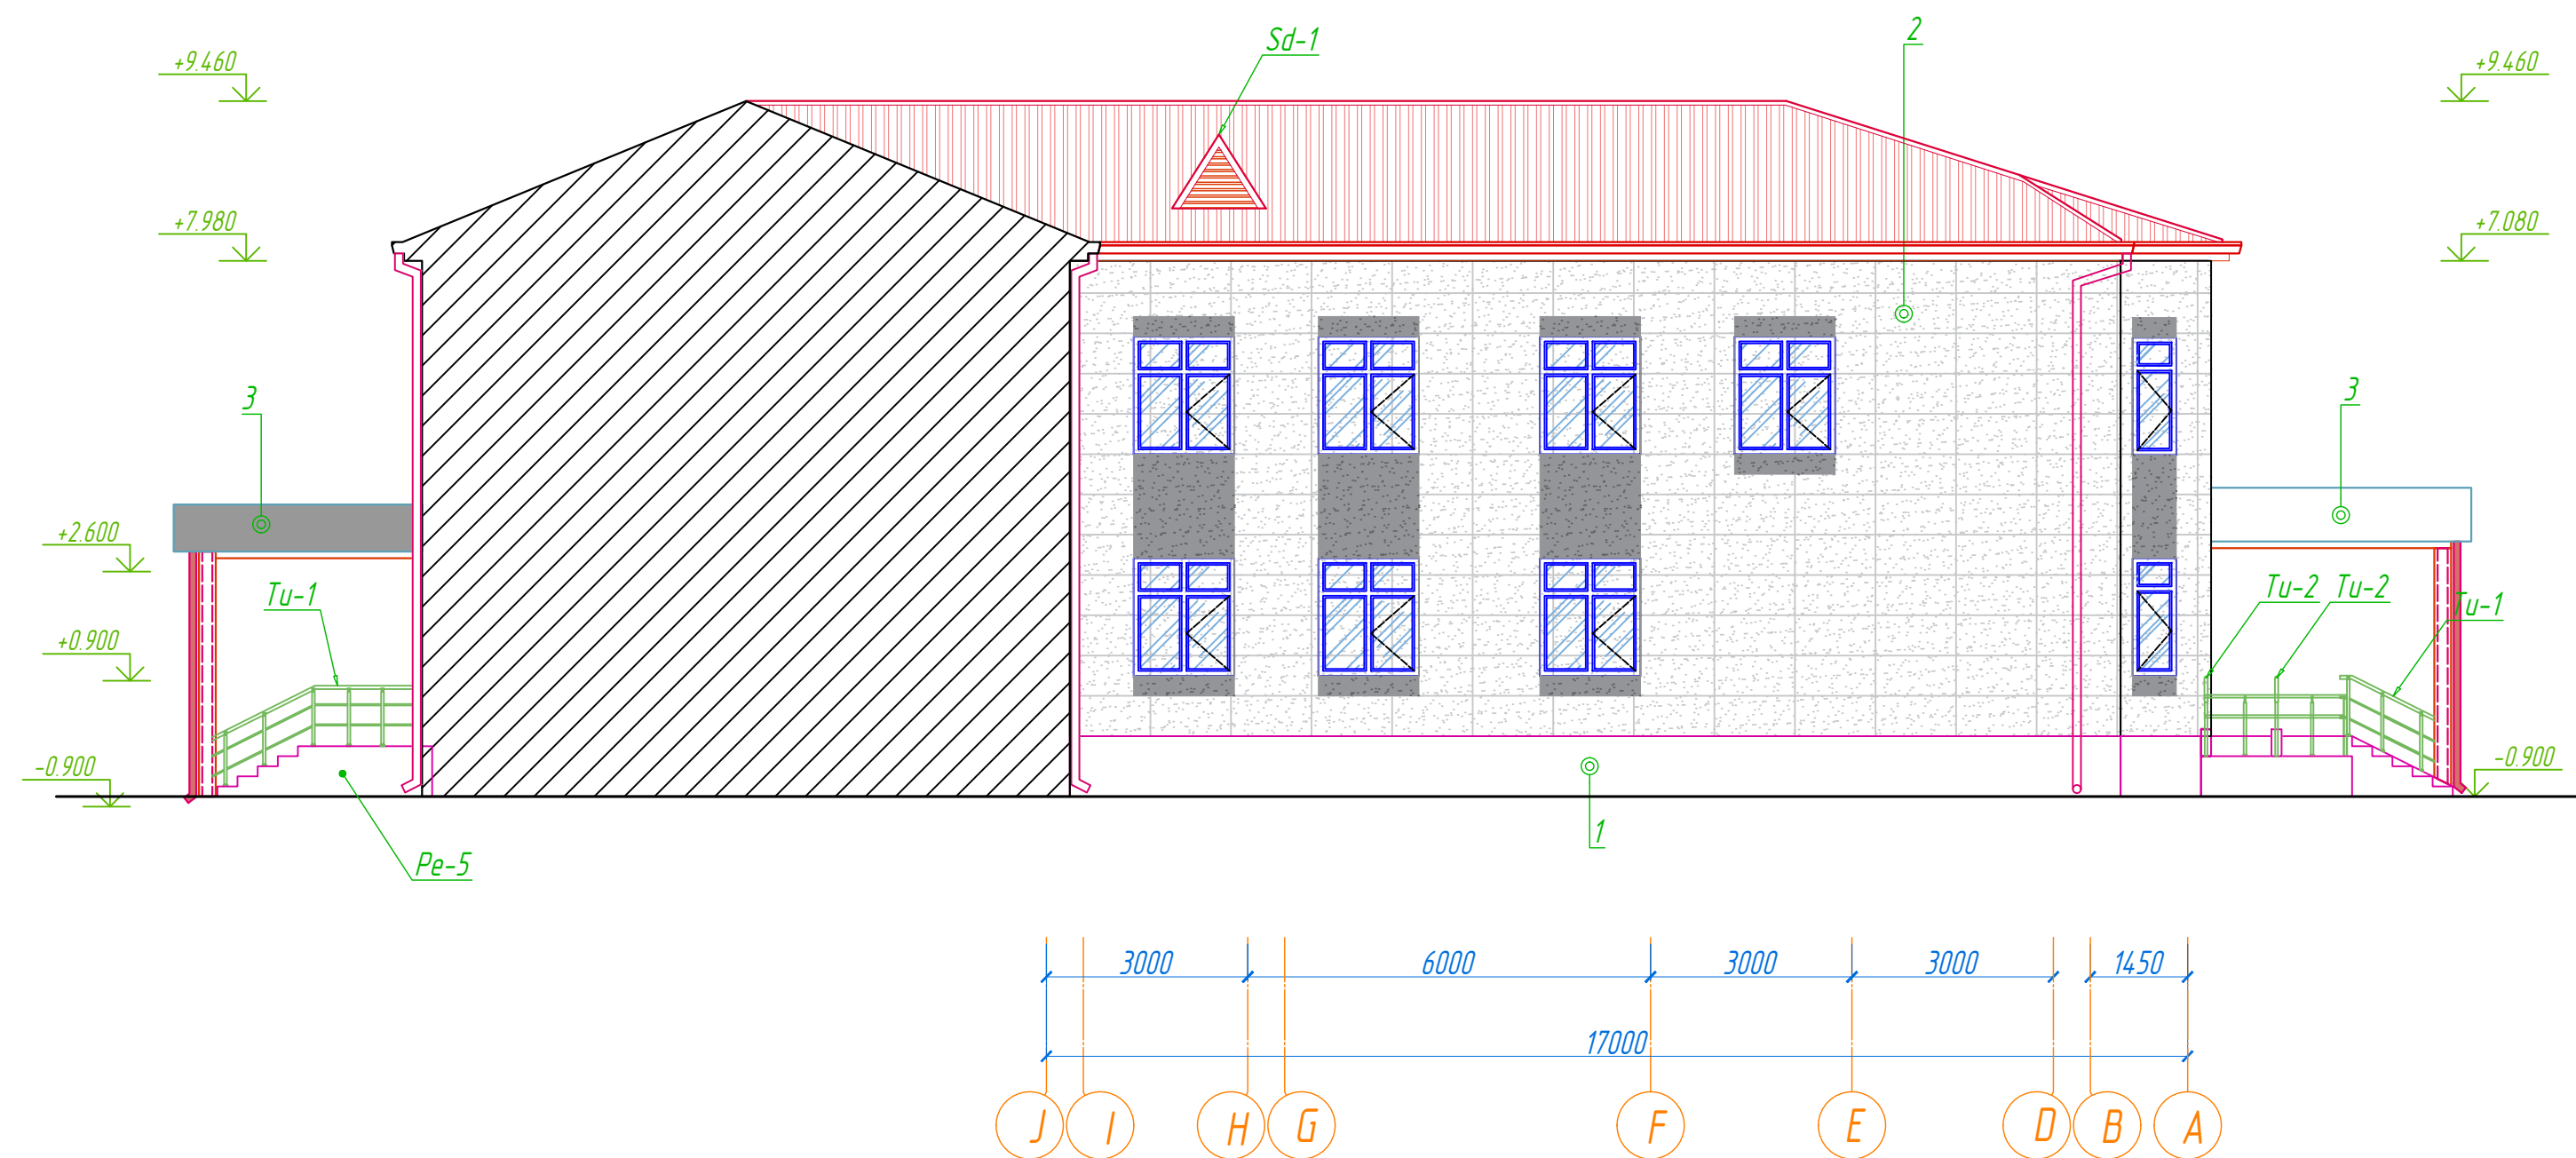


*Tarz A-1 (ta'mirdan so'ng) M 1:100*

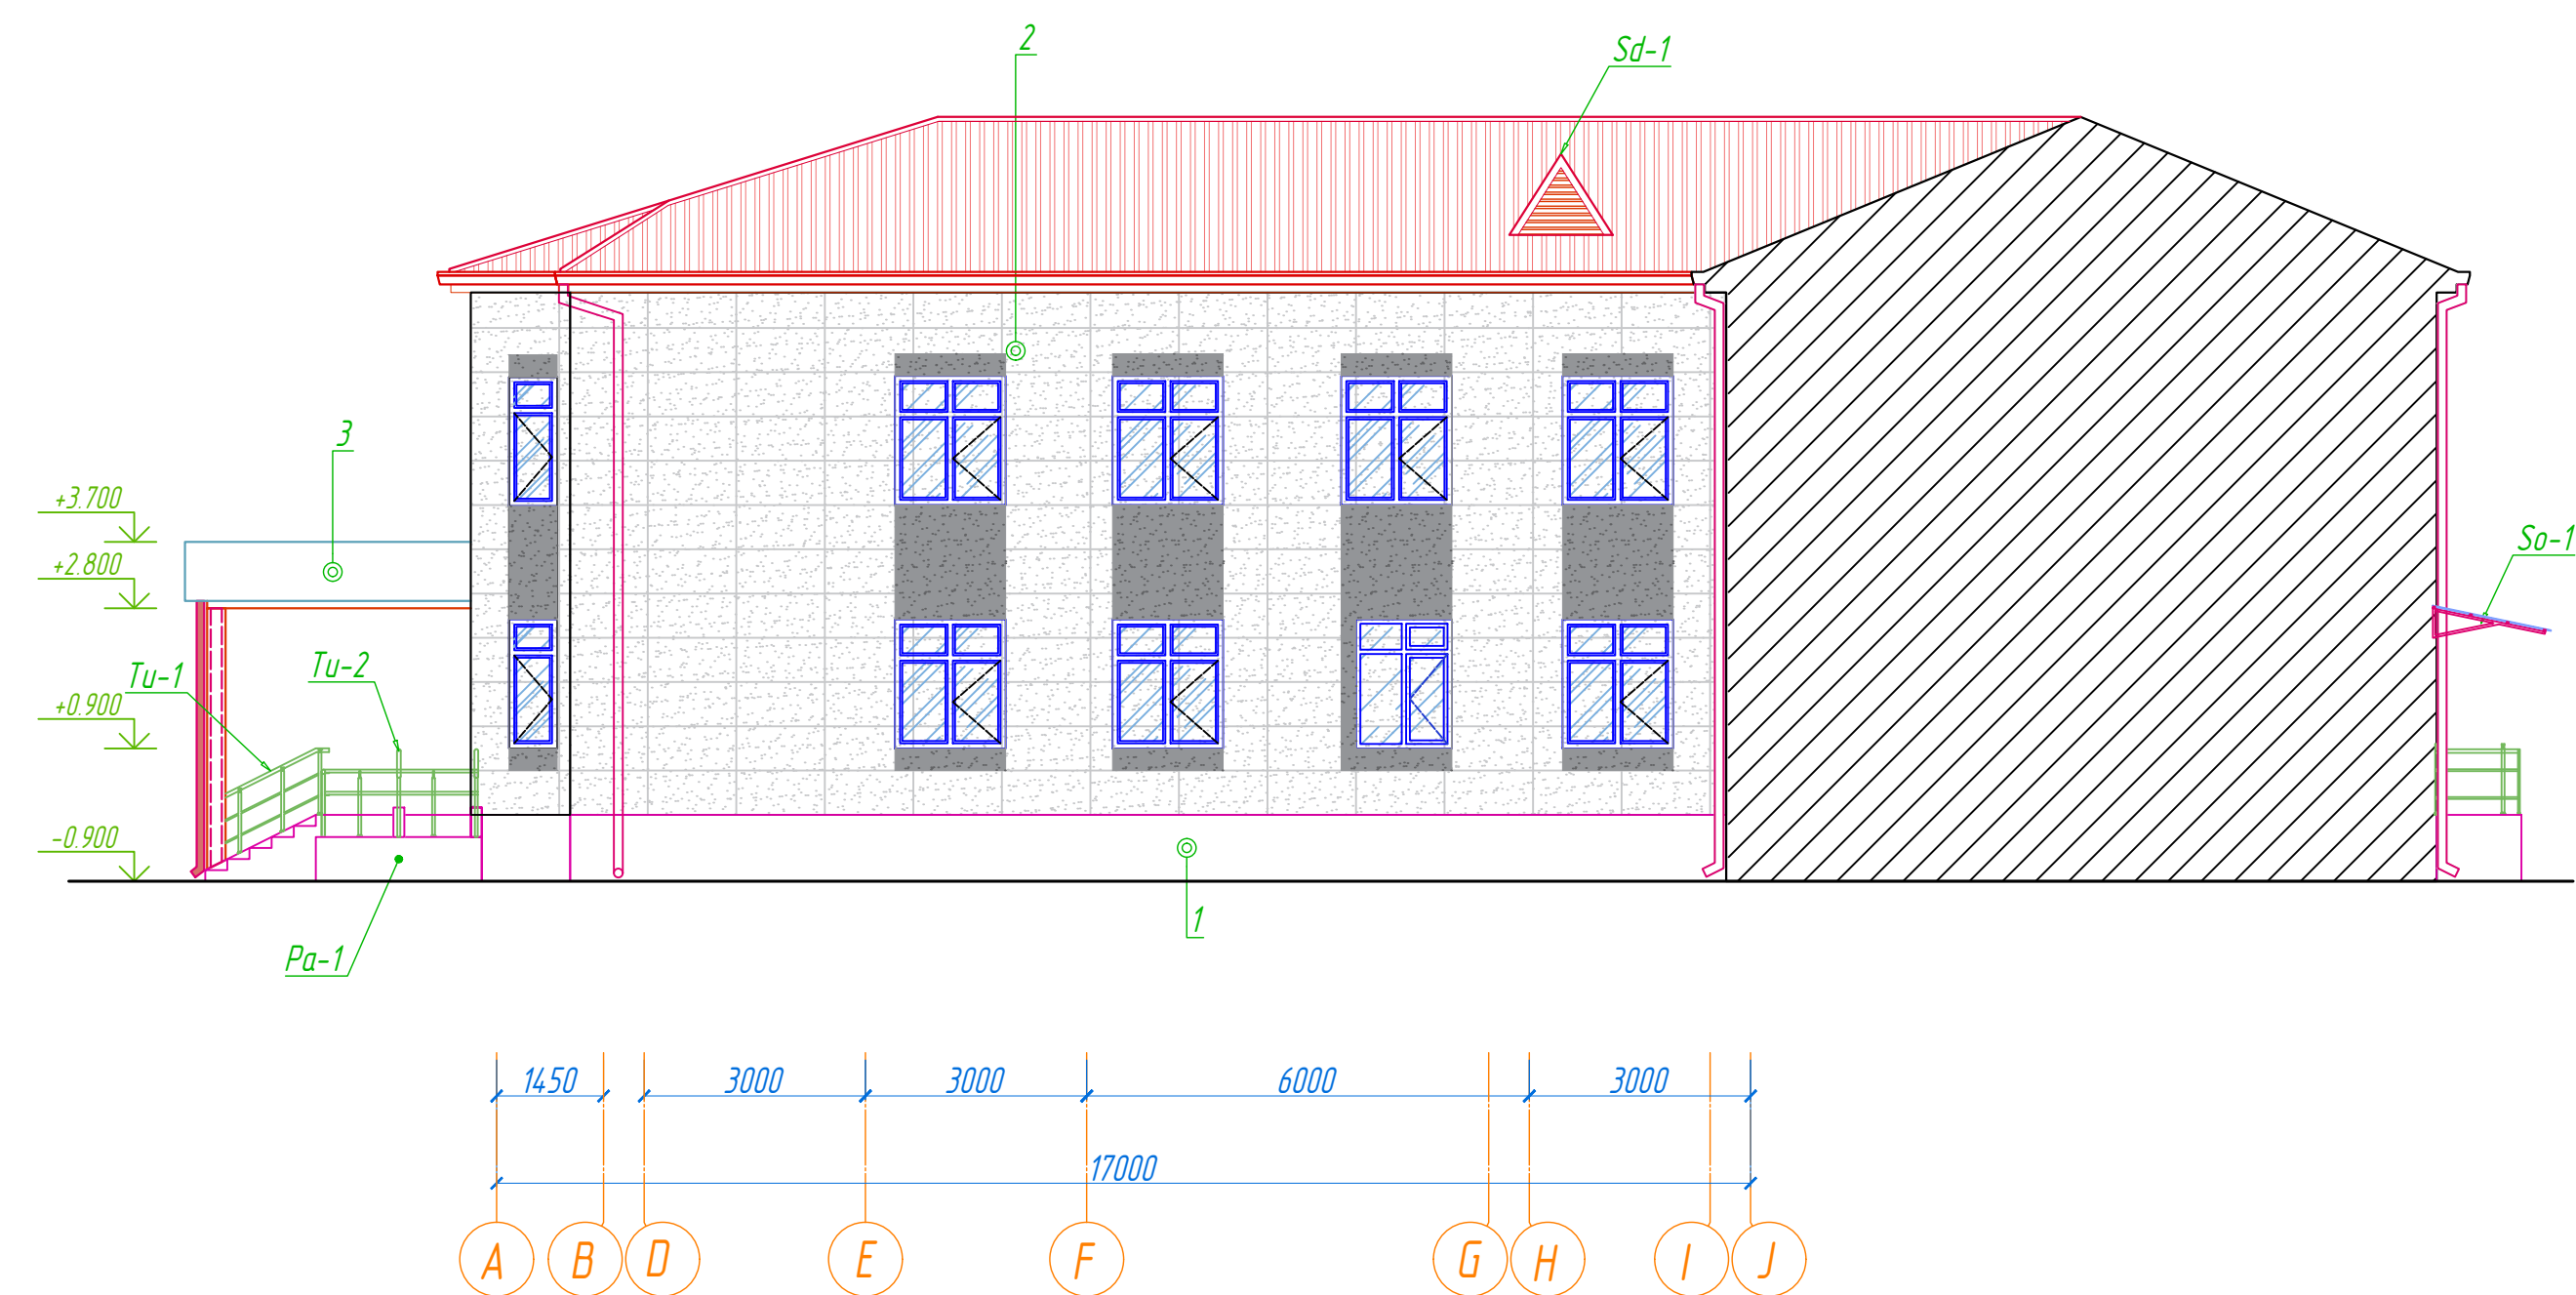

*Tarz I-B (ta'mirdan so'ng) M 1:100*

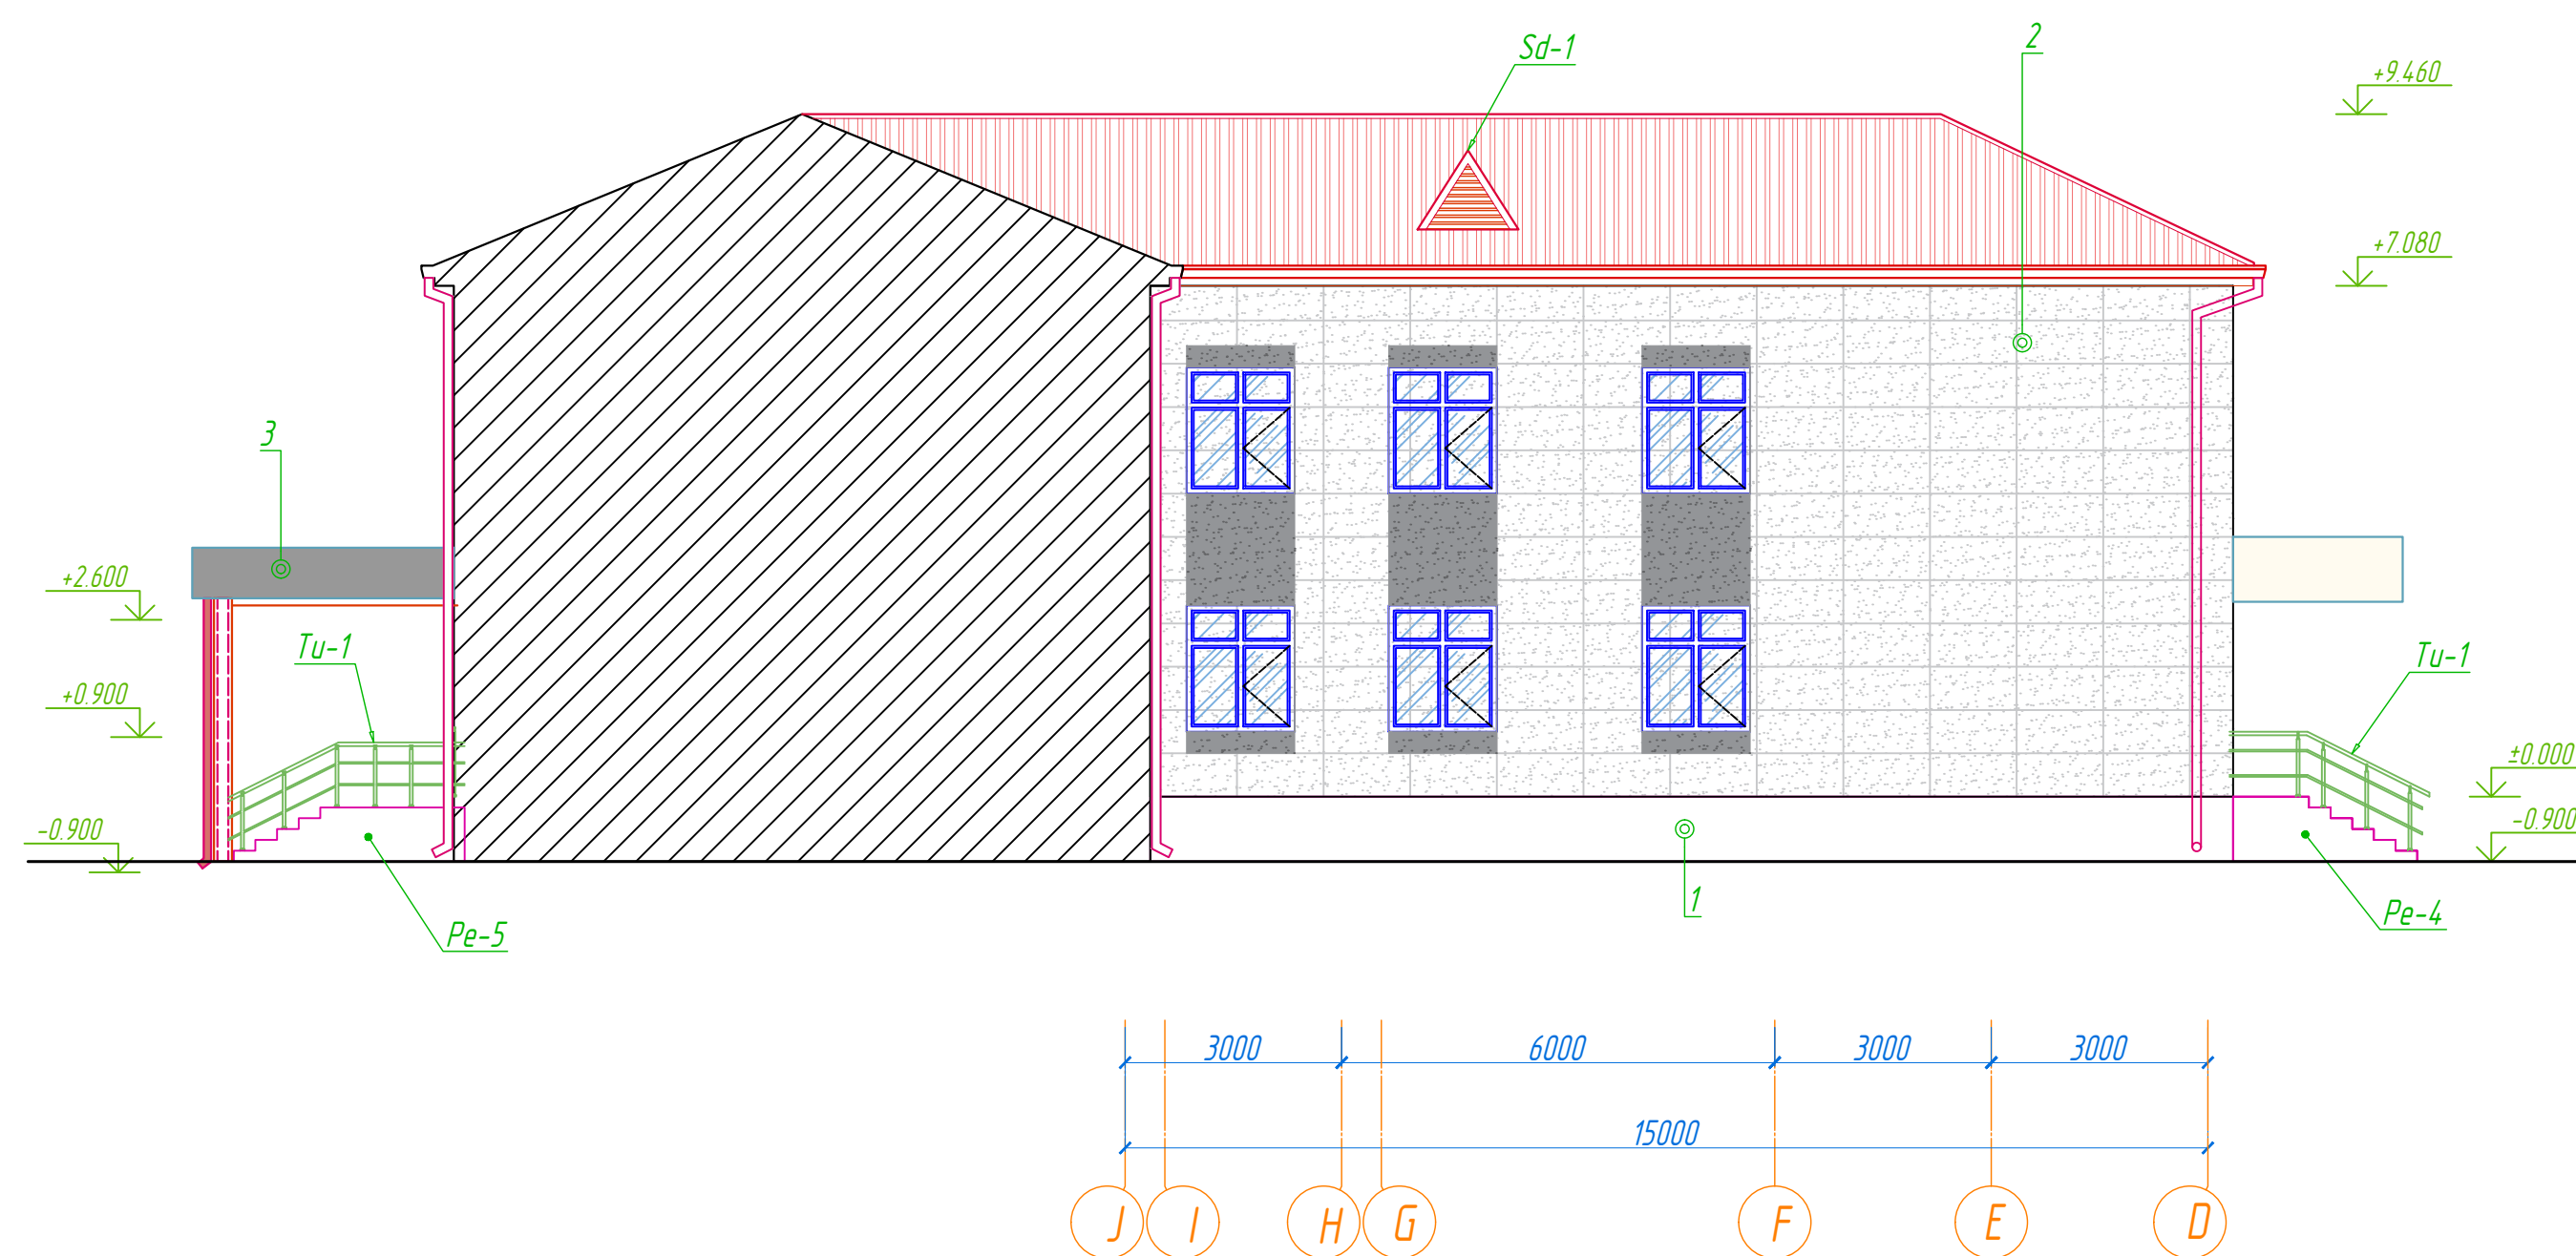


*Tarz B-1 (ta'mirdan so'ng) M 1:100*

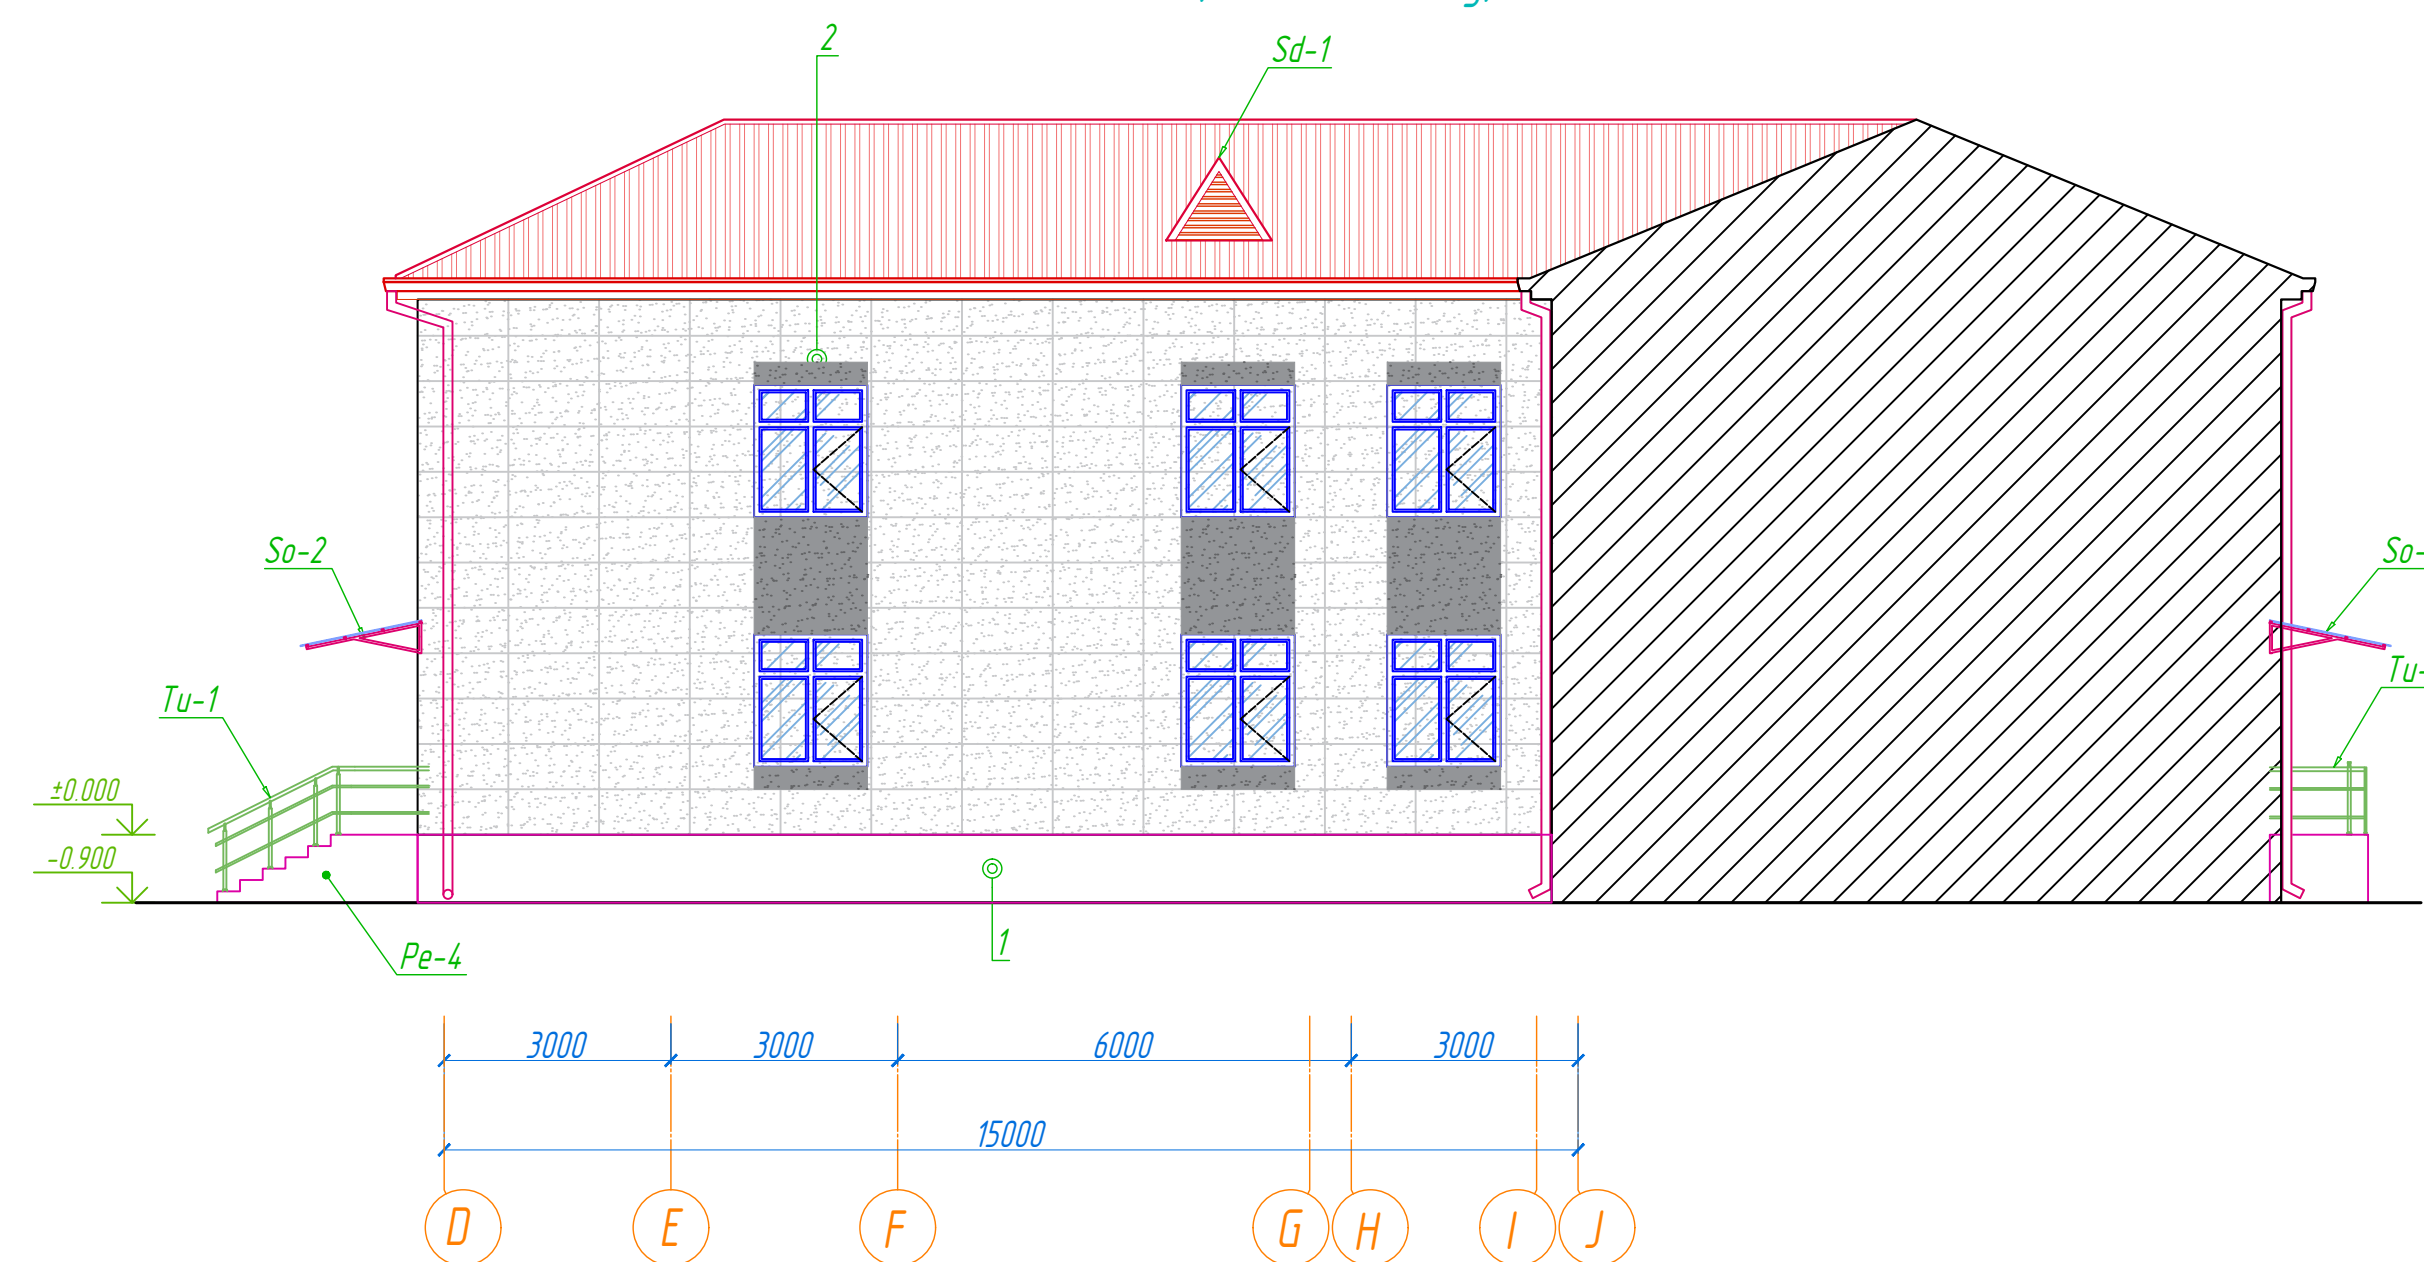

*To'siglar uchun material sarfi.*


| O'rni | Belgilanish                     | Nomlanishi                                                                                           | Sani<br>dana | Og'irligi<br>birik, kg | Umumiy<br>sarfi |
|-------|---------------------------------|---|--------------|------------------------|-----------------|
|       | <i>To'siq (ограждения) То-1</i> |   |              |                        |                 |
| 1     | ГОСТ 30245-2003                 |  50x40x2.0 L=1p.m | 17           | 2.62                   | 43.23kg         |
| 2     | ГОСТ 30245-2003                 |  40x2.5 L=1p.m    | 21           | 2.85                   | 59.85kg         |
| 3     | ГОСТ 30245-2003                 |  20x2.0 L=1 m     | 33           | 1.075                  | 35.47kg         |
| 4     | ГОСТ 30245-2003                 |  15x1.5 L=720mm   | 170          | 0.436                  | 74.12kg         |
| 5     | <i>Mahkamlash elementi</i>      |   | 21           |                        |                 |

*To'siq (ограждения) To'-1 M1:50*

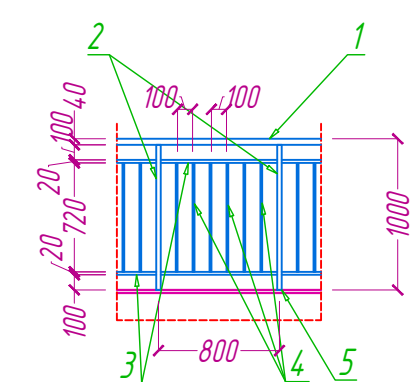

*Tutqichlar uchun material sarfi.*

- Tutqich (поручень) To'-1 ushlagichi almashtirish, yogoch tutqich 50x70mm - 16.50p;
- Zina to'siq (ограждения) To'-1 panjalarini GF021 bilan grunfovka qilinib va PF115 emal bilan 2 marta bo'yaladi - 16.50p;

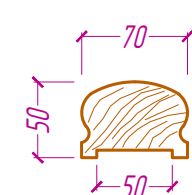[illegible]


[illegible]

Diagram illustrating the placement of tactile information signs and tactile paving around a door.

Key components and dimensions shown:

- Door:** Central door with a yellow tactile paving strip (0.6 m wide) leading to it.
- Left Side:**
  - Tactil piktogramma 200x200 (Yellow square with a black arrow pointing down).
  - Tactil piktogramma 200x200 (Yellow square with a black arrow pointing up).
  - Tactil ma'lumotlar taxtasi (Birayfl alifbosa-da) (Yellow rectangular sign with a black arrow pointing up).
  - Tactil axborot berish vositalarini joylashirish zonasi (Yellow rectangular area).
  - Dimensions: 1.6 m (total height), 1.2 m (height of the sign area), 0.8 m (width of the sign area).
- Right Side:**
  - eshik atrofida kontrast belgi 100mm (Yellow square with a black arrow pointing up).
  - D 20mm (Yellow square with a black arrow pointing up).
  - yorug'lik tarqatuvchi maydon (eshik atrofiga 2-ta) (Yellow rectangular area).
  - yorug'lik tarqatuvchi maydonlar (eshik atrofiga 2-ta) (Yellow rectangular area).
  - yorug'lik tarqatuvchi maydonlar joylashirish zonasi (Yellow rectangular area).
  - Dimensions: 1.3 m (height of the sign area), 0.6 m (width of the sign area), 1.5 m (height of the sign area), 2.1 m (height of the sign area).
- Bottom:**
  - oqshantiruvchi tactil qoplama (Yellow rectangular area).
  - tactil axborot stenci (bino tashqarisida joylashirish uchun) (Yellow rectangular area).

*Ma'lumot olish taxtasi.*





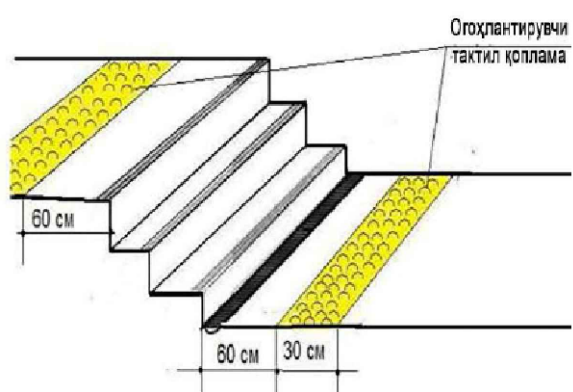


Тактил ахборот станди



Yordam chaqirish tugmasi


*Harakat yo'nalishini ko'rsatuvchi  
maxsus taktil belgi.*

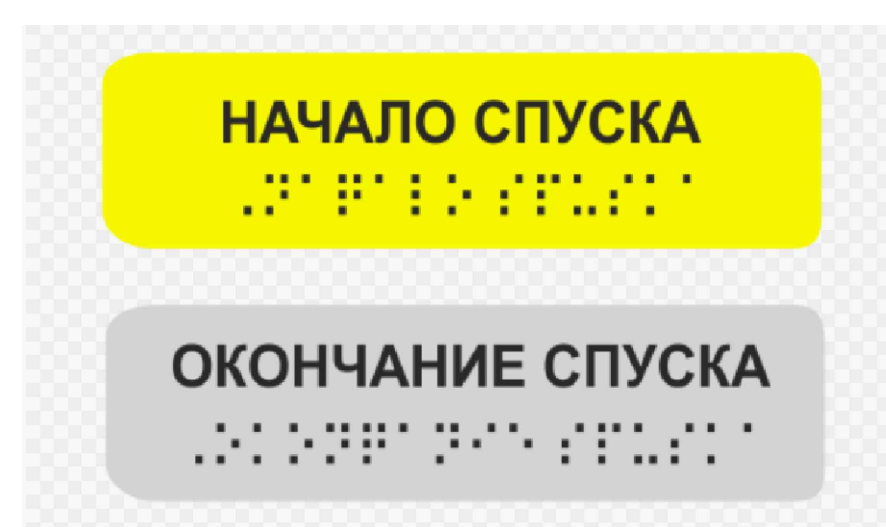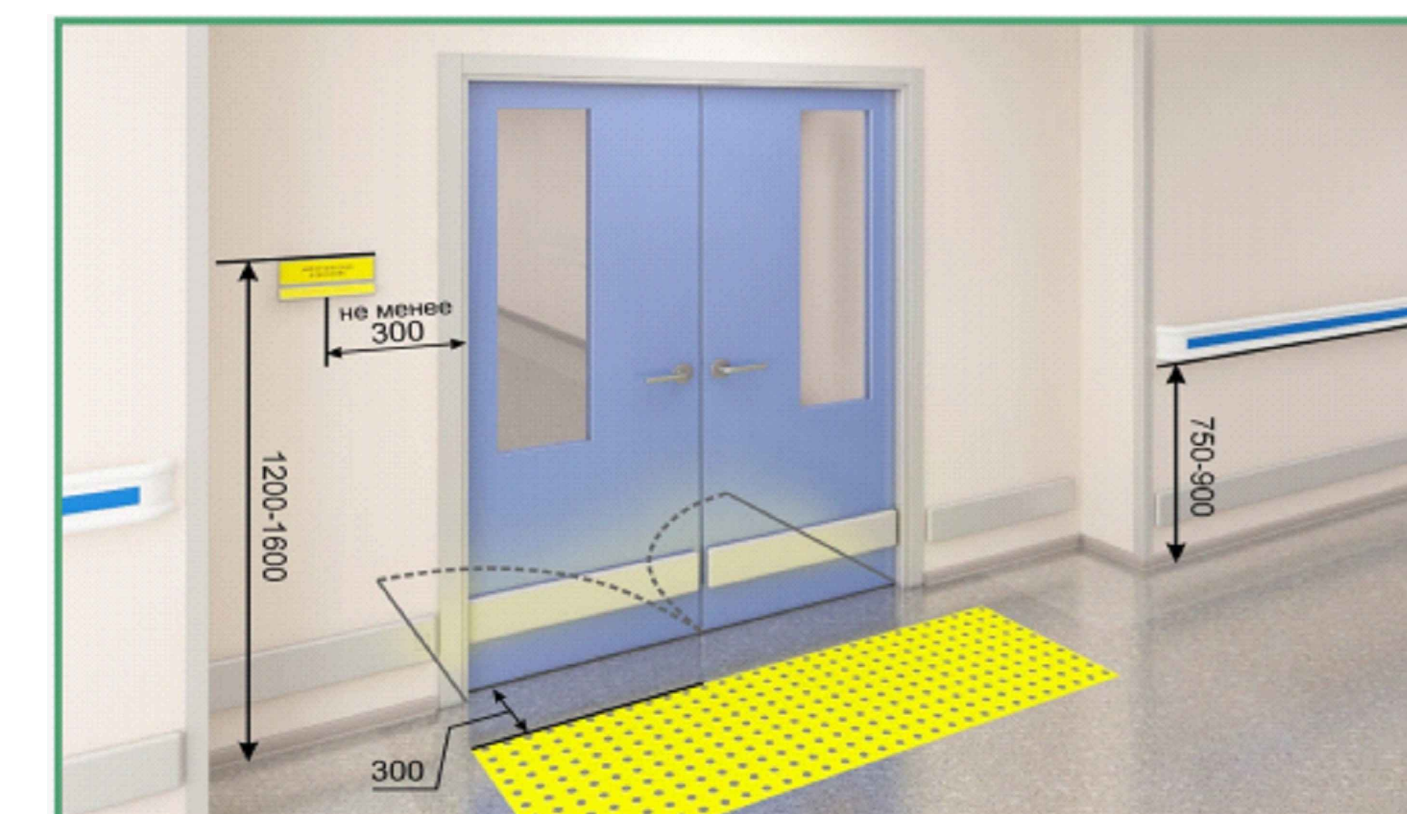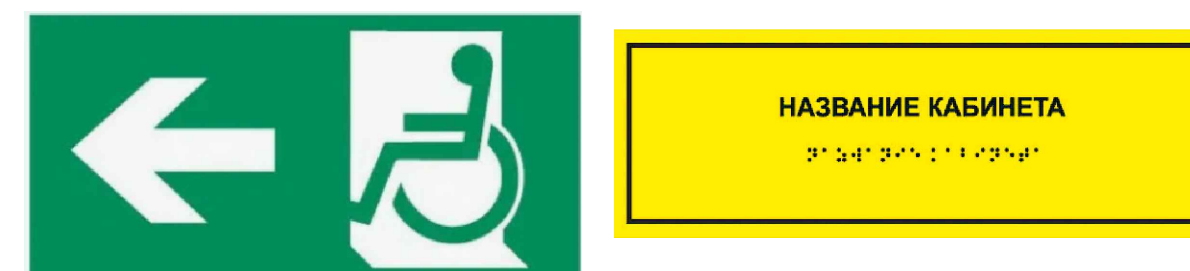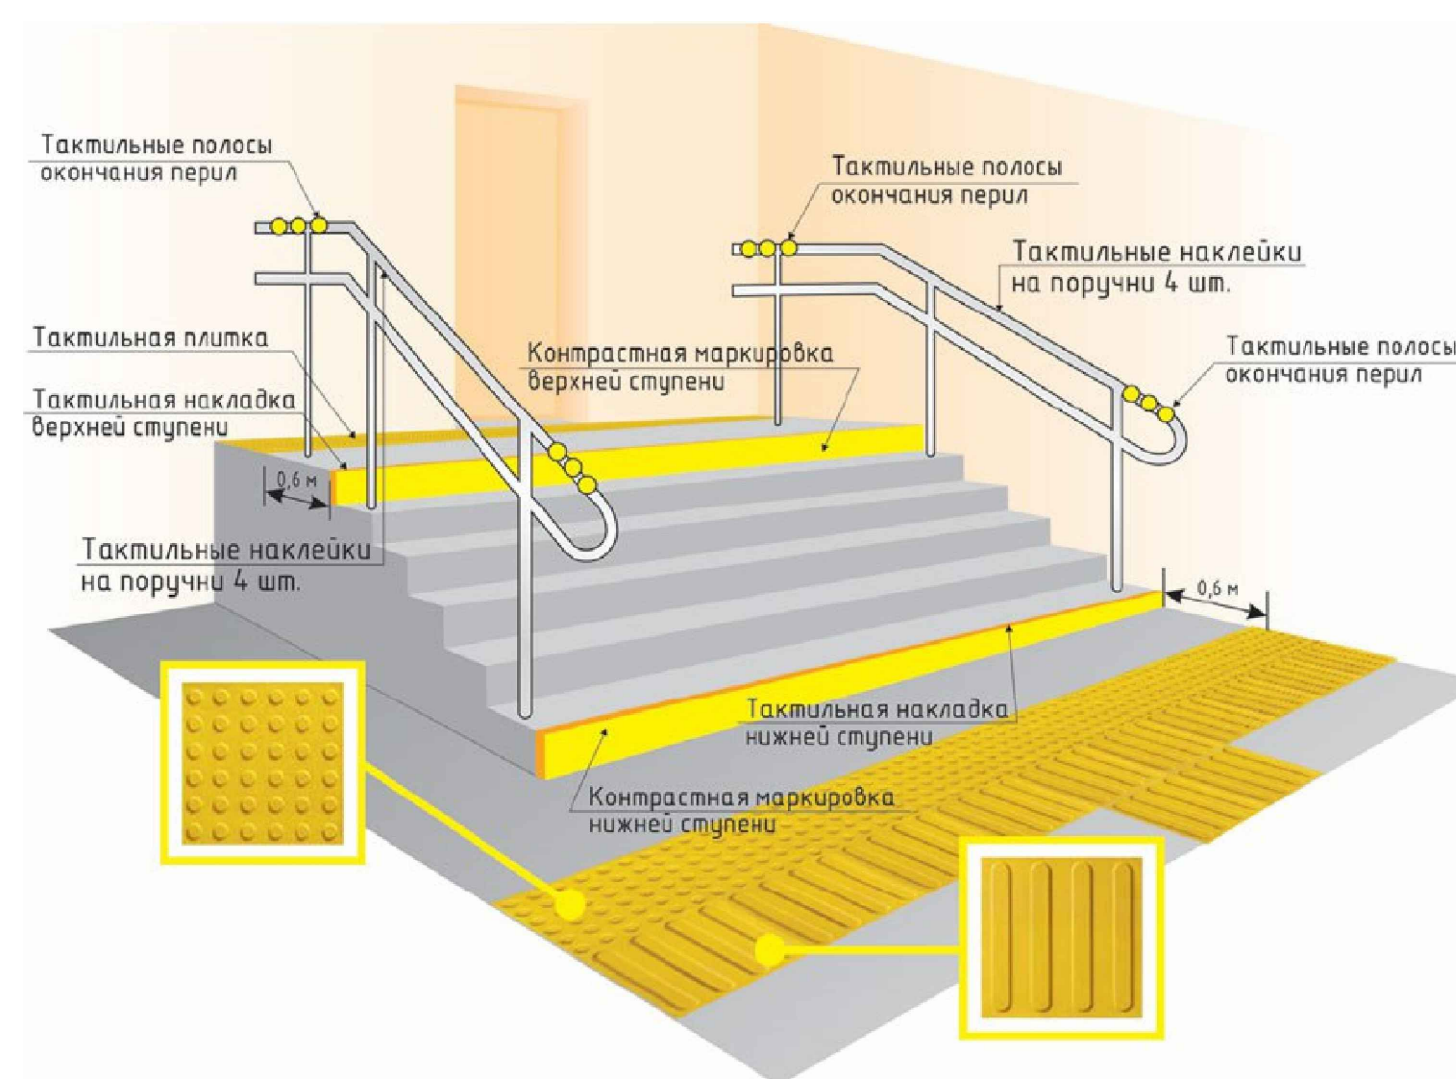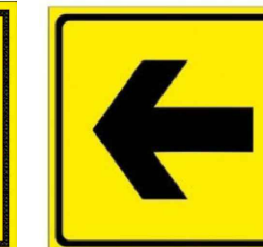


*Yordam chaqirish tugmasi*



*Eshiklarda Kontrast rang ko'rinishi*  
*M1:50*

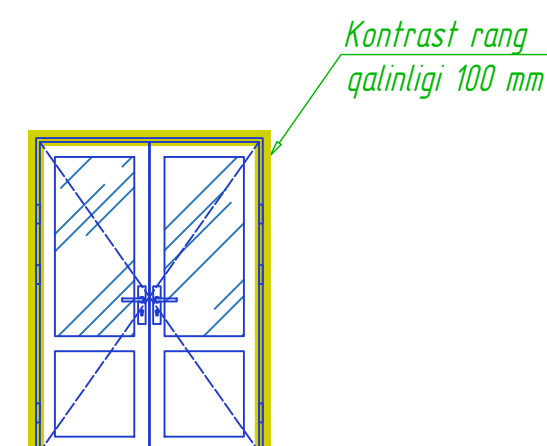

*Ko'zida nuqsoni borlar uchun to'siqlarda Brayil alifbosi*

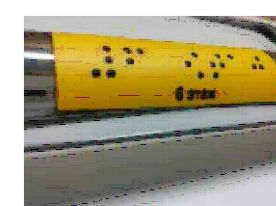


|         |               |       |       |             |      |   |       |          |
|---------|---------------|-------|-------|-------------|------|---|-------|----------|
|         |               |       |       |             |      | <i>A.Y</i>                                                                                                  |       |          |
| O'zgi   | Daf son       | Varaq | N/Huj | Imzo        | Sana | Qilray tuman "Arg'in mahallasi dagi tuman tibbiyot birlashtmasi tasirni tash"                               |       |          |
| LBA     | Ra'ziyovoy R. |       |       | [Signature] |      | Bosqich   | Varaq | Varaqlar |
| LBM     | Ochilov H     |       |       | [Signature] |      | IL   | 14    | 24       |
| Bogardi | Ra'ziyovoy R. |       |       | [Signature] |      |   |       |          |
|         |               |       |       |             |      | Umumiy malumat                                                                                              |       |          |
|         |               |       |       |             |      |  <b>MAX<br/>ACTIVE</b> |       |          |


Qirgim 1-1 M 1:100




Qirgim 2-2 M 1:100

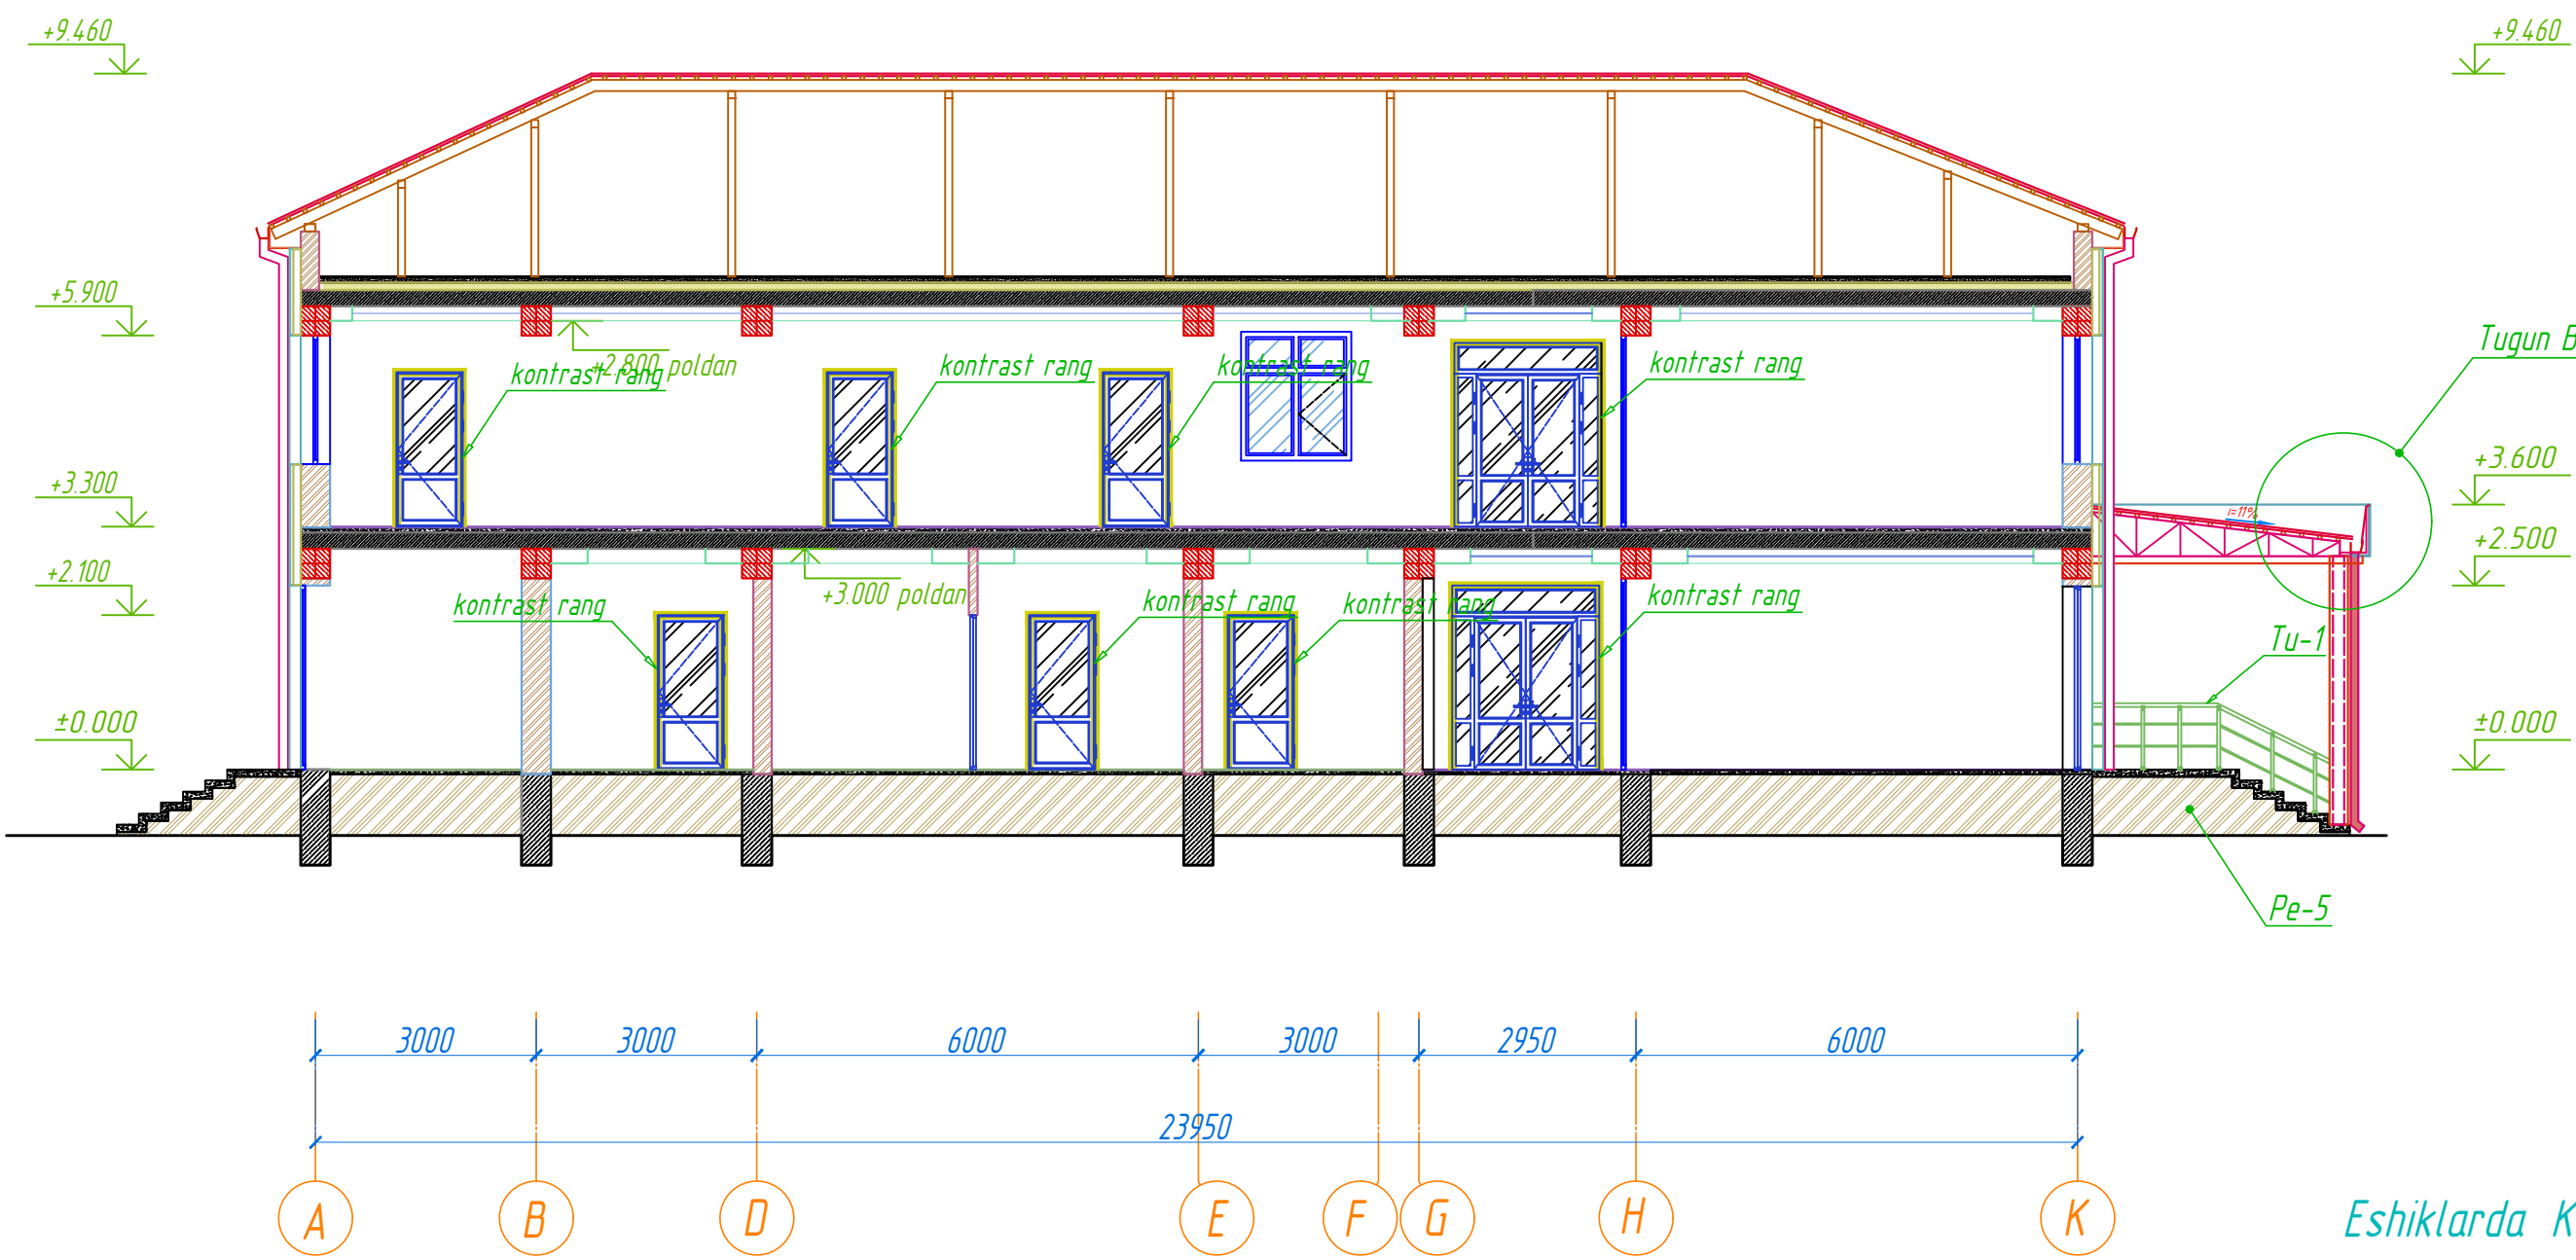


Qirgim 3-3 M 1:100

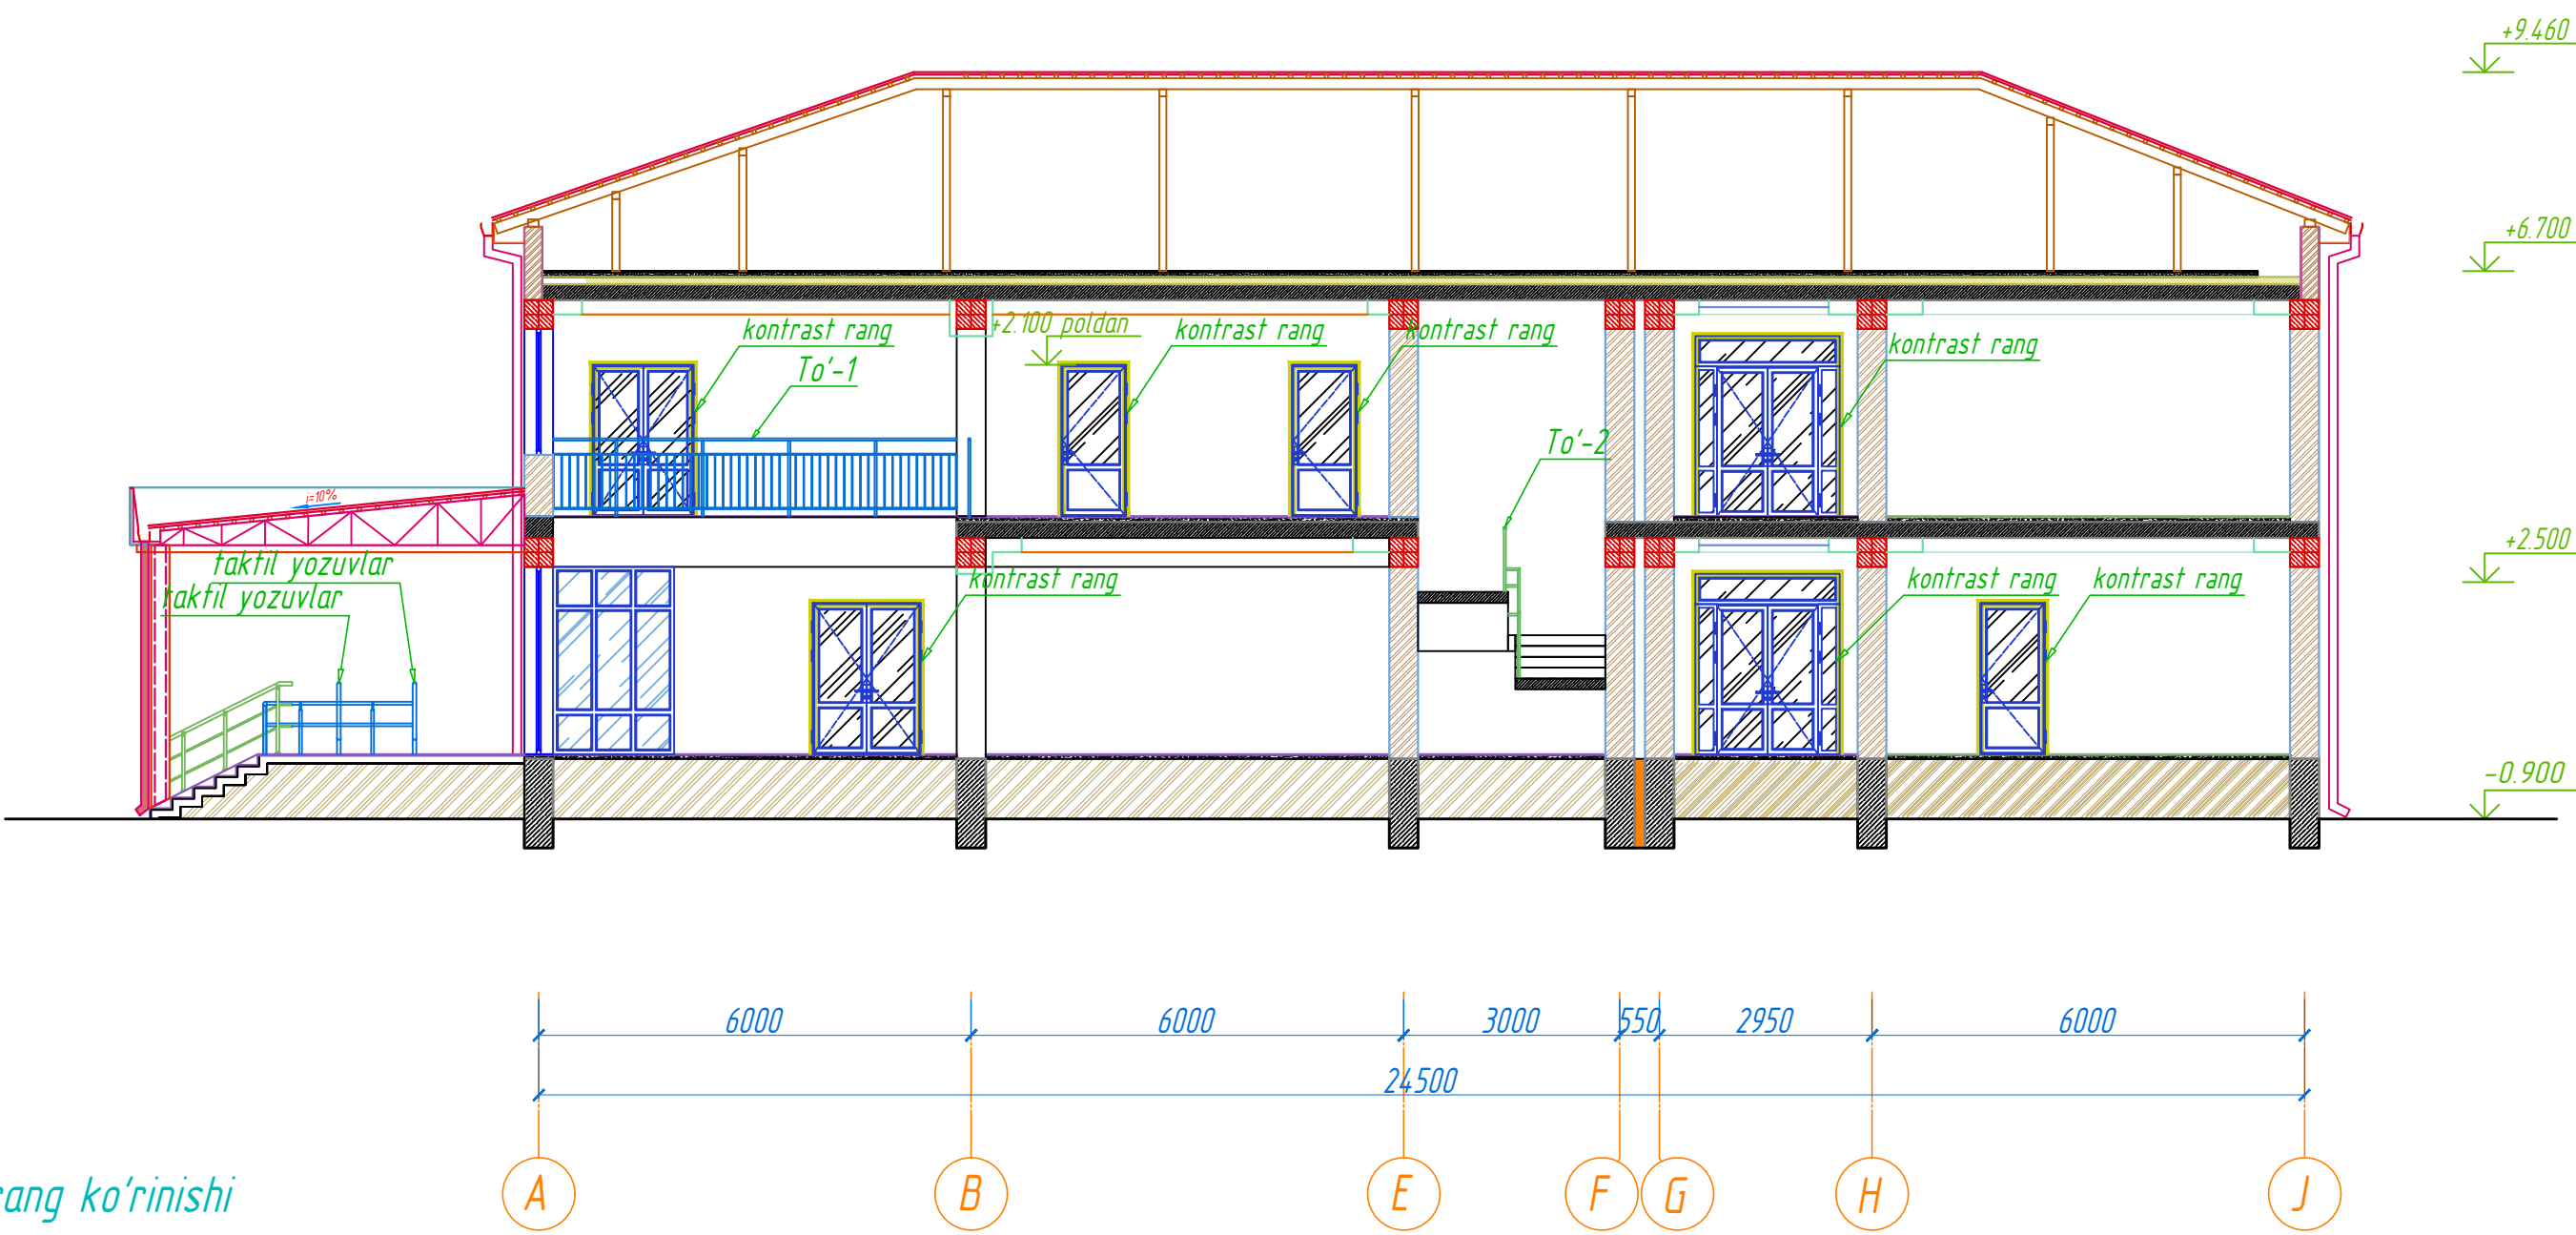

Eshiklarda Kontrast rang ko'rinishi M1:50

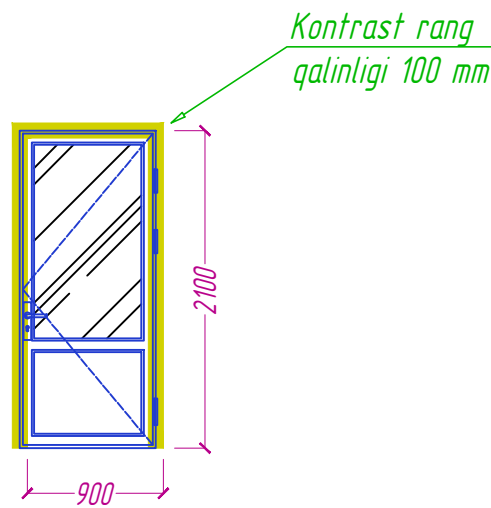

Ko'zida nuqsoni borlar uchun to'siqlarda Brayll alifbosi

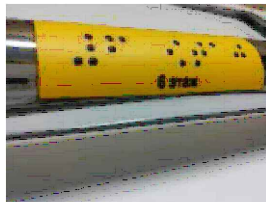

|  |  |  |  |  |  |                                                                                       |       |          |
|--|--|--|--|--|--|---------------------------------------------------------------------------------------|-------|----------|
|  |  |  |  |  |  | AY                                                                                    |       |          |
|  |  |  |  |  |  | Qirg'iz tuman "Arg'in" mahallasi dagi tuman tibbiyot birlashmasi binosini ta'mirlash  |       |          |
|  |  |  |  |  |  | O'liy poliklinika binosi                                                              |       |          |
|  |  |  |  |  |  | Bosqich                                                                               | Varaq | Varaqlar |
|  |  |  |  |  |  | II                                                                                    | 14    | 24       |
|  |  |  |  |  |  | Qirgim 1-1, Qirgim 2-2, Qirgim 3-3                                                    |       |          |
|  |  |  |  |  |  |  |       |          |
|  |  |  |  |  |  | Формат А1                                                                             |       |          |