




Tarz 1-3 (t'amirdan oldin) M1:100

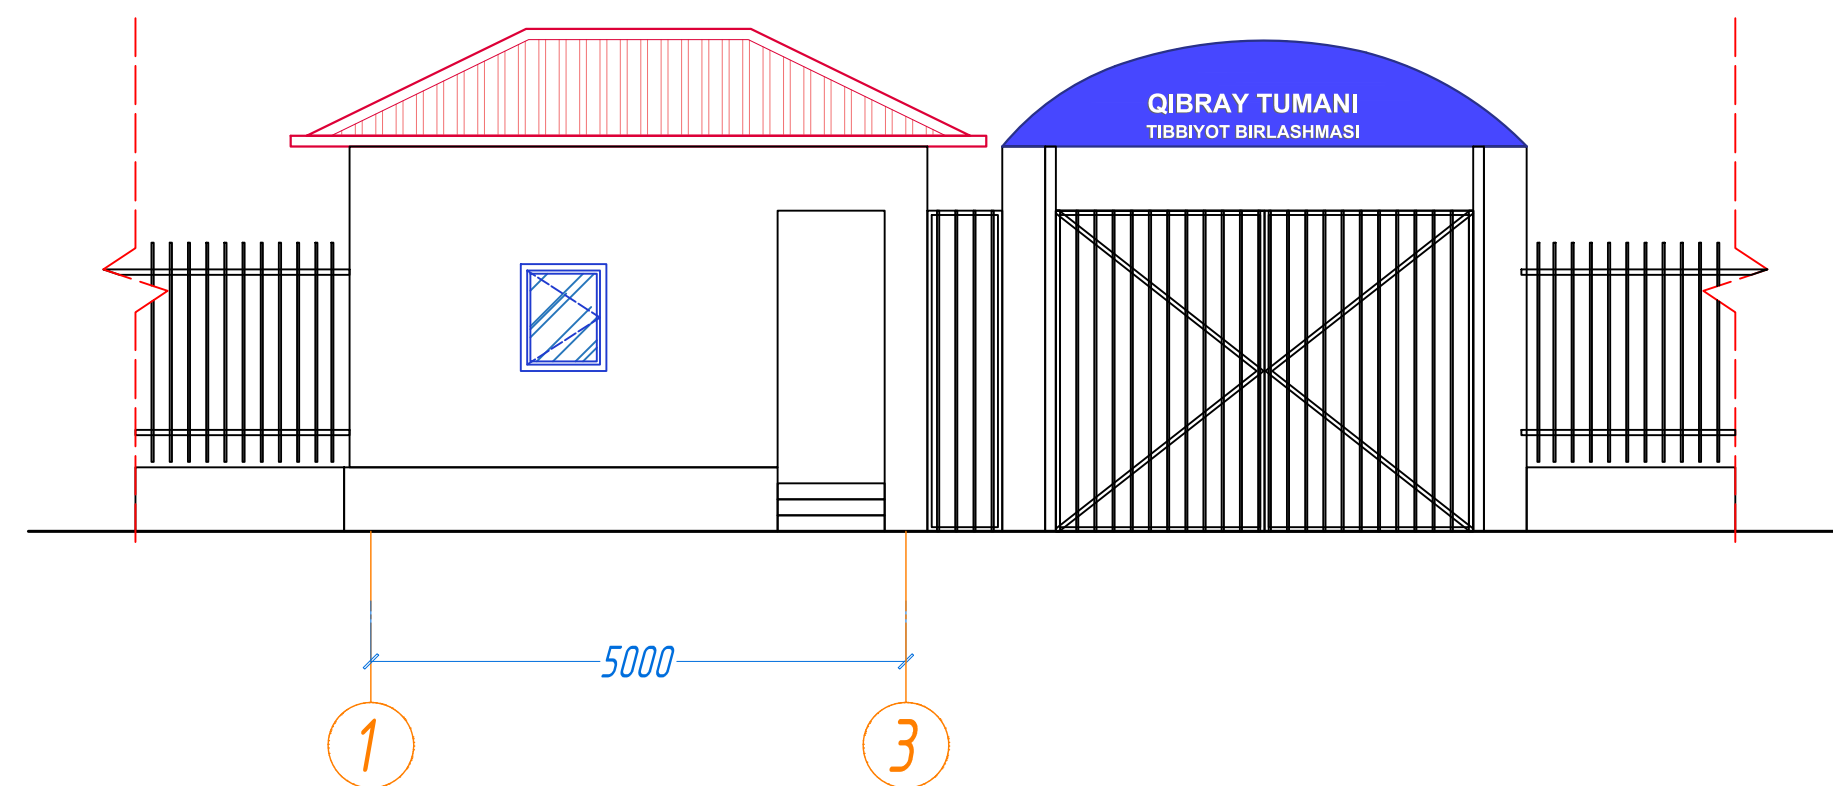


Tarz 1-3 (t'amirdan so'ng) M1:100

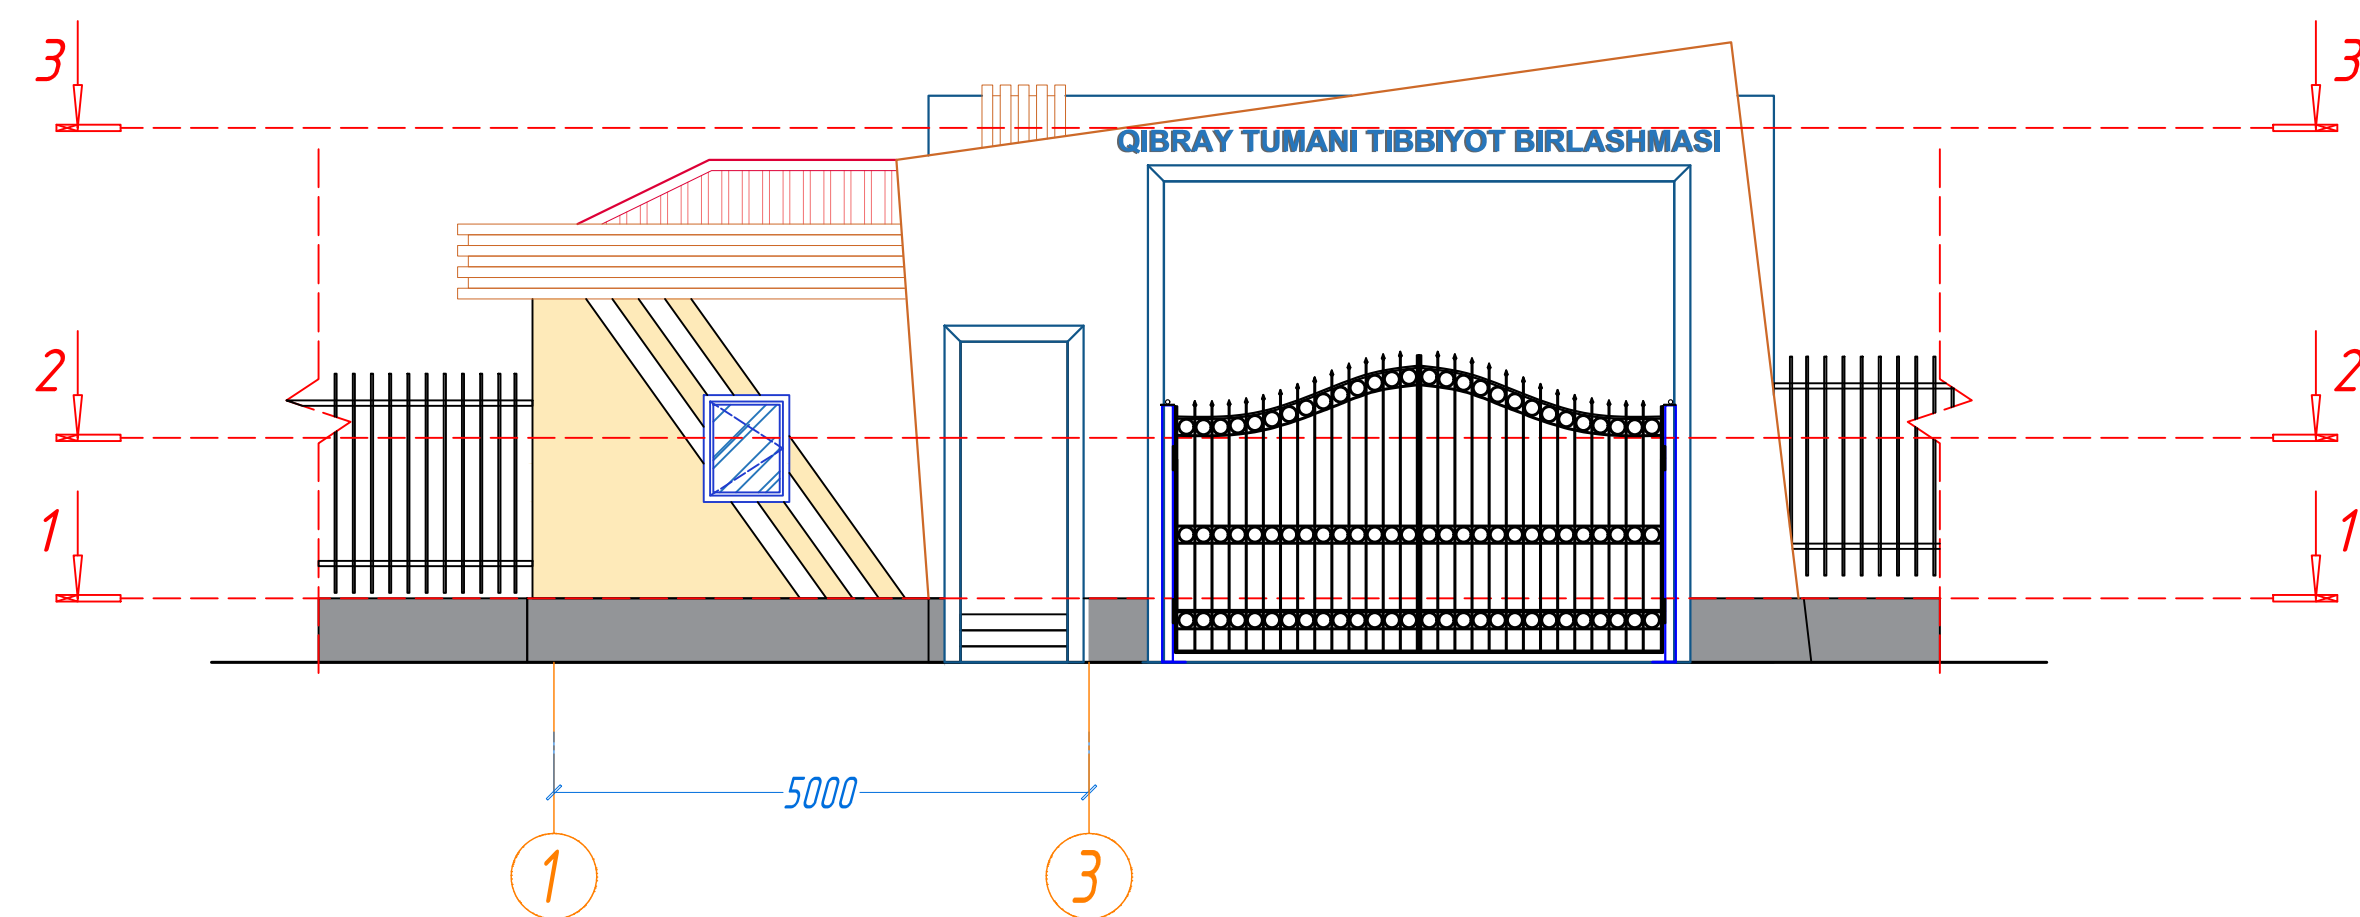


Nazorat o'tash binosi 1-3 (t'amirdan oldin) M1:100

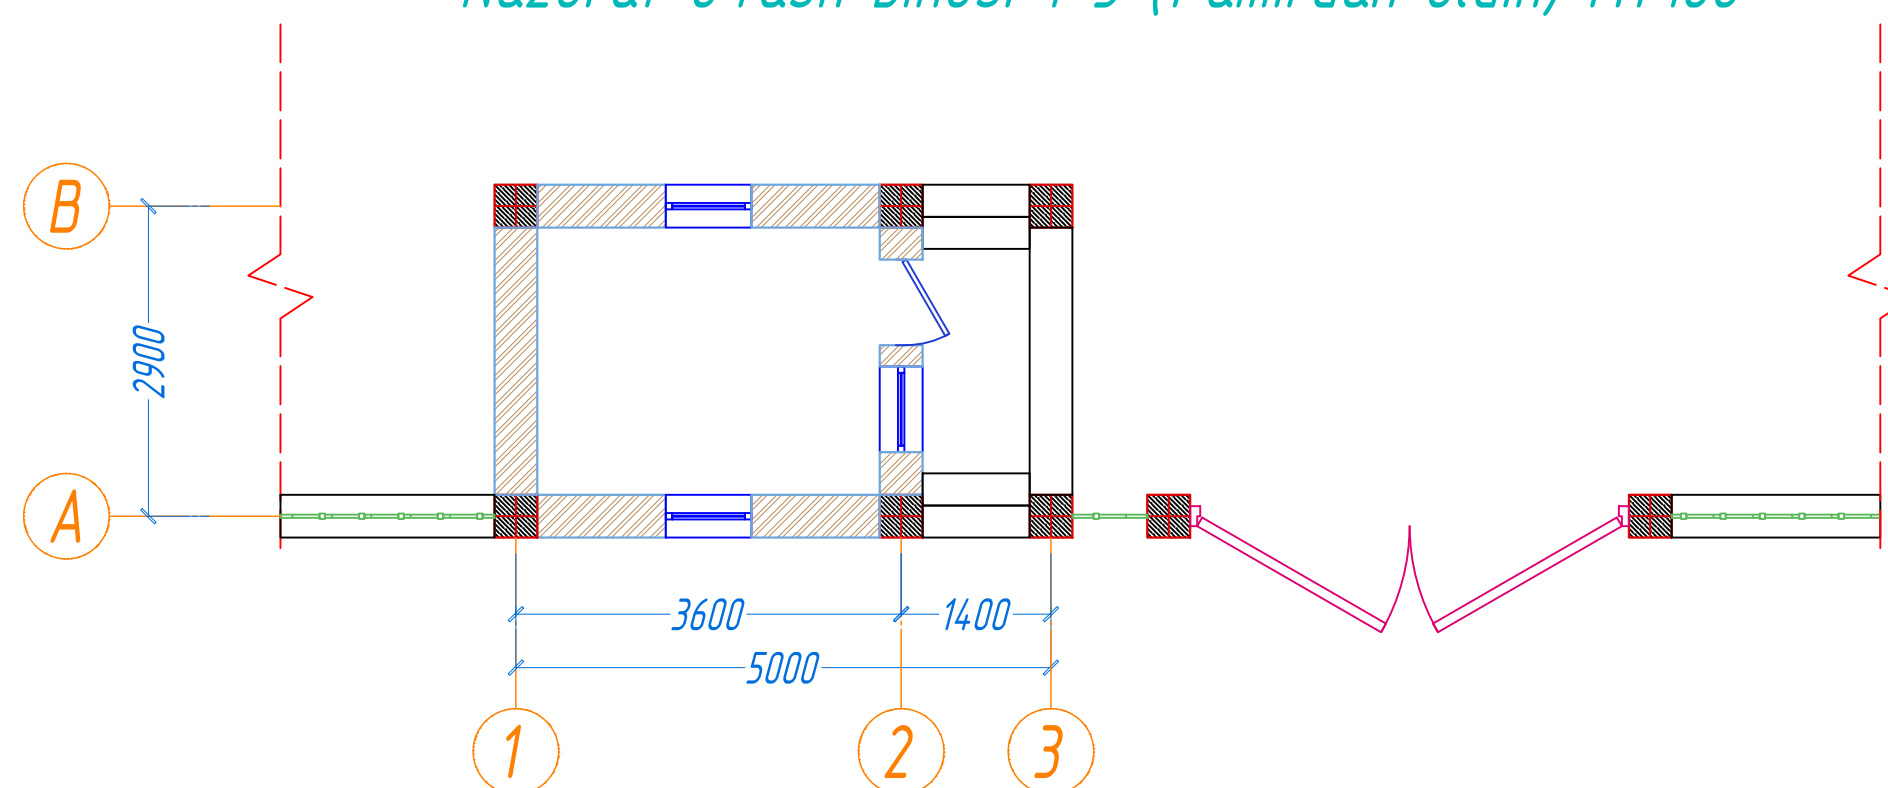


Qirgim 1-1 (t'amirdan so'ng) M1:100

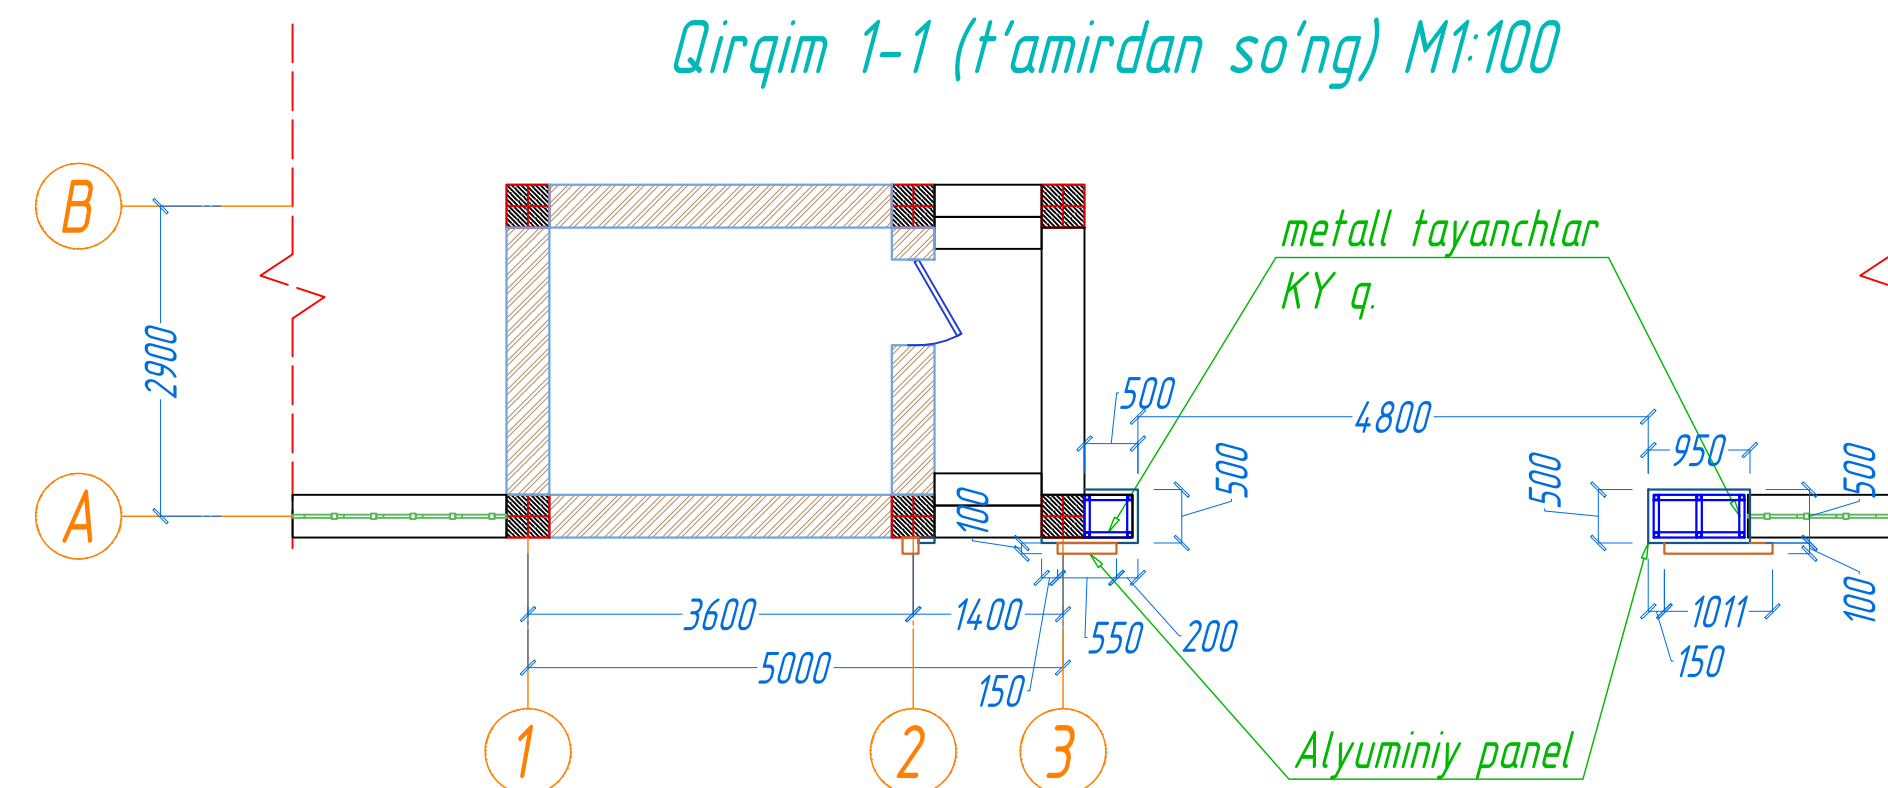

Qirgim 3-3 (t'amirdan so'ng) M1:100

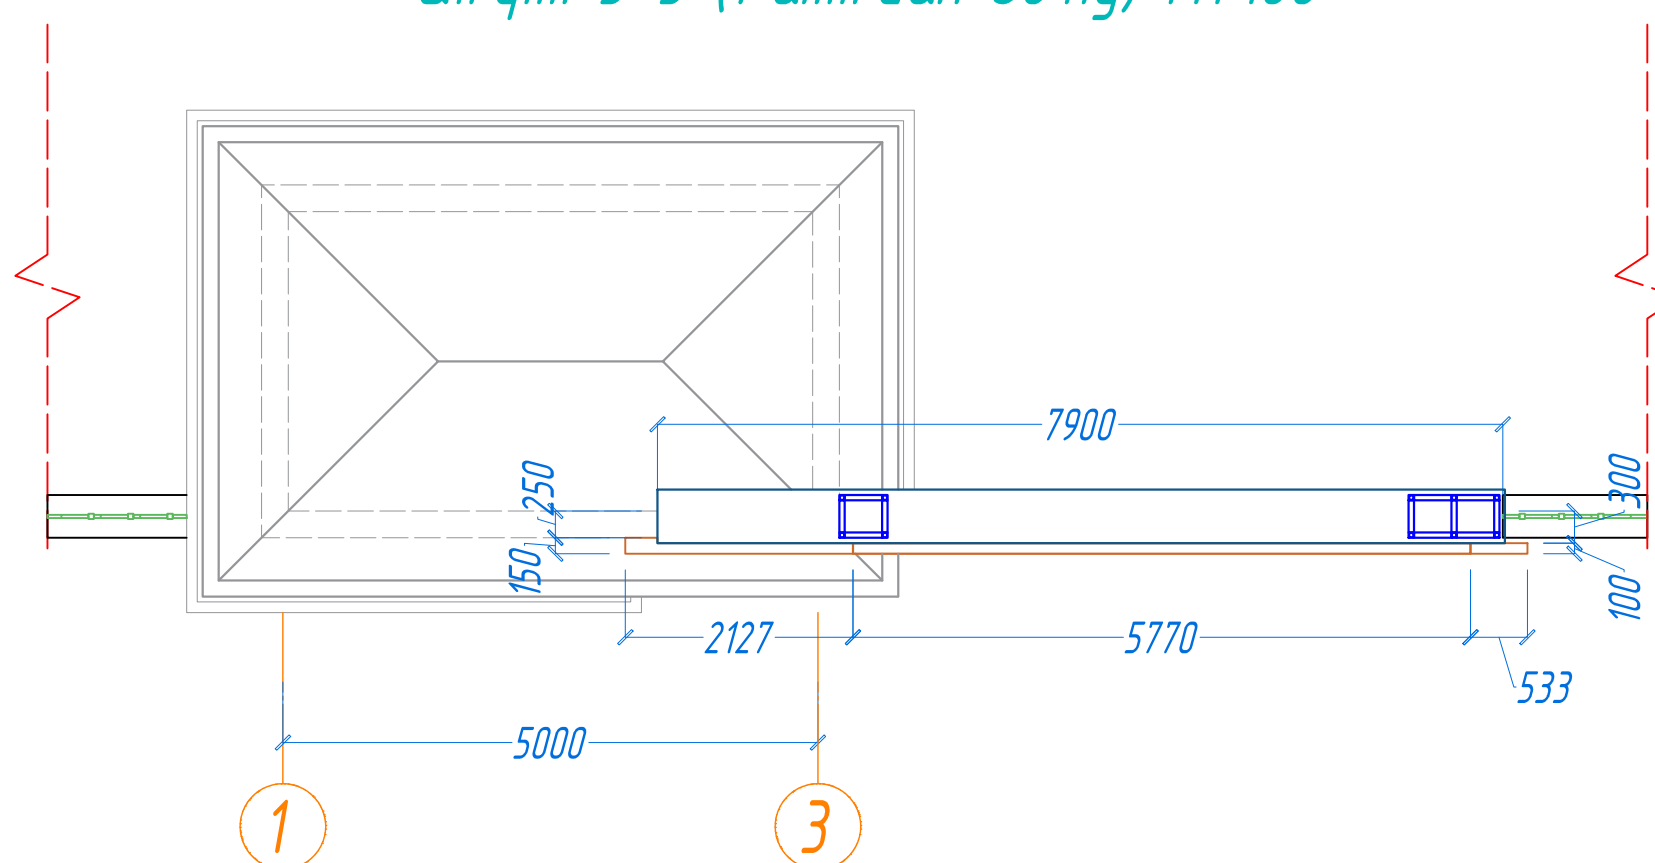

Qirgim 2-2 (t'amirdan so'ng) M1:100

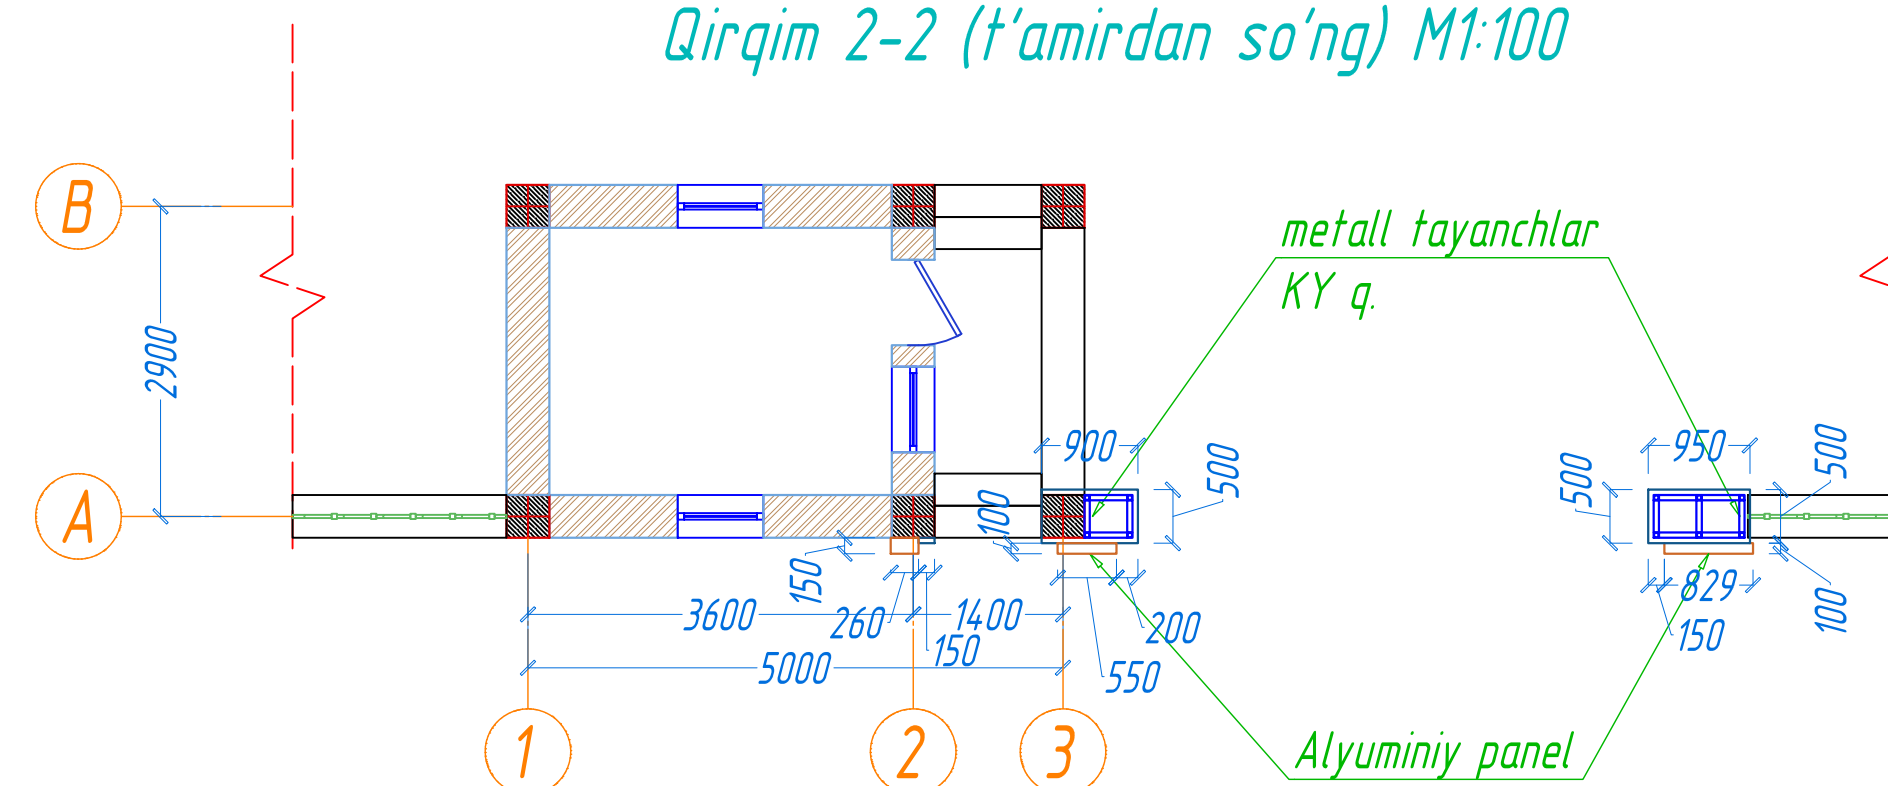

Bino tarzini demontaj qilish:

1. Beton ustunlarni buzib olish - $1.15m^3$
2. Kirish arkasini buzib olish - $3.5m^2$
3. Metall eshik va panjarani olib tashlash - $15.3m^2$
4. Devordagi suv emulsiyani qirib tozalash - $39.6m^2$


AY

Qibray tumani Arg'in tumani tibbiyot birlashmasi binosini ta'mirlash.

O'zg.	Qat. soni	Varaq	N°Hujj.	Imzo	Sana			
LBA		Ro'ziboyev R.				Kirish Arkasi	Bosqich	Varaq
LBM		Ochilov X.					IL	1
Bayardi		Ro'ziboyev R.					Varaqlar	2
Umumiy ma'lumotlar;								



Tarz 1-3 (t'amirdan so'ng) M1:50

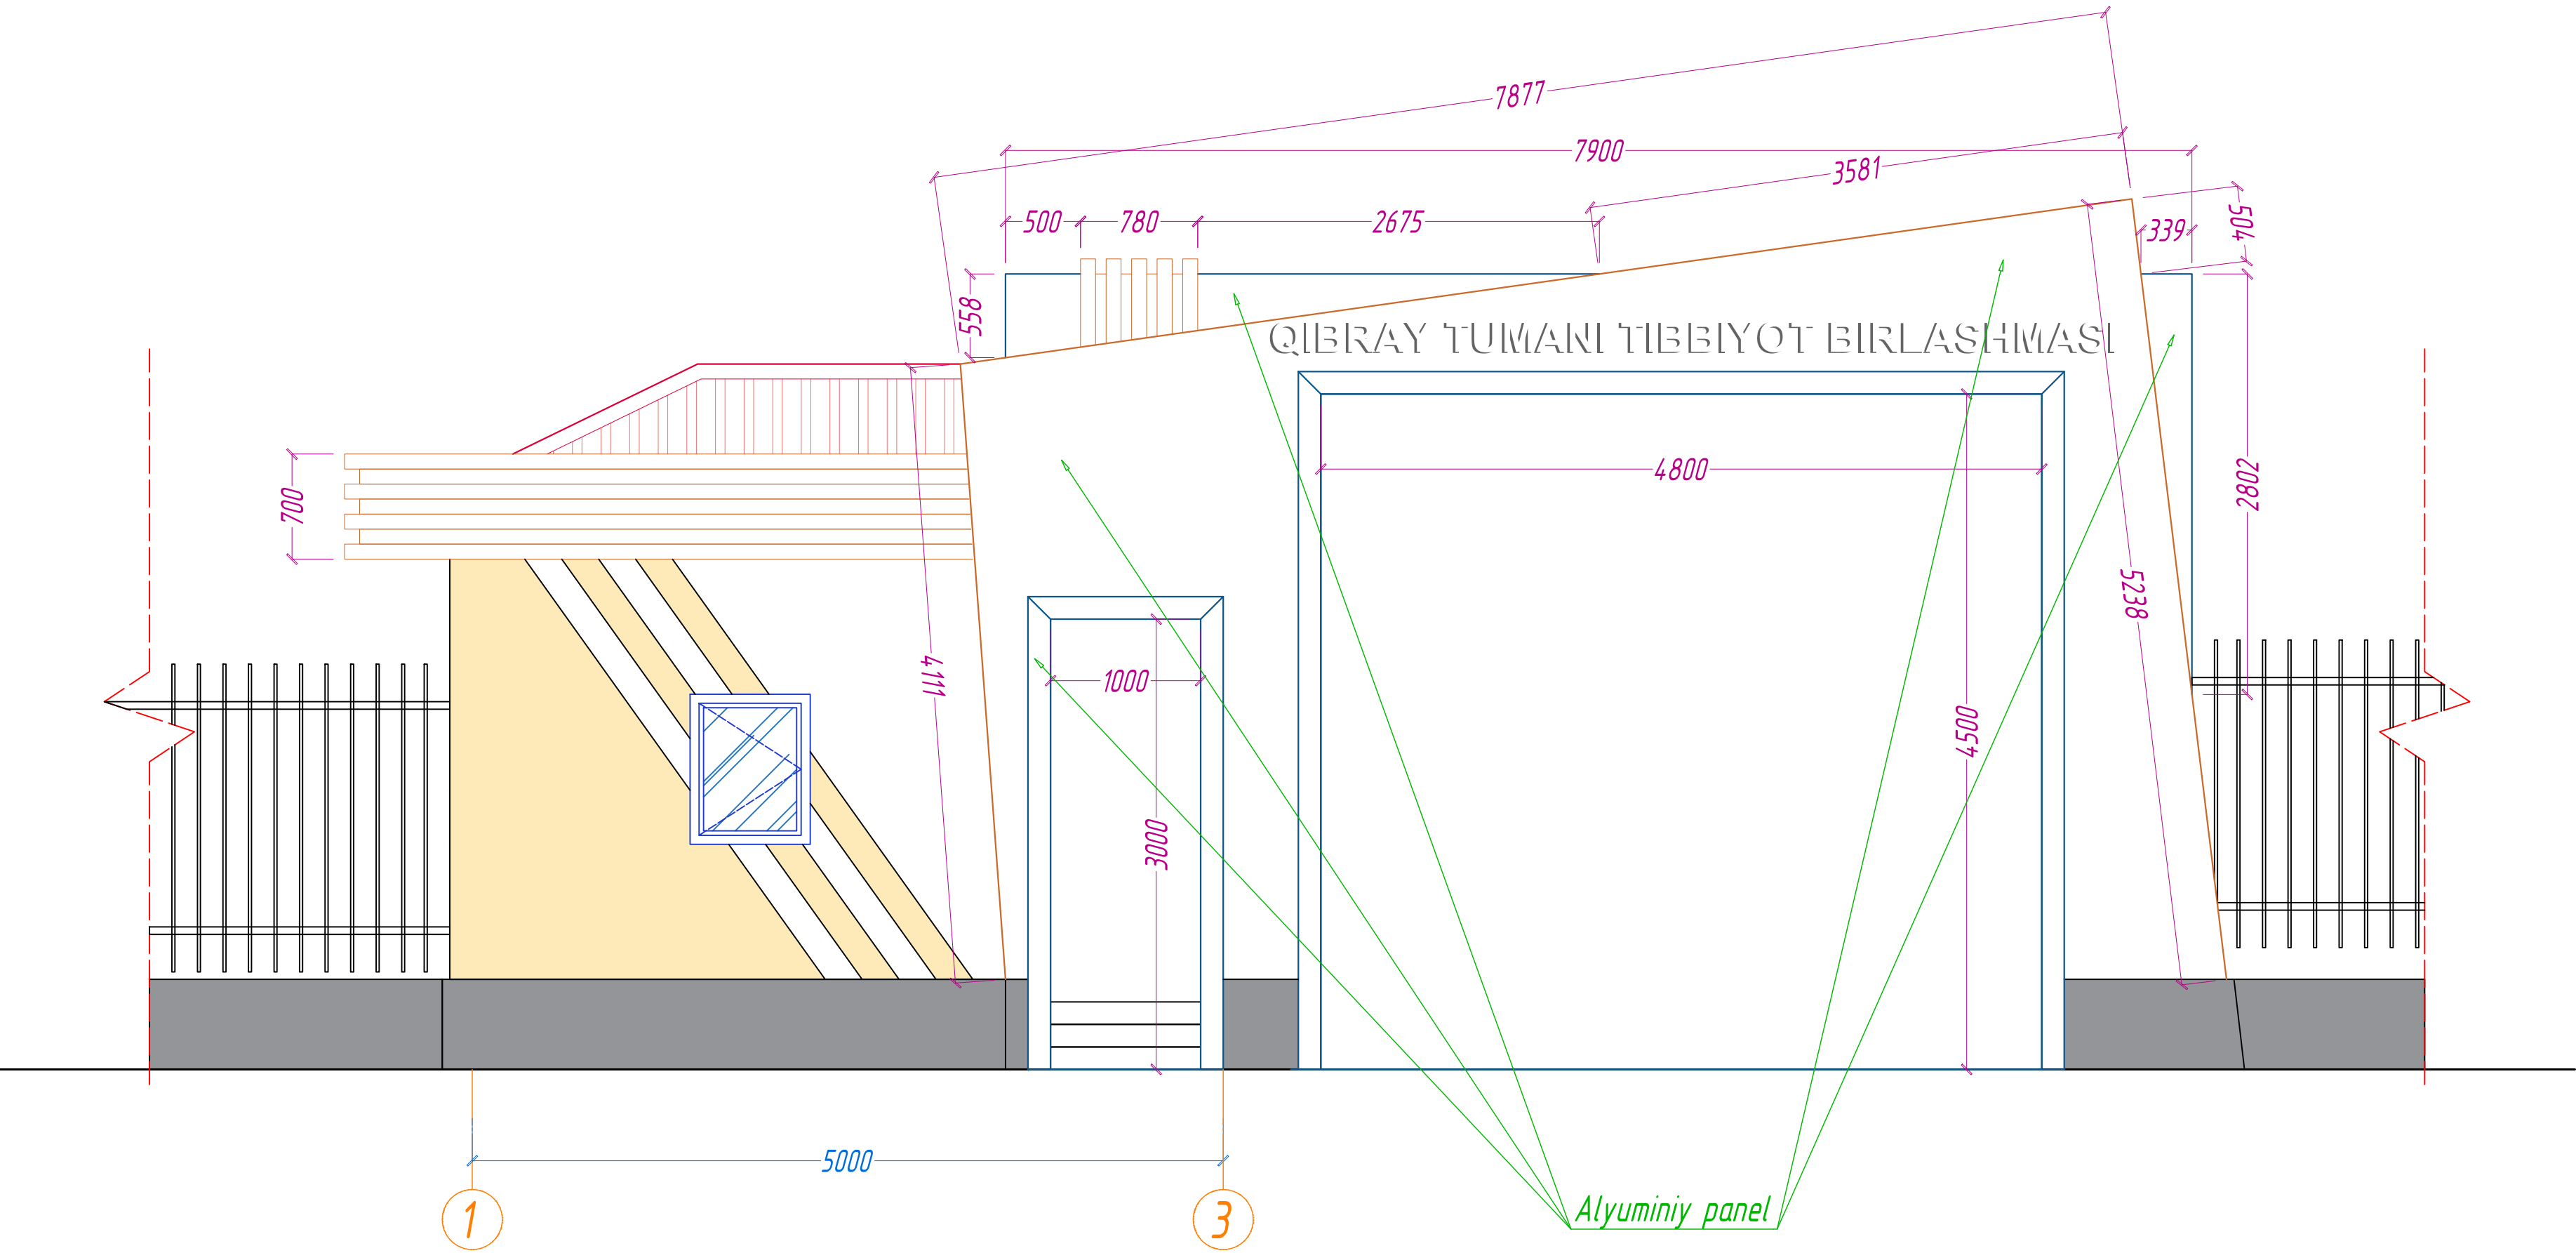

Tarz pardoqlash ishlari qaydnomasi.

1. Poypesh (цоколь) va ustki qismi - Yaltiroq sirtli keramogranit sement-qumli qorishma M150 bilan qoplanadi - $S_{um}=12.82m^2$;
2. Metall asoslarga o'rnatiladigan, Alyuminiy panel (dizaynga qaralsin) - $S_{um}=48.63 m^2$;
3. Metall asoslarga o'rnatiladigan, Alyuminiy panel (dizaynga qaralsin) , peshtoq konstruksiyasi KY qarang. - $S_{um}=25.3 m^2$
4. Devor yuzasi shpaklevka, suv asosli bo'yoq EVA, (dizaynga qaralsin) - $S_{um}=39.6 m^2$

Hajmli yozuv M1:50

QIBRAY TUMANI TIBBIYOT BIRLASHMASI

1. Harflar (31 dona) - 3-4 mm qalinlikdagi akril shishadan tayyorlangan balandligi h-200 mm;
2. Fasad pardoz ishlarini olib borish uchun havoza -180.2m²;

- Barcha metall elementlarni GF020 bilan gruntovka qilinib va PF115 emal bilan 2 marta bo'yaladi.
- Hamma biriktirishlar payvandlash usulida bajariladi. Payvandlar 3 42 A ГОСТ 9467-75* elektrodlari bilan bajariladi. Chok balandligi 5mm.

AY

Qibray tumani Arg'in tumani tibbiyot birlashmasi binosini ta'mirlash.

O'zg.	Qat'son	Varaq	N°Hujj.	Imzo	Sana				
LBA		Ro'ziyev R.				Kirish Arkasi	Bosqich	Varaq	Varaqlar
LBM		Dchilov X.					IL	1	2
Bajardi		Ro'ziyev R.							
						Umumiy ma'lumotlar,			