

To'raobod maxallasining 1. Eshon ko'chasining 900 metr qismiga, 2. Zarafshon ko'chasining 850 metr qismiga, 3. Zardo'z ko'chasining 850 mtr qismiga, 4. Dilbandim ko'chasining 800 metr qismiga asfalt. (ID:2603032140312019) (Aniqlangan uzunligi 3458,0 m)

KARTA SXEMASI

“TASDIQLAYMAN”
Izboskan tumani hokimning qurilish ishlari bo'yicha o'rinbosari
"05" "Oktyabr" 2026yil

“KELISHILDI”
Andijon viloyati MYBX DM direktori
"05" "Oktyabr" 2026yil


“KELISHILDI”
Izboskan tuman Obodonlashtirish boshqarmasi vakili
"03" "Oktyabr" 2026 yil

“KELISHILDI”
Andijon viloyati MYBX DM texnik nazoratchisi
"03" "Oktyabr" 2026yil

“KELISHILDI”
Izboskan tuman To'raobod MFY Raisi
"02" "Oktyabr" 2026 yil

“KELISHILDI”
Izboskan tuman To'raobod MFY Loyiha tashabbuskori
"02" "Oktyabr" 2026 yil

“KELISHILDI”
Loyiha tashkilot vakili
"05" "Oktyabr" 2026 yil

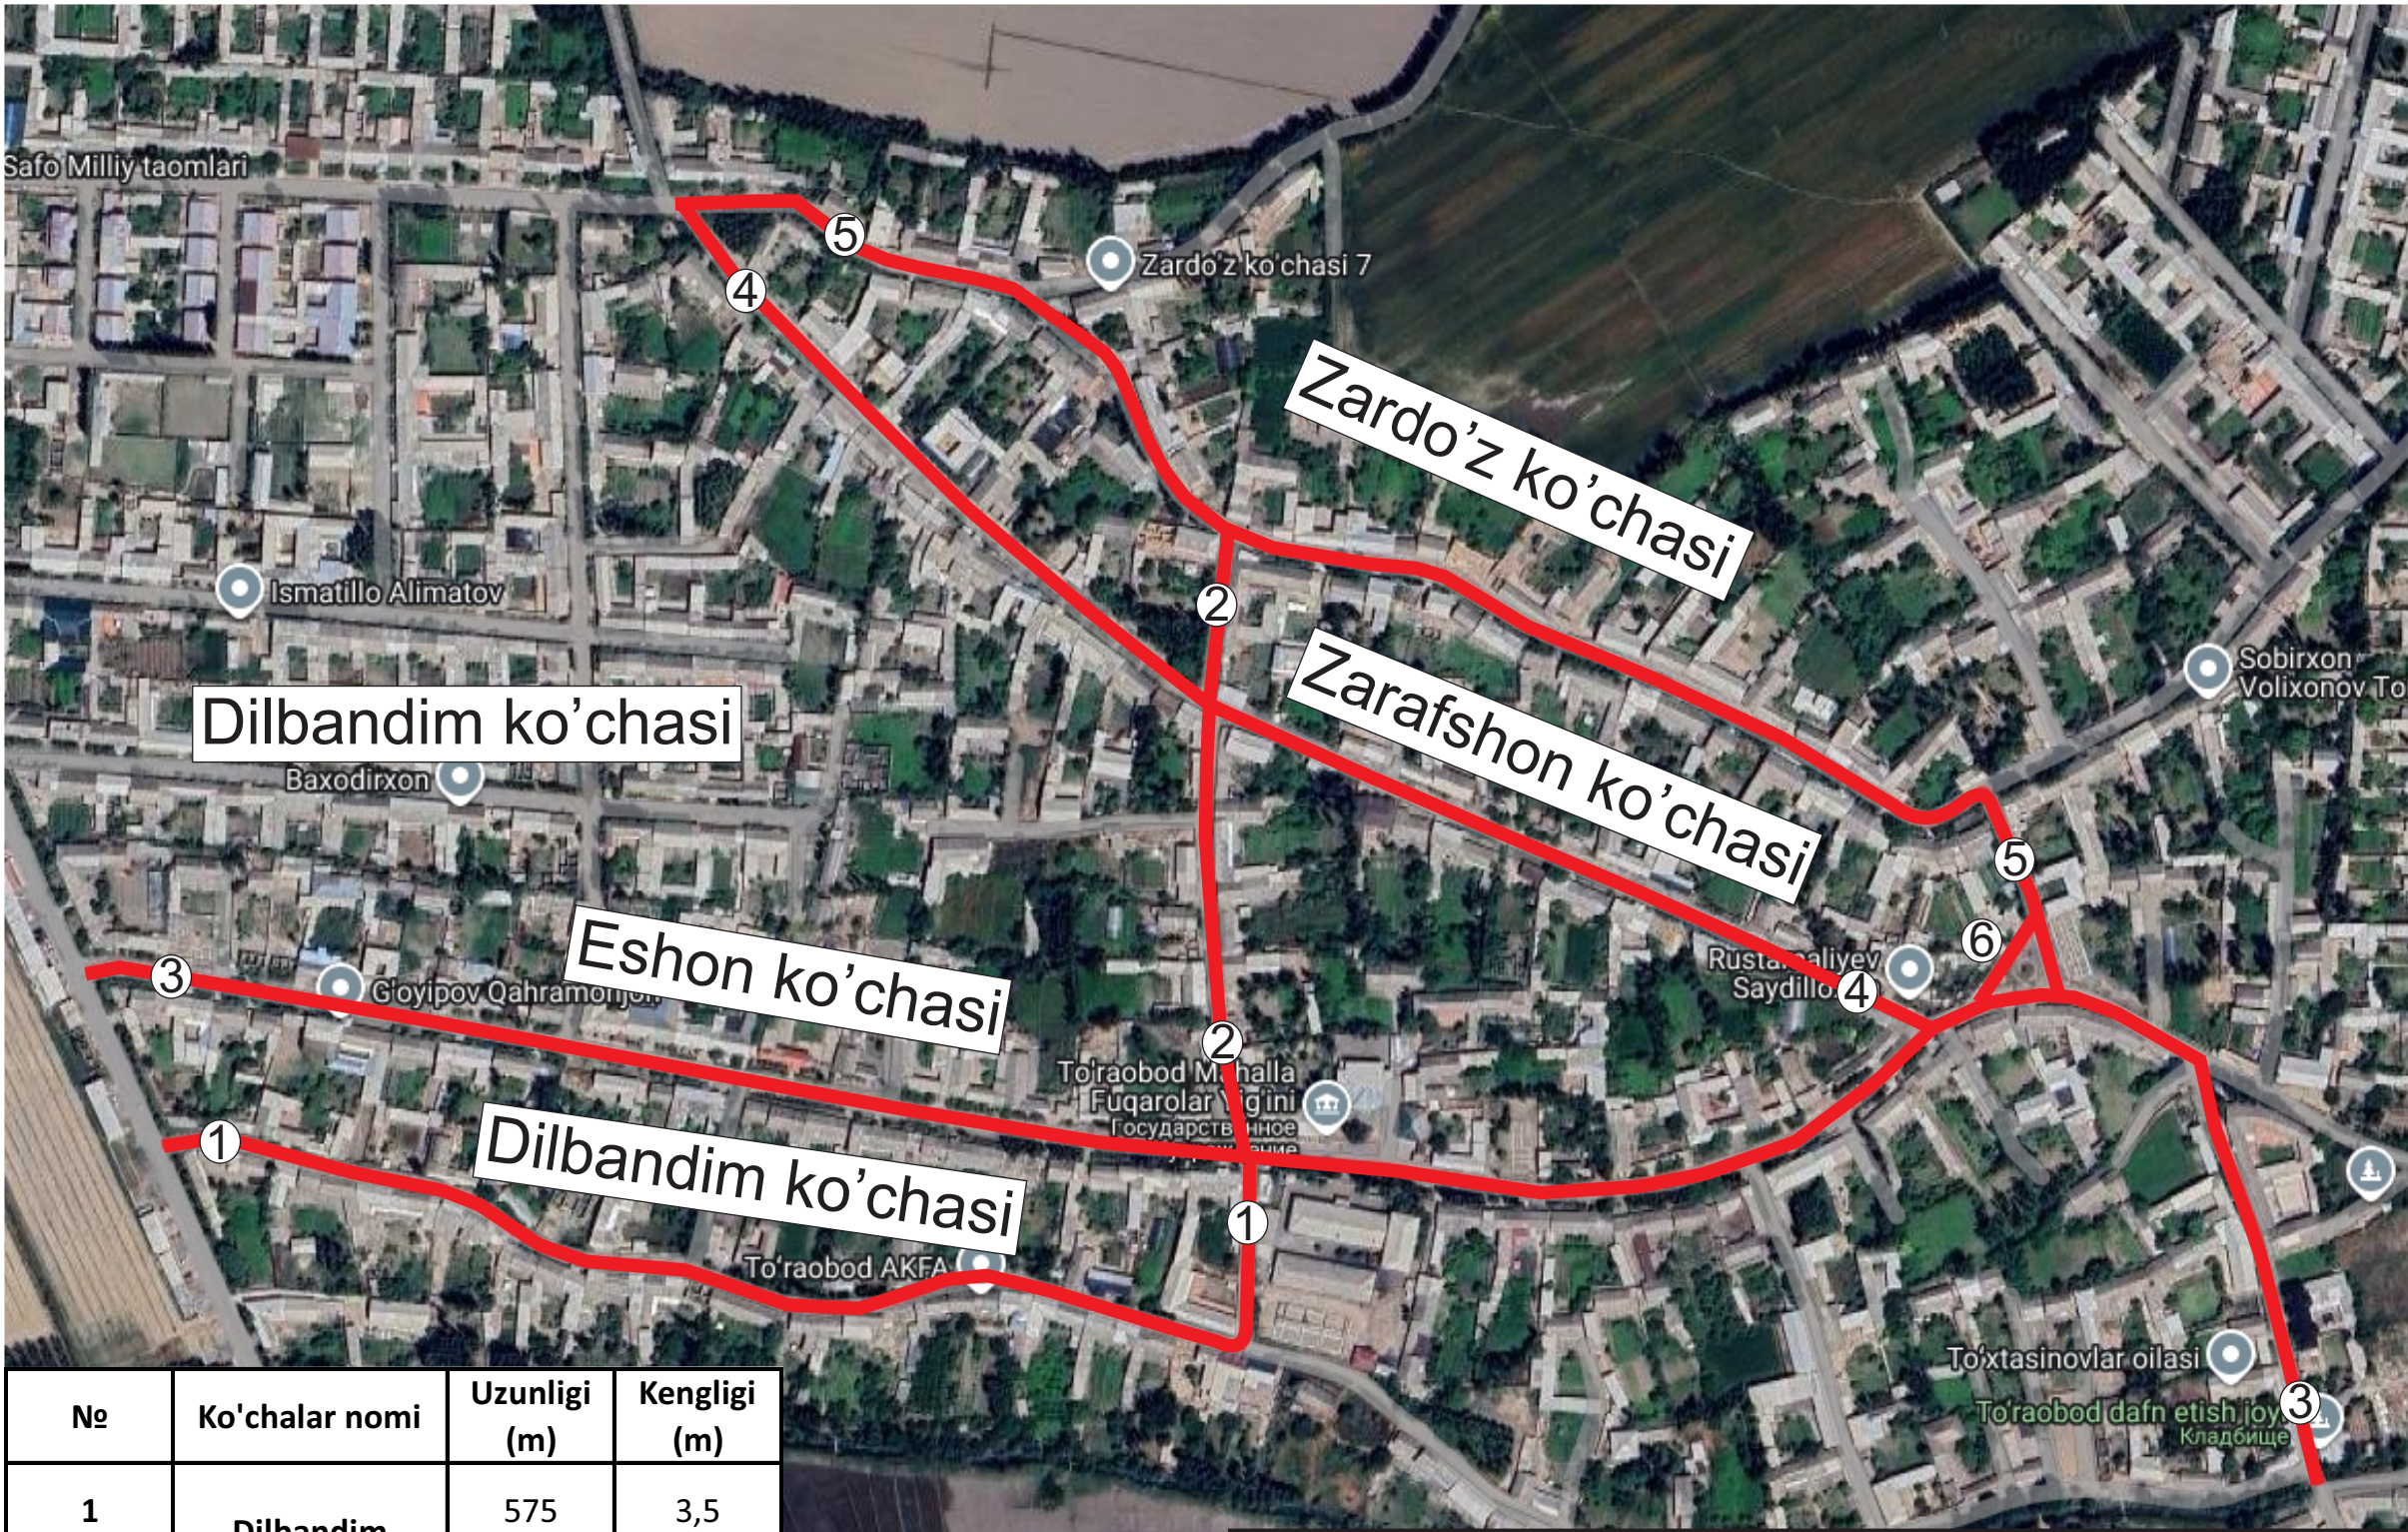

No	Ko'chalar nomi	Uzunligi (m)	Kengligi (m)
1	Dilbandim	575	3,5
2		267	3,5
3	Eshon	1157	4
4	Zarafshon	659	4
5	Zardo'z	760	4
6		40	4
Jami		3458	

