
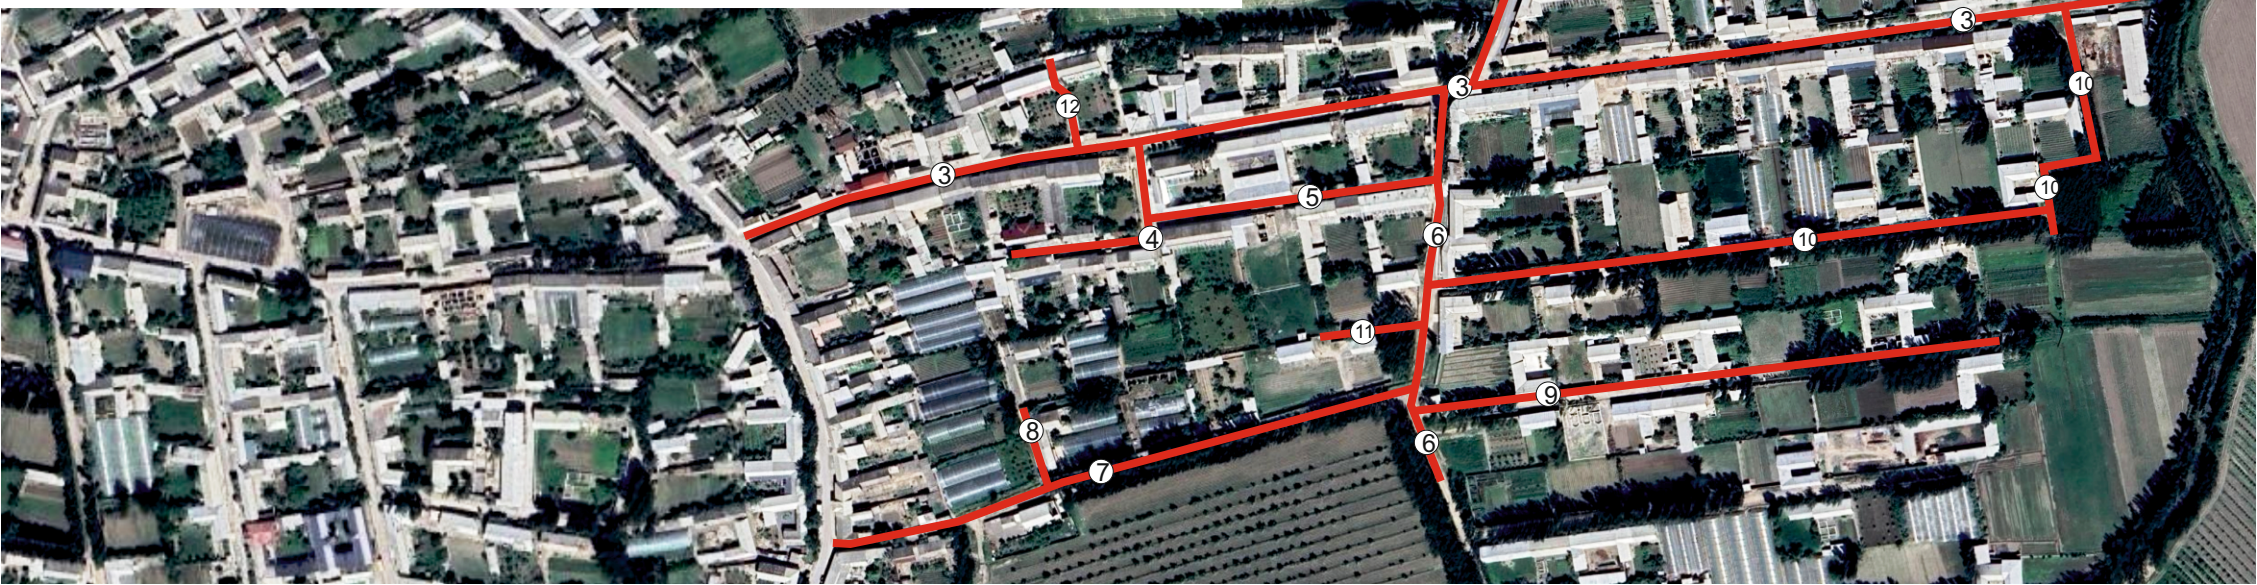


Andijon viloyati Shahrixon tuman Segaza MFY Xududidagi Shotut tagi, Bog`-2 ko`chalarining jami 4000 m qismini asfirlash. (Aniqlangan uzunligi 3379,0 m)

SXEMASI

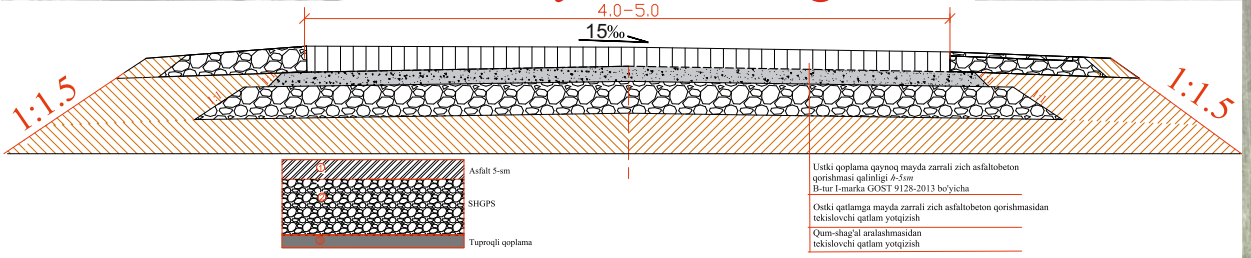

Segaza MFY			
No	Ko`cha nomi	m	eni
1	Shotut tagi ko`chasi	118	4,0
2		340	4,0
3		735	4,5
4		110	4,0
5		145	4,0
6		225	4,0
7		310	4,0
8		45	4,0
9		305	4,0
10		470	3,5-4
11		50	3,5
12		54	3,5
	Jami:	2907	
1	Bog`-2 ko`chasi	52	3,5
2		330	4,0
2		90	4,0
	Jami:	472	
Jami		3379	

«TASDIQLAYMAN»
Shahrixon tuman hokimning qurilish ishlari
bo'yicha o'rinbosari
"28" sentyabr 2026 y

«KELISHILDI»
Andijon viloyati MYBX DM
direktori
"28" sentyabr 2026 yil

«KELISHILDI»
Shahrixon tuman Obodonlashtirish
boshqarmasi direktori
"28" sentyabr 2026 yil

«KELISHILDI»
«Segaza» MFY raisi:
"28" 09 2026yil



«Segaza» MFY ichki ko`chalar
joylashuv nuqtasini:
Koordinatasi
40.711122
72.162554

Andijon viloyati MYBX DM
texnik nazoratchisi
"28" 09 2026yil

«KELISHILDI»
«Segaza» MFY Loyiha
tashabbuskori
"28" 09 2026yil

Loyiha tashkilot vakili:
"28" 09 2026yil