


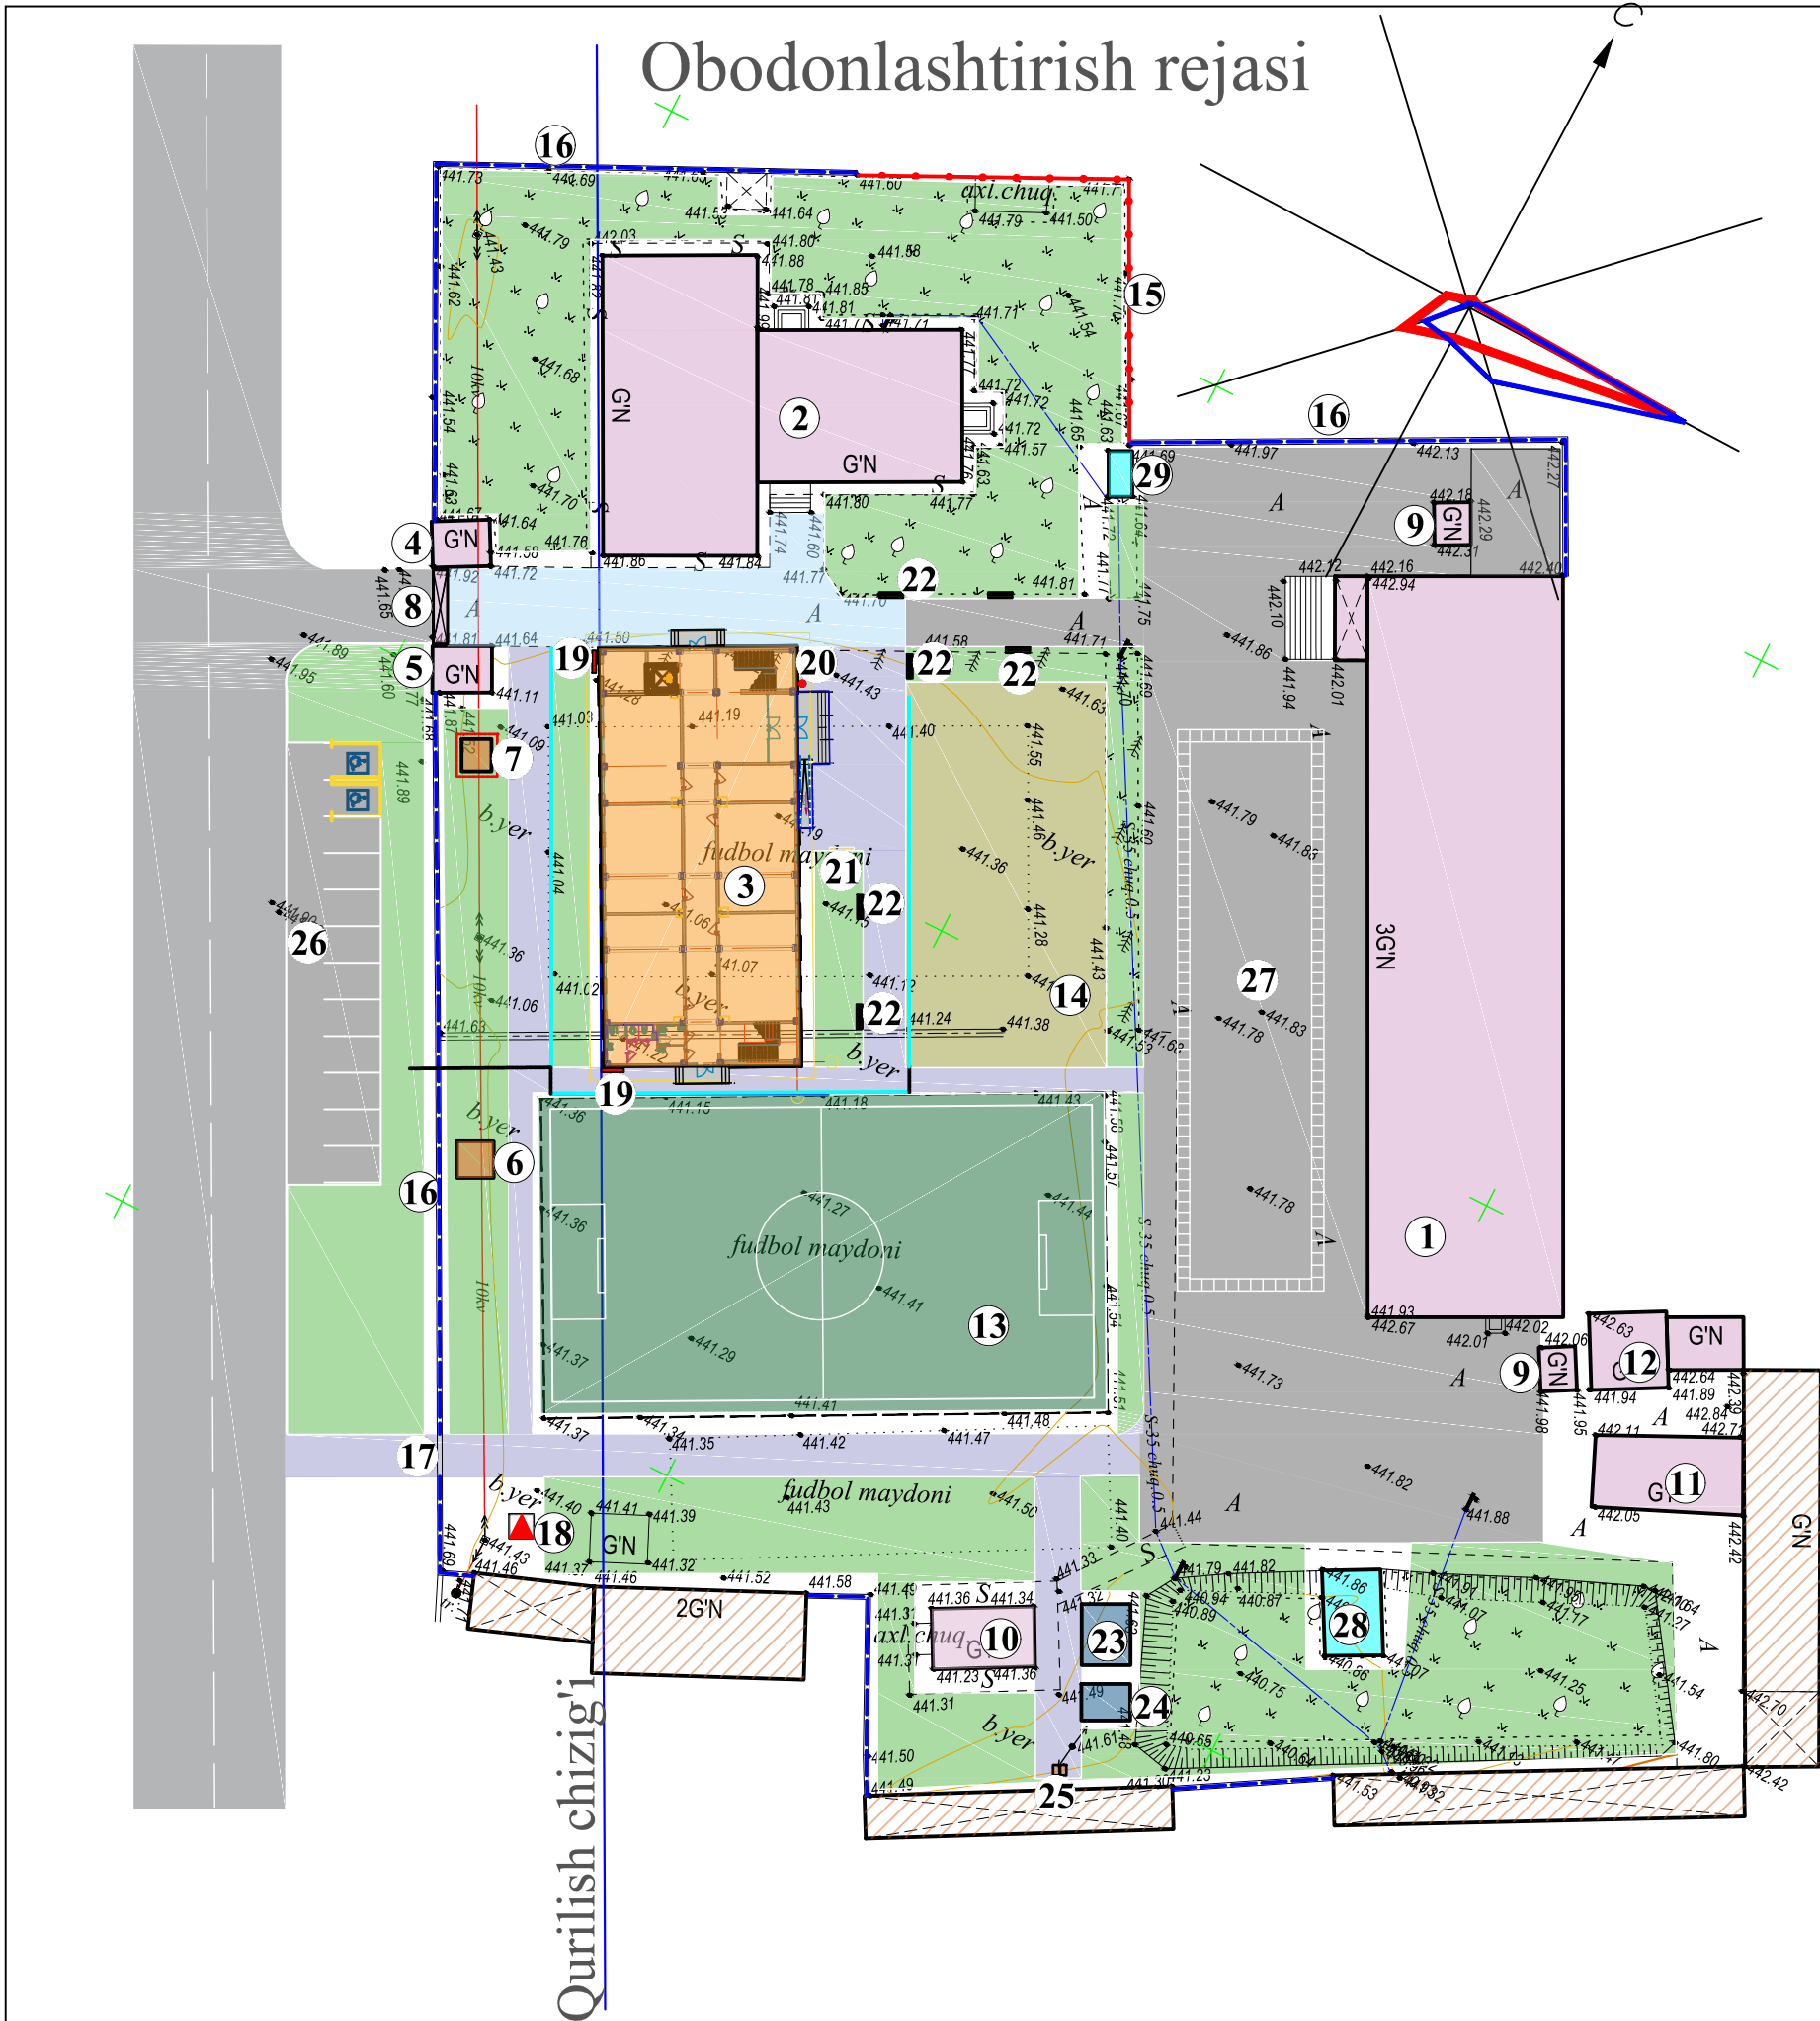

- SHARTLI BELGILAR**
- Loyihaviy binolar
 - Mavjud binolar
 - Ko'kalamzor

Yerni vertikal rejalashtirish ish hajmlari

No№	Ishlarning nomlanishi	O'lch bir-gi	Ish hajmi
1	2	3	4
1	Kotlavandan qazib olingan tuproqni quvvati 80l.s bul'dozer yordamida 100m masofaga surish va joyga tahlash	m3	461,0
2	Tuproqni 0,5 m3 cho'michli ekskavator yordamida kesib, avtomashinaga yuklash va 1 km masofaga olib borib to'ish va joyga to'plash (Etishmagan tuproqni olib kelish)	m3	265,0
3	20 sm qalinlikdagi to'kilgan tuproqni suv bilan namlab 5 tonn yukli katoklar bilan bir izda 7-8 marta yurib shibbalash	m3	461,0
4	Qurilish maydonini buldozer yordamida rejalashtirish	m2	1100,0

Yo'llar, yo'lakchalar va maydonlar ish hajmi

Shartli belgilar	Nomlanishi	Eslatmalar	Qoplama maydoni, m2	To'siq tirgaklar (bordiyur)	
				Turi	Soni, m
	-10 sm qalinlikdagi qum-shag'alli asos -3sm li chaqiqto'sh qo'shilgan qumli tekislovchi qatlam -10 sm li qalinlikdagi sement-betonli qoplamasi B20(250)		790,0		
	-Mavjud asos ustidan -3sm li chaqiqto'sh qo'shilgan qumli tekislovchi qatlam -10 sm li qalinlikdagi sement-betonli qoplamasi B20(250)		234,0		

Ochiq suv inshootlar qaydnomasi

Inshootlar turi	Shartli belgilar	Uzunligi metrd	Qirqim ko'rinishi	Eslatmalar
"35 LK-1" markali yig'ma temir-beton nov D-229 mm li metal quvur		93,0		
		16,0		GOST 10704-91 bo'yicha

Ko'kalamzorlashtirish elementlari qaydnomasi

T/r	Ko'chatlar turlari va nomlanishi	Ko'chat yohhi	Soni	Eslatmalar
1	2	3	4	5
1	Manzarali daraxtlar turlari			
a)	Sosna	шт	30	Qator ekish
6)	Kashtan	шт	30	Qator ekish
2	Gazon	m2	200	

Bino va inshootlar qaydnomasi

T/r	Ob'ektlar nomlanishi	O'lov birligi	Qavatlar soni	Maydoni,m2				Qurilish hajmi,m3		Loyihlarning tip raqami, loyiha tashkilotining nomi
				Qurilish		Umumiy		Idona bino	Jami	
				Idona bino	Jami	Idona bino	Jami			
1	2	3	4	5	6	7	8	9	10	11
1	O'quv binosi	1	3	972,85	972,85					Mavjud
2	Sport zali binosi	1	1	520,78	520,78					Mavjud
3	660 o'rinli o'quv binosi	1	4	616,0	616,0					Loyihaviy
4	Qorovulxona	1	1	18,5	18,5					Mavjud
5	Kutish binosi	1	1	18,5	18,5					Mavjud
6	Qozonxona binosi	1	1	11,56	11,56					Loyihaviy
7	Issiqlik nasos binosi	1	--	6,52	6,52					Loyihaviy
8	Asosiy kirish darvozasi	dona	--	1,0	1,0					Mavjud
9	Qozonxona binosi	2	1	10,6	20,2					Mavjud
10	Hojatxona binosi	1	1	40,95	40,95					Mavjud
11	Ko'mir saqlash ombori	1	--	75,11	75,11					Mavjud
12	Qozonxona binosi	1	1	39,68	39,68					Mavjud
13	Kichik futbol maydoni	m2	--	1211,0	1211,0					Mavjud
14	Turnik maydoni	m2	--	520,0	520,0					Mavjud
15	Metal to'siqlar	m	--	44,0	44,0					Mavjud
16	Beton panel to'siqlar	m	--	241,0	241,0					Mavjud
17	Metal darvoza	dona	--	1,0	1,0					Loyihaviy
18	Kichik elektr shaxobchasi	1	--	4,0	4,0					Loyihaviy
19	Yong'inga qarshi jihozlar qutisi	dona	--	2,0	2,0					Loyihaviy
20	Bayroq ko'targich	dona	--	1,0	1,0					Loyihaviy
21	E'lonlar taxtasi	dona	---	1,0	1,0					Loyihaviy
22	O'rindiqlar	dona	--	6,0	6,0					Loyihaviy
23	LOS	1	---	20,0	20,0					Loyihaviy
24	20m3 oqava suv havzasi	1	---	12,0	12,0					Loyihaviy
25	Chiqindi yig'ish qutisi	dona	--	2,0	2,0					Loyihaviy
26	Avtoturargoh	m2	-	277,0	277,0					Loyihaviy
27	Tantanalar maydoni	m2	---	556,0	556,0					Mavjud
28	Suv havzasi	1	---	33,66	33,66					Mavjud
29	Suv havzasi	1	---	7,5	7,5					Mavjud

						Shift:	BR				
						Andijon viloyati Shaxrixon tumani Vaxim MFY, Vaxim ko'chasi, 20-uy "60-sonli umumta'lim maktabi" rekonstruksiya qilish hamda 660 o'rinli o'quv binosi qurilishi					
O'zg	Soni	Varoq	Xujjat	Imzo	Sana				Bosqich	Varoq	Varoqlar
LBM	Xuseynov S								BR	8	11
LBA	Ismoilova M										
Bajardi	Ismoilova M					Obodonlashtirish rejasi			DM "QISHLOQURILISH LOYIHA" Andijon filiali		
Norma naz	Atabayev P										