

«KELISHILDI»  
Andijon viloyati MYBX DM direktori v.v. b:  
D. Madraximov  
2026 yil

# Asaka tumani "Yuqori bo'z" MFY ning Oqbosh, Tol, Xojibadal ko'chalarini 3.5 kilometr qismini asfaltlashtirish.


«TASDIQLAYMAN»  
Asaka tuman qurilish bo'yicha  
hokim o'rinbosari  
F. Isomidinov  
2026 yil

Asaka tuman obodonlashtirish  
boshqarmasi boshligi

*T. Abdurabobov*

Andijon viloyati MYBX DM vakili

*V. Mo'yidinov*  
V. Mo'yidinov

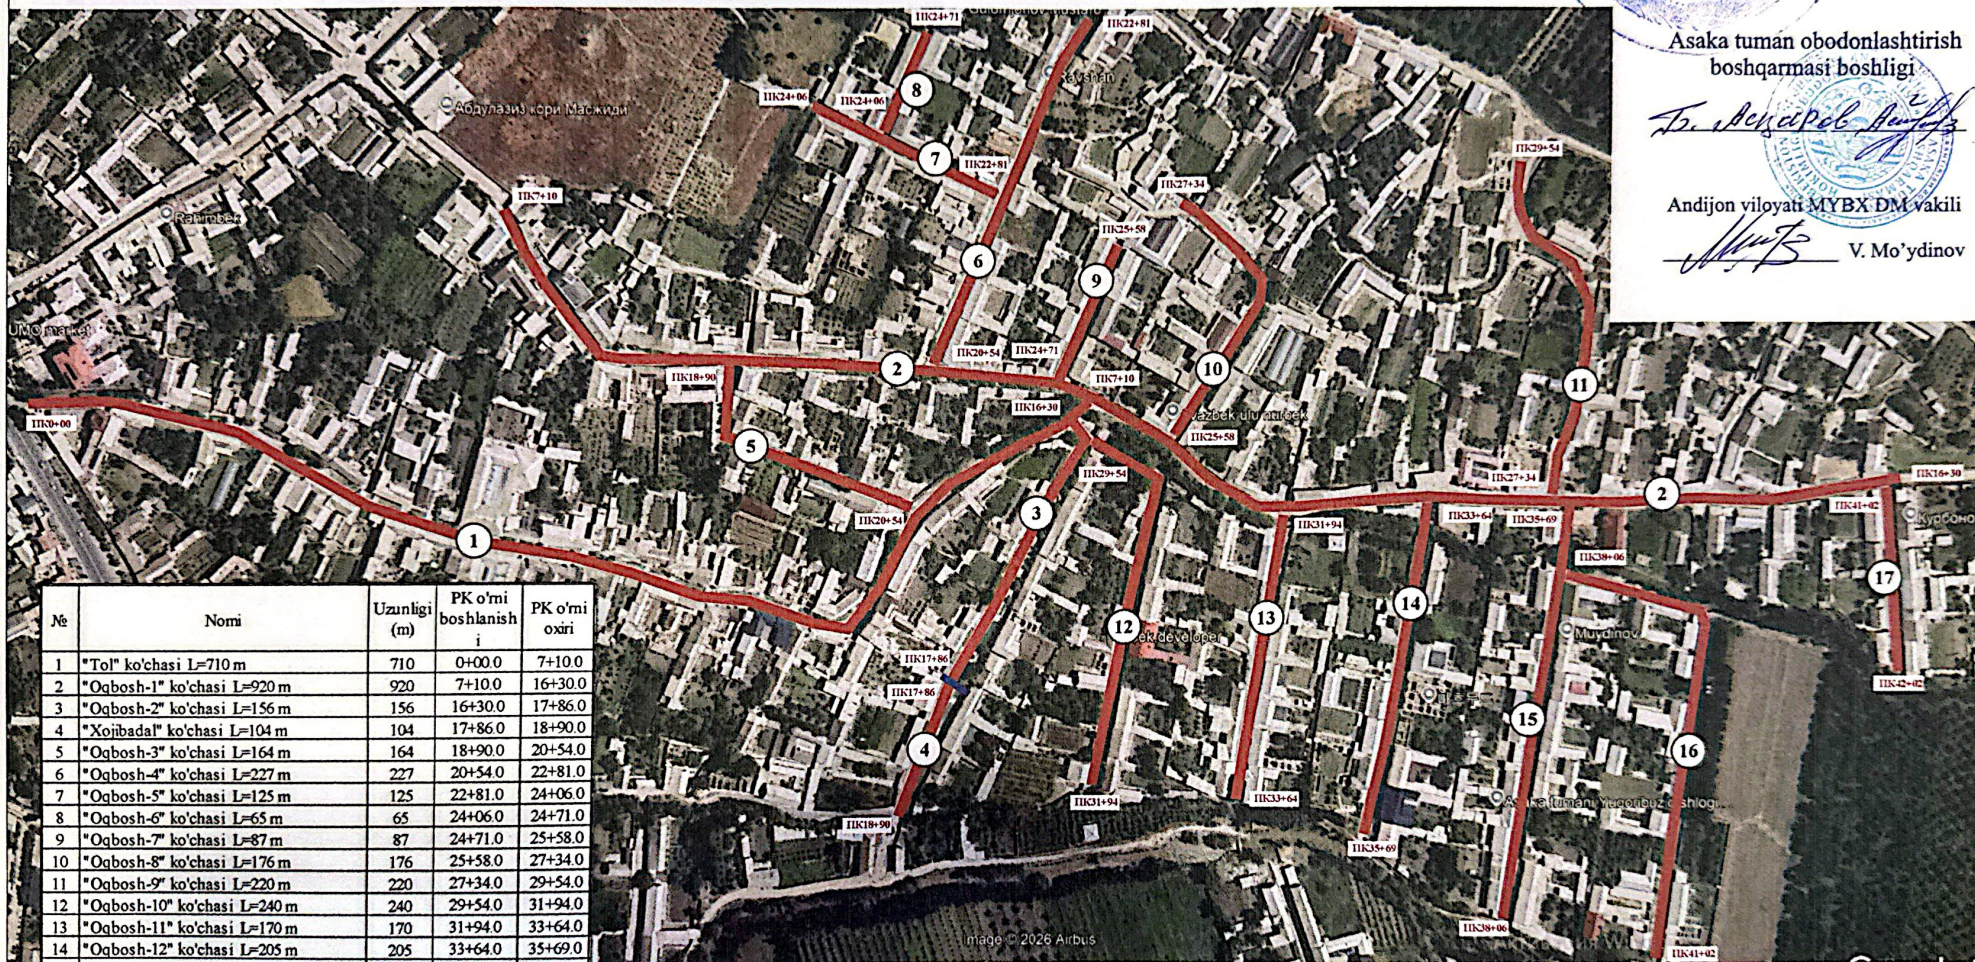

| №   | Nomi                         | Uzunligi (m) | PK o'imi boshlanish i | PK o'imi oxiri |
|-----|------------------------------|--------------|-----------------------|----------------|
| 1   | "Tol" ko'chasi L=710 m       | 710          | 0+00.0                | 7+10.0         |
| 2   | "Oqbosh-1" ko'chasi L=920 m  | 920          | 7+10.0                | 16+30.0        |
| 3   | "Oqbosh-2" ko'chasi L=156 m  | 156          | 16+30.0               | 17+86.0        |
| 4   | "Xojibadal" ko'chasi L=104 m | 104          | 17+86.0               | 18+90.0        |
| 5   | "Oqbosh-3" ko'chasi L=164 m  | 164          | 18+90.0               | 20+54.0        |
| 6   | "Oqbosh-4" ko'chasi L=227 m  | 227          | 20+54.0               | 22+81.0        |
| 7   | "Oqbosh-5" ko'chasi L=125 m  | 125          | 22+81.0               | 24+06.0        |
| 8   | "Oqbosh-6" ko'chasi L=65 m   | 65           | 24+06.0               | 24+71.0        |
| 9   | "Oqbosh-7" ko'chasi L=87 m   | 87           | 24+71.0               | 25+58.0        |
| 10  | "Oqbosh-8" ko'chasi L=176 m  | 176          | 25+58.0               | 27+34.0        |
| 11  | "Oqbosh-9" ko'chasi L=220 m  | 220          | 27+34.0               | 29+54.0        |
| 12  | "Oqbosh-10" ko'chasi L=240 m | 240          | 29+54.0               | 31+94.0        |
| 13  | "Oqbosh-11" ko'chasi L=170 m | 170          | 31+94.0               | 33+64.0        |
| 14  | "Oqbosh-12" ko'chasi L=205 m | 205          | 33+64.0               | 35+69.0        |
| 15  | "Oqbosh-13" ko'chasi L=237 m | 237          | 35+69.0               | 38+06.0        |
| 16  | "Oqbosh-14" ko'chasi L=296 m | 296          | 38+06.0               | 41+02.0        |
| 17  | "Oqbosh-15" ko'chasi L=100 m | 100          | 41+02.0               | 42+02.0        |
| Qam |                              | 4202         |                       | 4202           |

«YUQORI BO'Z»  
MAHALLA  
FUQAROLAR  
YIG'INI  
Asaka tuman "Yuqori bo'z" MFY raisi  
Z. Qurbonov

Asaka tuman "Yuqori bo'z" MFY loyiha tashabbuskori

"Andijon universiteti" MChJ vakili



SH. Xabibillayev


Shartli belgilar:

—Ta'mirlanayotgan ko'chalar

| №    | Nomi                         | Uzunligi<br>(m) | PK o'rti<br>boshlanish | PK o'rti<br>oxir |
|------|------------------------------|-----------------|------------------------|------------------|
| 1    | "Tol" ko'chasi L=710m        | 710             | 0+00.0                 | 7+10.0           |
| 2    | "Oqbo'sh-1" ko'chasi L=920m  | 920             | 7+10.0                 | 16+30.0          |
| 3    | "Oqbo'sh-2" ko'chasi L=156m  | 156             | 16+30.0                | 17+86.0          |
| 4    | "Xonabada" ko'chasi L=104m   | 104             | 17+86.0                | 18+90.0          |
| 5    | "Oqbo'sh-3" ko'chasi L=164m  | 164             | 18+90.0                | 20+54.0          |
| 6    | "Oqbo'sh-4" ko'chasi L=227m  | 227             | 20+54.0                | 22+81.0          |
| 7    | "Oqbo'sh-5" ko'chasi L=125m  | 125             | 22+81.0                | 24+06.0          |
| 8    | "Oqbo'sh-6" ko'chasi L=65m   | 65              | 24+06.0                | 24+71.0          |
| 9    | "Oqbo'sh-7" ko'chasi L=87m   | 87              | 24+71.0                | 25+58.0          |
| 10   | "Oqbo'sh-8" ko'chasi L=176m  | 176             | 25+58.0                | 27+34.0          |
| 11   | "Oqbo'sh-9" ko'chasi L=220m  | 220             | 27+34.0                | 29+54.0          |
| 12   | "Oqbo'sh-10" ko'chasi L=240m | 240             | 29+54.0                | 31+94.0          |
| 13   | "Oqbo'sh-11" ko'chasi L=170m | 170             | 31+94.0                | 33+64.0          |
| 14   | "Oqbo'sh-12" ko'chasi L=205m | 205             | 33+64.0                | 35+69.0          |
| 15   | "Oqbo'sh-13" ko'chasi L=237m | 237             | 35+69.0                | 38+06.0          |
| 16   | "Oqbo'sh-14" ko'chasi L=296m | 296             | 38+06.0                | 41+02.0          |
| 17   | "Oqbo'sh-15" ko'chasi L=100m | 100             | 41+02.0                | 42+02.0          |
| Jami |                              | 4202            | 4202                   |                  |

«KELISHILDI»  
Andijon viloyati MYBX DM direktori v.v. b:  
D. Madraximov  
2026 yil

«TASDIQLAYMAN»  
Asaka tuman hokimining  
qurilish bo'yicha o'rinbosari  
F. Isomidinov  
2026 yil

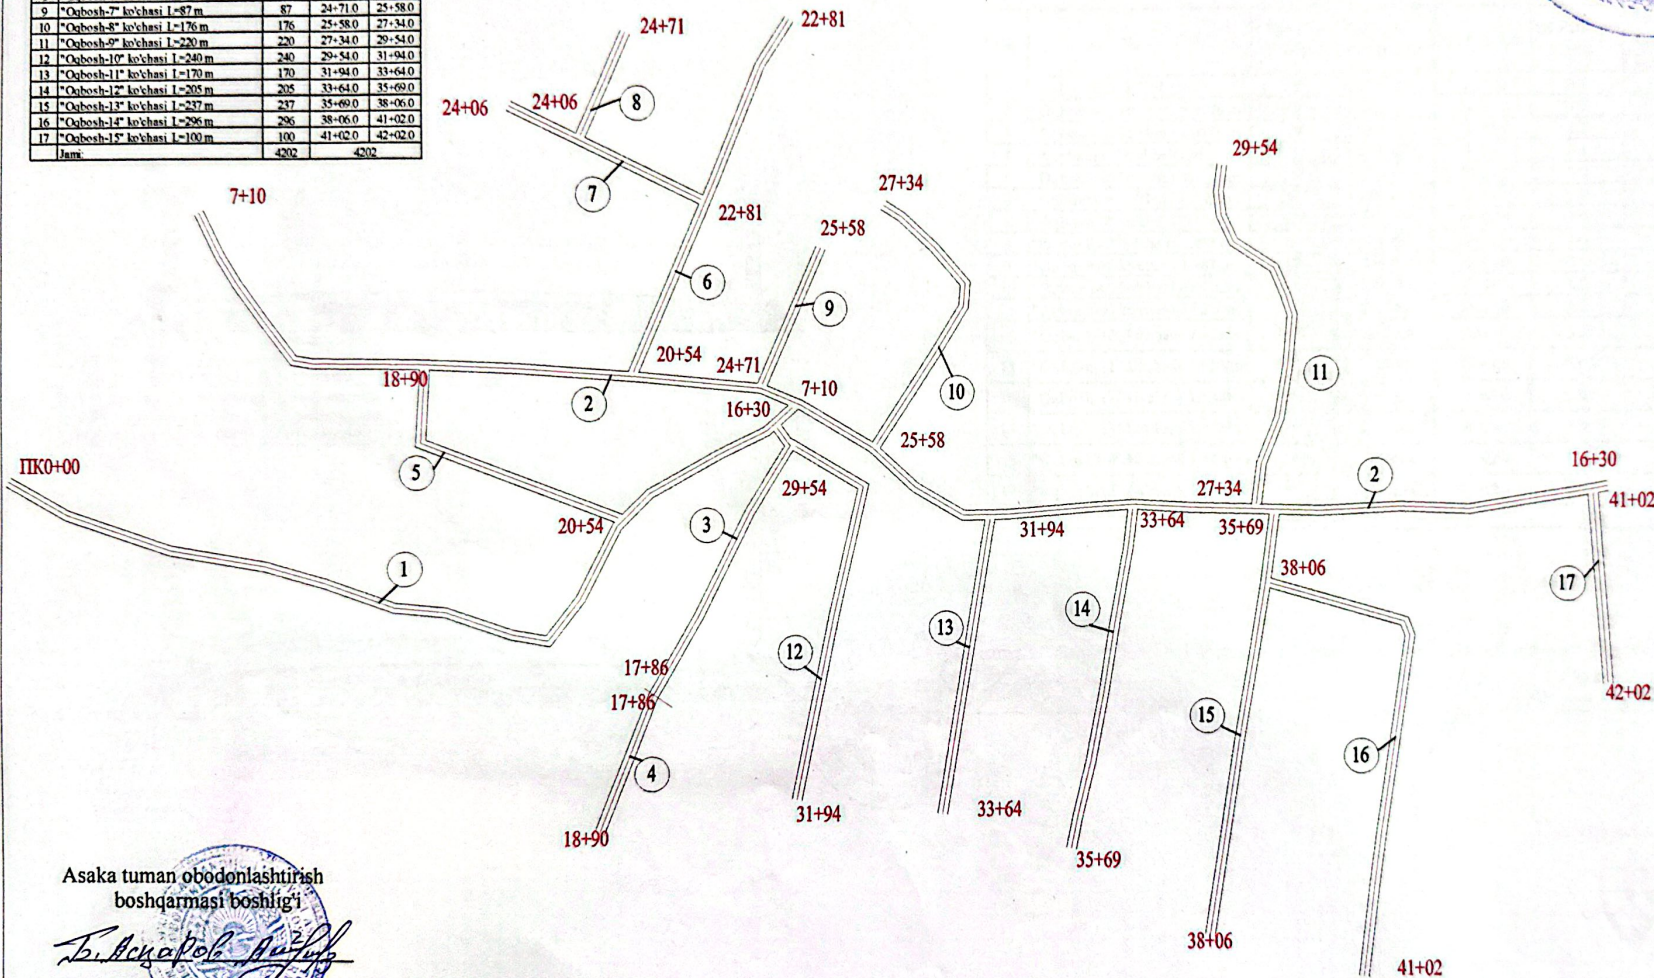

Asaka tuman obodonlashtirish  
boshqarmasi boshlig'i

*[Signature]*

Andijon viloyati MYBX DM vakili

V. Mo'ydinov



Asaka tuman "Yuqori bo'z" MFY raisi

Z. Qurbonov

Asaka tuman "Yuqori bo'z" MFY loyiha  
tashabbuskori

*[Signature]*

"Andijon Universal Proekt" MChJ vakili

M. Abibillayev



|   |                 |          |  |
|---|-----------------|----------|--|
| Asaka tumani "Yuqori bo'z" MFY ning Oqbo'sh, Tol, Xonabada ko'chalarini 3.5<br>kilometr qismini asfaltlashirish |                 |          |  |
| Maqom   | Vareq           | Vareqlar |  |
| IL   | 1               | 3        |  |
| "Andijon Universal Proekt" MChJ                                                                                 |                 |          |  |
| 2026 yil   |                 |          |  |
| Yuqori bo'z MFY ichki yo'llari                                                                                  |                 |          |  |
| Ko'chalar joylashuv sxemasi                                                                                     |                 |          |  |
| LBM   | R. Abduravzodov |          |  |
| Bajardi   | S. Paxlovxanov  |          |  |
| Tekshirdi   | R. Abduravzodov |          |  |