

# Andijon MFY Andijon, Olmazor, Daryobo'yi, Alam, Xushyor va Eshonto'pi ko'chalarining asfaltlashtirish. (Aniqlangan uzunlik 3.500 km)




"KELISHILDI"  
Andijon MYBX DM  
texnik nazoratchisi  
08.10.2026-yil







"KELISHILDI"  
Oltinko'l tumani  
Andijon MFY  
08.10.2026-yil



"KELISHILDI"  
Oltinko'l tumani Andijon  
MFY tashabbuskori  
08.10.2026-yil

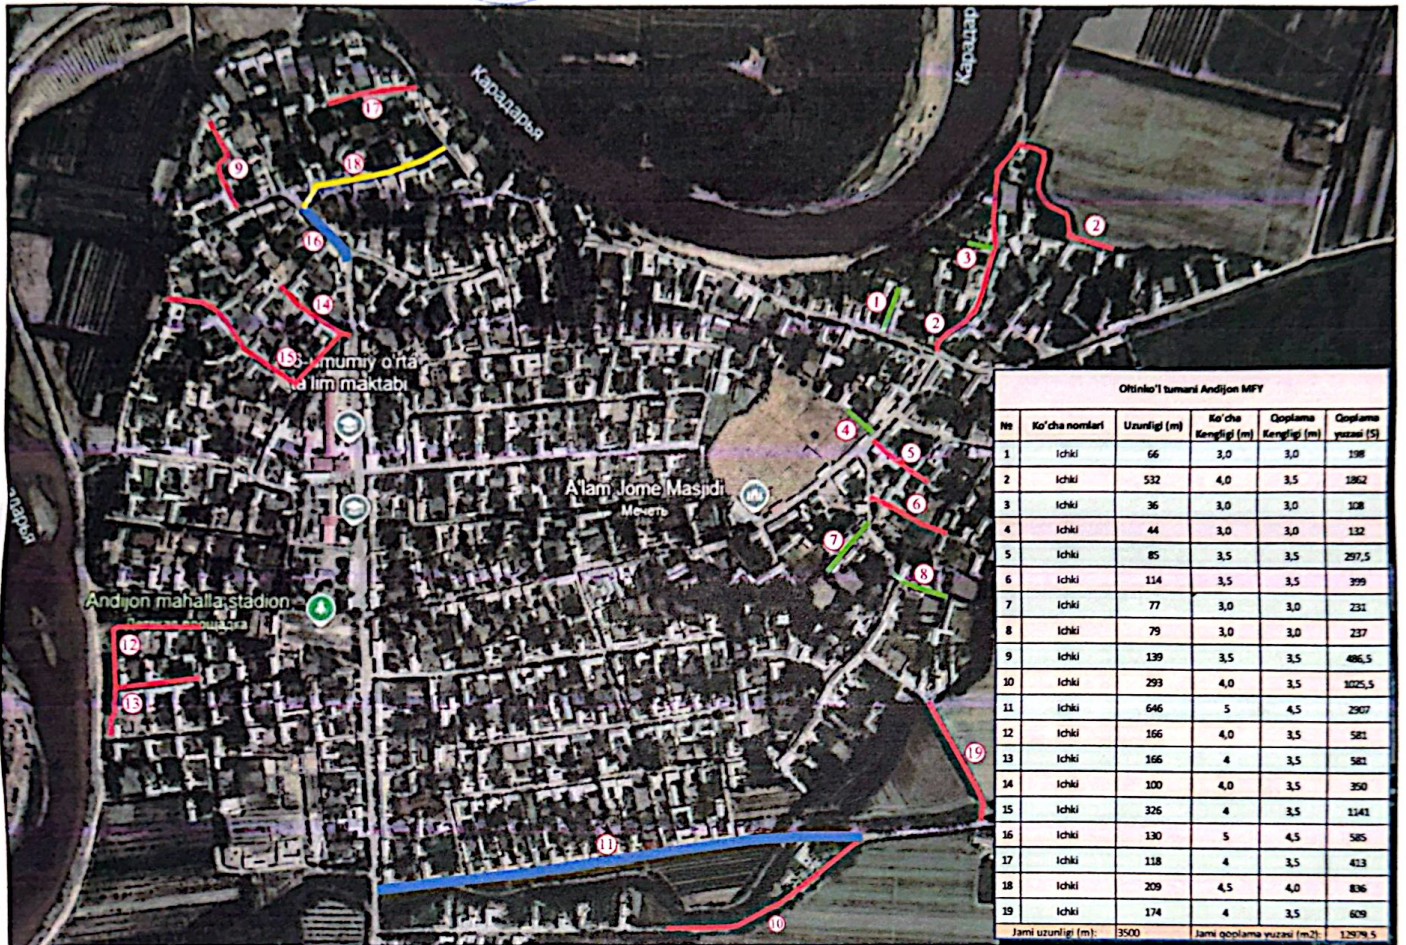

| №                  | Ko'cha nomlari | Uzunligi (m) | Ko'cha Kengligi (m)                     | Qoplamas Kengligi (m) | Qoplamas yuzasi (S) |
|--------------------|----------------|--------------|-----------------------------------------|-----------------------|---------------------|
| 1                  | Ichki          | 66           | 3,0                                     | 3,0                   | 198                 |
| 2                  | Ichki          | 532          | 4,0                                     | 3,5                   | 1862                |
| 3                  | Ichki          | 36           | 3,0                                     | 3,0                   | 108                 |
| 4                  | Ichki          | 44           | 3,0                                     | 3,0                   | 132                 |
| 5                  | Ichki          | 85           | 3,5                                     | 3,5                   | 297,5               |
| 6                  | Ichki          | 114          | 3,5                                     | 3,5                   | 399                 |
| 7                  | Ichki          | 77           | 3,0                                     | 3,0                   | 231                 |
| 8                  | Ichki          | 79           | 3,0                                     | 3,0                   | 237                 |
| 9                  | Ichki          | 139          | 3,5                                     | 3,5                   | 486,5               |
| 10                 | Ichki          | 293          | 4,0                                     | 3,5                   | 1025,5              |
| 11                 | Ichki          | 646          | 5                                       | 4,5                   | 2907                |
| 12                 | Ichki          | 166          | 4,0                                     | 3,5                   | 581                 |
| 13                 | Ichki          | 166          | 4                                       | 3,5                   | 581                 |
| 14                 | Ichki          | 100          | 4,0                                     | 3,5                   | 350                 |
| 15                 | Ichki          | 326          | 4                                       | 3,5                   | 1141                |
| 16                 | Ichki          | 130          | 5                                       | 4,5                   | 585                 |
| 17                 | Ichki          | 118          | 4                                       | 3,5                   | 413                 |
| 18                 | Ichki          | 209          | 4,5                                     | 4,0                   | 836                 |
| 19                 | Ichki          | 174          | 4                                       | 3,5                   | 609                 |
| Jami uzunligi (m): |                | 3500         | Jami qoplamas yuzasi (m <sup>2</sup> ): |                       | 12574,5             |

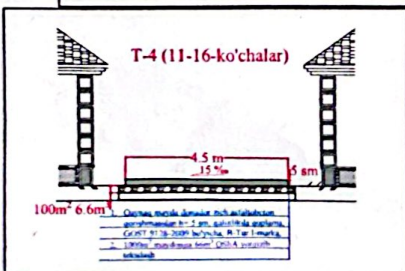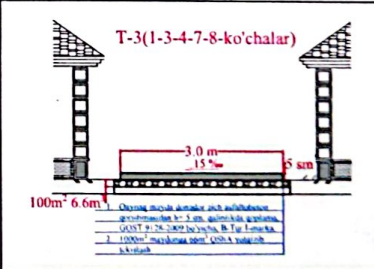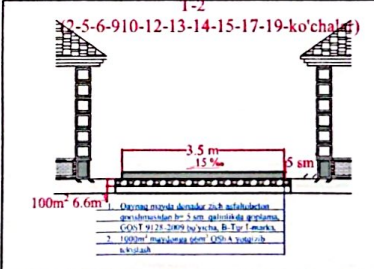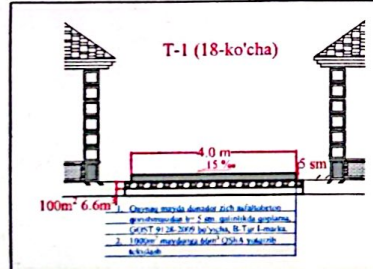

|               |                |   |                                   |       |          |
|---------------|----------------|---|-----------------------------------|-------|----------|
| 08.10.2026-y. |                | Andijon MFY Andijon, Olmazor, Daryobo'yi, Alam, Xushyor va Eshonto'pi ko'chalarining asfaltlashtirish. (Aniqlangan uzunlik 3.500 km) |                                   |       |          |
| LBM           | Komilov O      | Yo'l poyi   | Maqam                             | Varoq | Varoqlar |
| Bajardi       | Sharobiddin D  |   | IL                                | 1     | 1        |
| Tekshirdi     | Turdixojayev M |   | "INTEGRAL BIRLASHGAN LOYIHA" MCHJ |       |          |
|               |                | Andozaviy ko'ndalang kesimlar va sxematik chizmasi                                                                                   |                                   |       |          |