


Kujgan MFY faizliobod ko'chasini ichki ko'chalarini 4km asfalt bosish kerak
Aniqlangan uzunlik 3,953 km. Joriy ta'mirlash.

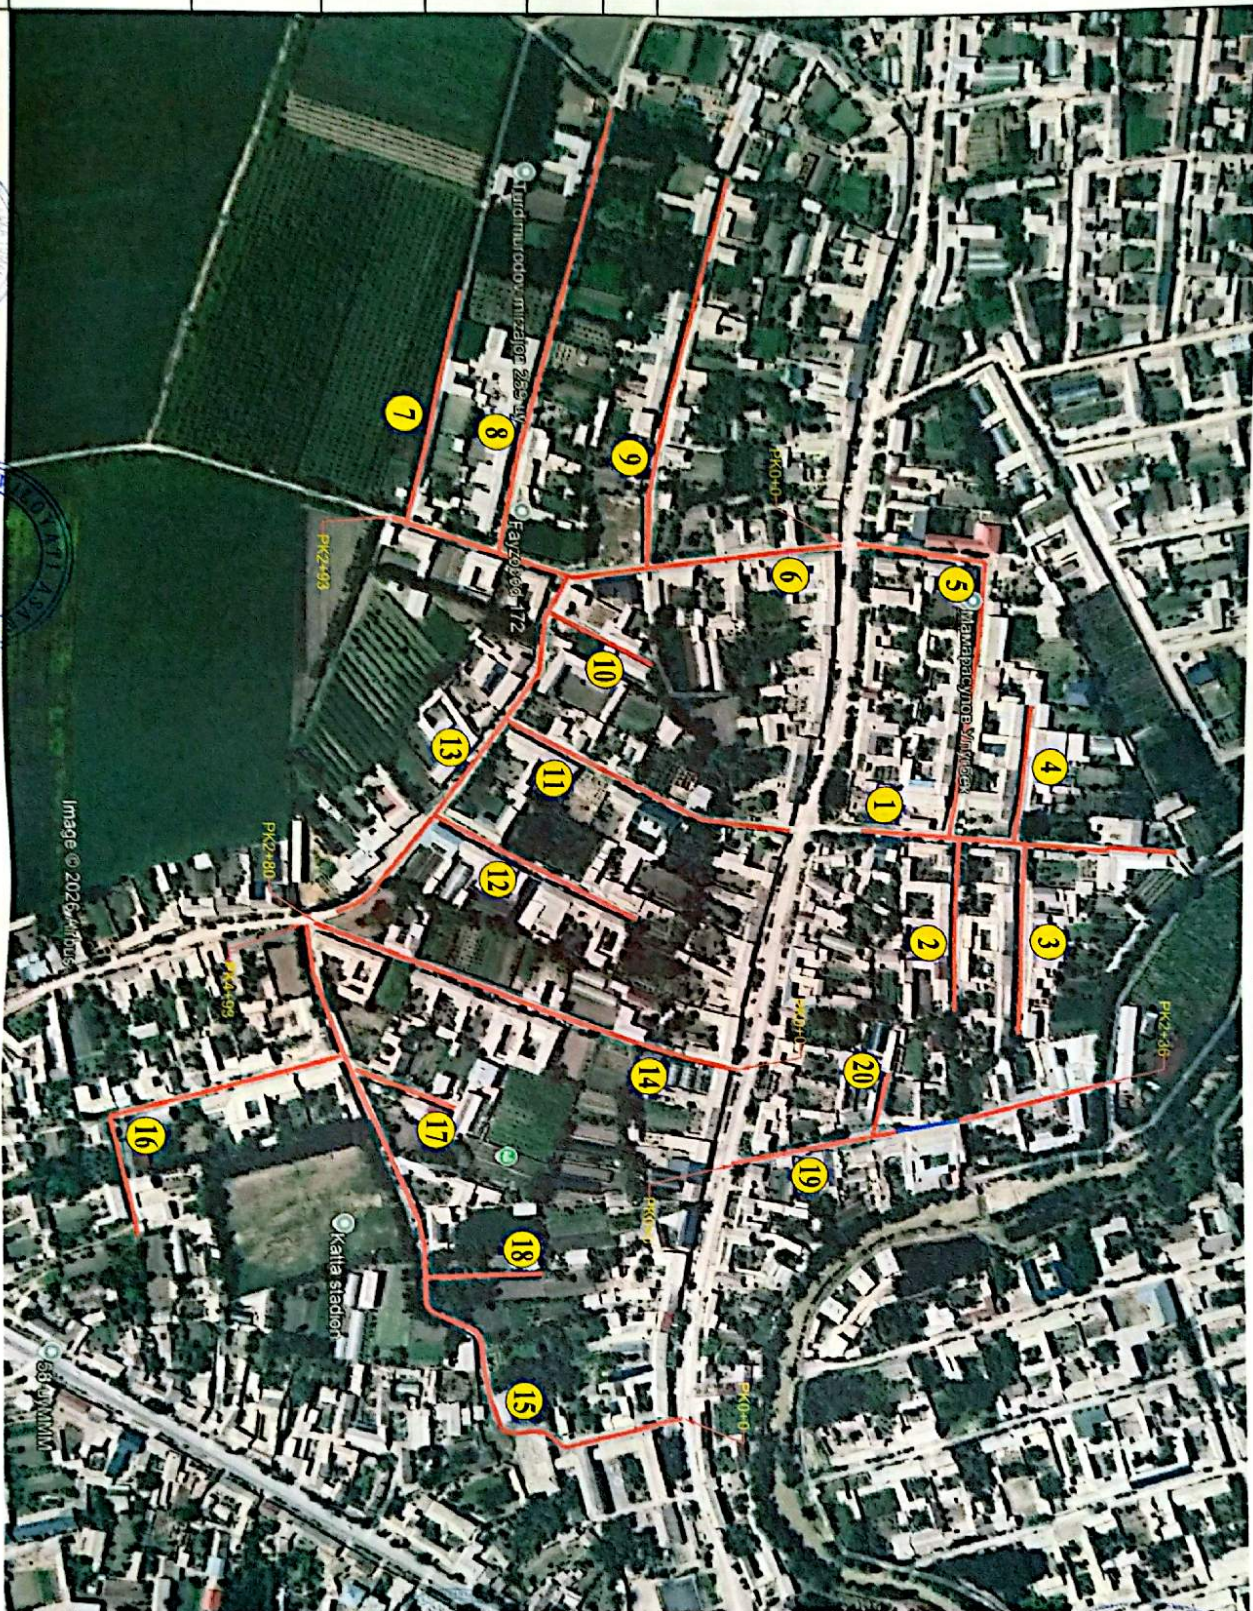

"TASDIQLAYMAN"
Asaka tuzilani hokimining
qaroridagi ishlatilishi bo'yicha
o'rinbosari:
[Signature]
09 " 10 2026 yil

"KELISHILDI"
Andijon Minqaravli yo'llarga
bo'yicha ishlatilishi bo'yicha
o'rinbosari: Madalimov, D
09 " 10 2026 yil

"KELISHILDI"
Asaka tuzilani
obodonlashtirish boshqarmasi
rahbari:
[Signature]
08 " 10 2026 yil

Faizliobod ko'chasi	
1) 4x112m	11) 3,5x198m
3,5x55m	12) 3,5x148m
3x48m	13) 4x273m
2) 3,5x115m	14) 3x60m
3) 3,5x128m	15) 3,5x220m
4) 3,5x91m	16) 4x93m
5) 3,5x266m	17) 3,5x226m
6) 4x293m	18) 3x70m
7) 3x160m	19) 3x75m
8) 3x303m	20) 3,5x236m
9) 3,5x269m	
10) 3x73m	

Loyiha tashkiloti: NORMA
Konsalting

"Kujgan MFY"
Faizliobod ko'chasi
Andijon MFY
09 " 10 2026 yil

1) Asaka tuzilani
Andijon MFY
09 " 10 2026 yil