

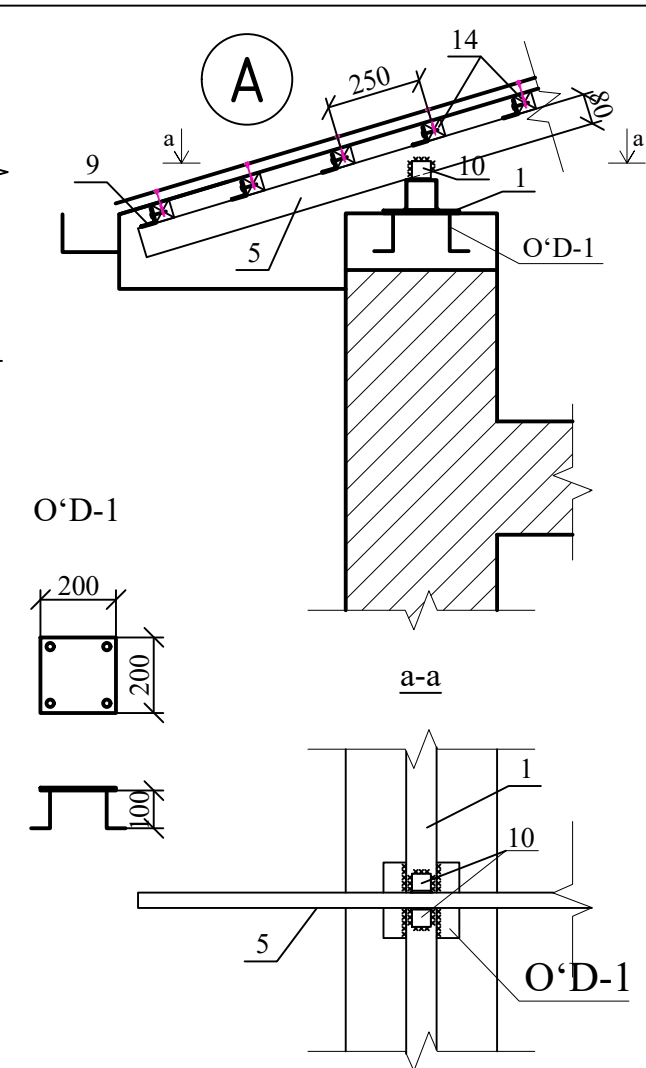
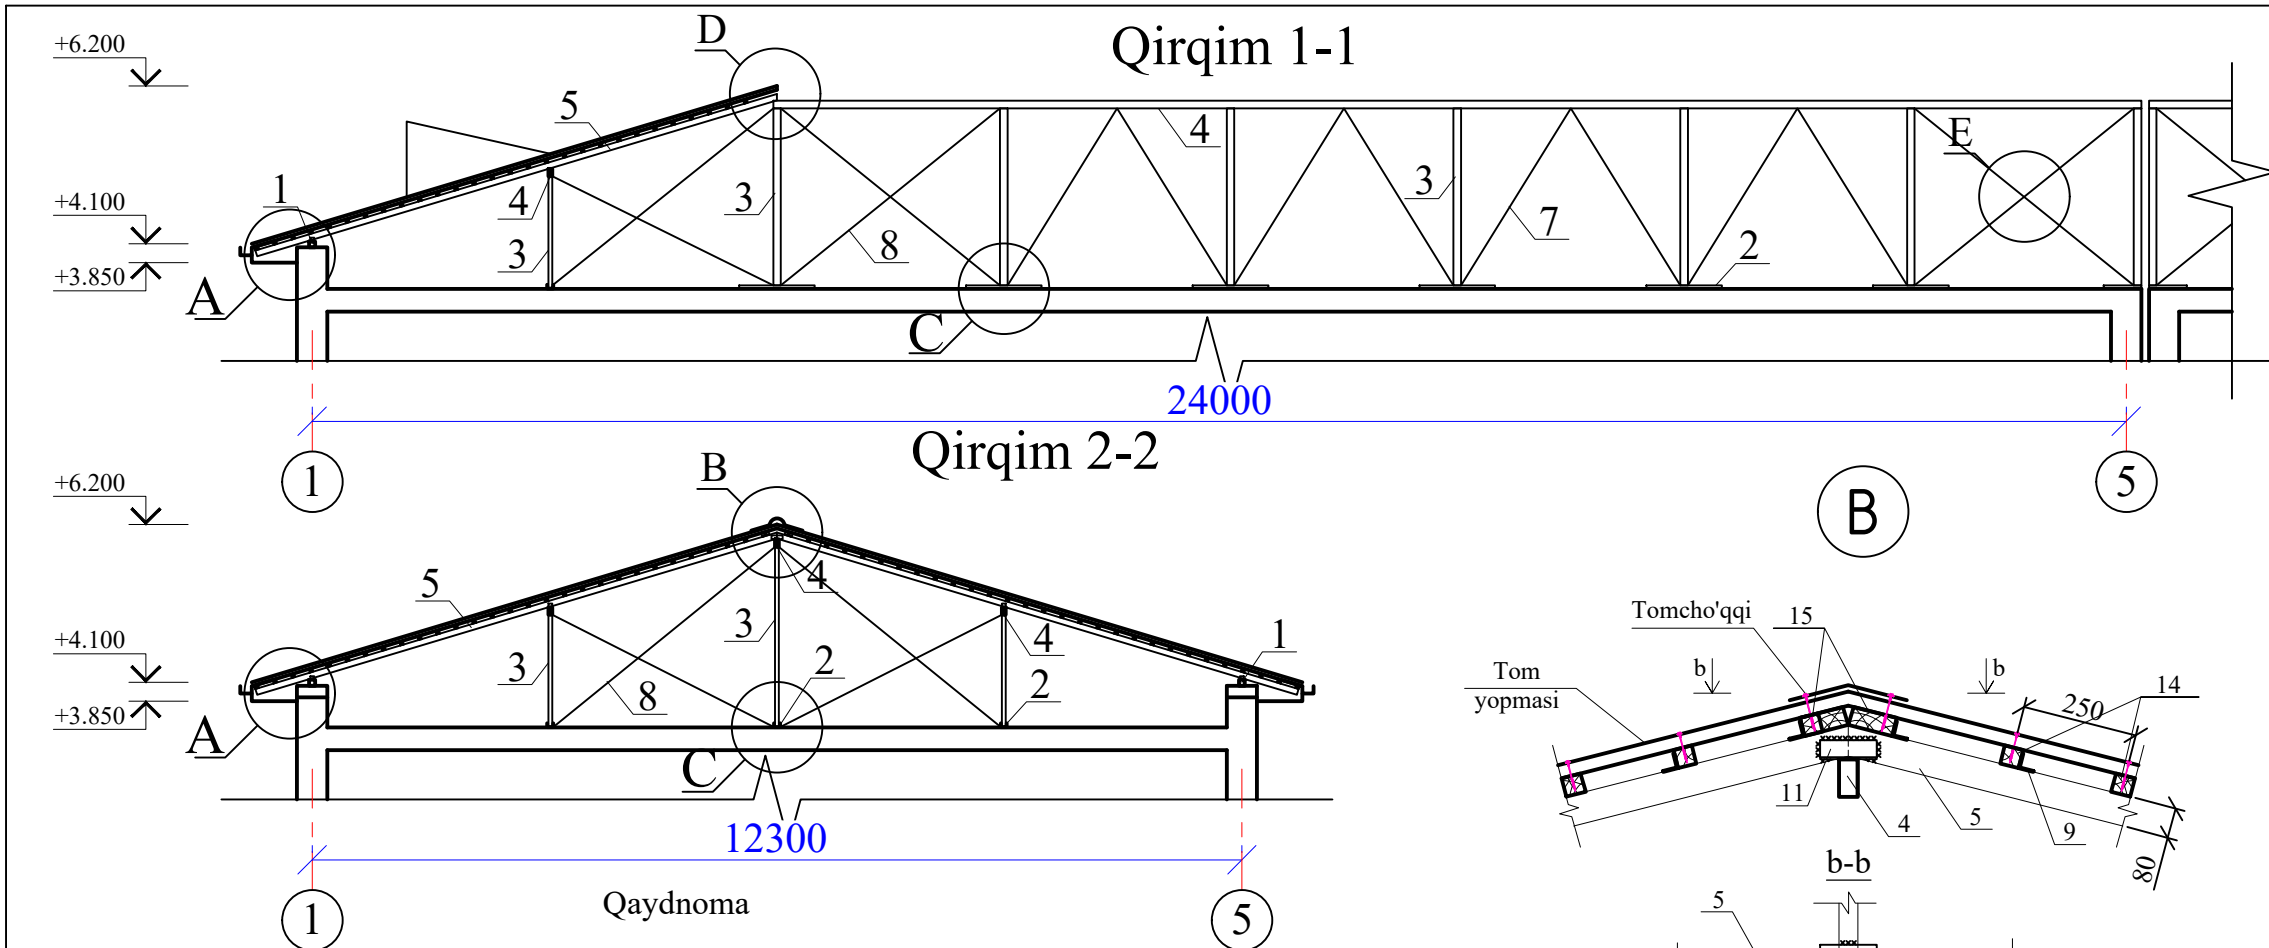


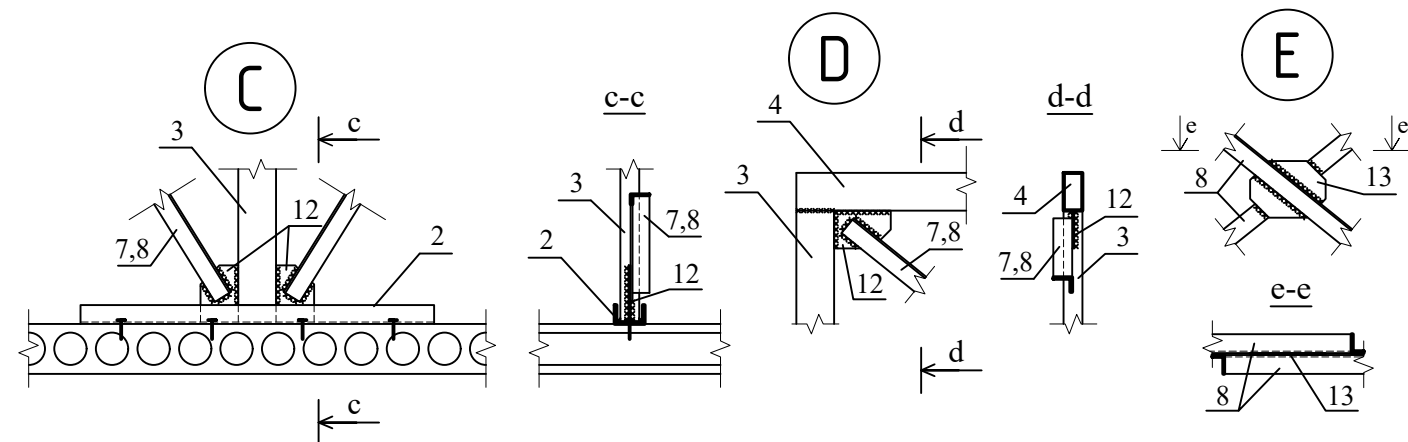


№	Nomlanishi	Soni ta	Og'irligi kg	Jami kg
	Tom konstruksiyasi			
1	Kvadrat po'lat quvurdan mouerlat 80x3 L=p.m.	61	7,2	439,2
2	Po'lat shvellerdan lejen 8П L=1000 mm.	24	7,05	169,2
3	To'g'ri to'rtburchak po'lat quvurdan ustun (стойка) 100x50x3 L=p.m.	42	6,6	277,2
4	To'g'ri to'rtburchak po'lat quvurdan progon 100x50x3 L=p.m.	66	6,6	435,6
5	To'g'ri to'rtburchak po'lat quvurdan stropila 80x40x3 L=p.m.	368	5,25	1932
6	To'g'ri to'rtburchak po'lat quvurdan diogonal stropila 80x40x3 L=10 m.	2	52,5	105
7	Po'lat burchaklik (угольник) qiya tirkak (подкос) 50x3 L=p.m.	73	2,32	169,36
8	Po'lat burchaklik (угольник) diogonal tirkak (раскос) 50x3 L=p.m.	49	2,32	113,68
9	Po'lat burchaklik (угольник) mahkamlagich (крепления) 40x3 L=80 mm.	1528	0,148	226,14
10	Po'lat burchaklik (угольник) mahkamlagich (крепления) 50x5 L=50 mm.	220	0,189	41,58
11	Po'lat burchaklik (угольник) mahkamlagich (крепления) 50x5 L=150 mm.	38	0,566	21,51
12	Bog'lovchi fason plastina -5x150x100	100	0,589	58,9
13	Bog'lovchi fason plastina -5x200x150	11	1,177	12,95
14	Yog'och obreshyotka o'rnatish 50x50(h) Lum=1468 m.			3,67 m3
15	Tomcho'qqi uchun obreshyotka o'rnatish (кон.обрешетка) 100x50(h) Lum=36 m.			0,18 m3
	O'rnatma detal (Закладная деталь) O'D-1	31		
1	Metall list -8x200x200	1	2,51	
2	Armatura Ø12 AIII L=150 mm.	4	0,133	0,53

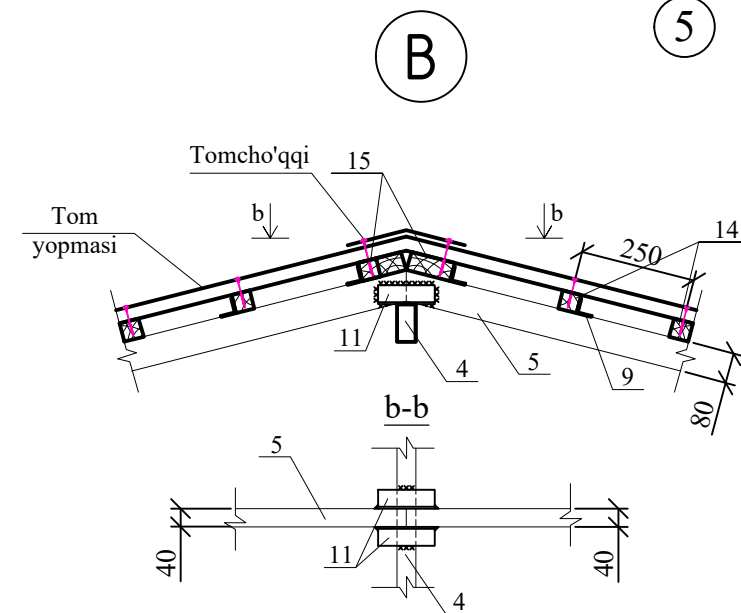

Izoh

1. Barcha metall konstruksiyalar zang va okalinalardan tozalanib, GF-021 gruntovkasi va ikki qavat emal bo'yoq bilan qoplansin

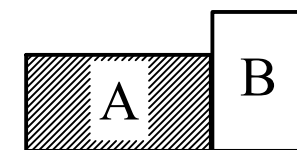

						AS
						Guliston tumani «Sharq haqiqati» oilaviy shifokorlik punktini rekonstruksiya qilish (mavjud 50 qatnovli binoni 1-tip OPga moslashtirish)
O'zg.	Var.	Xuj.№	Imzo	Sana		Boshqich
						Varaq
						Varaqlar
LBM	Eshmurodov A				OP	12
Bajardi	Bobojonov G.				Tom yopma qirqimlari va tugunlari	24
						"INNOVATSION UMUMIY LOYIHA" OOO
						г.Гулистан 2026 г.