



Fasad 1-5

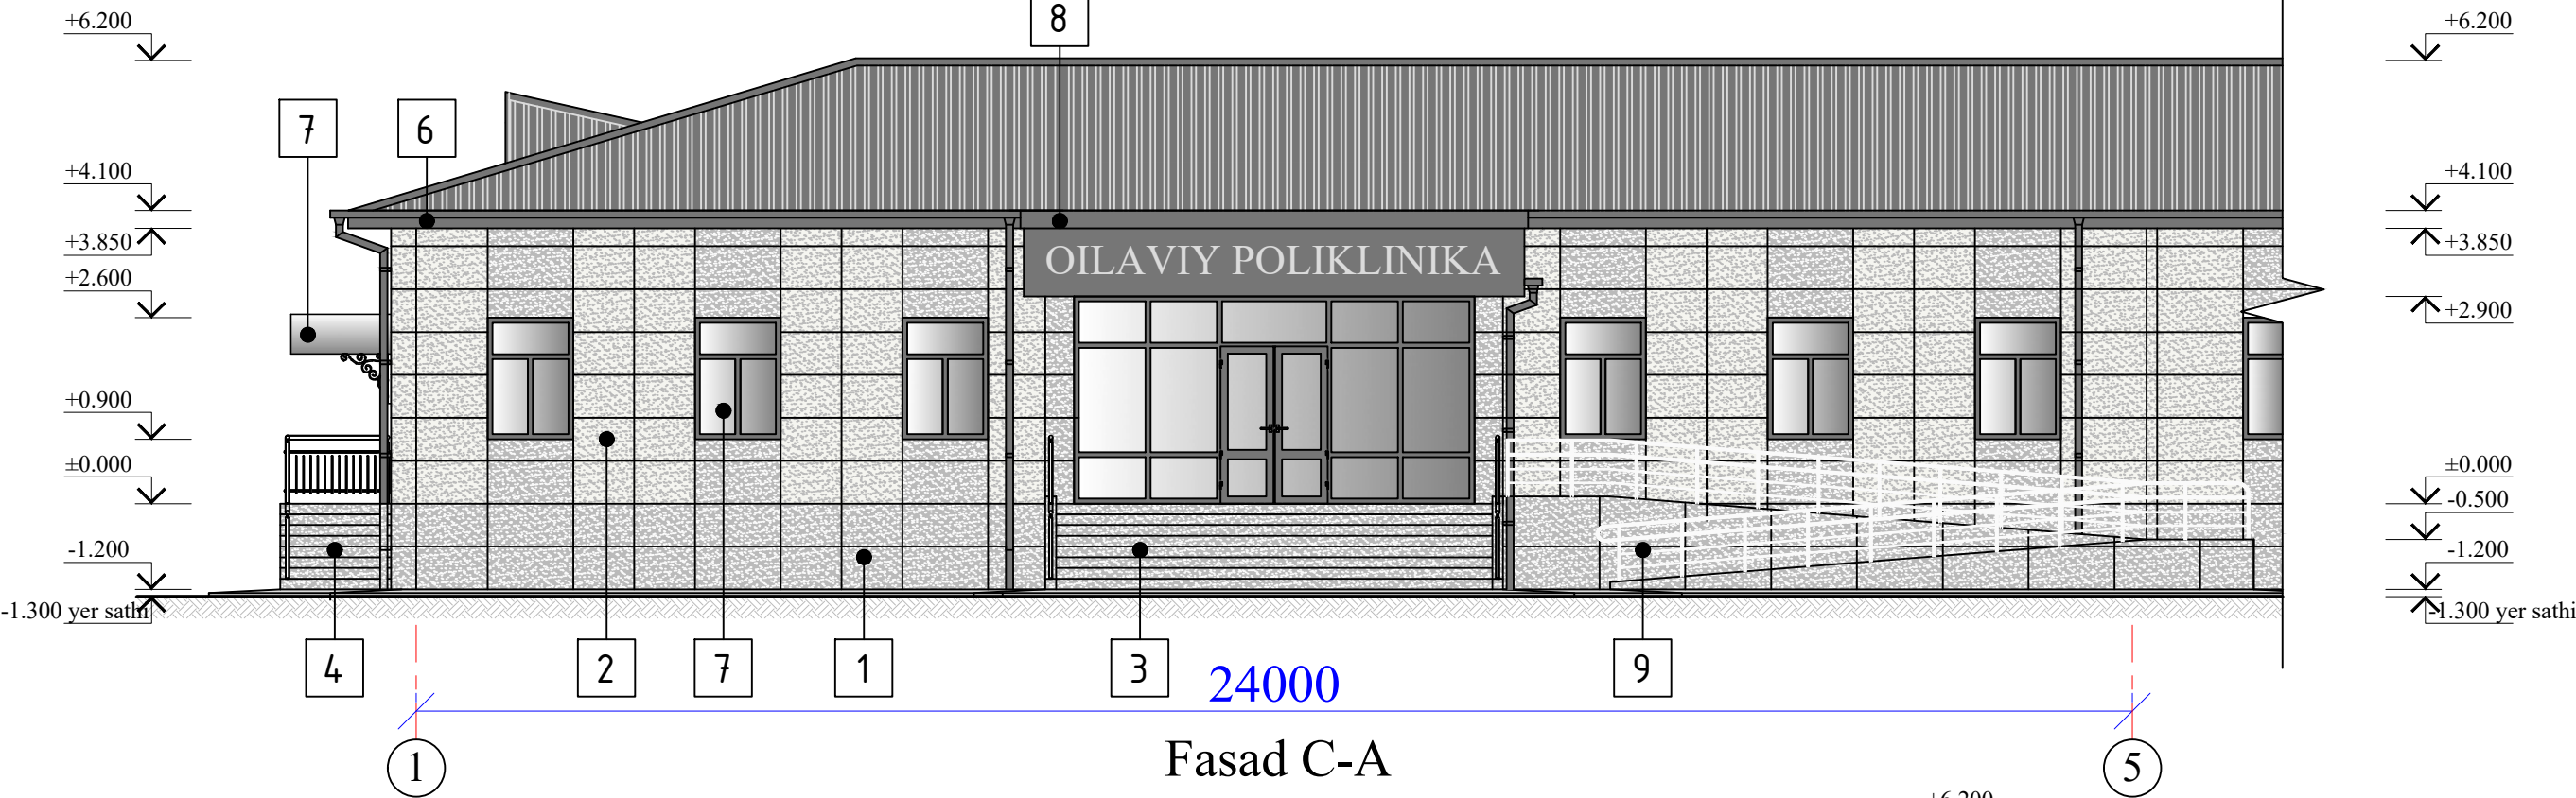

Fasad C-A

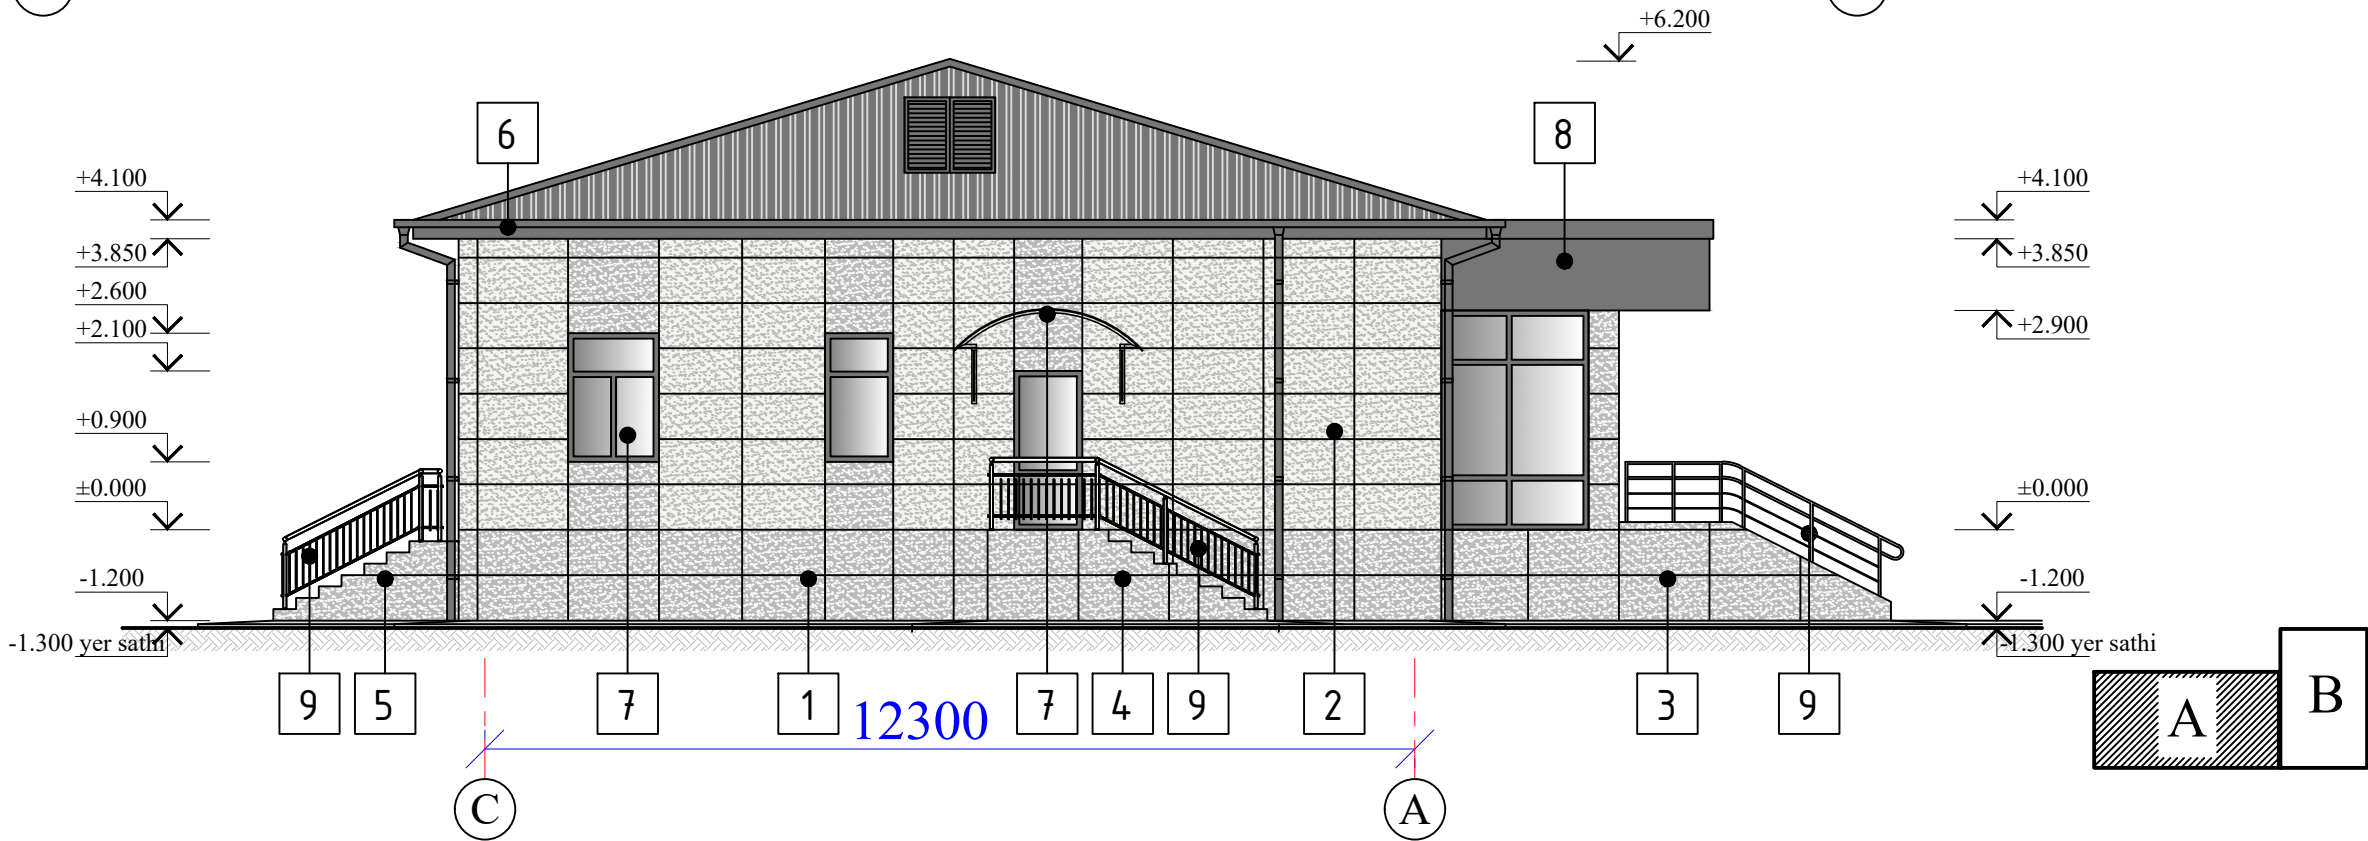

						AS
						Guliston tumani «Sharq haqiqati» oilaviy shifokorlik punktini rekonstruksiya qilish (mavjud 50 qatnovli binoni 1-tip OPga moslashtirish)
O'zg.	Var.	Xuj. №	Imzo	Sana		Boshqich
						Varaqlar
LBM	Eshmurodov A				OP	18
Bajardi	Bobojonov G.				Fasadlar	24
						"INNOVATSION UMUMIY LOYIHA" OOO
						г.Гулистан 2026 г.