



Fasad 5-1


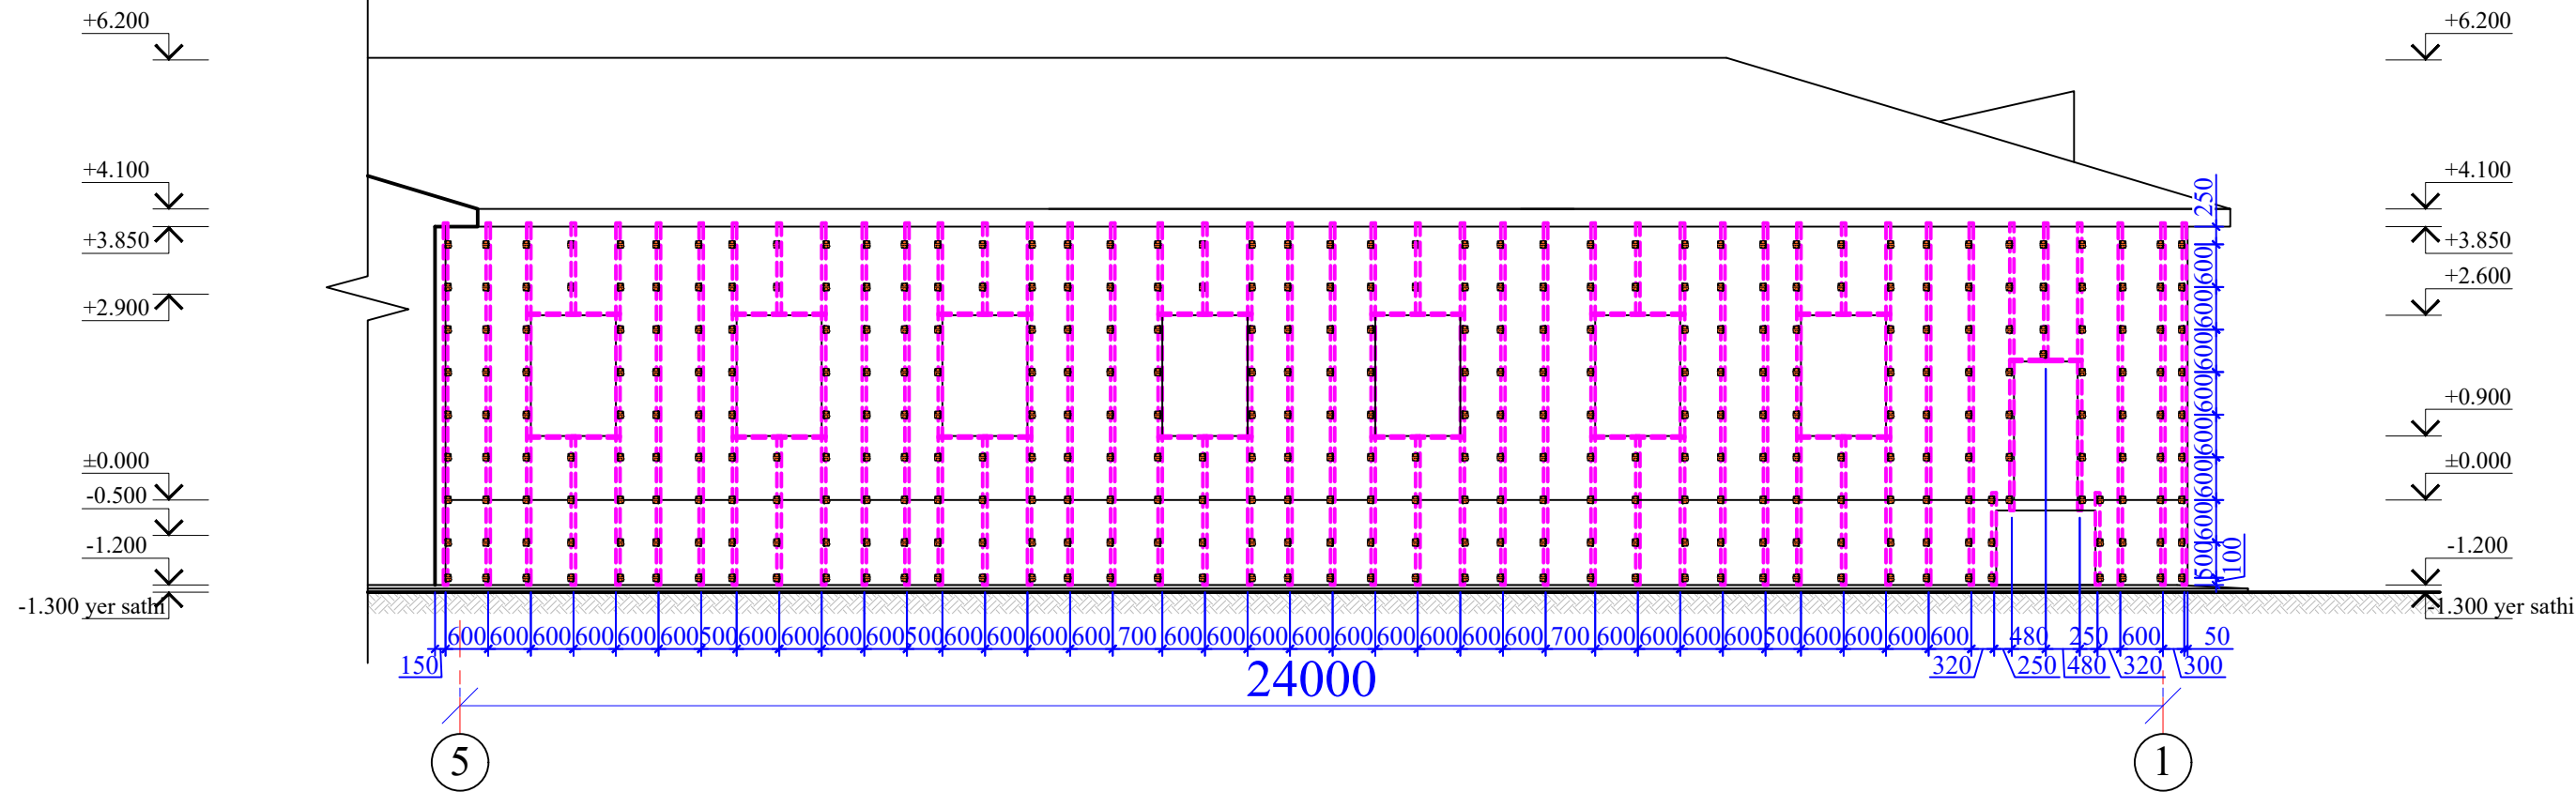


Этап раобты утепление фасада

Схема крепления плит утеплителя стеклопластиковым дюбелем

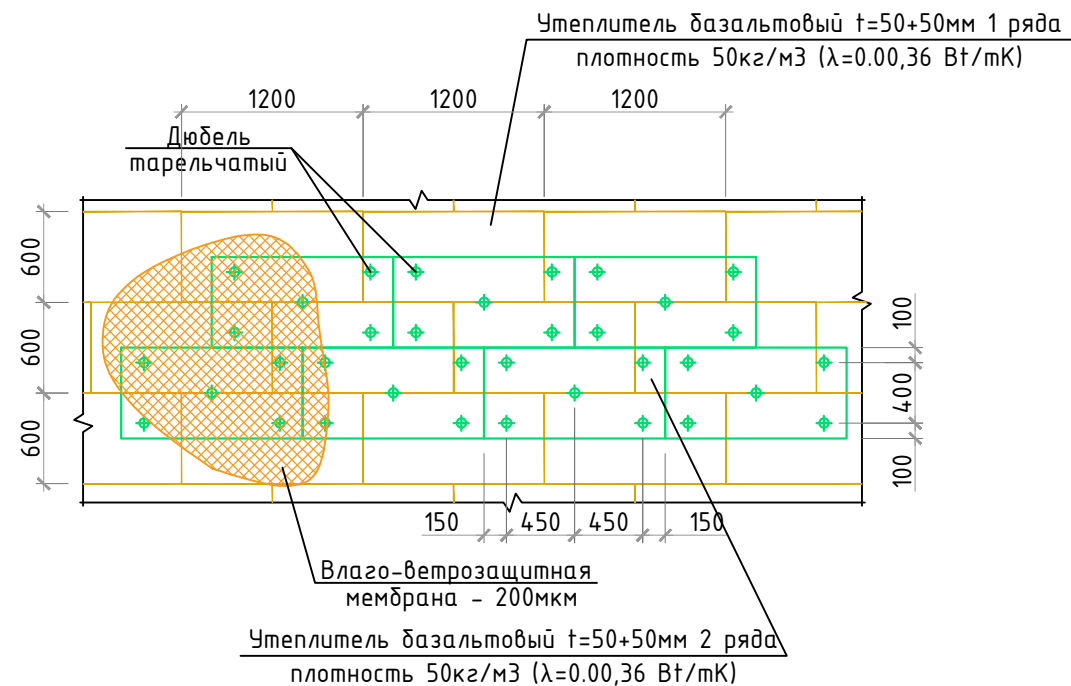

Условные обозначение :

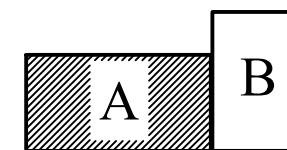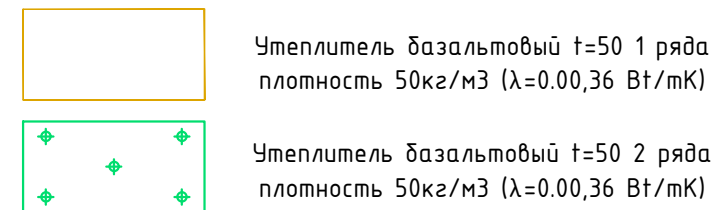

						AS
						Guliston tumani «Sharq haqiqati» oilaviy shifokorlik punktini rekonstruksiya qilish (mavjud 50 qatnovli binoni 1-tip OPga moslashtirish)
O'zg.	Var.	Xuj.	№	Imzo	Sana	OP
						Boshqich
						Varaq
						Varaqlar
LBM		Eshmurodov A				21
Bajardi		Bobojonov G.				24
						"C" o'qi bo'yicha fasad karkasi elementlarini joylashtirish sxemasi
						"INNOVATION UMUMIY LOYIHA" OOO г.Гулистан 2026 г.