
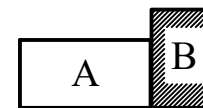
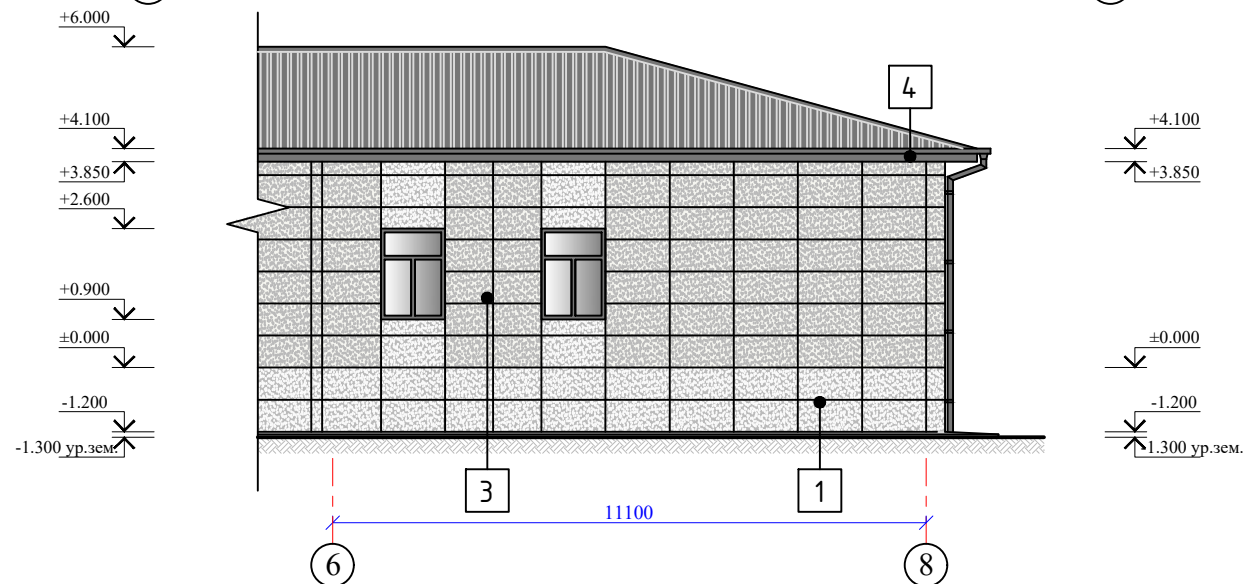


Fasad A-E

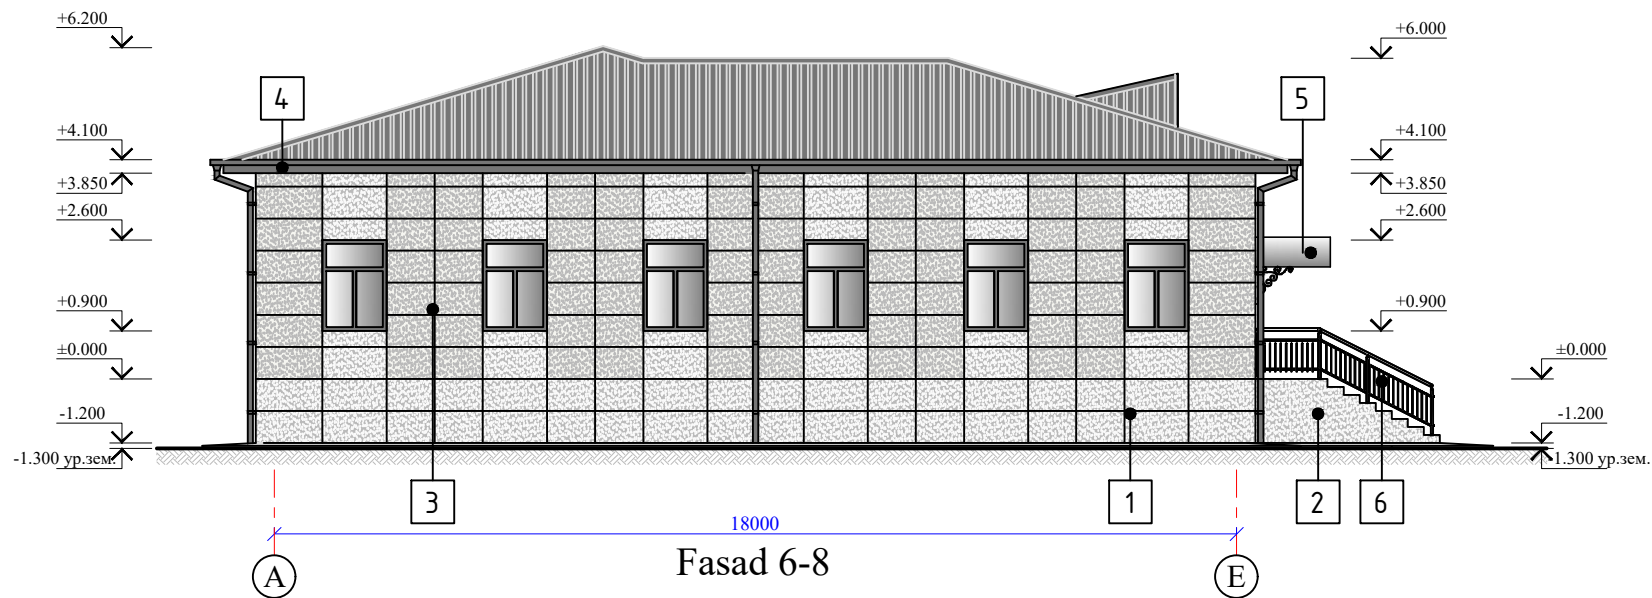

						AS		
						Guliston tumani «Sharq haqiqati» oilaviy shifokorlik punktini rekonstruksiya qilish (mavjud 50 qatnovli binoni 1-tip OPga moslashtirish)		
O'zg.	Var.	Xuj.	№	Imzo	Sana	OP	Boshqich	Varaqlar
								20
								24
LBM		Eshmurodov A.				Bino fasadlari	"INNOVATSION UMUMIY LOYIHA" OOO г.Гулистан 2026 г.	
Bajardi		Bobojonov G.						