

O'zbekistan Respublikasi
Andijon viloyati Andijon shaxri
“Sardor Qurilish Maks” MCHJ

Республика Узбекистан
город Андижан Андижанская область
ООО "Sardor Qurilish Maks"

ISHCHI LOYIHA

Andijon shaxridagi muhandislik maktabini rekonstruksiya qilish (mavjud binoni
moslashtirish)

Tashqi metal to'siq

Direktor:



S.Xolmatov


LBM:



B.Shamshidinov

ANDIJON - 2026y

Ko'ndalang bog'lash rejasi
M 1:500

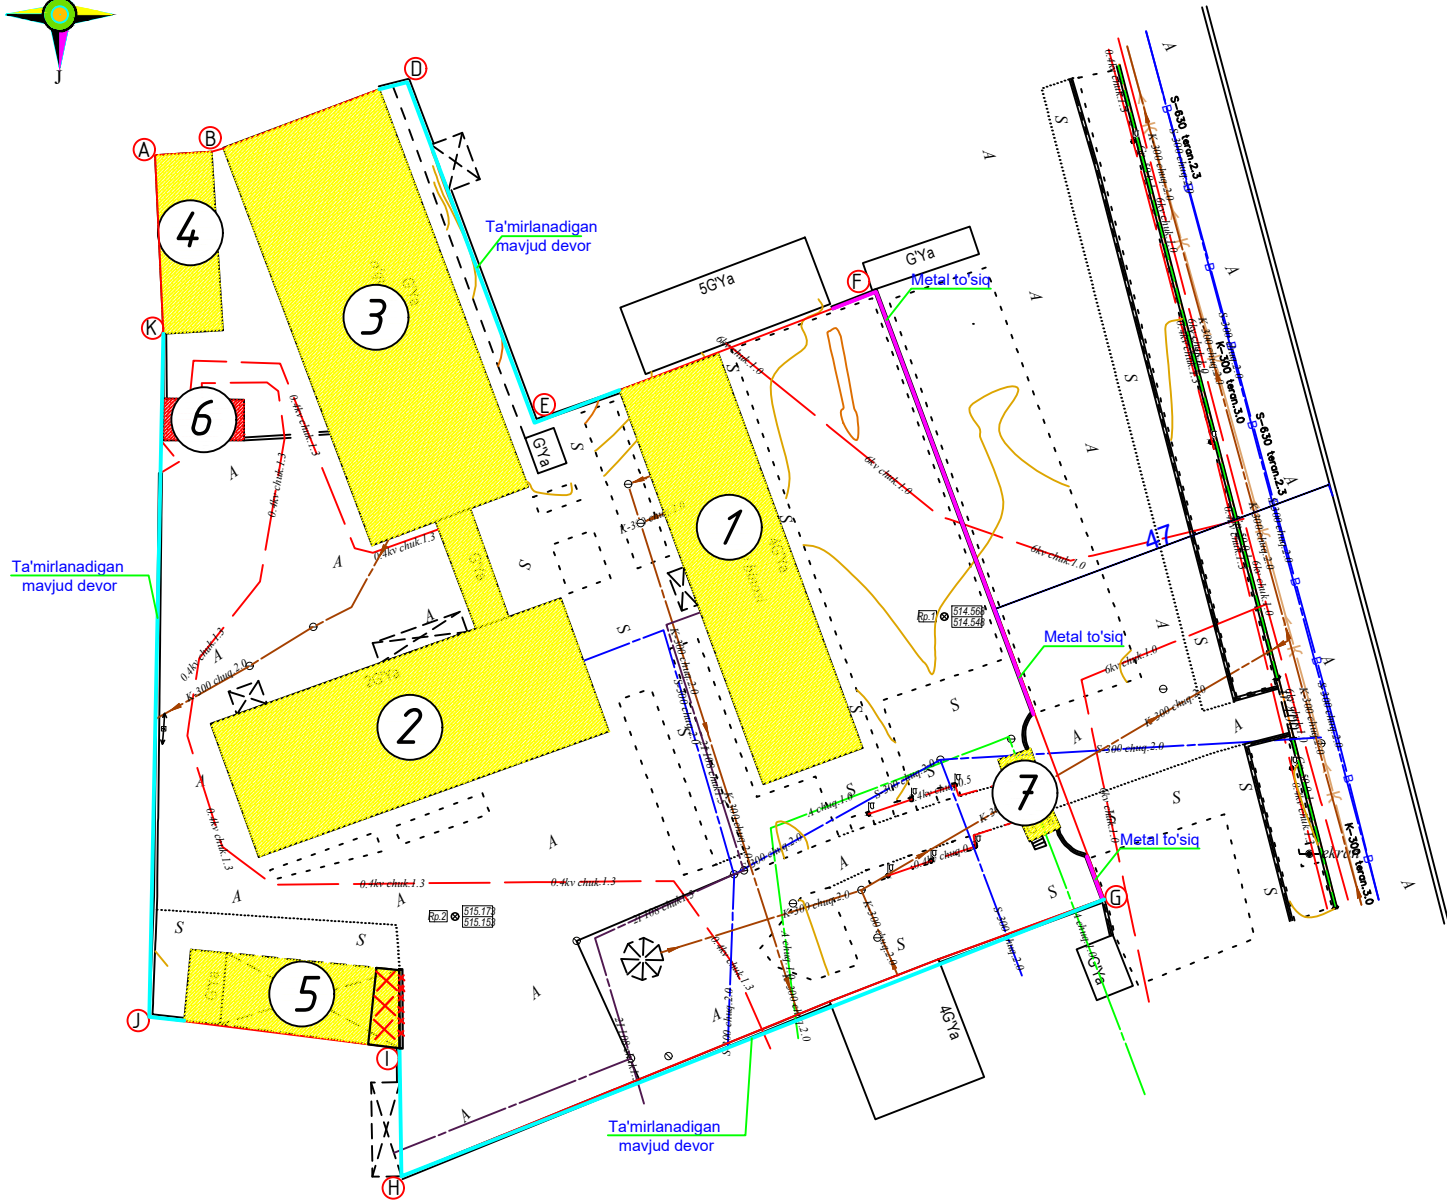

Mavjud devorni ta'mirlash
Mavjud bo'yoqni tozalash - 765m²
Travertin bilan pardozlash - 765m²
Devor usti fartuk profnastil 0.4 - 260m²
Mavjud navesni bir qismini buzish - 30.0m²
Mavjud g'isht devorni buzish - 16.0m³
Mavjud naves oldini berkitish uchun profnastil - 54m²

Bino va inshootlar qaydnomasi

№	Ob'ektlar nomlanishi	O'lchov birligi	Maydoni m ²				Loyihalarning tip raqami, loyiha tashkilotining nomi
			Qurilish		Umumiy		
			1 dona bino	Jami	1 dona bino	Jami	
1	2	3	4	5	6	7	8
1	4 qavatli O'quv binosi	m ²	756,69	756,69			Rekonstruksiya
2	Sport zal va oshxona	m ²	898,77	898,77			Rekonstruksiya
3	O'quv bino	m ²	1280,63	1280,63			Rekonstruksiya
4	Omborxona	m ²	177,58	177,58			Rekonstruksiya
5	Naves	m ²	225,80	225,80			Rekonstruksiya
6	Transformator	m ²	30,00	30,00			Mavjud
7	Kirish joyi	m ²	24,00	24,00			Rekonstruksiya
8	Universal sport maydoni	m ²	275,00	275,00			Loyihaviy
9	Transformator	dona	1,00	1,00			Loyihaviy
10	Qozonxona	m ²	18,00	18,00			Loyihaviy
11	Yong'inga qarshi suv hovuzi	m ³	50,00	50,00			Loyihaviy
12							



Shartli belgilar

- Rekonstruksiya binolar
- Loyihaviy binolar
- Suv hovuzi
- Beton yo'laklar
- Ko'kalamzor maydon

Nuqtalar	Ma'sofasi metr
A-B	7.40
B-D	27.28
D-E	47.13
E-F	47.17
F-G	85.12
G-H	98.64
H-I	17.12
I-J	32.97
J-K	89.29
K-A	23.36
Hujjat bo'yicha yer maydoni S= 11335.0 kv.m	

						Andijon shaxridagi muhandislik maktabini rekonstruksiya qilish (mavjud binoni moslashtirish)			
LBM	B Shamshidinov					Tashqi metal to'siq	Bosqich	Varoq	Varoqlar
Bajaruvchi	M Ne'matjonov							1	2
						Ko'ndalang bog'lash rejasi M 1:500	"Sardor Qurilish Maks" MCHJ		



Metal to'siq

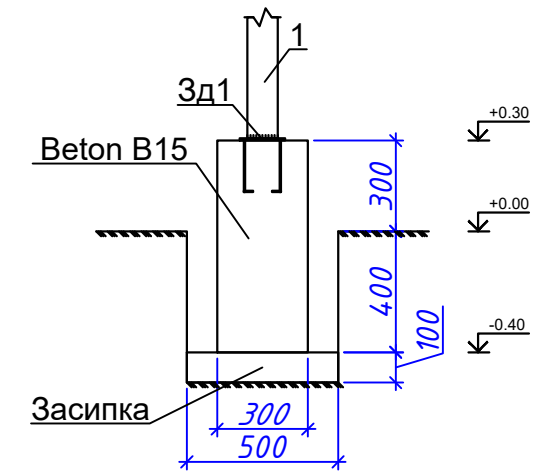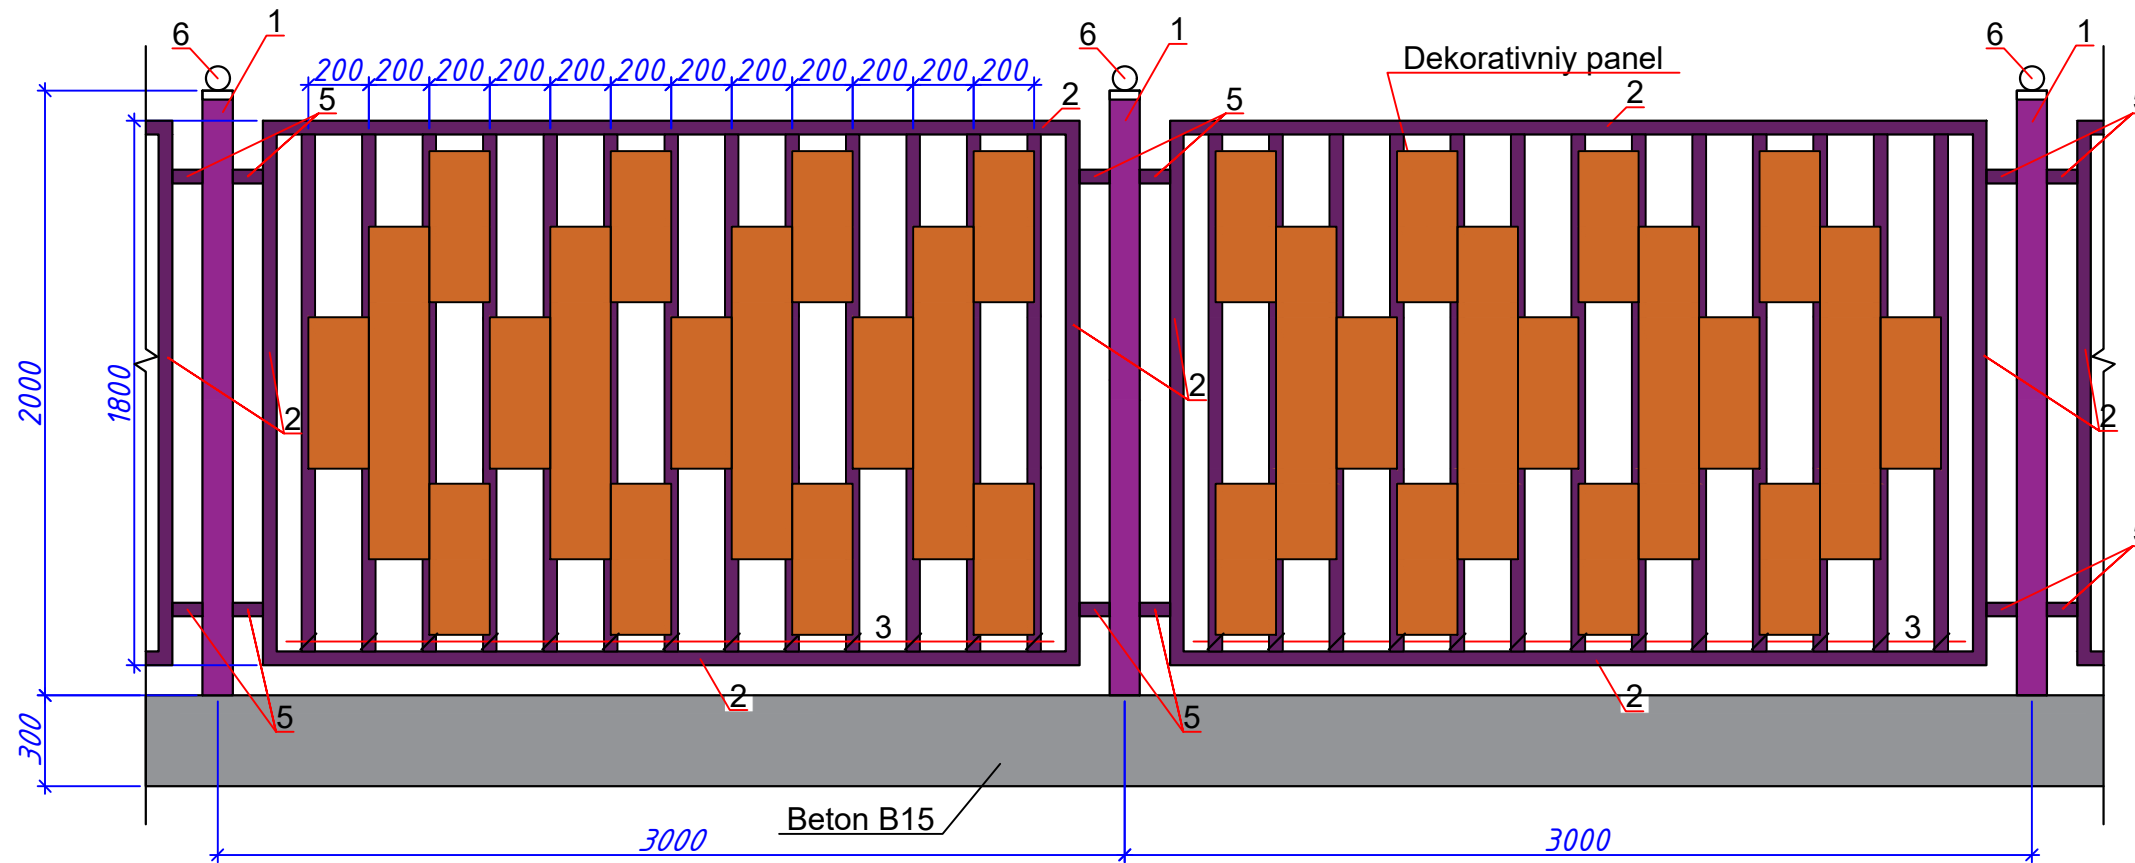

Atrofni o'rab turuvchi metal panjara elementlari sarfi

<i>Turi</i>	<i>Belgilanishi</i>	<i>Nomlanishi</i>	<i>Soni</i>	<i>Vazni kg</i>	<i>Eslatma.</i>
	<i>Ushbu varoq</i>	<i>Metal panjara</i>	76		м
		<i>Metal panjara M1</i>	26		шт
		<i>Beton B15</i>		15.96	м ³
		<i>Закунка (Qum va shag'al atalashmasi)</i>		3.80	м ³
		<i>Metal panjara M1</i>	76		
1	<i>GOST 12336-66</i>	<i>80x80x2,5 L=2000</i>	26	5.924	154.02
2	<i>GOST 12336-66</i>	<i>63x45x2.5 L=2700</i>	50	10.638	531.90
3	<i>GOST 12336-66</i>	<i>63x45x2.5 L=1800</i>	50	7.092	354.60
4	<i>GOST 12336-66</i>	<i>63x45x2.5 L=1700</i>	325	6.698	2176.85
5	<i>GOST 12336-66</i>	<i>63x45x2.5 L=100</i>	196	0.394	77.22
6		<i>Металлический декоративный наконечник шарообразный для ограждения</i>	26		шт
		<i>Dekorativniy panel</i>		100.00	м ²
		<i>Закладная детал ЗД-1</i>	26		шт
	<i>1 donasi uchun xarajat</i>	<i>Закладная детал ЗД-1</i>			
7		<i>--150x3 L=150</i>	1	0.526	0.53
8		<i>φ12 L=200</i>	2	0.178	0.36

Dekorativniy panel

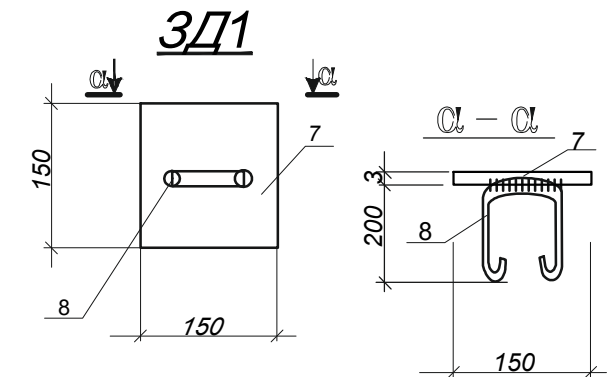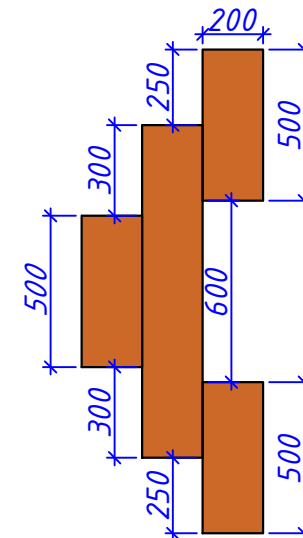

Eslatma.
Qo'lda kovlash - 19 m^3
Qayta to'ldiriladigon tuproq - 6.08 m^3

[illegible]