

"TASDIKLAYMAN
Namangan "Mintaqaviy yo'l'larga
buyurtmachi xizmati" DM bosh muxandisi
Mo'jahanov










"KELISHILDI"
Kosonsoy tumani Gulbog' MFY
raisi



"KELISHILDI"
Kosonsoy tumani Gulbog' MFY
tashabbuskor

"KELISHILDI"
Namangan viloyati IIB JXK
Boshlig'i
10.20.2026 yil.

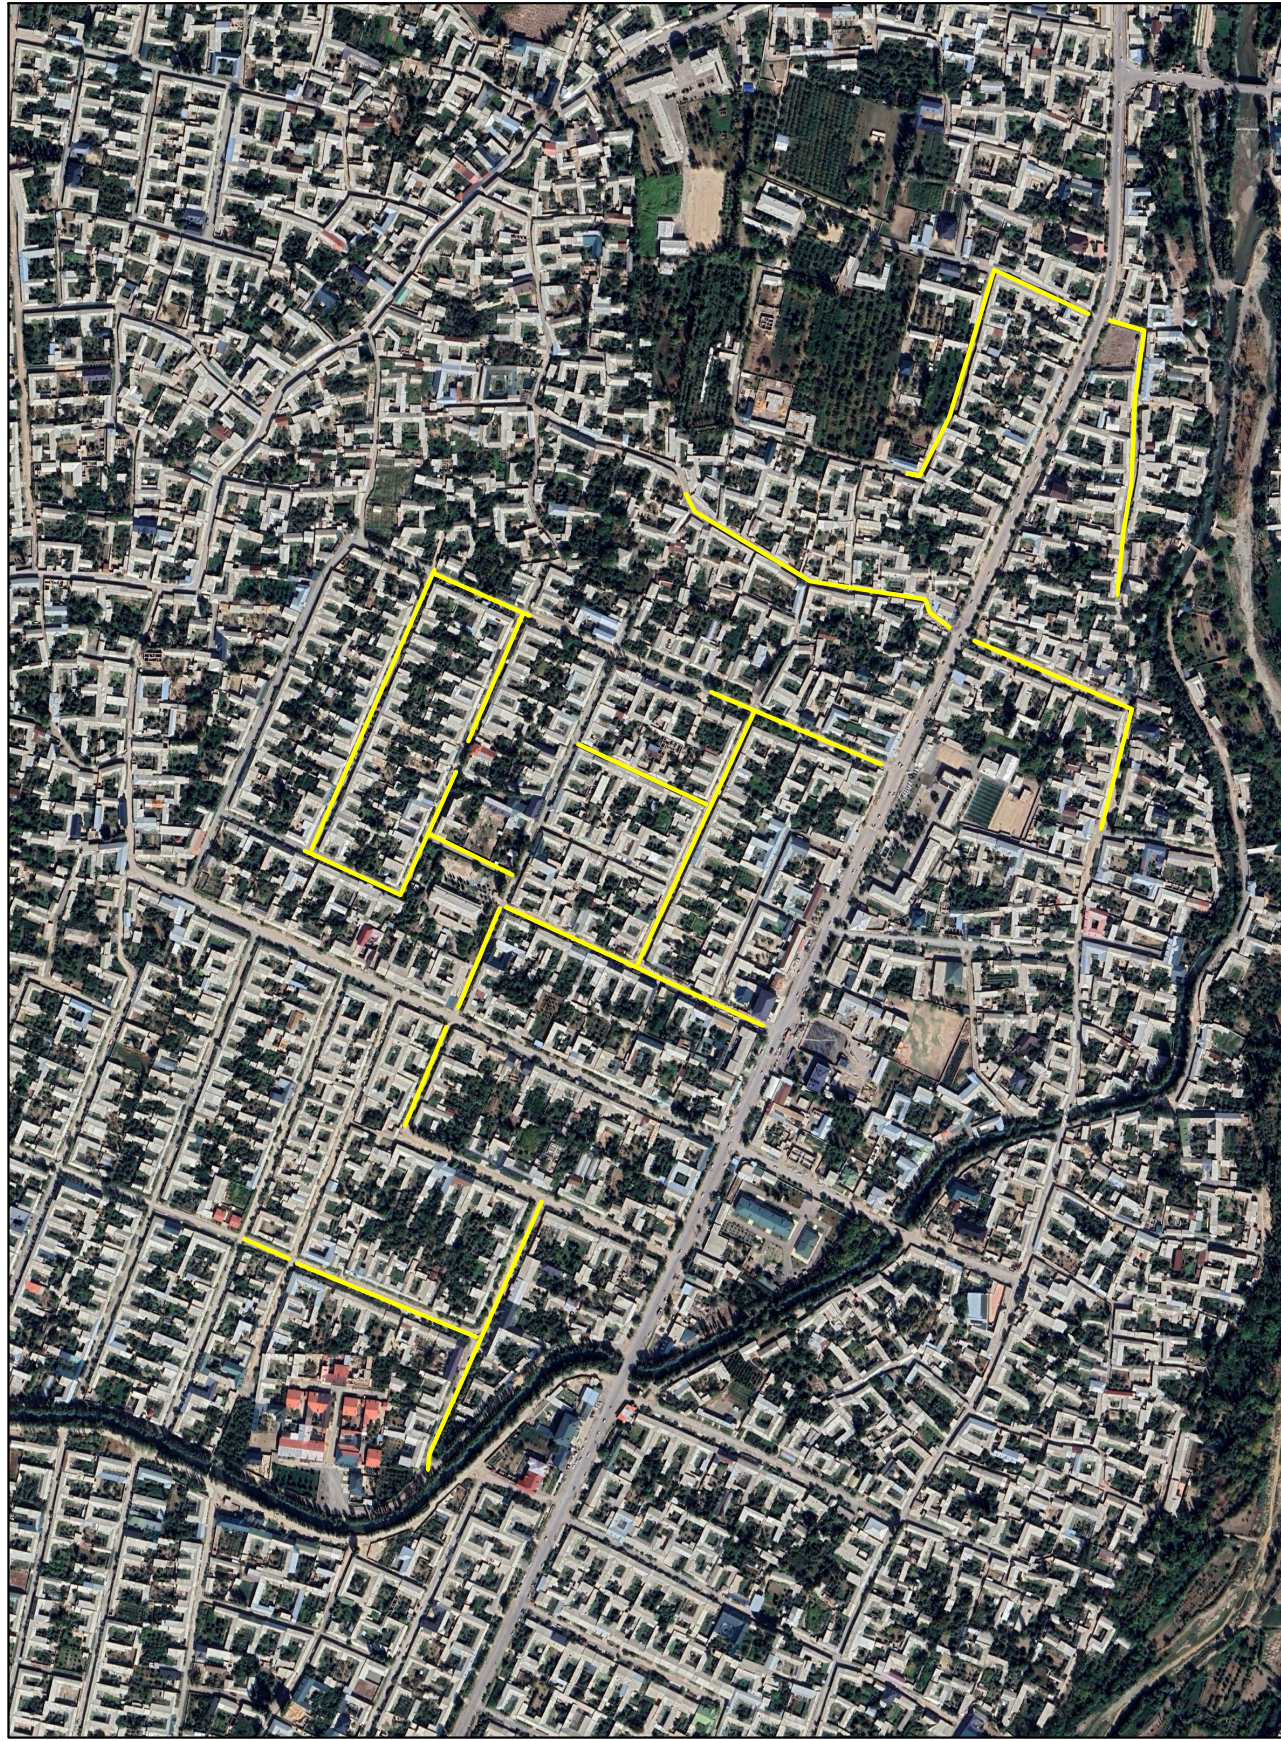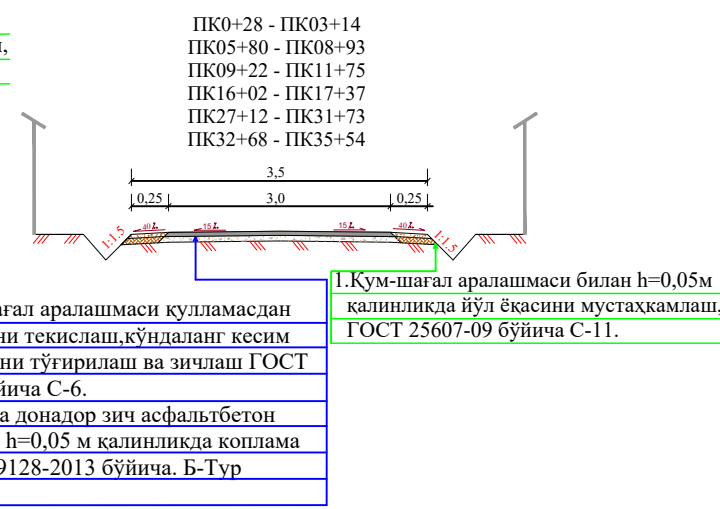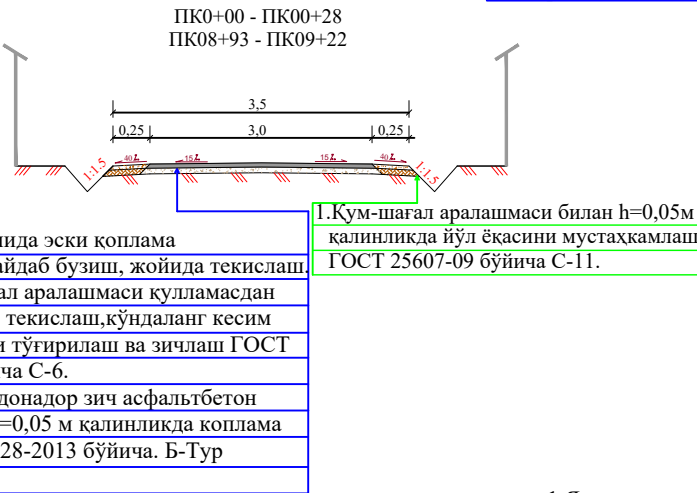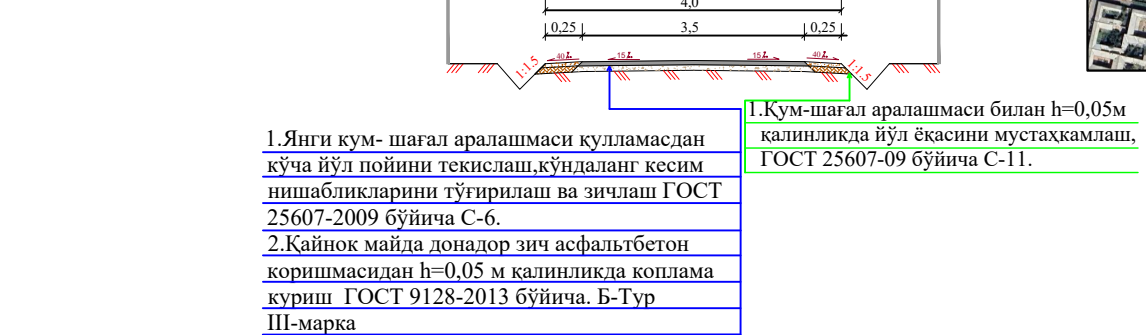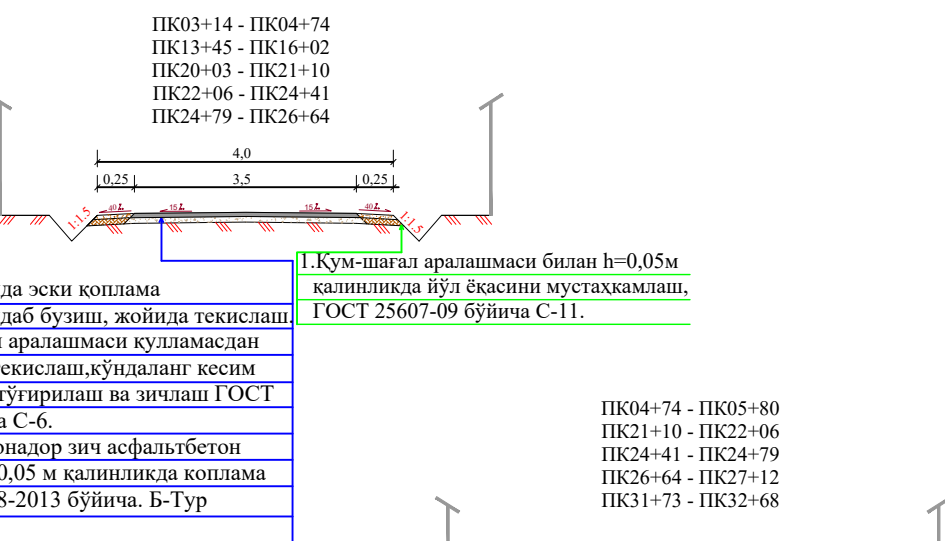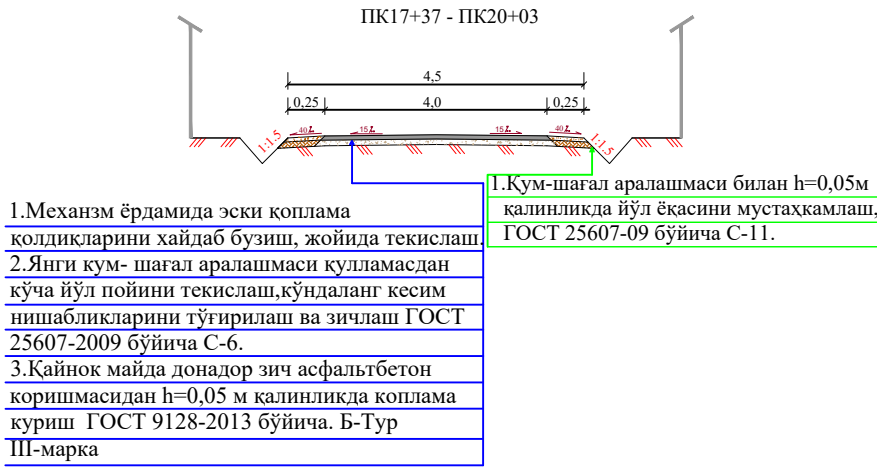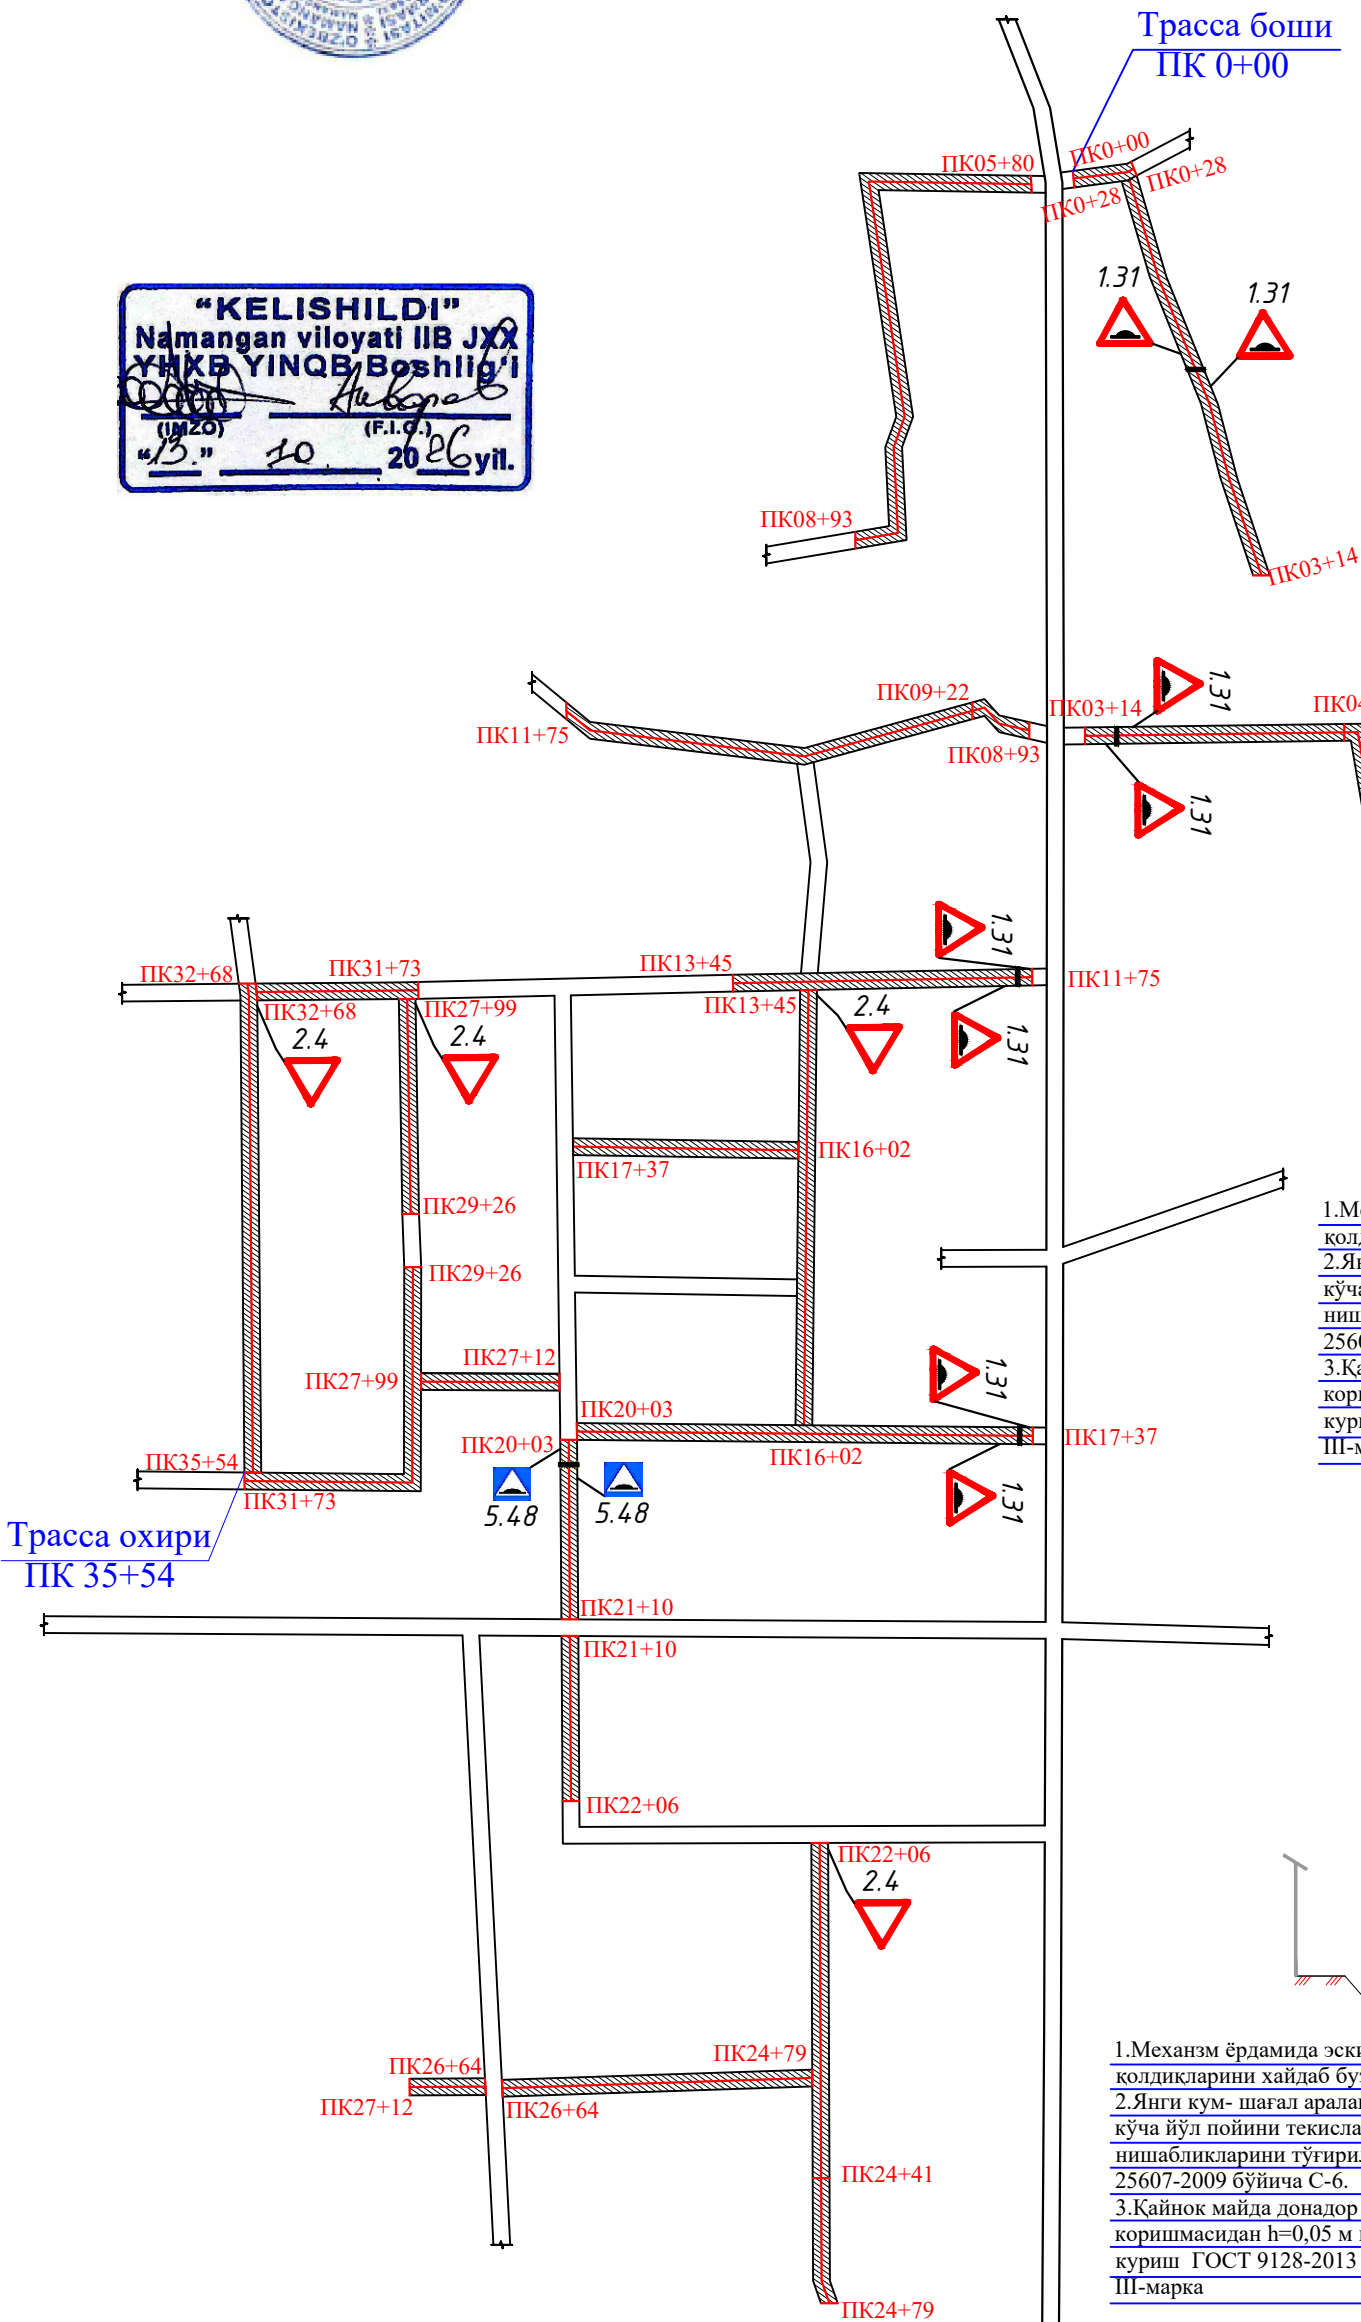

----- Таъмирлаш кўзда тутилган кўчалар

ЭСЛАТМА: Чизмада улчамлар схематик чизилган
ЭСЛАТМА: Барча кўчаларни кириш-чиқиш қисмларида R-3;
эгрлик қомиди ҳисобланган.
ЭСЛАТМА: Ушбу чизмадан фойдаланишда нуқсонлар
қайдиномаси билан биргаликда фойдаланилсин.

Shartli belgilar:

-Loyihaviy ko'chalar

1.31 -Loyihaviy yo'l belgilari

2.4 -Loyihaviy yo'l belgilari

5.48 -Loyihaviy yo'l belgilari

2026 y			
Namangan viloyati Kosonsoy tumani Gulbog' mfy Gulbog', Mustaqillik va Shotut ko'chalarini joriy ta'mirlash			
Lavozimi	Familiya	Imzo	
Direktor	Atabayev Sh.		
Bajardi	Ergashev B.		
Tekshirdi	Qayumov O.		
PK 0+00 dan PK35+54 gacha			"COMFORT-PROEKT" MCHJ