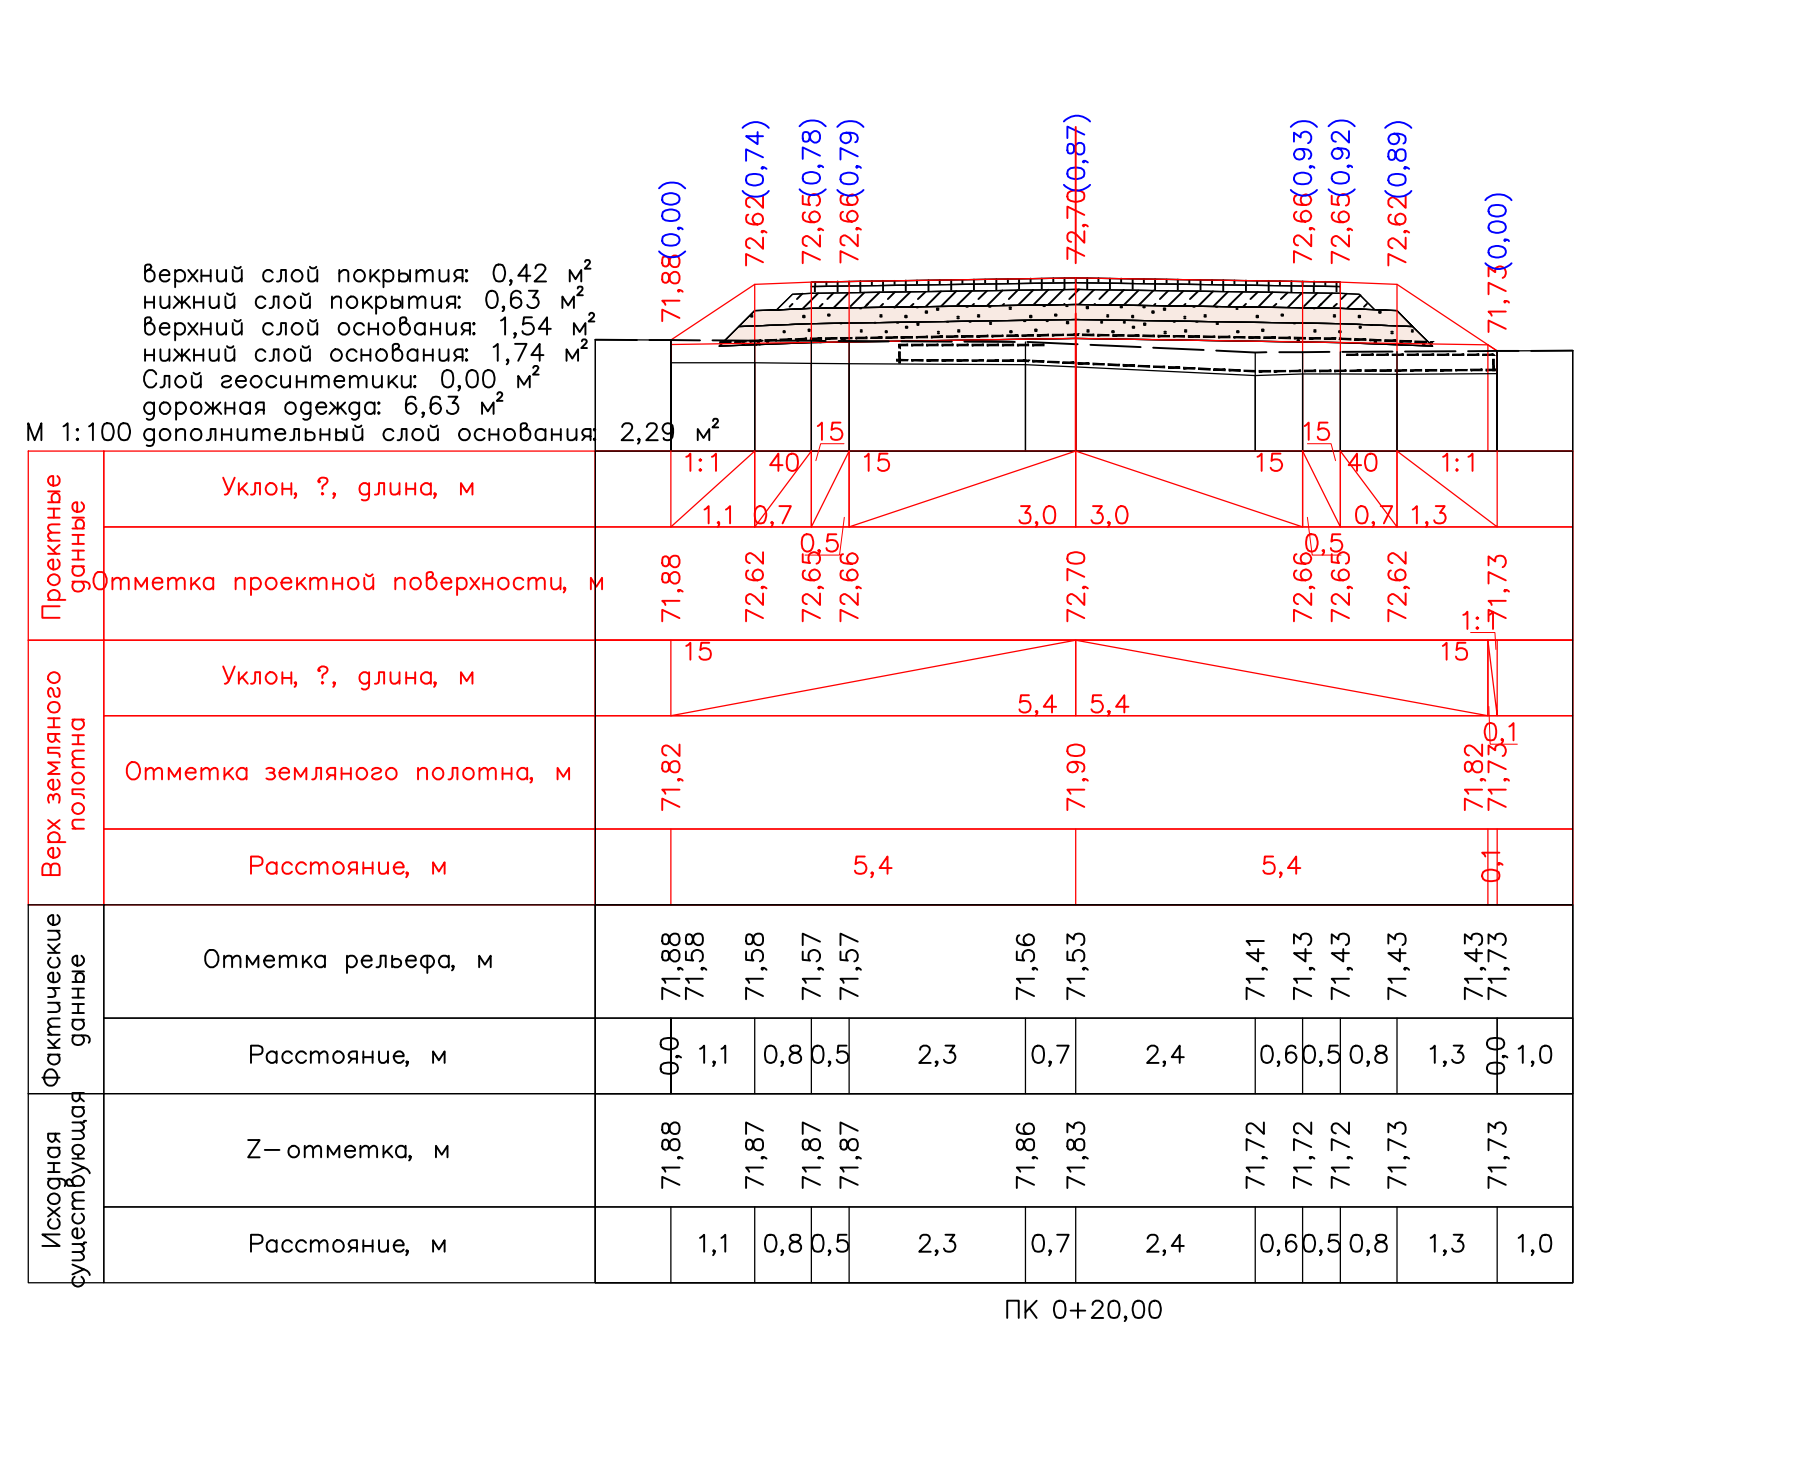
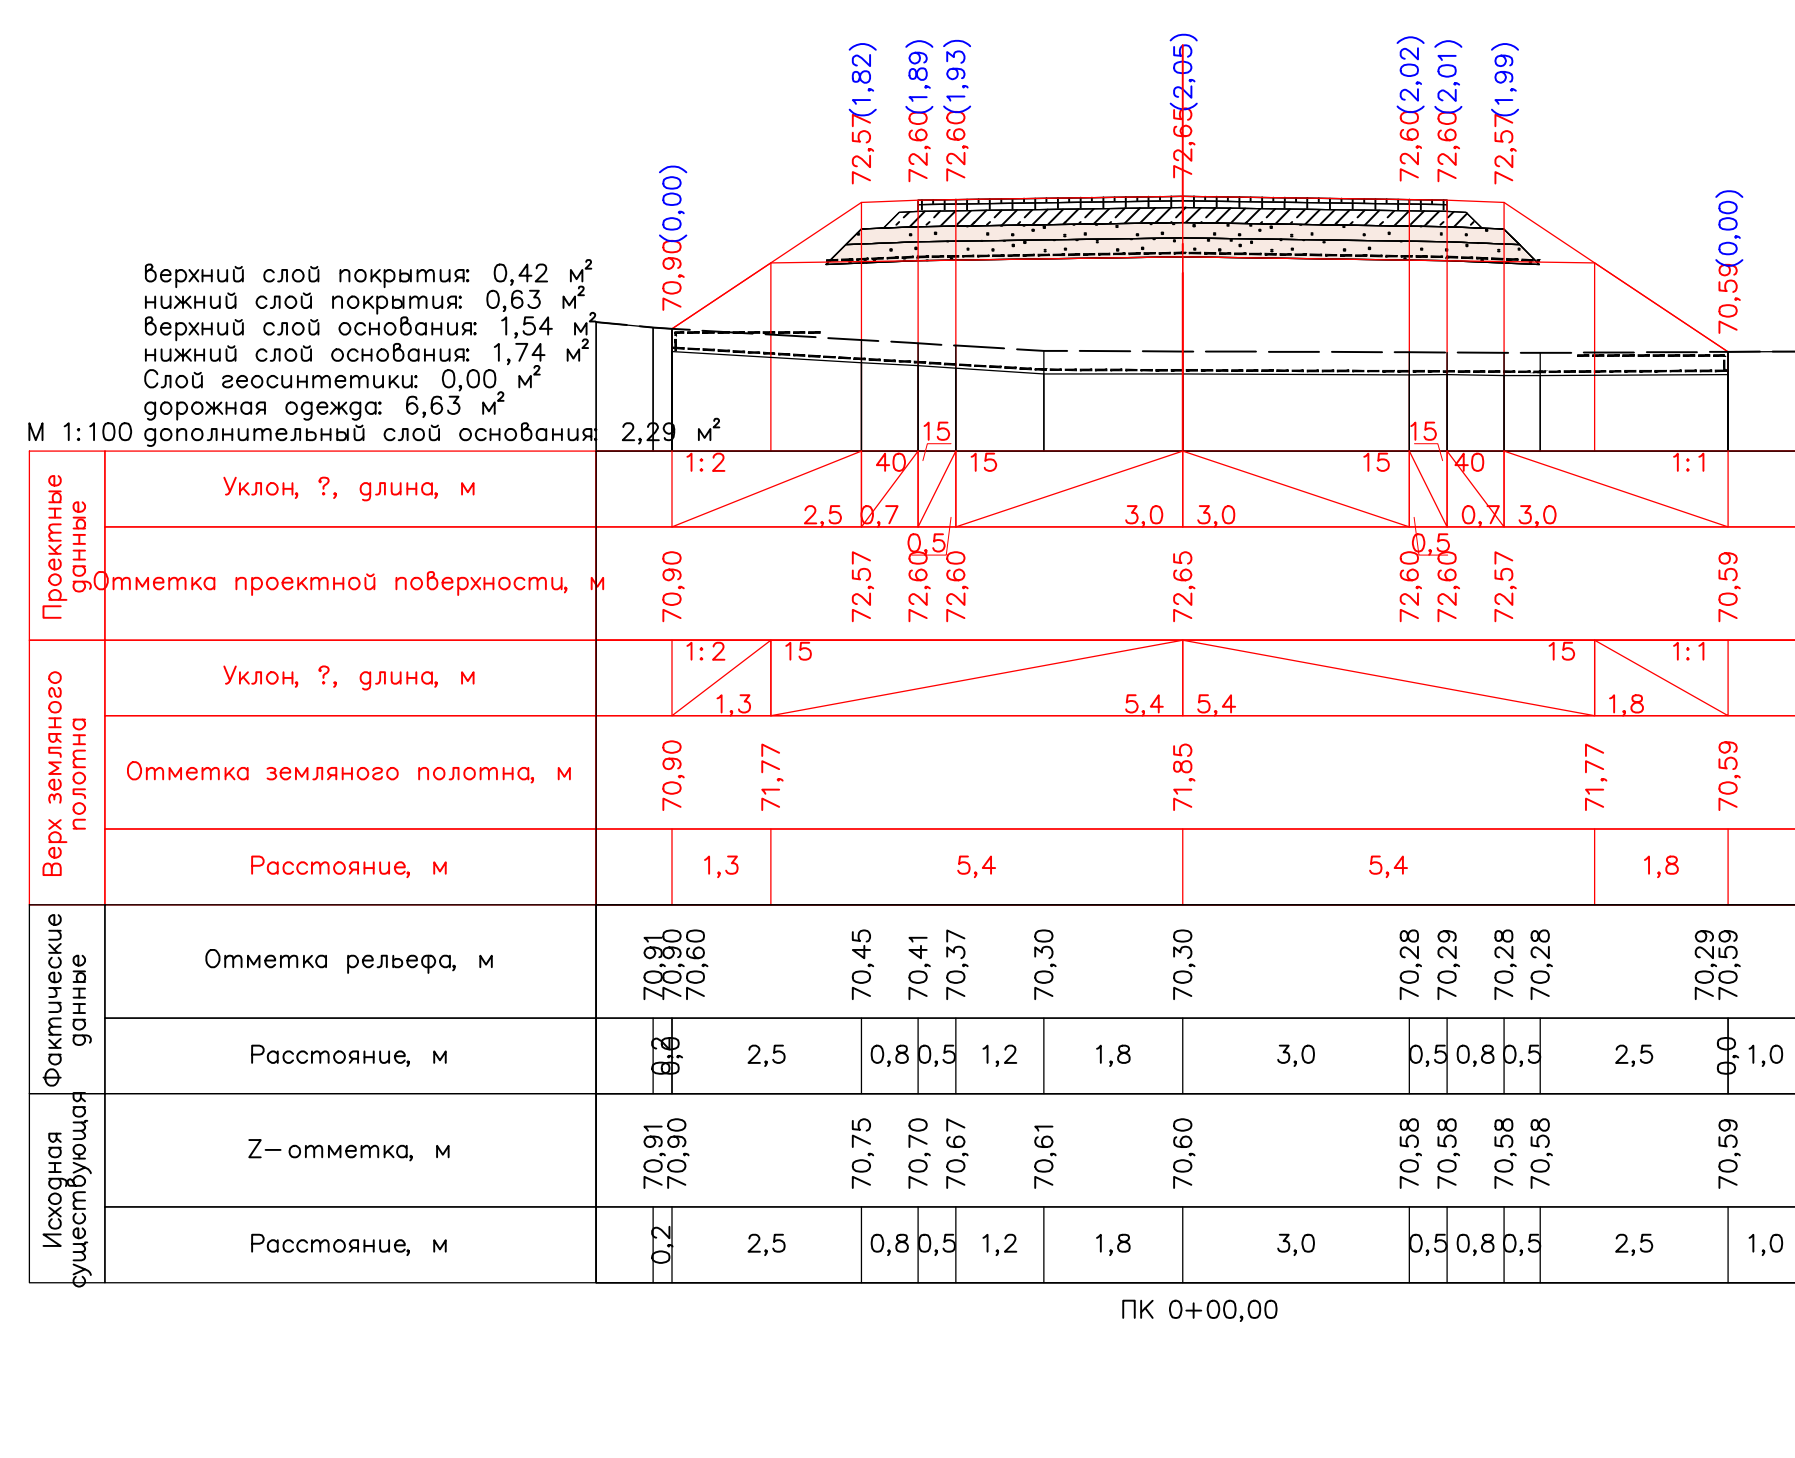
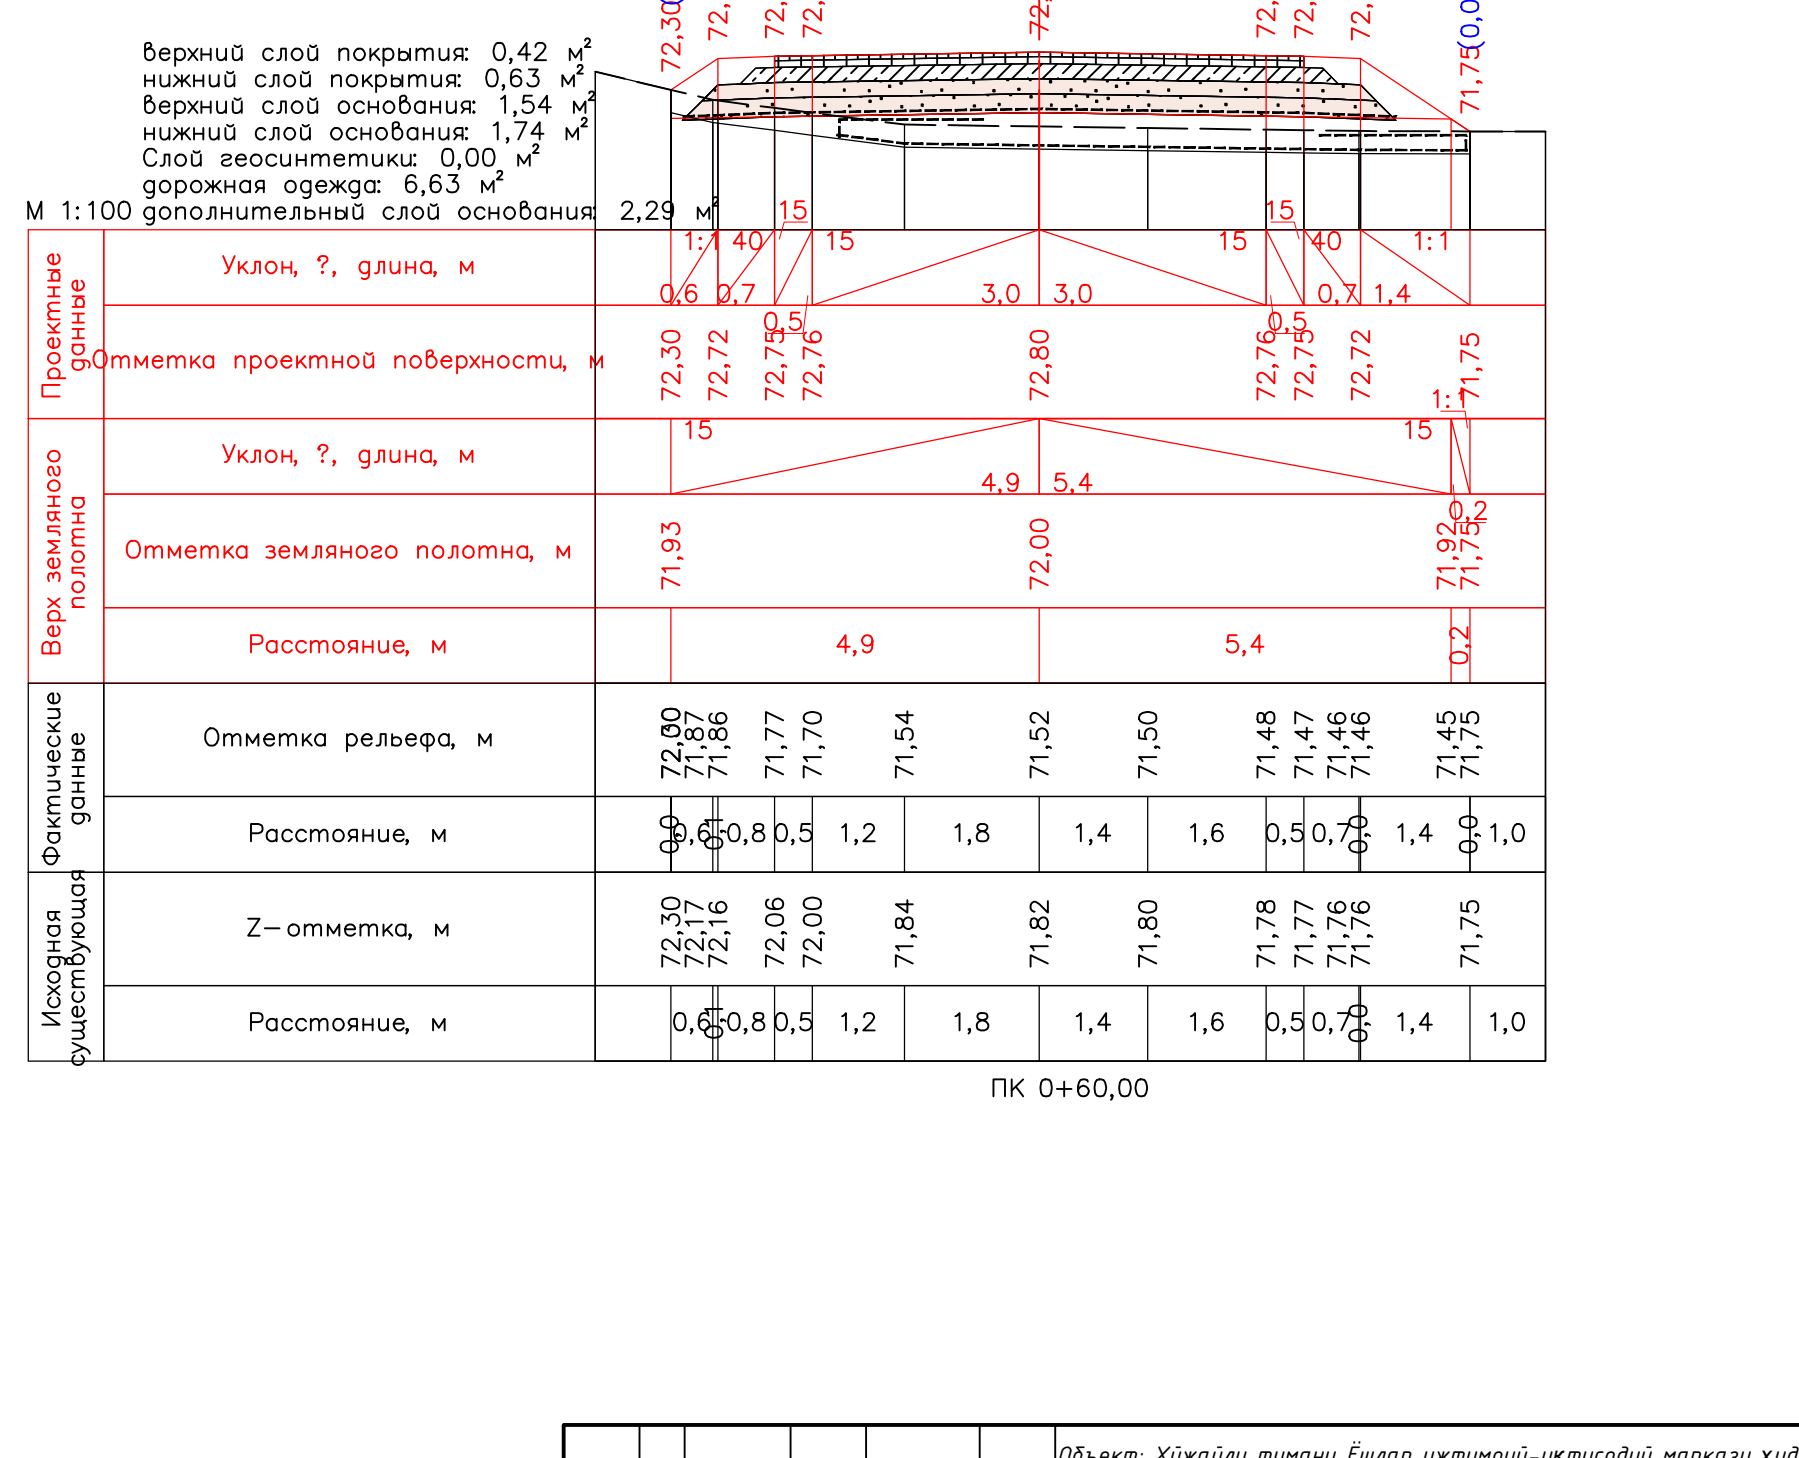
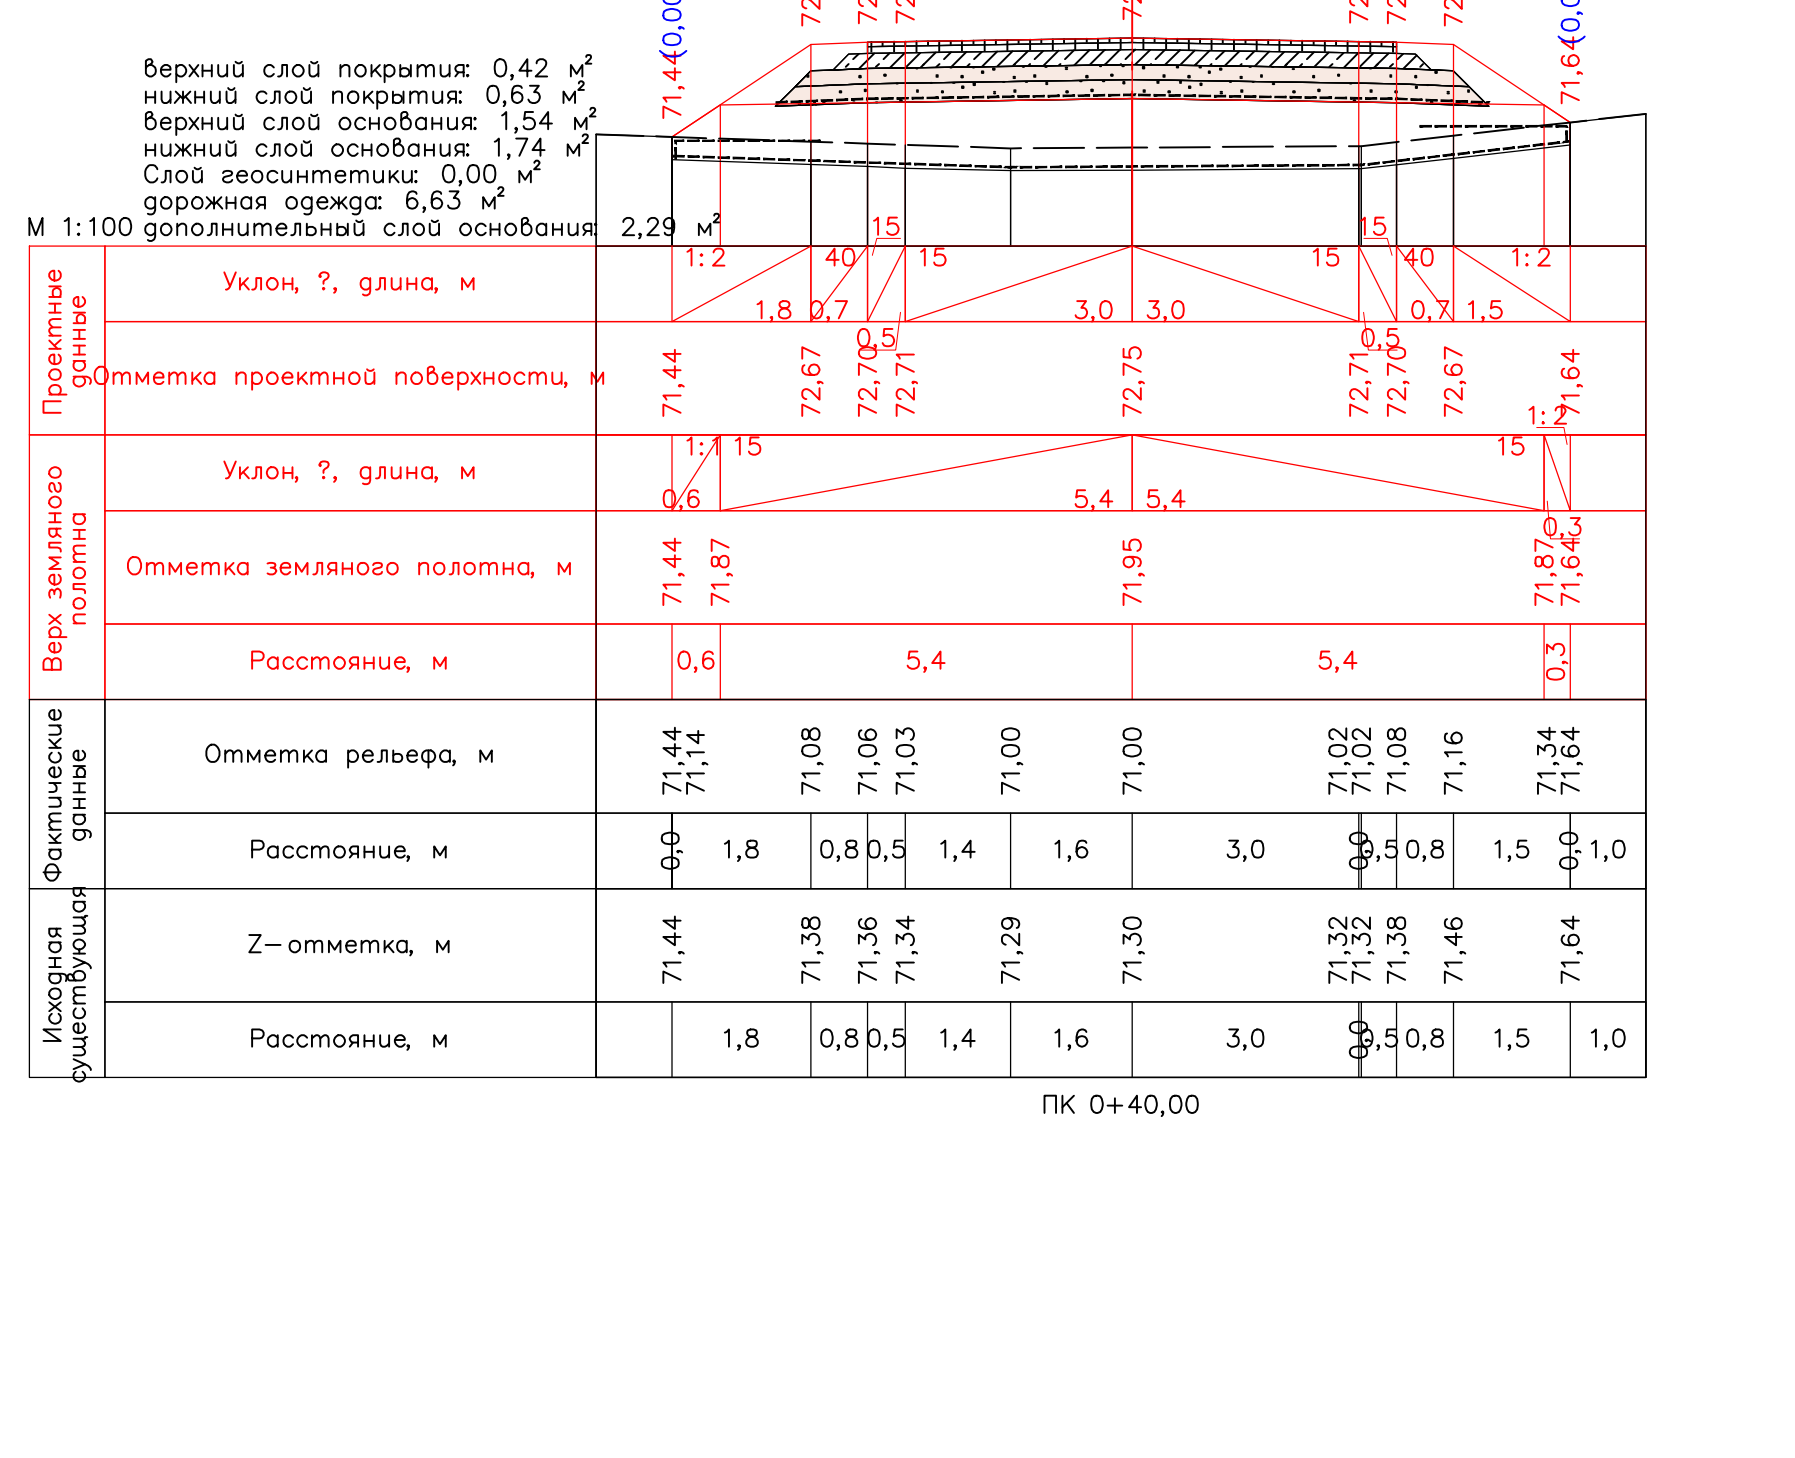
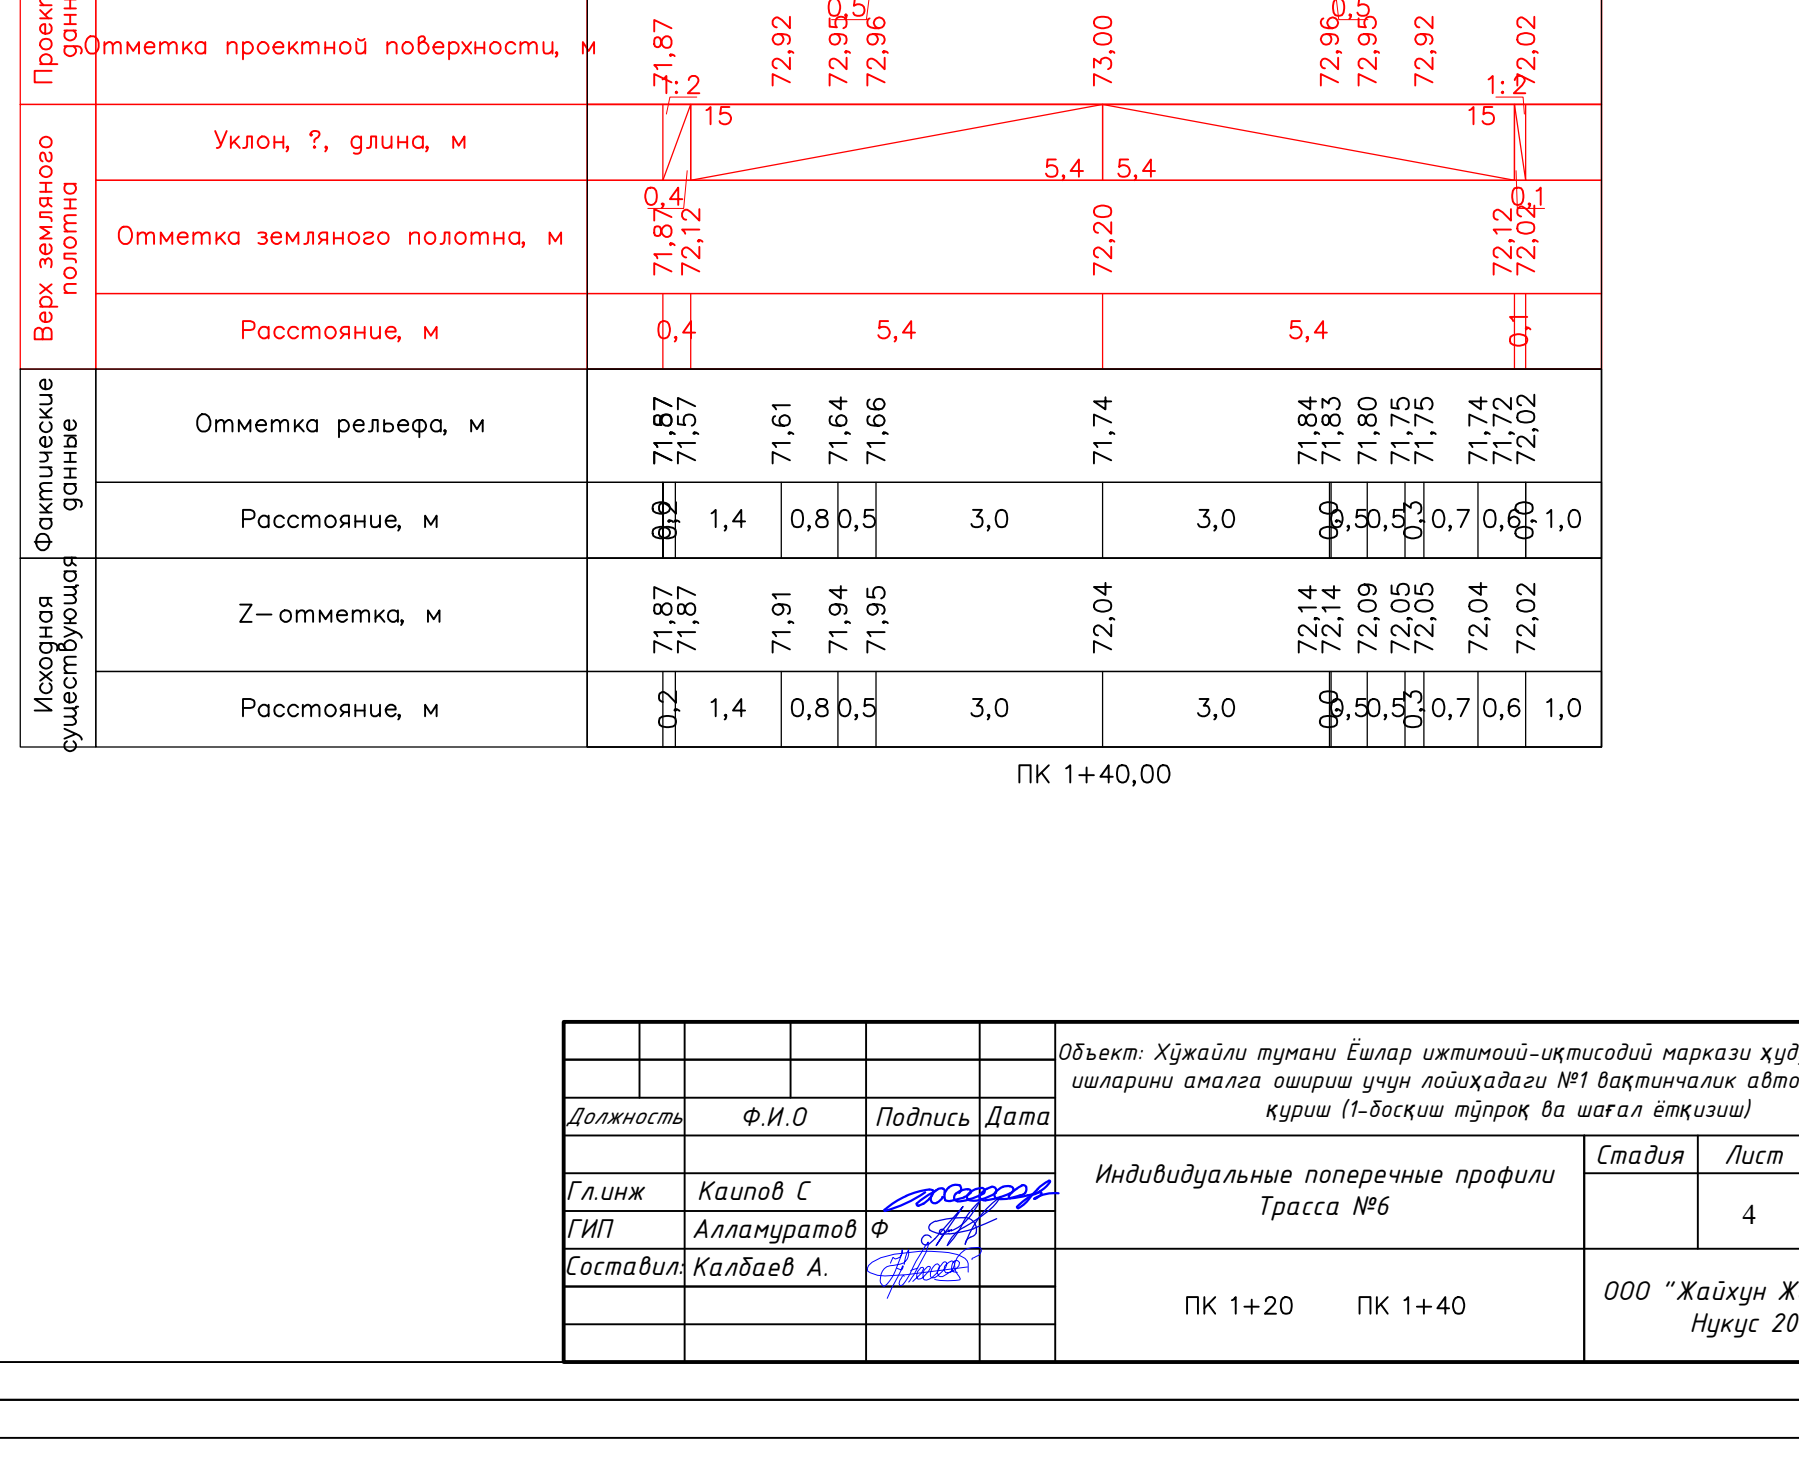
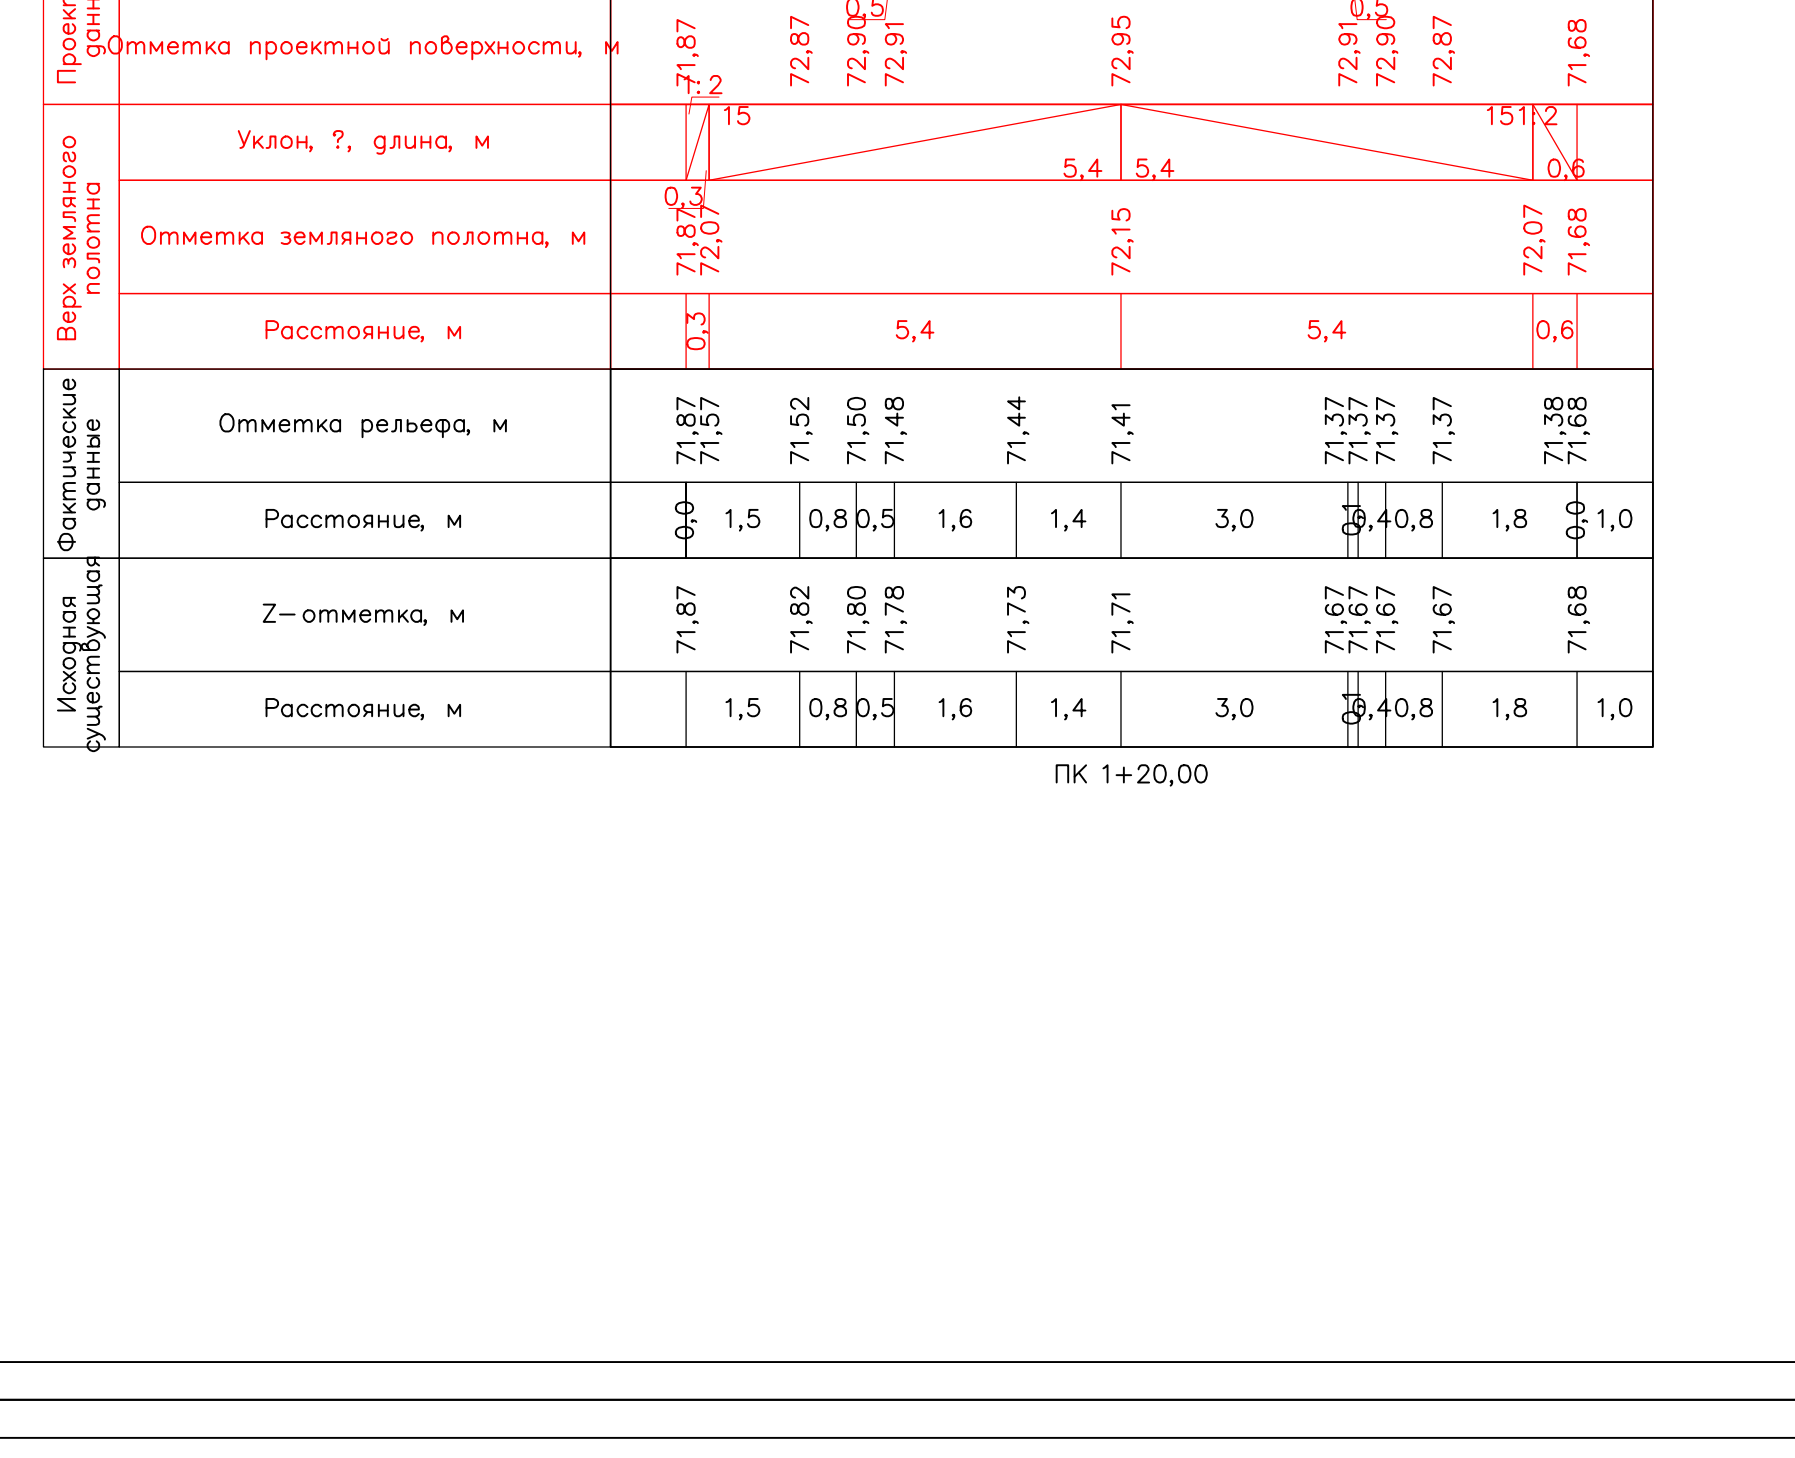
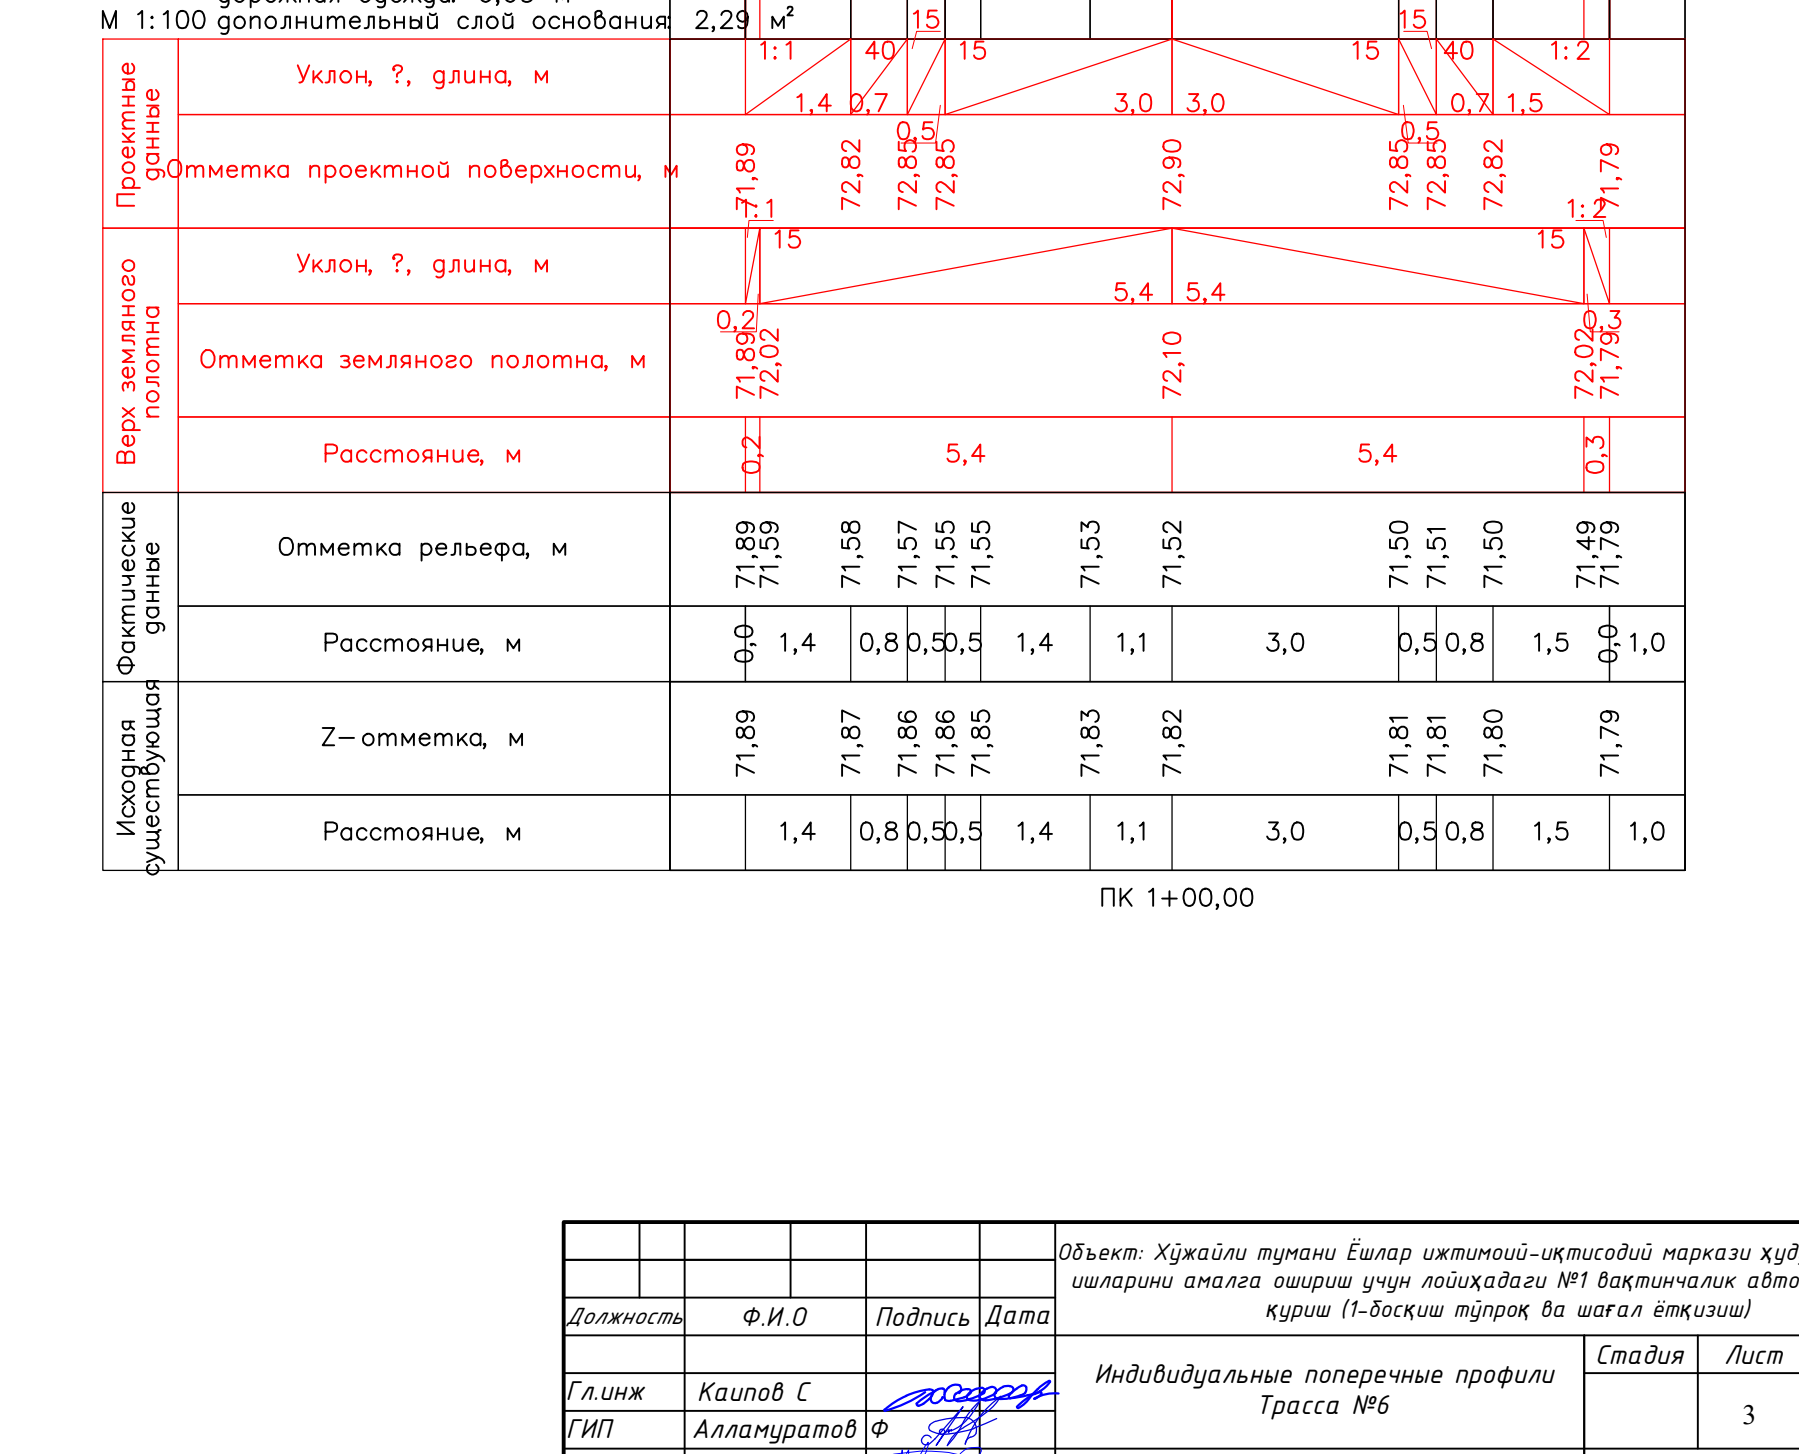
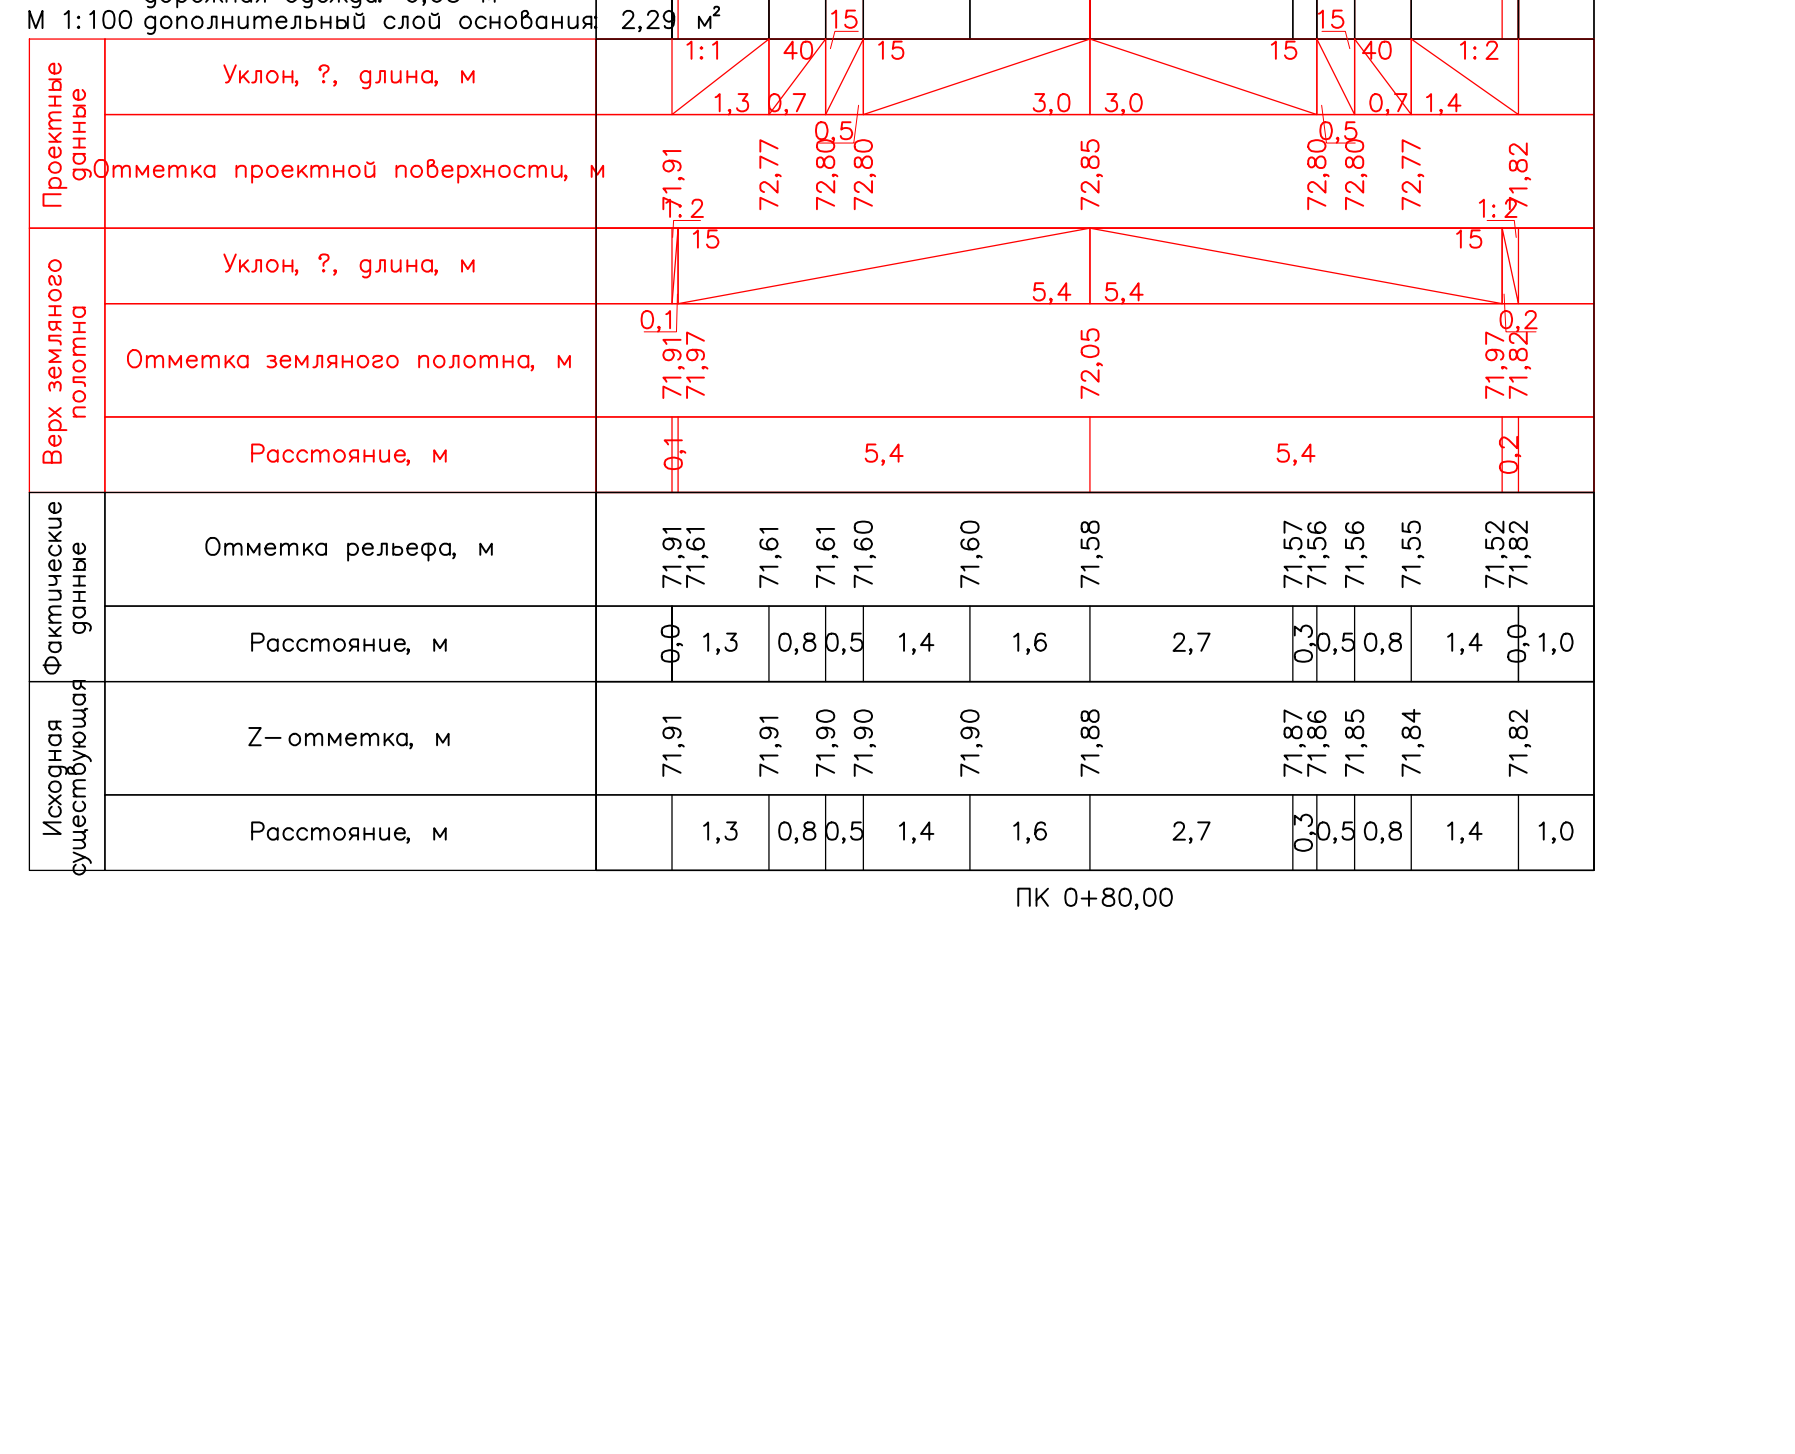
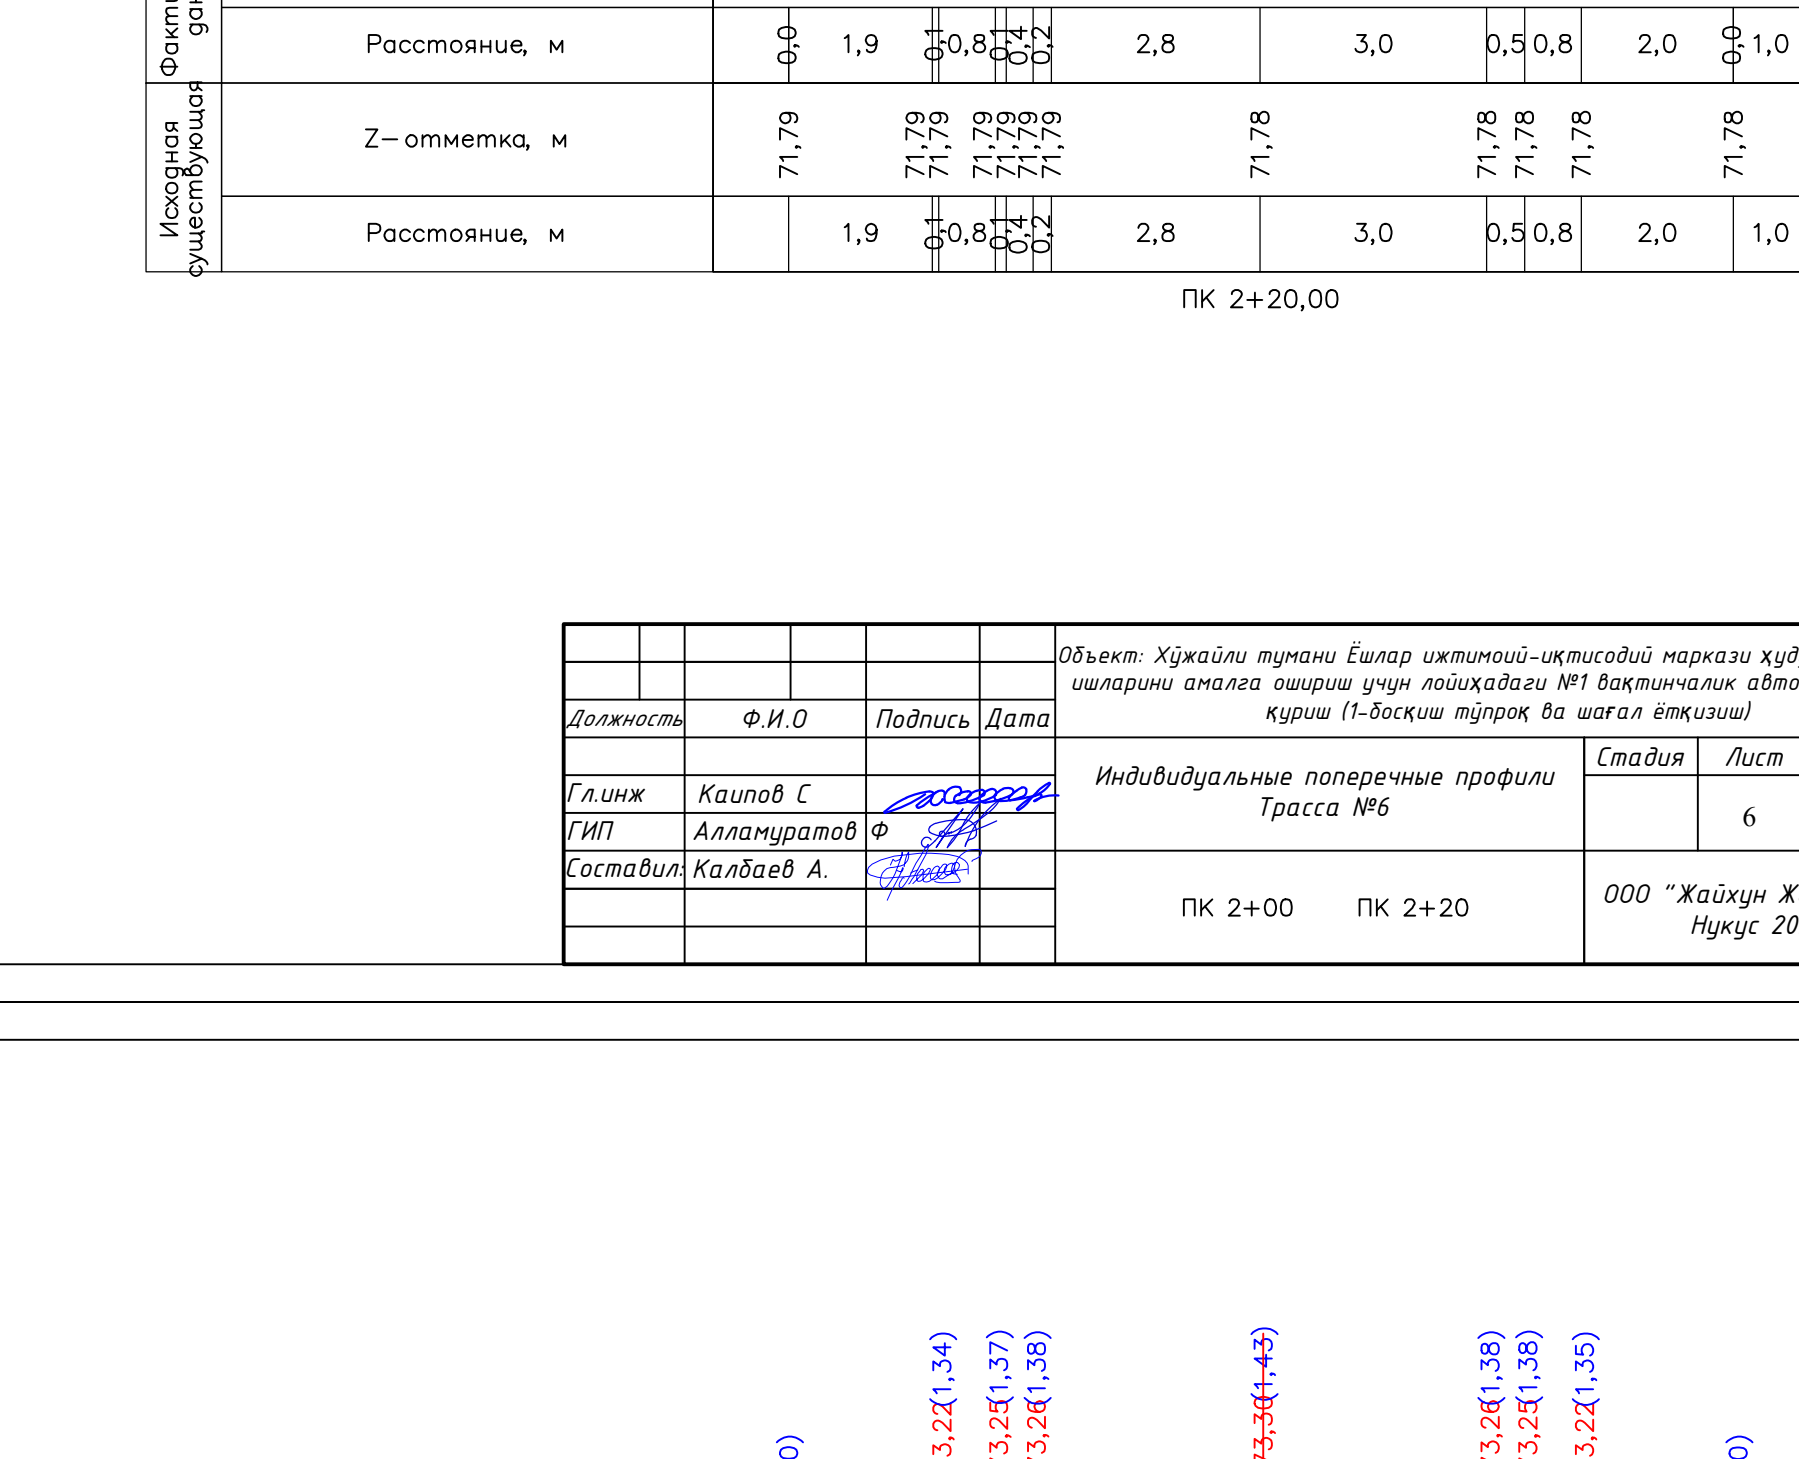
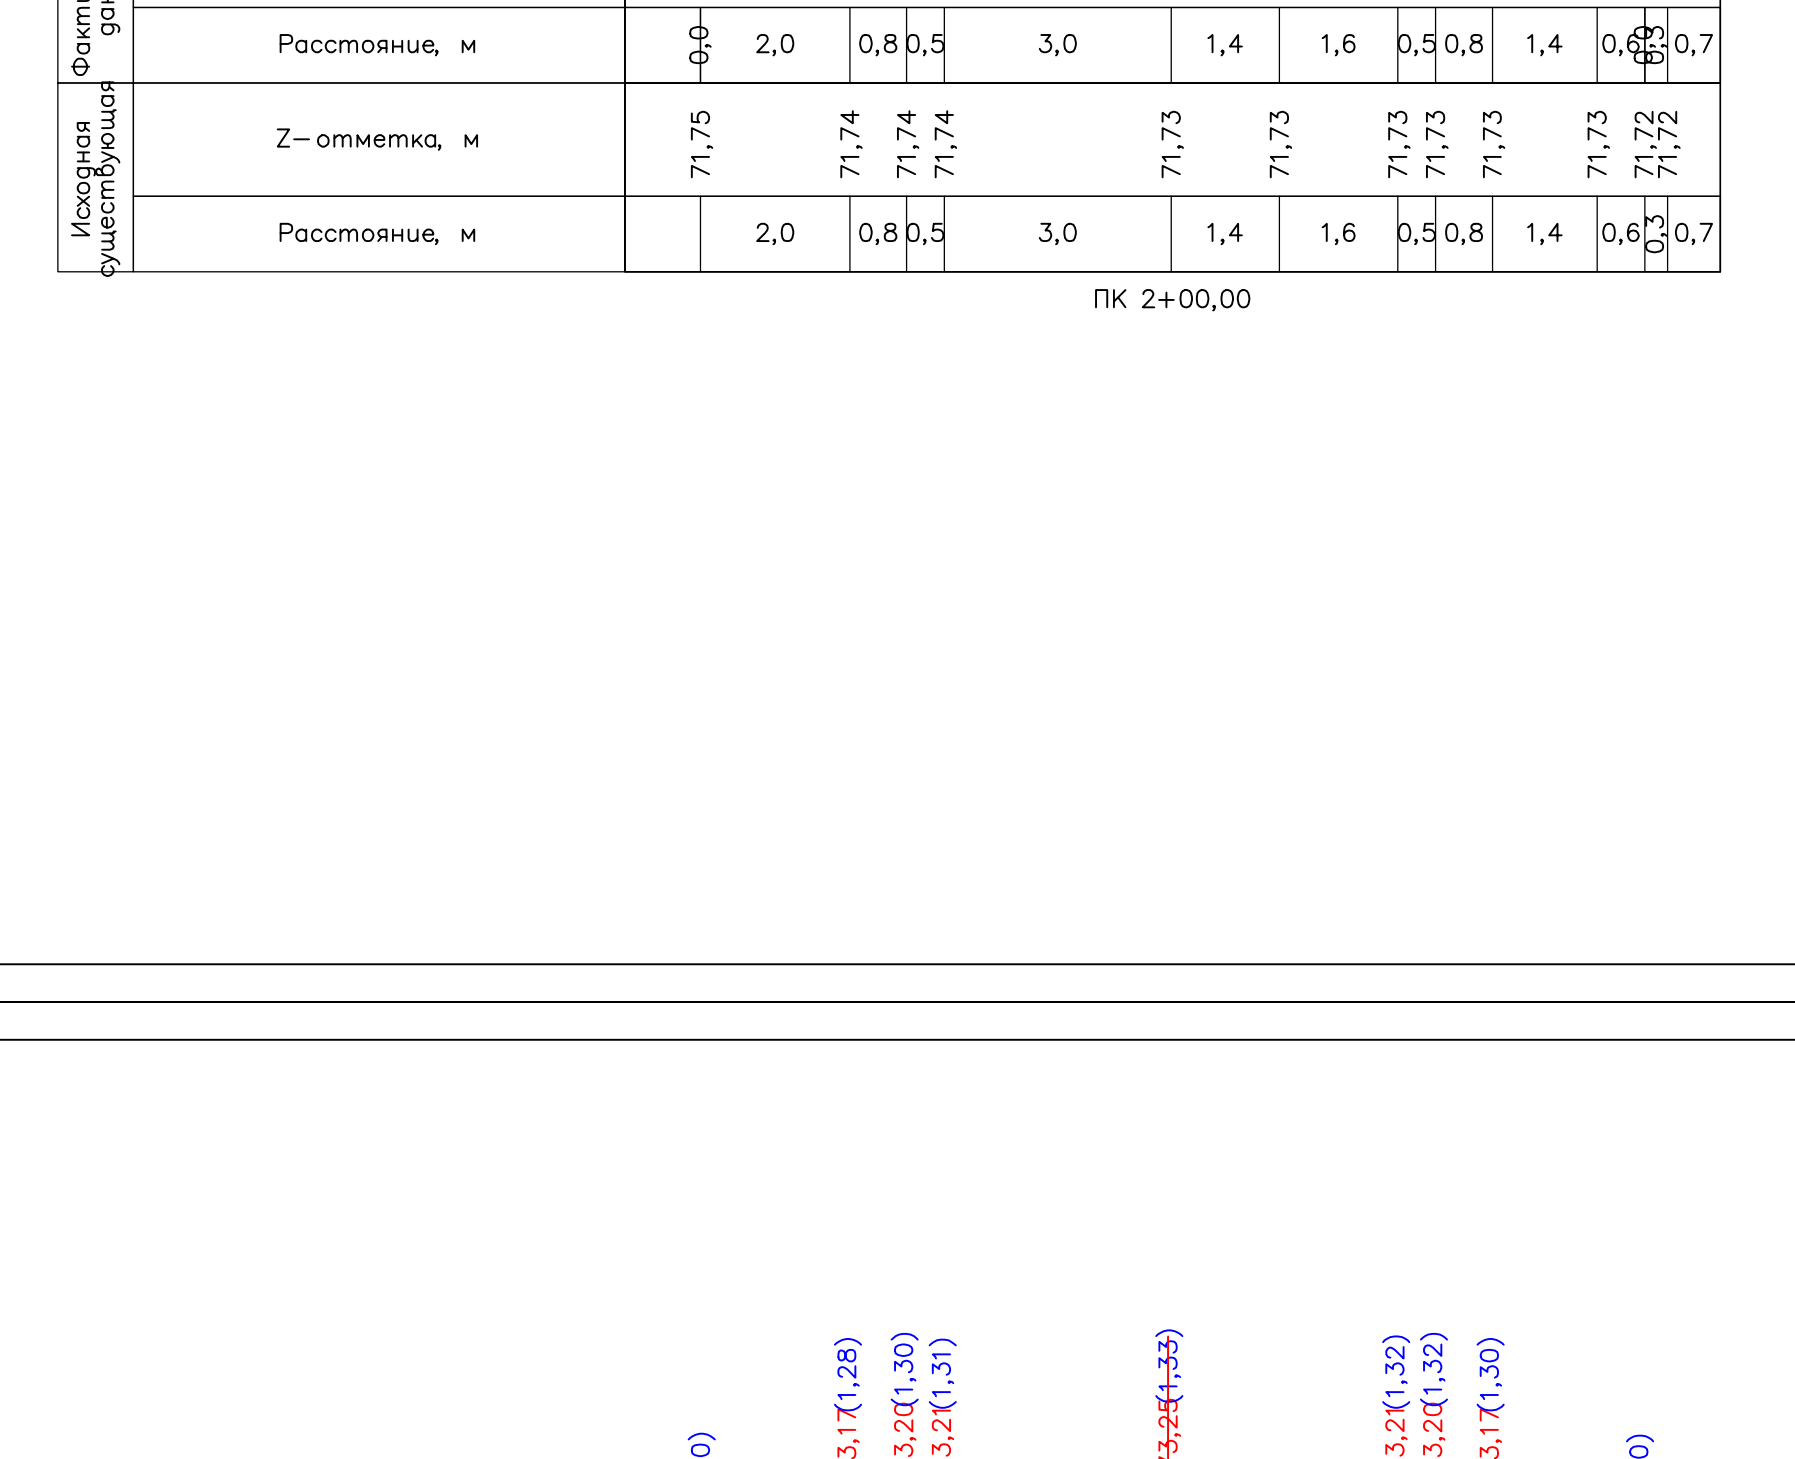
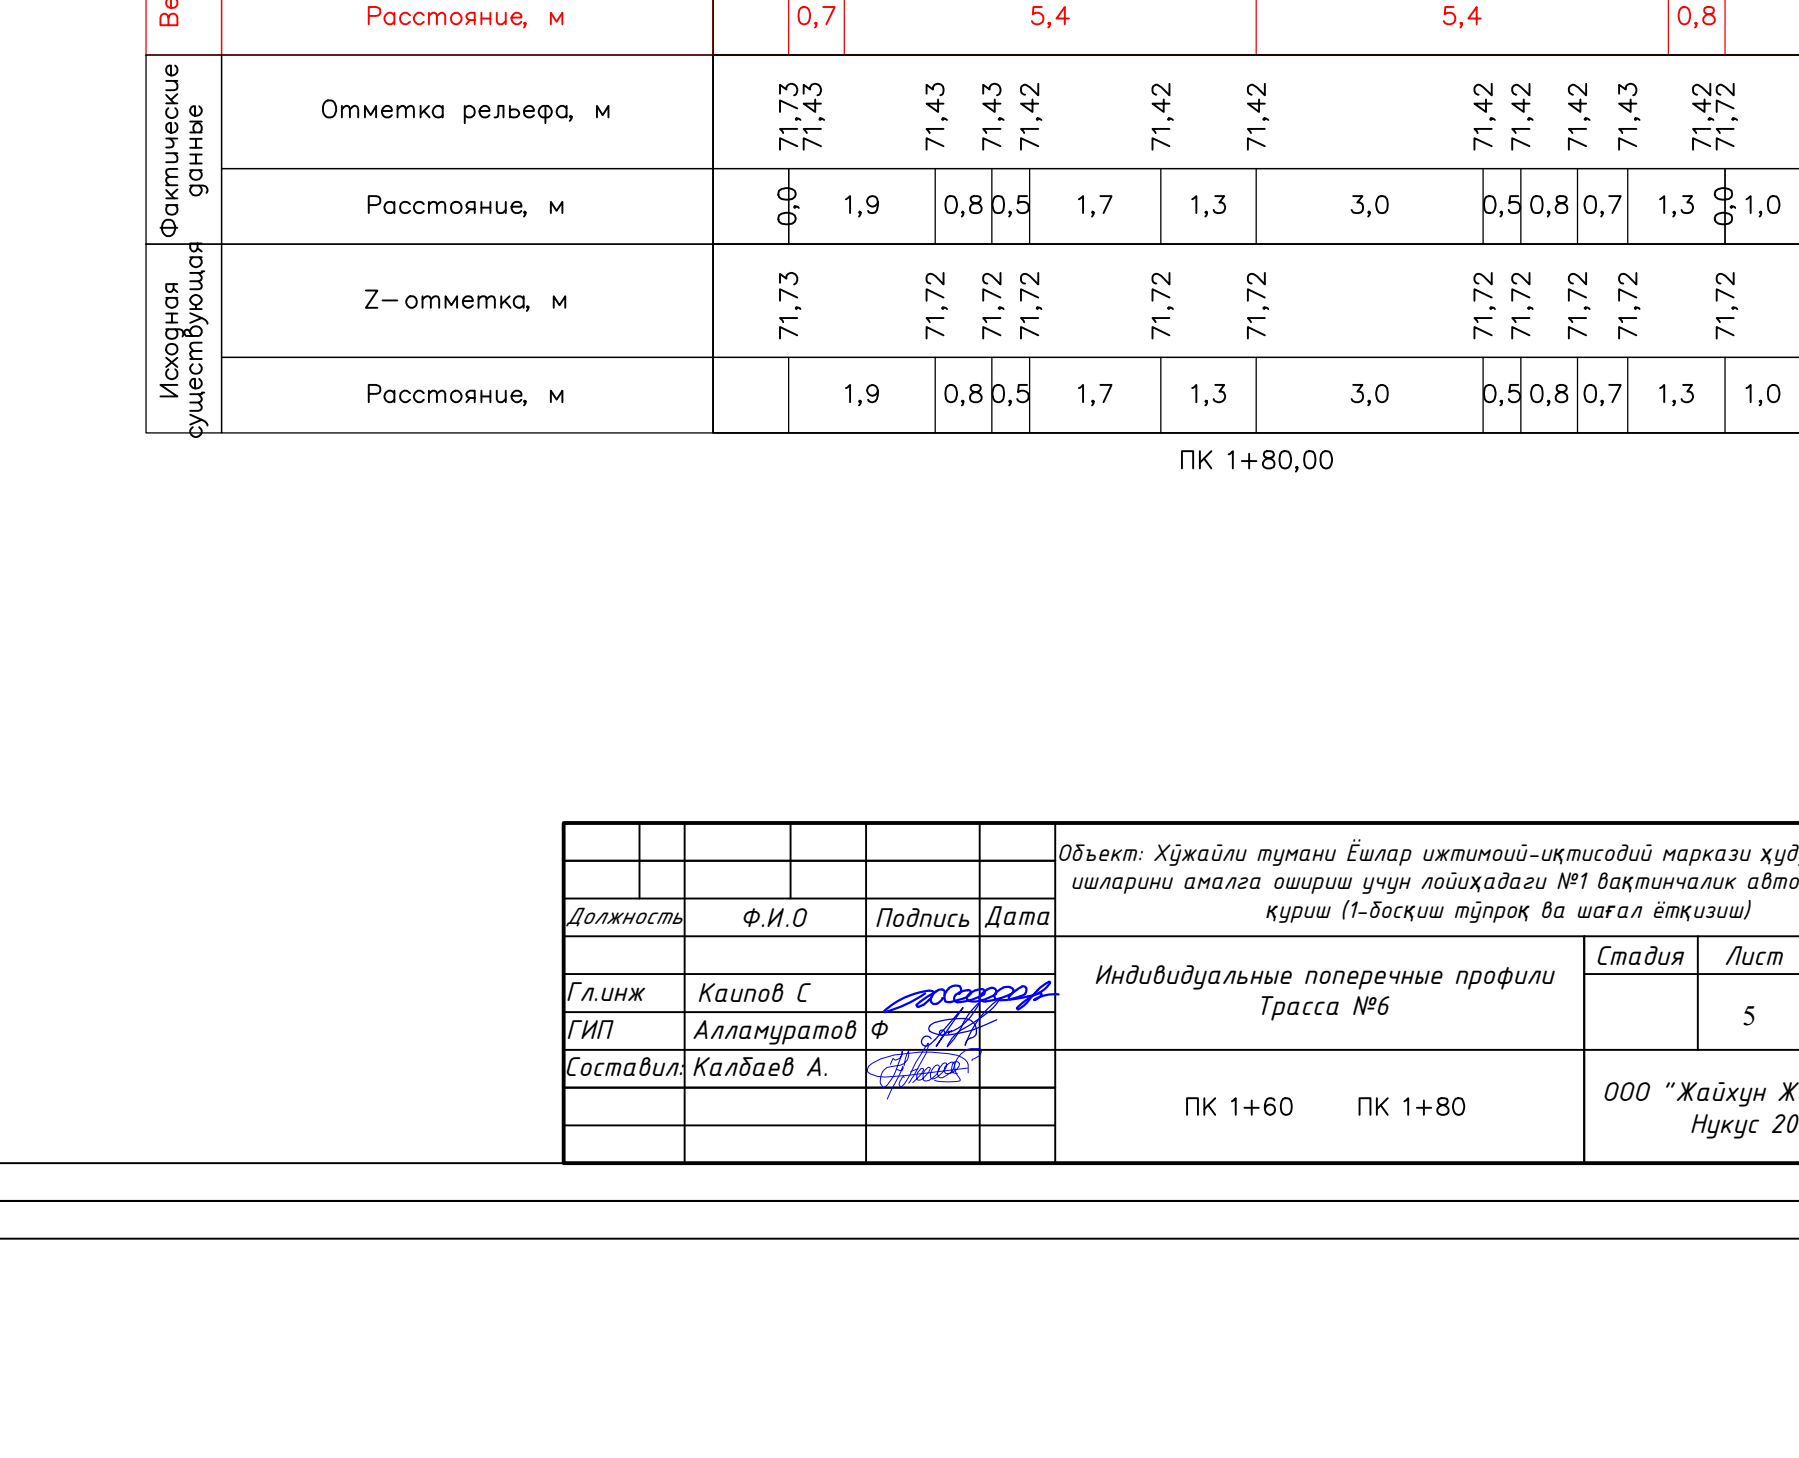
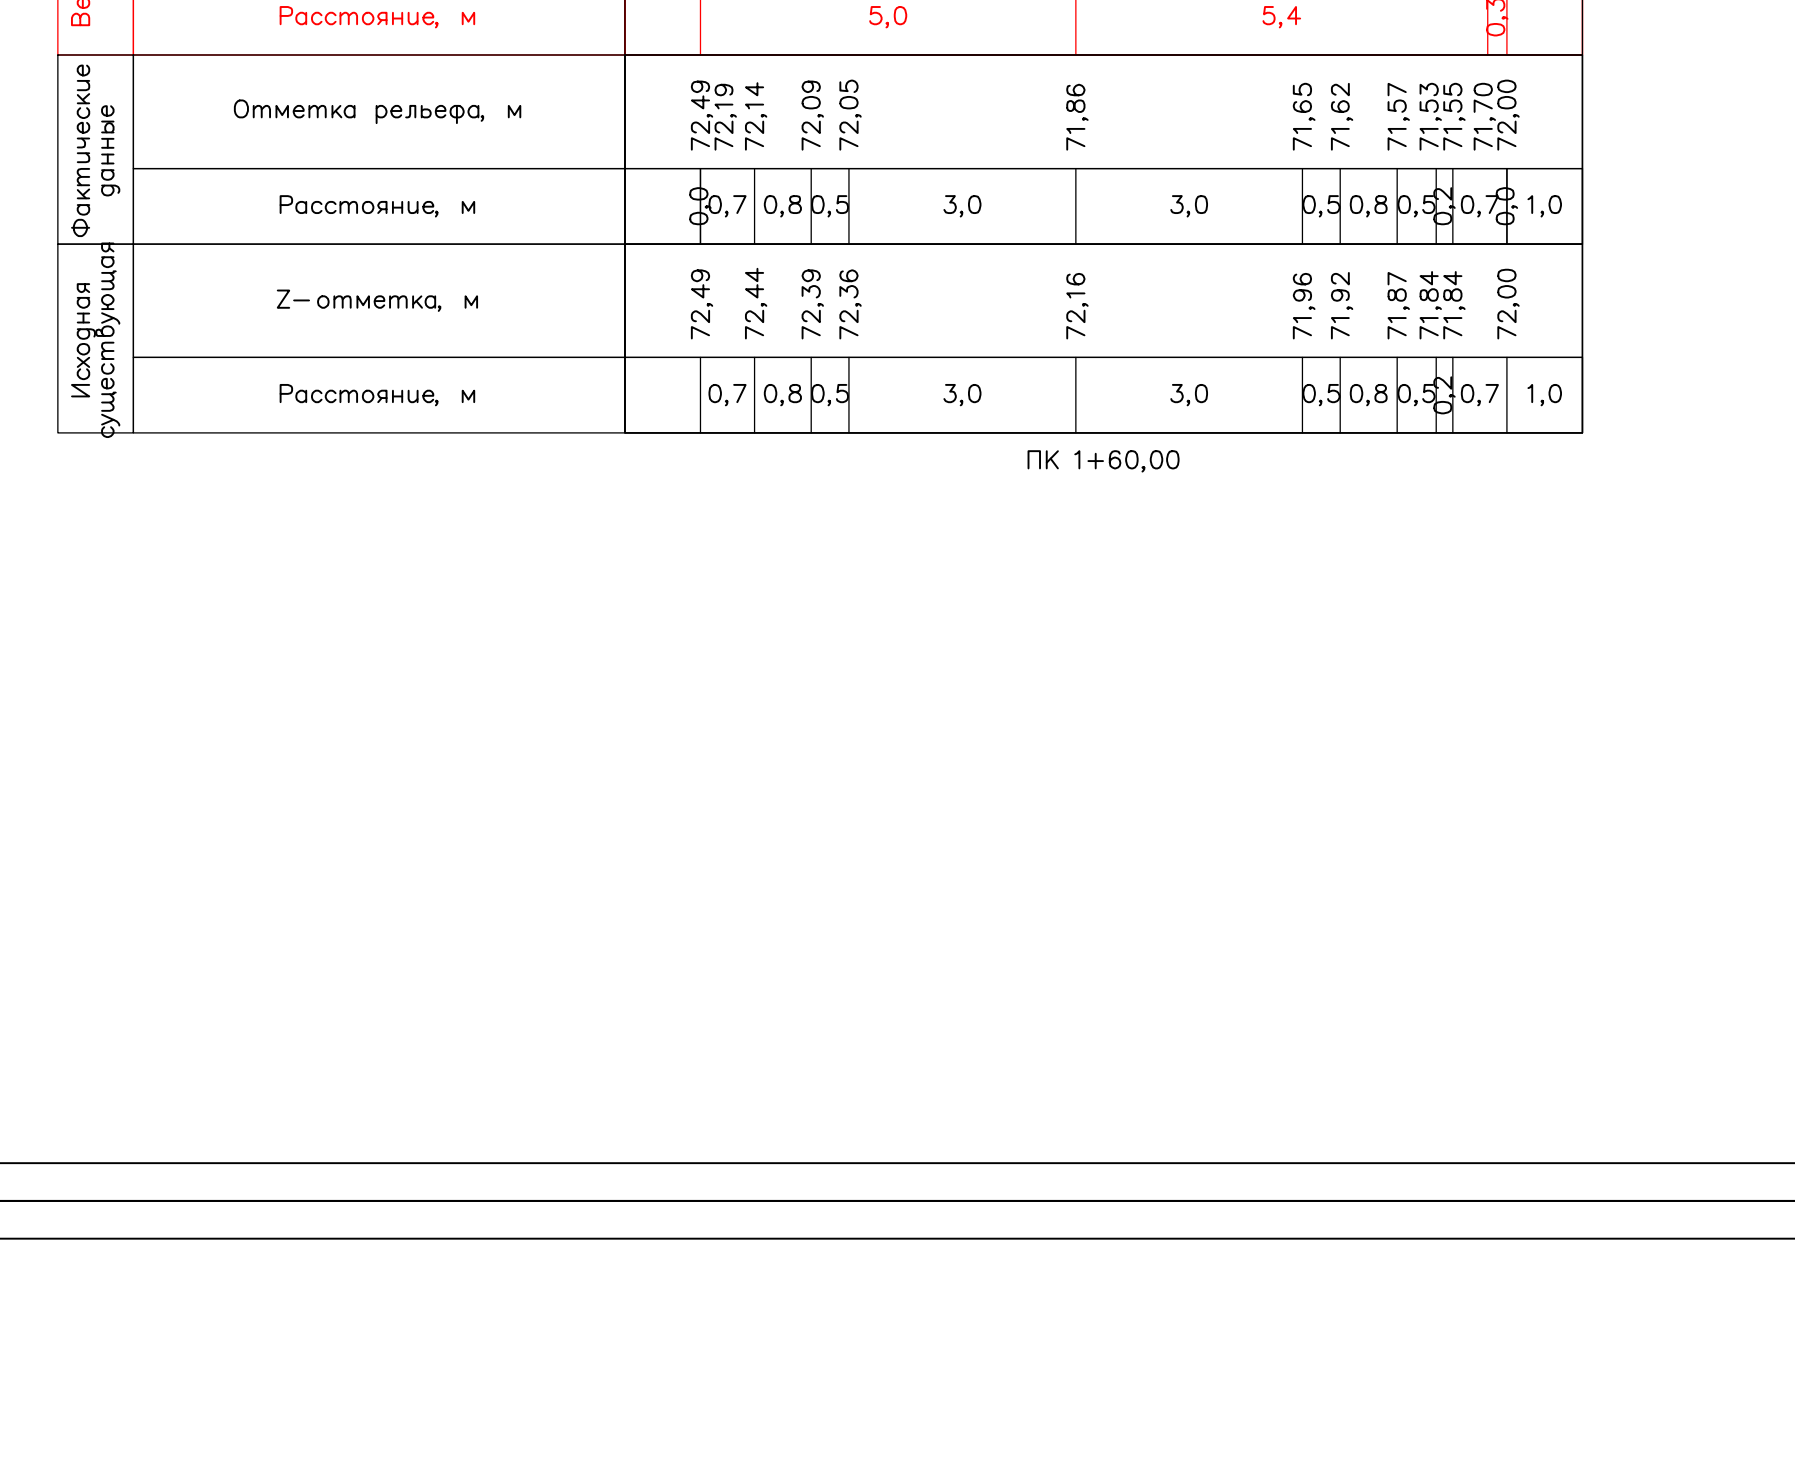
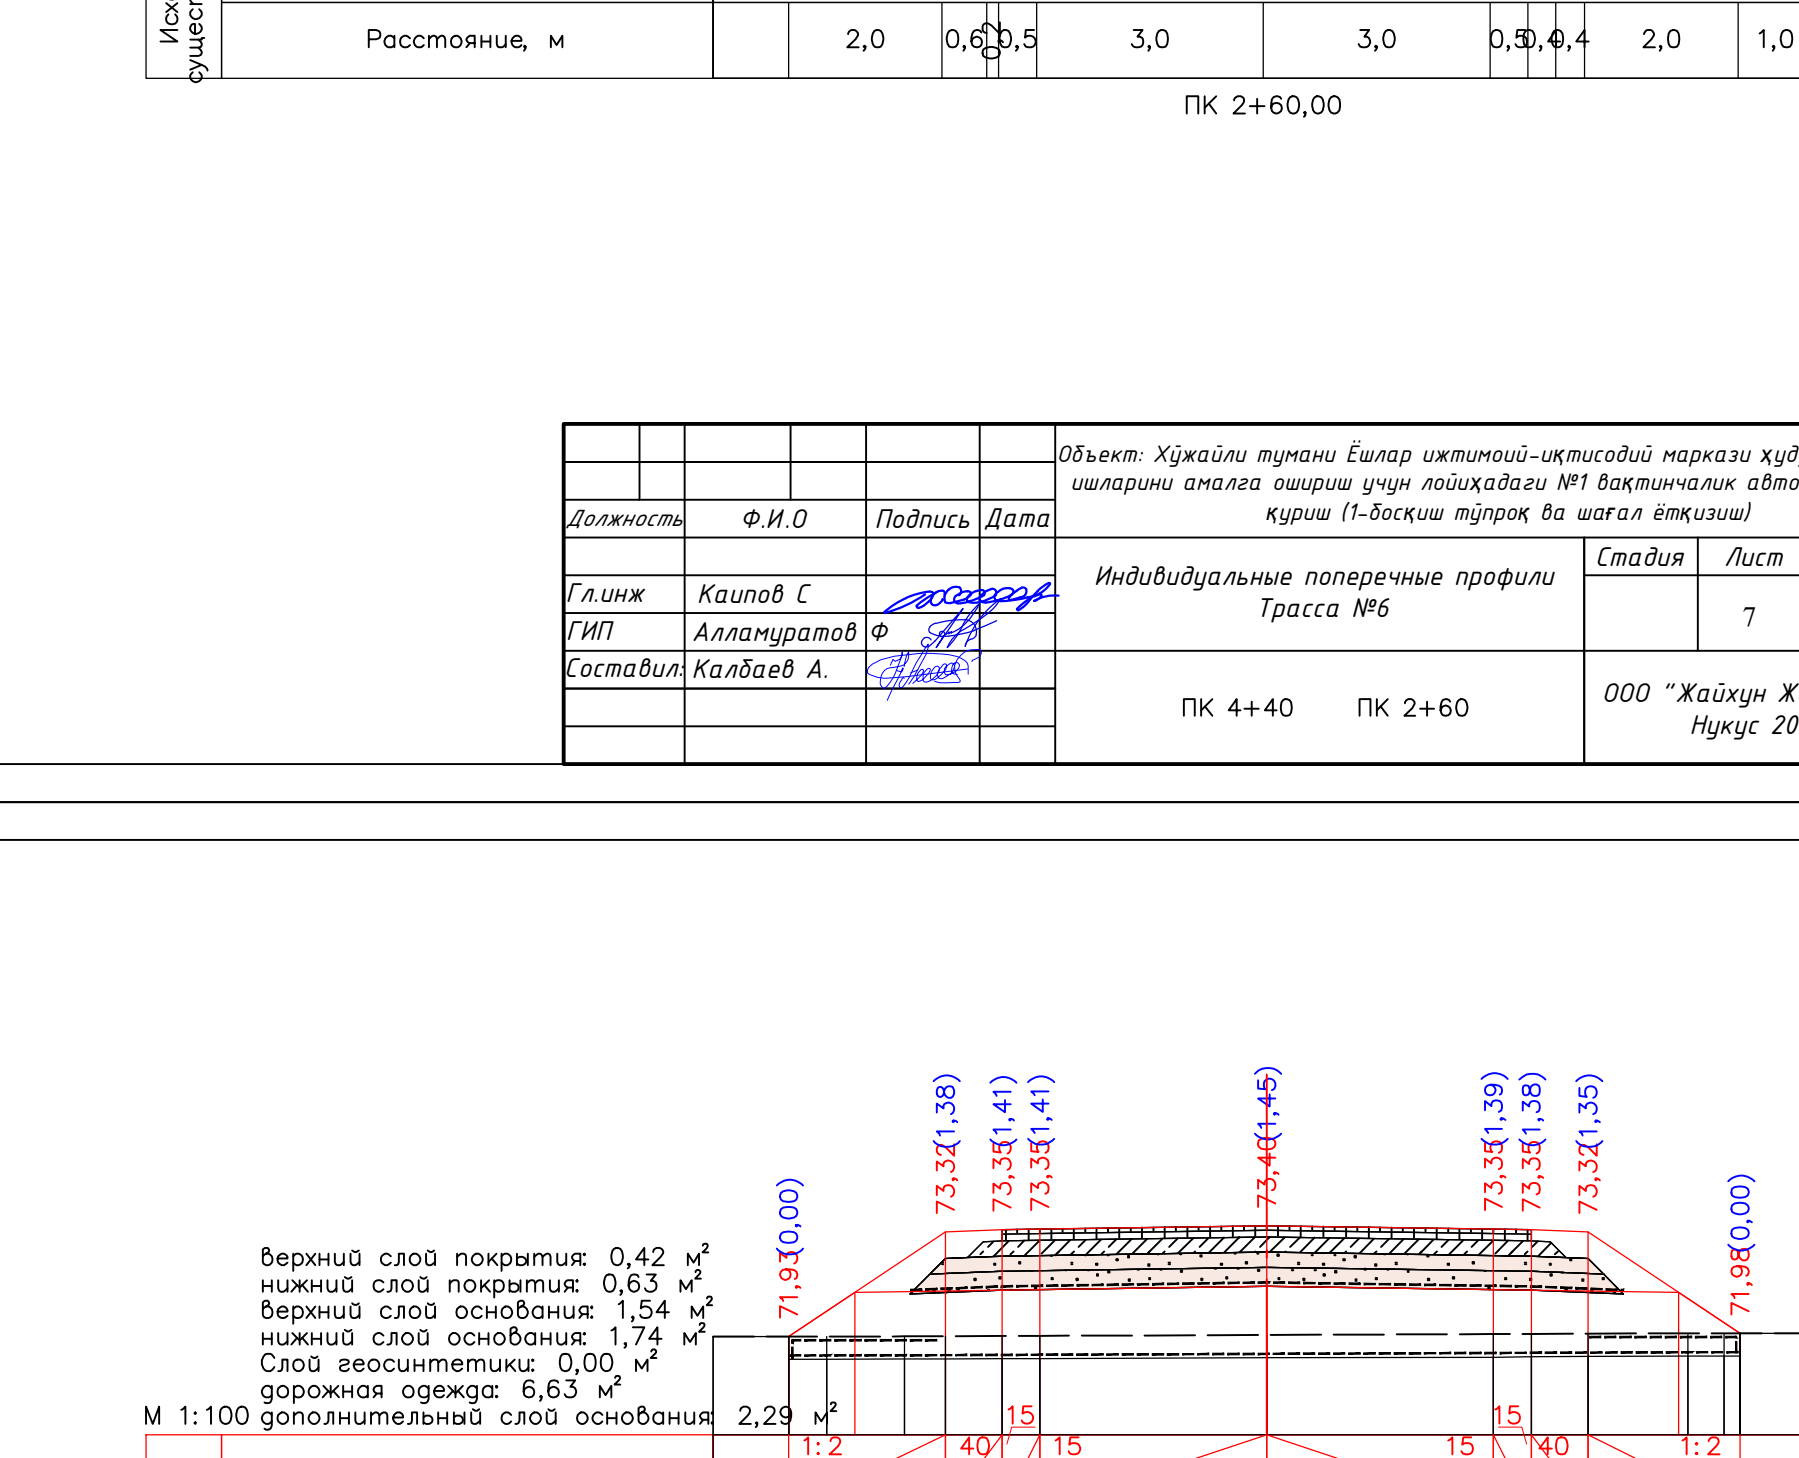
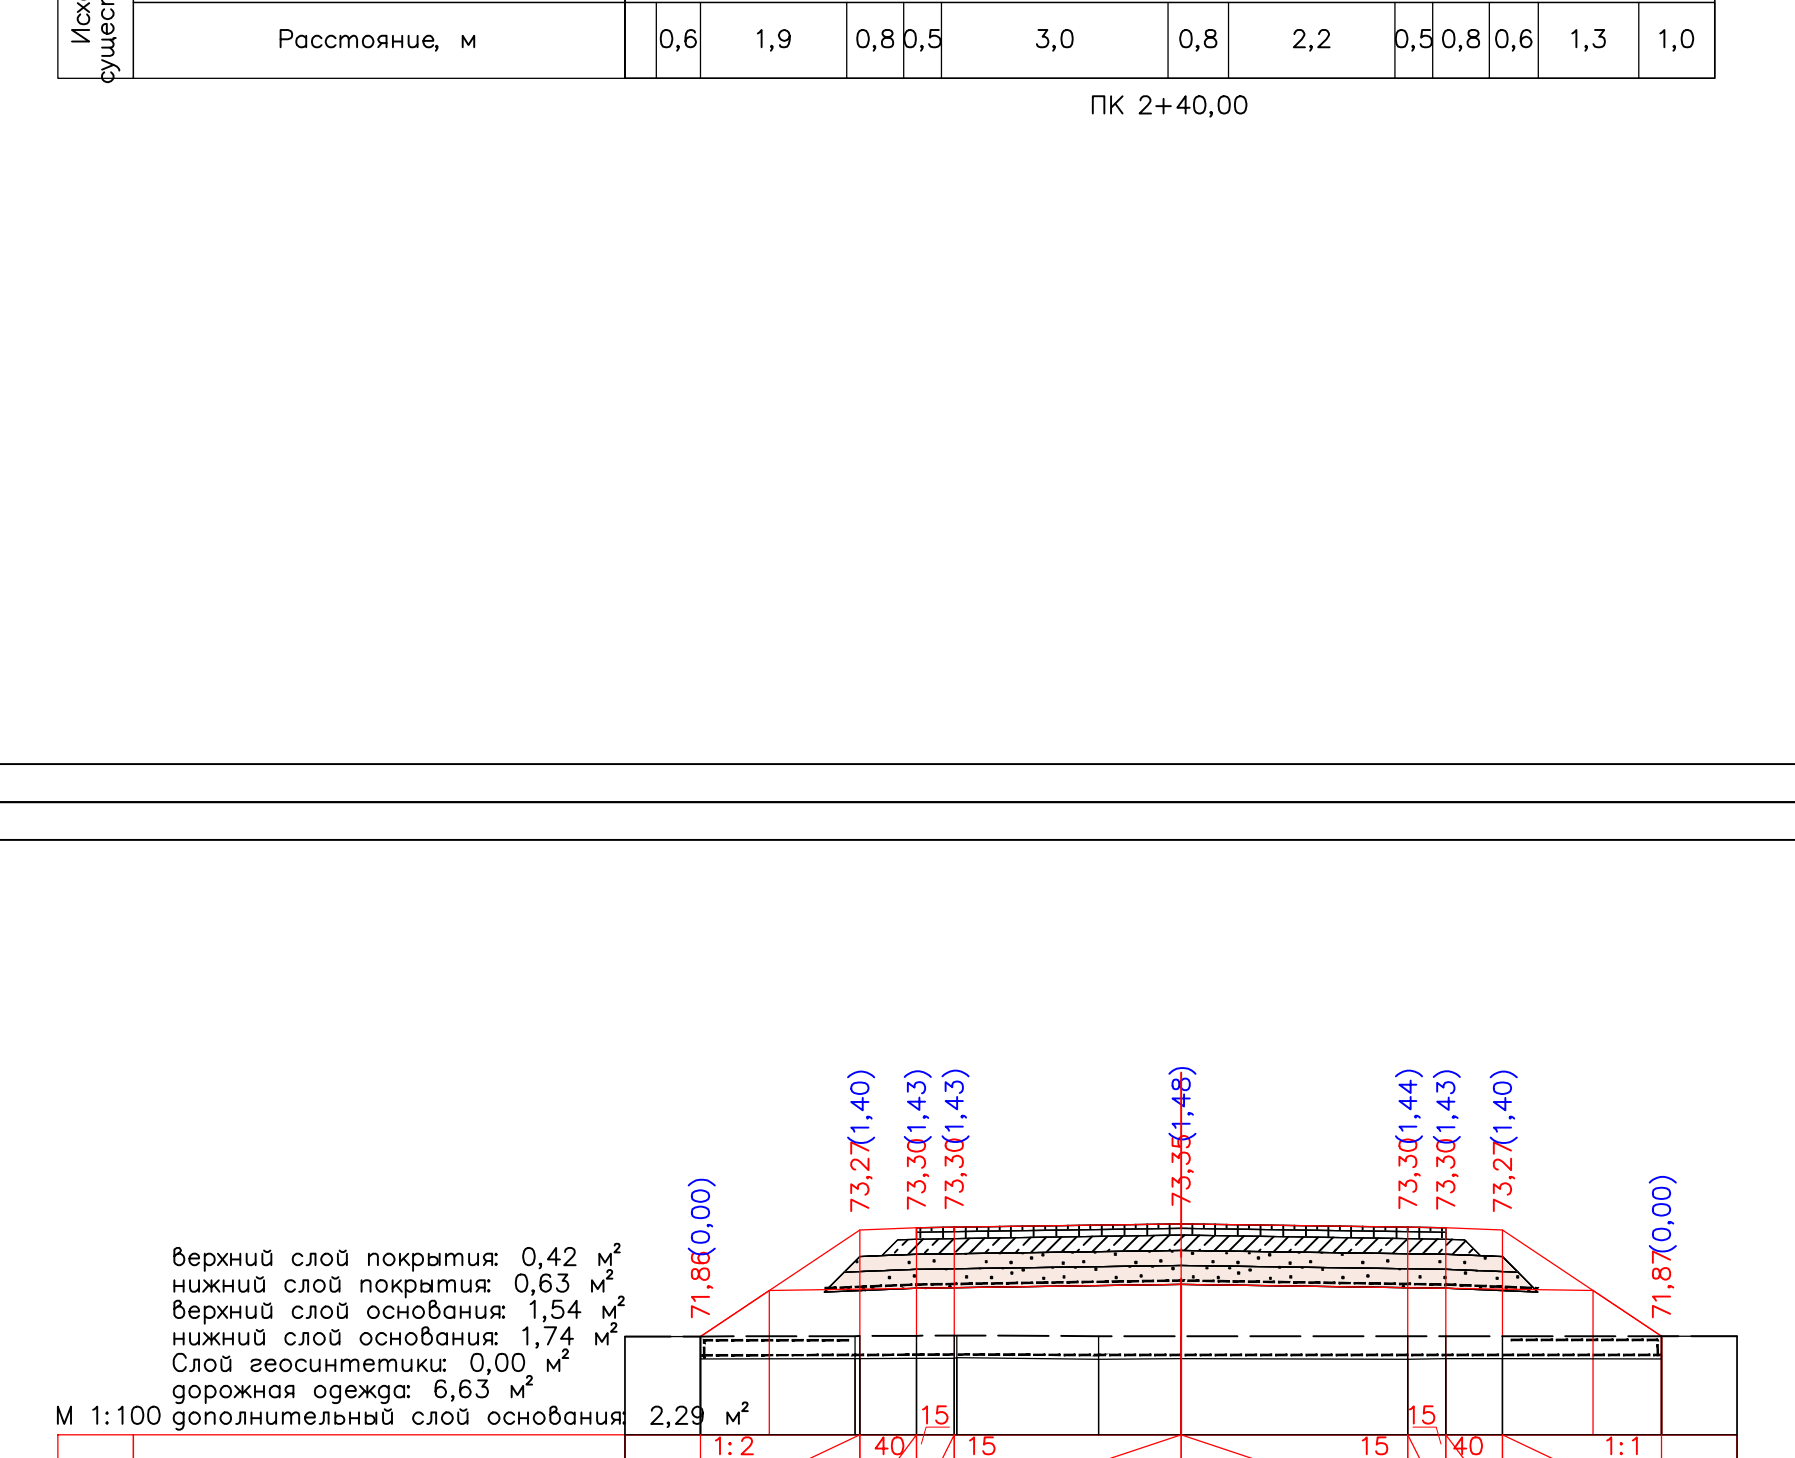
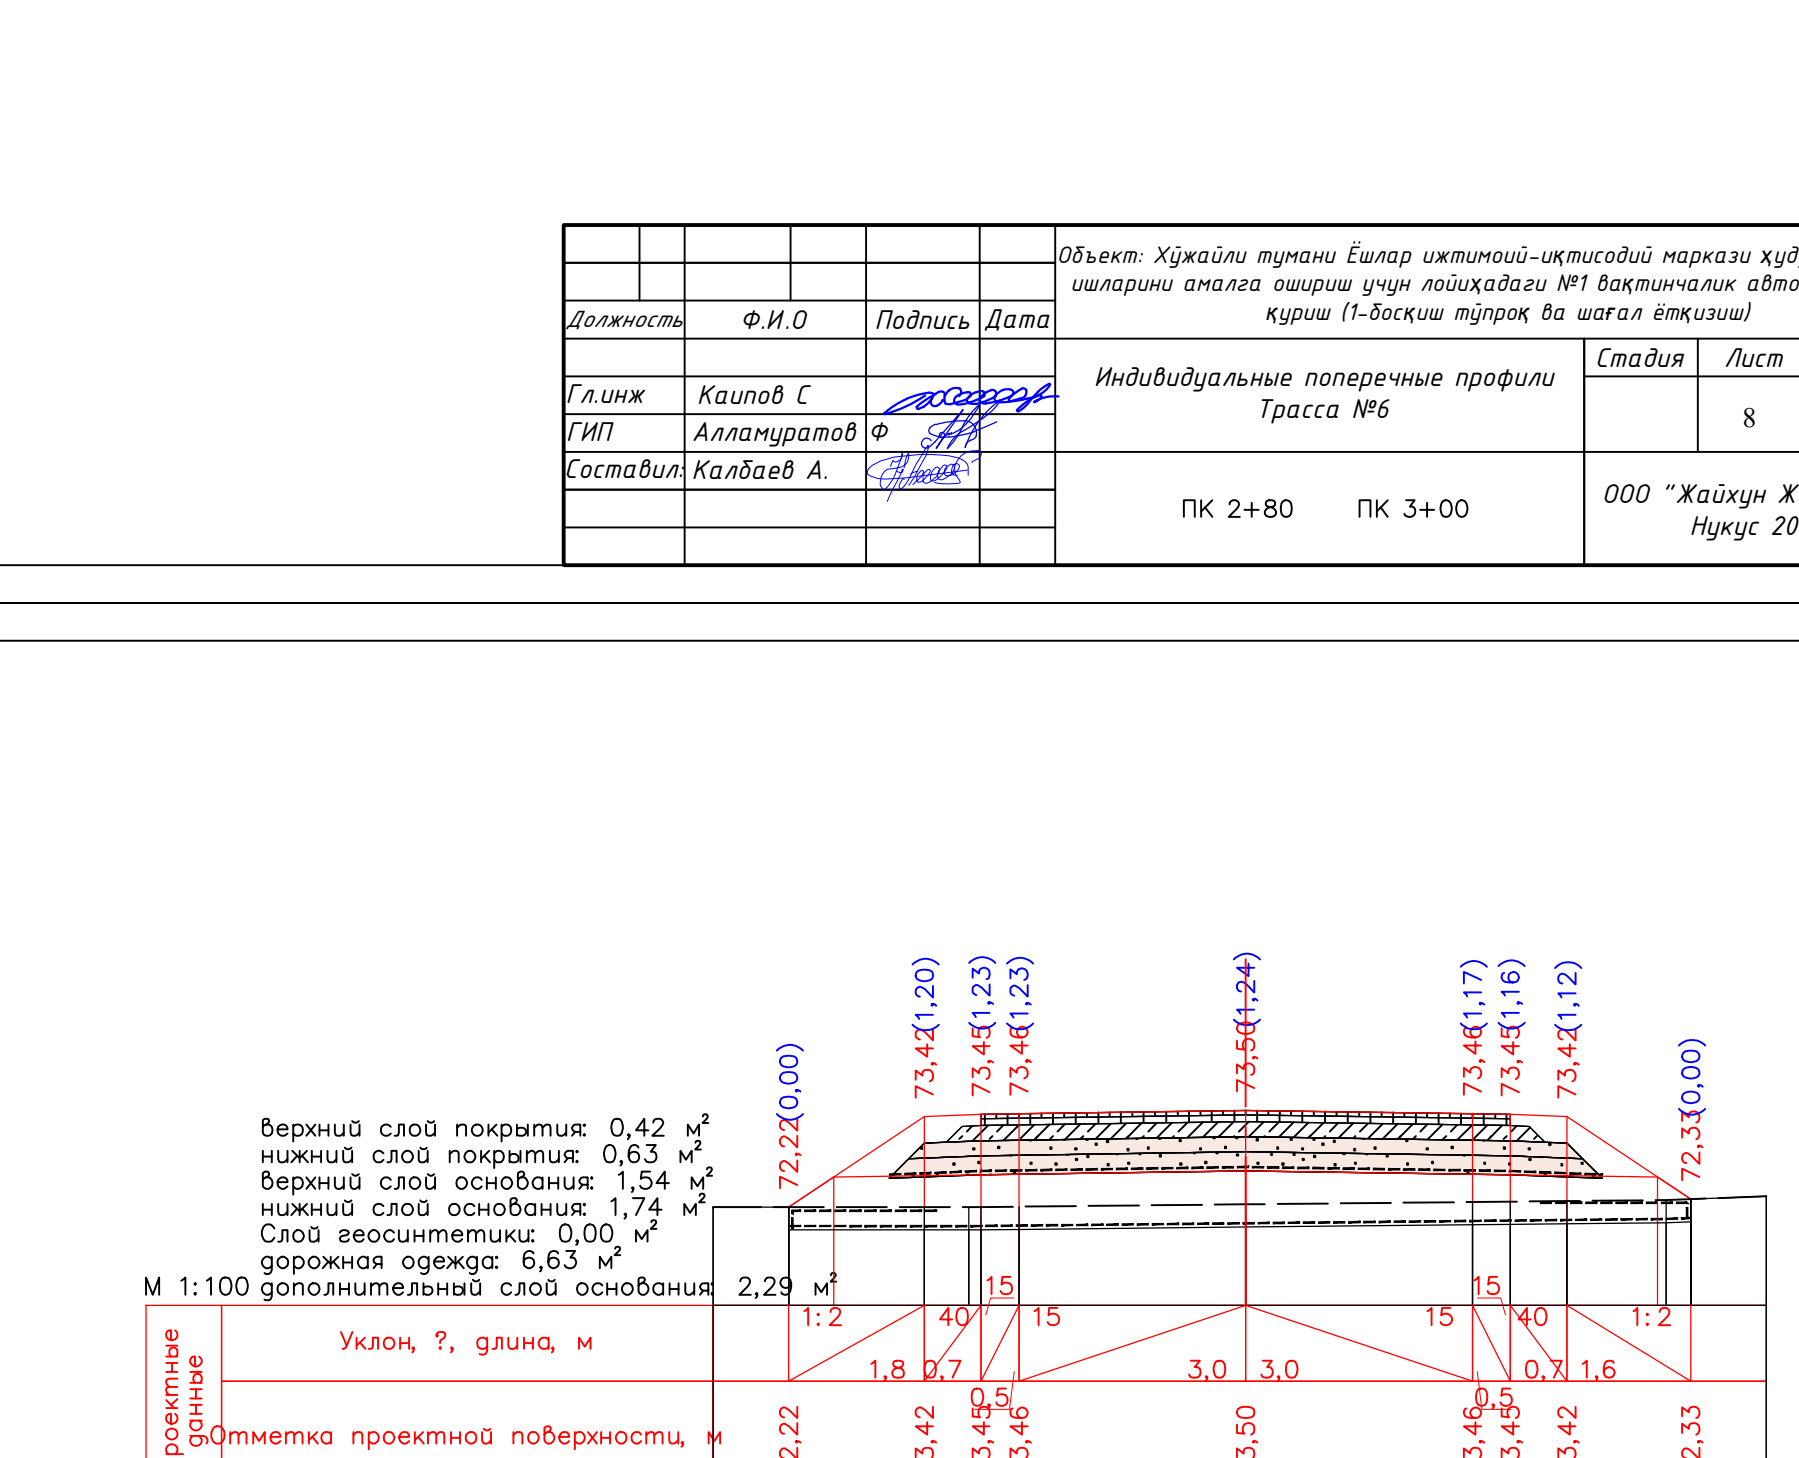
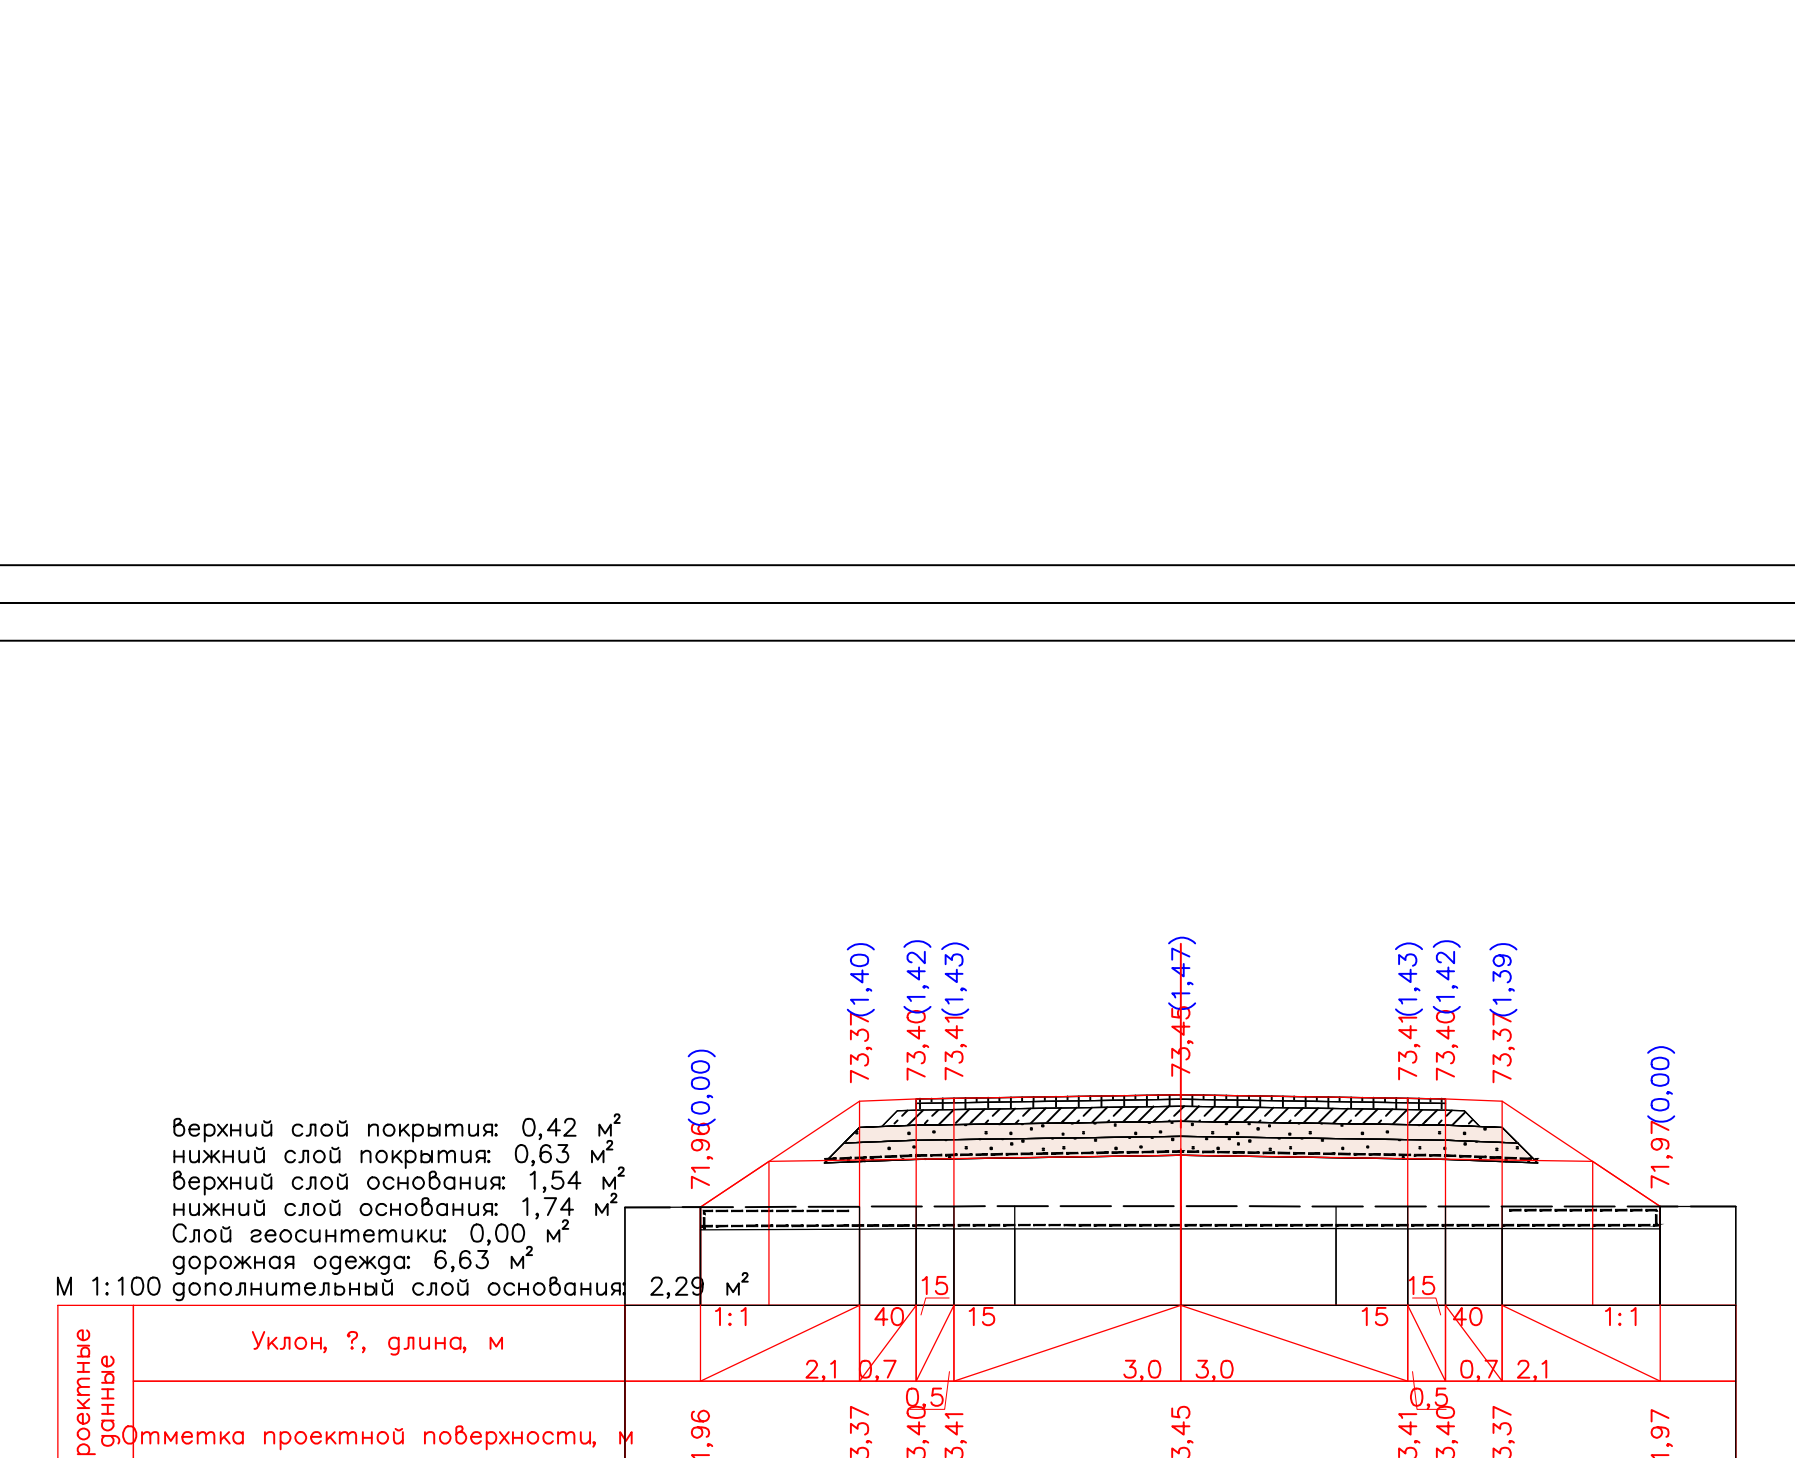
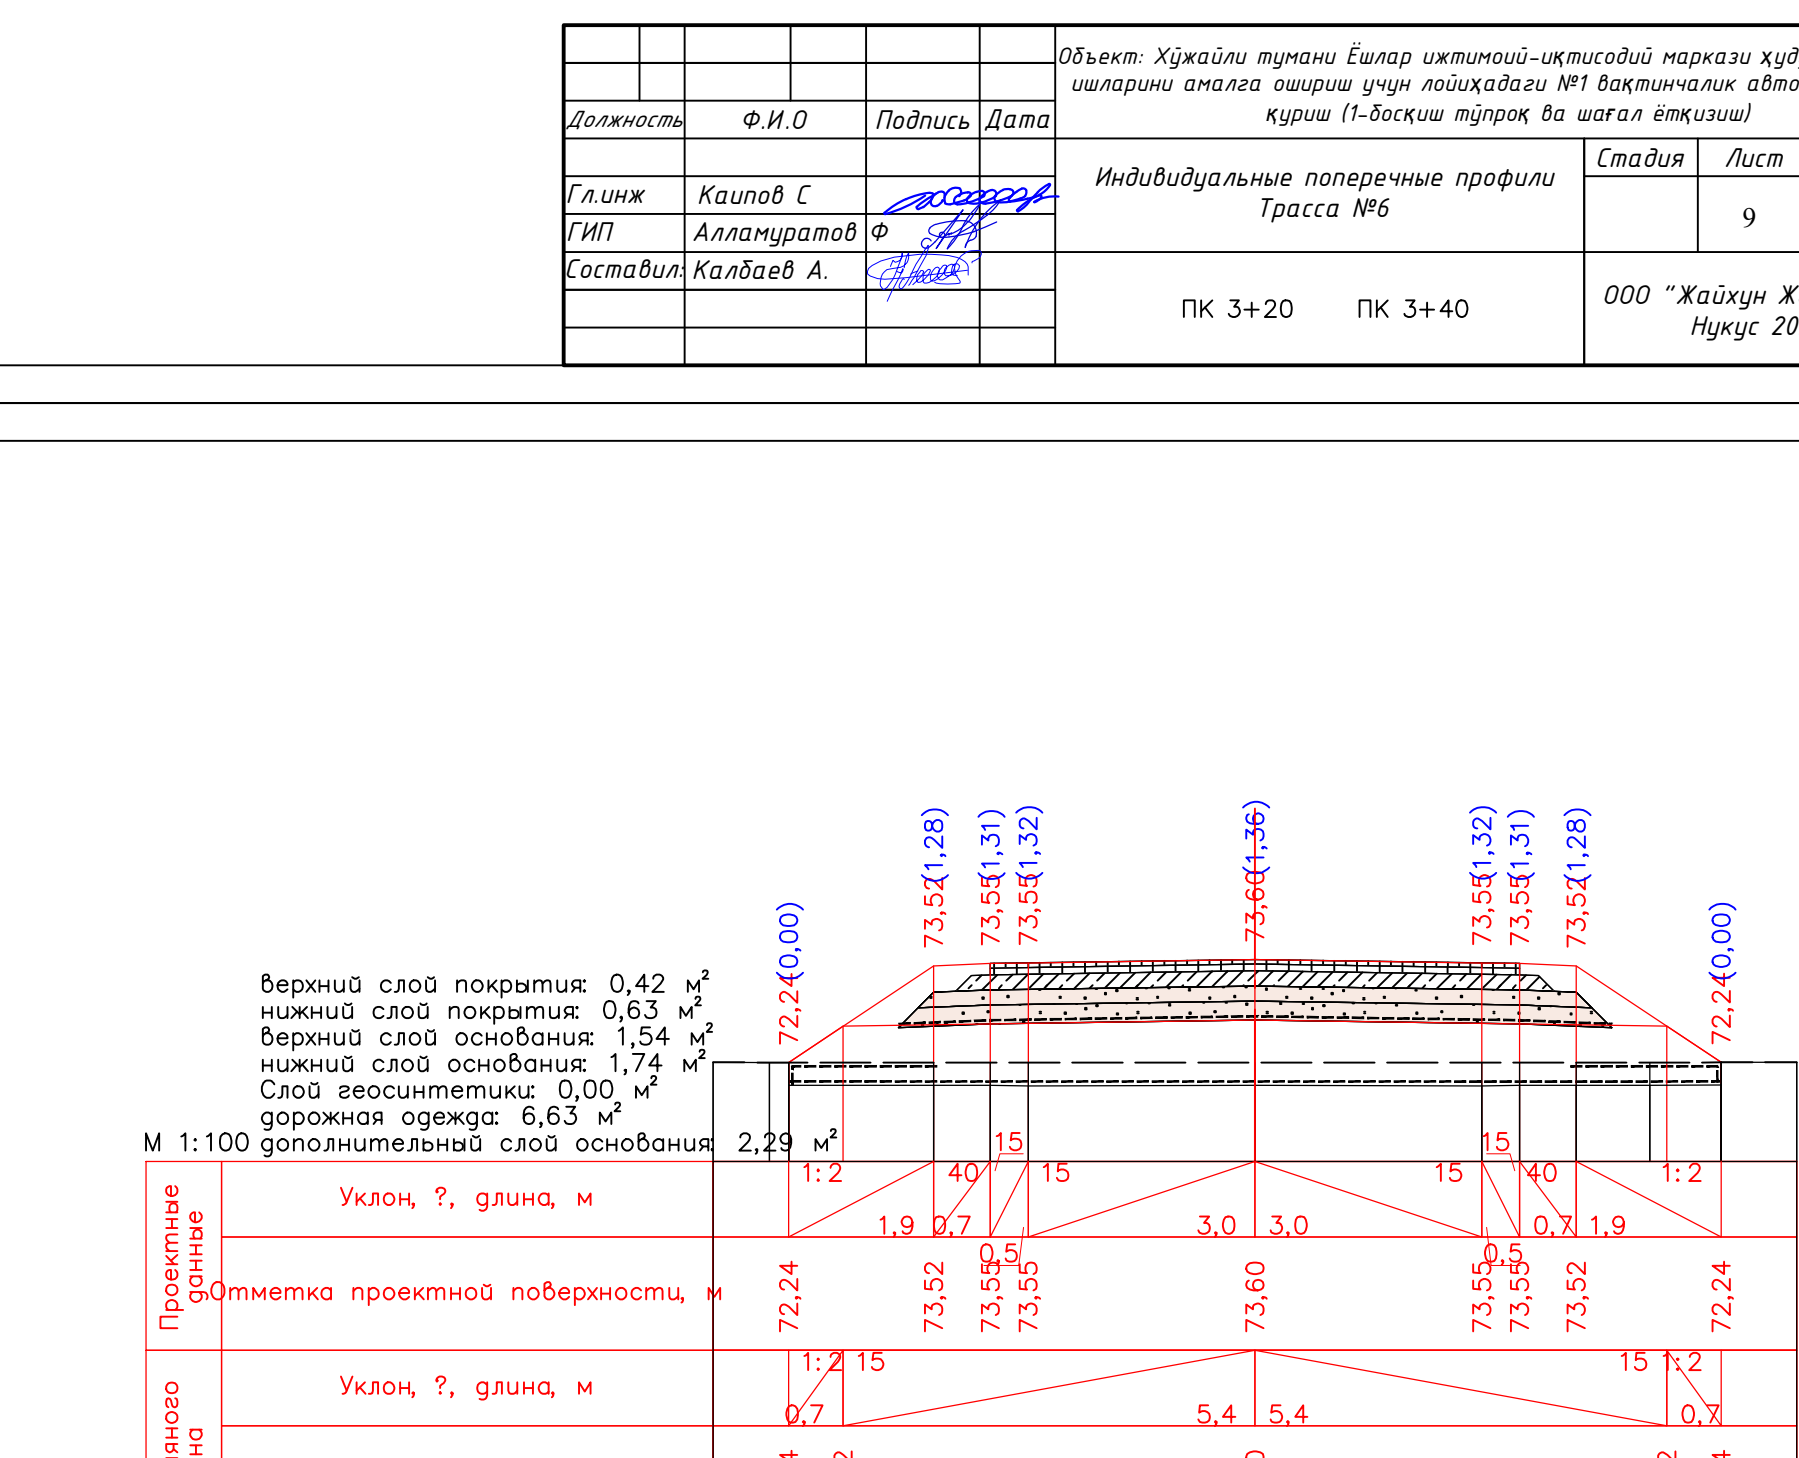
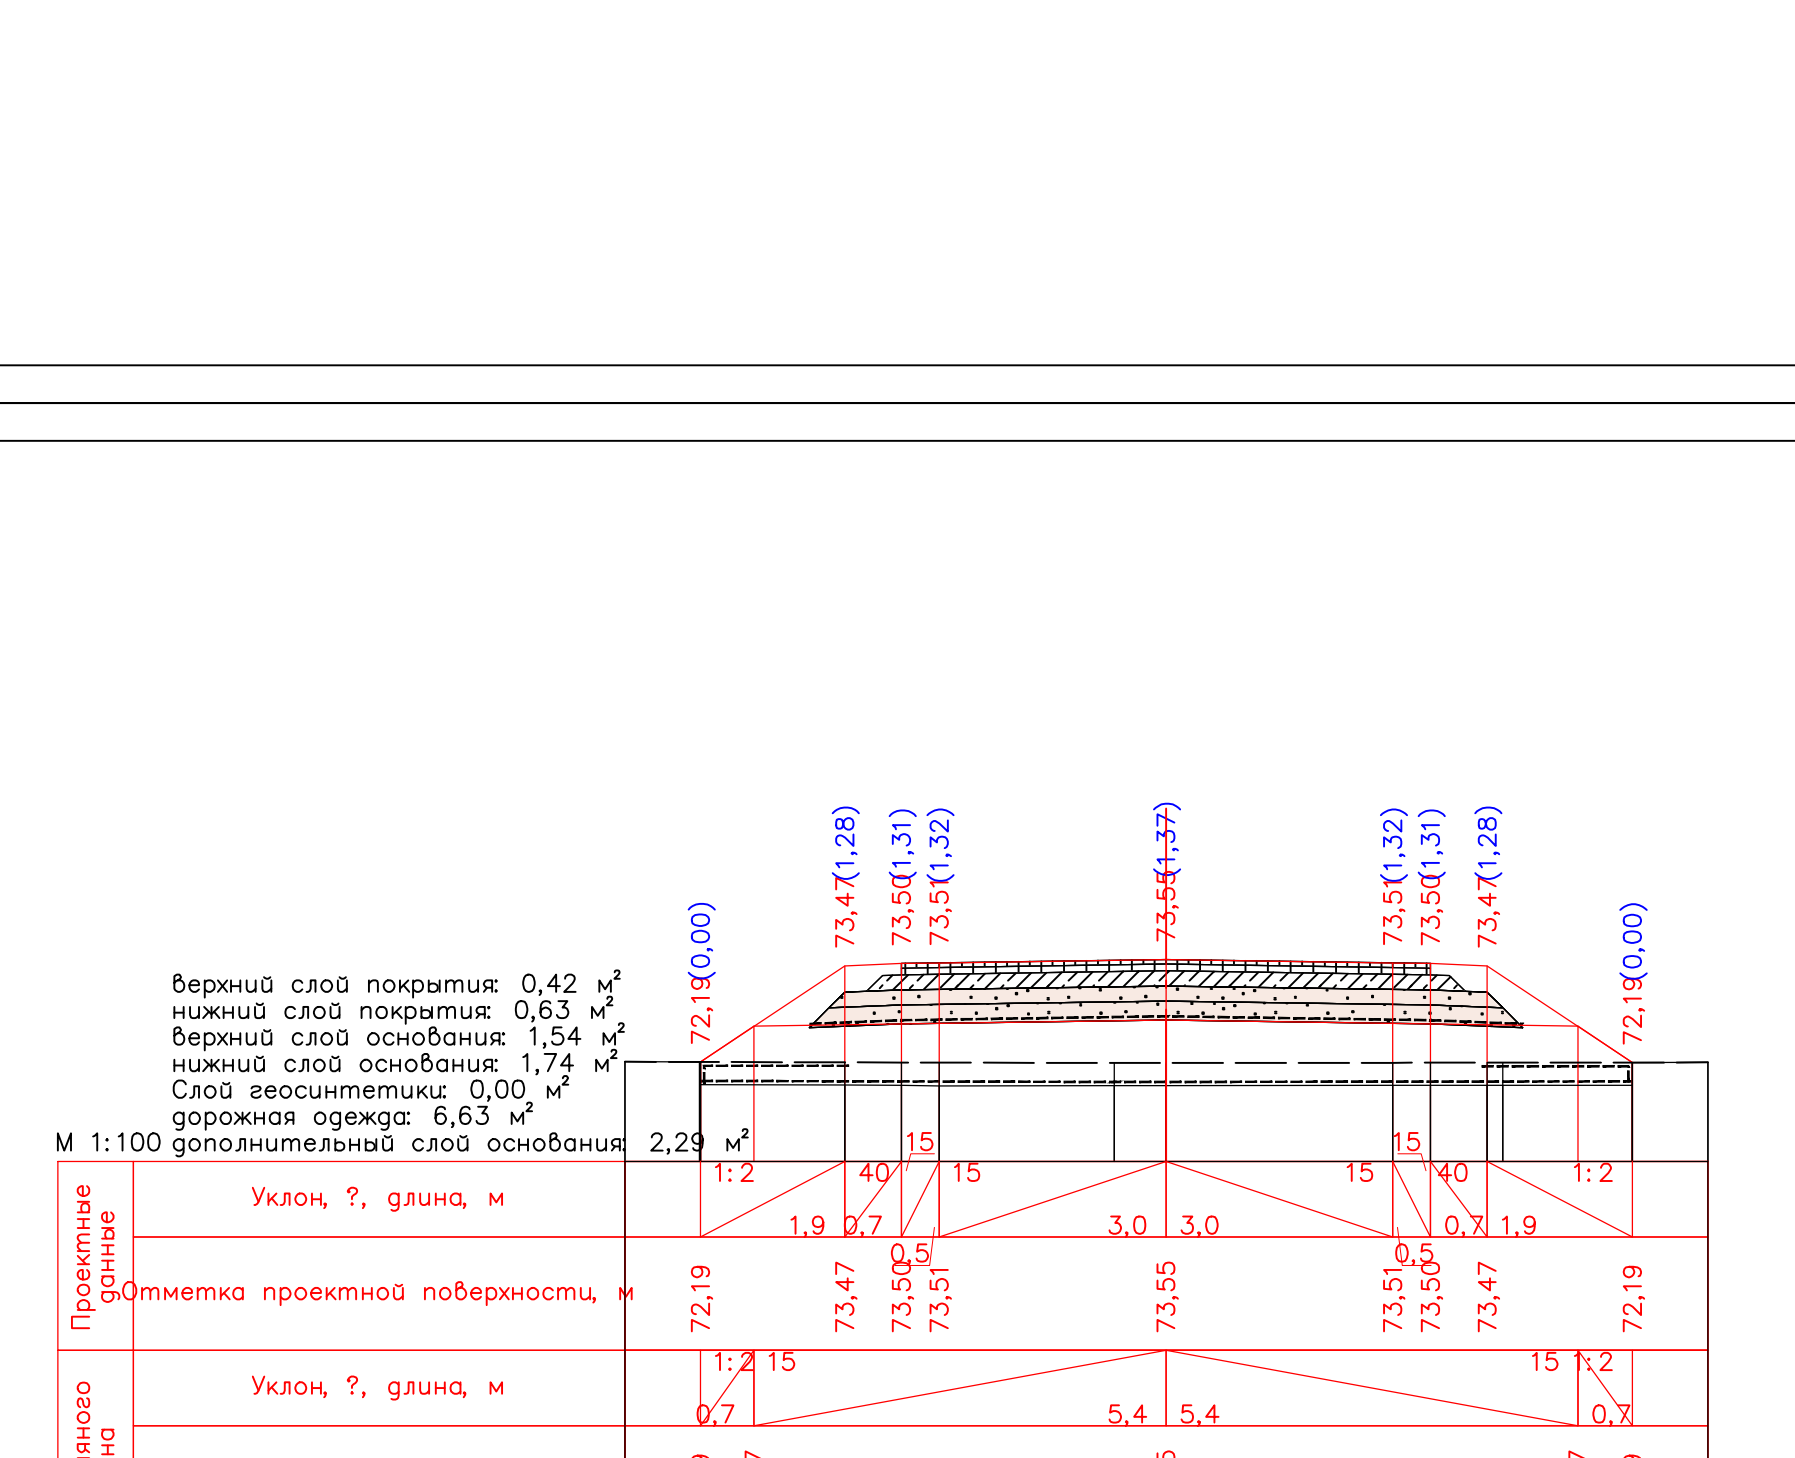
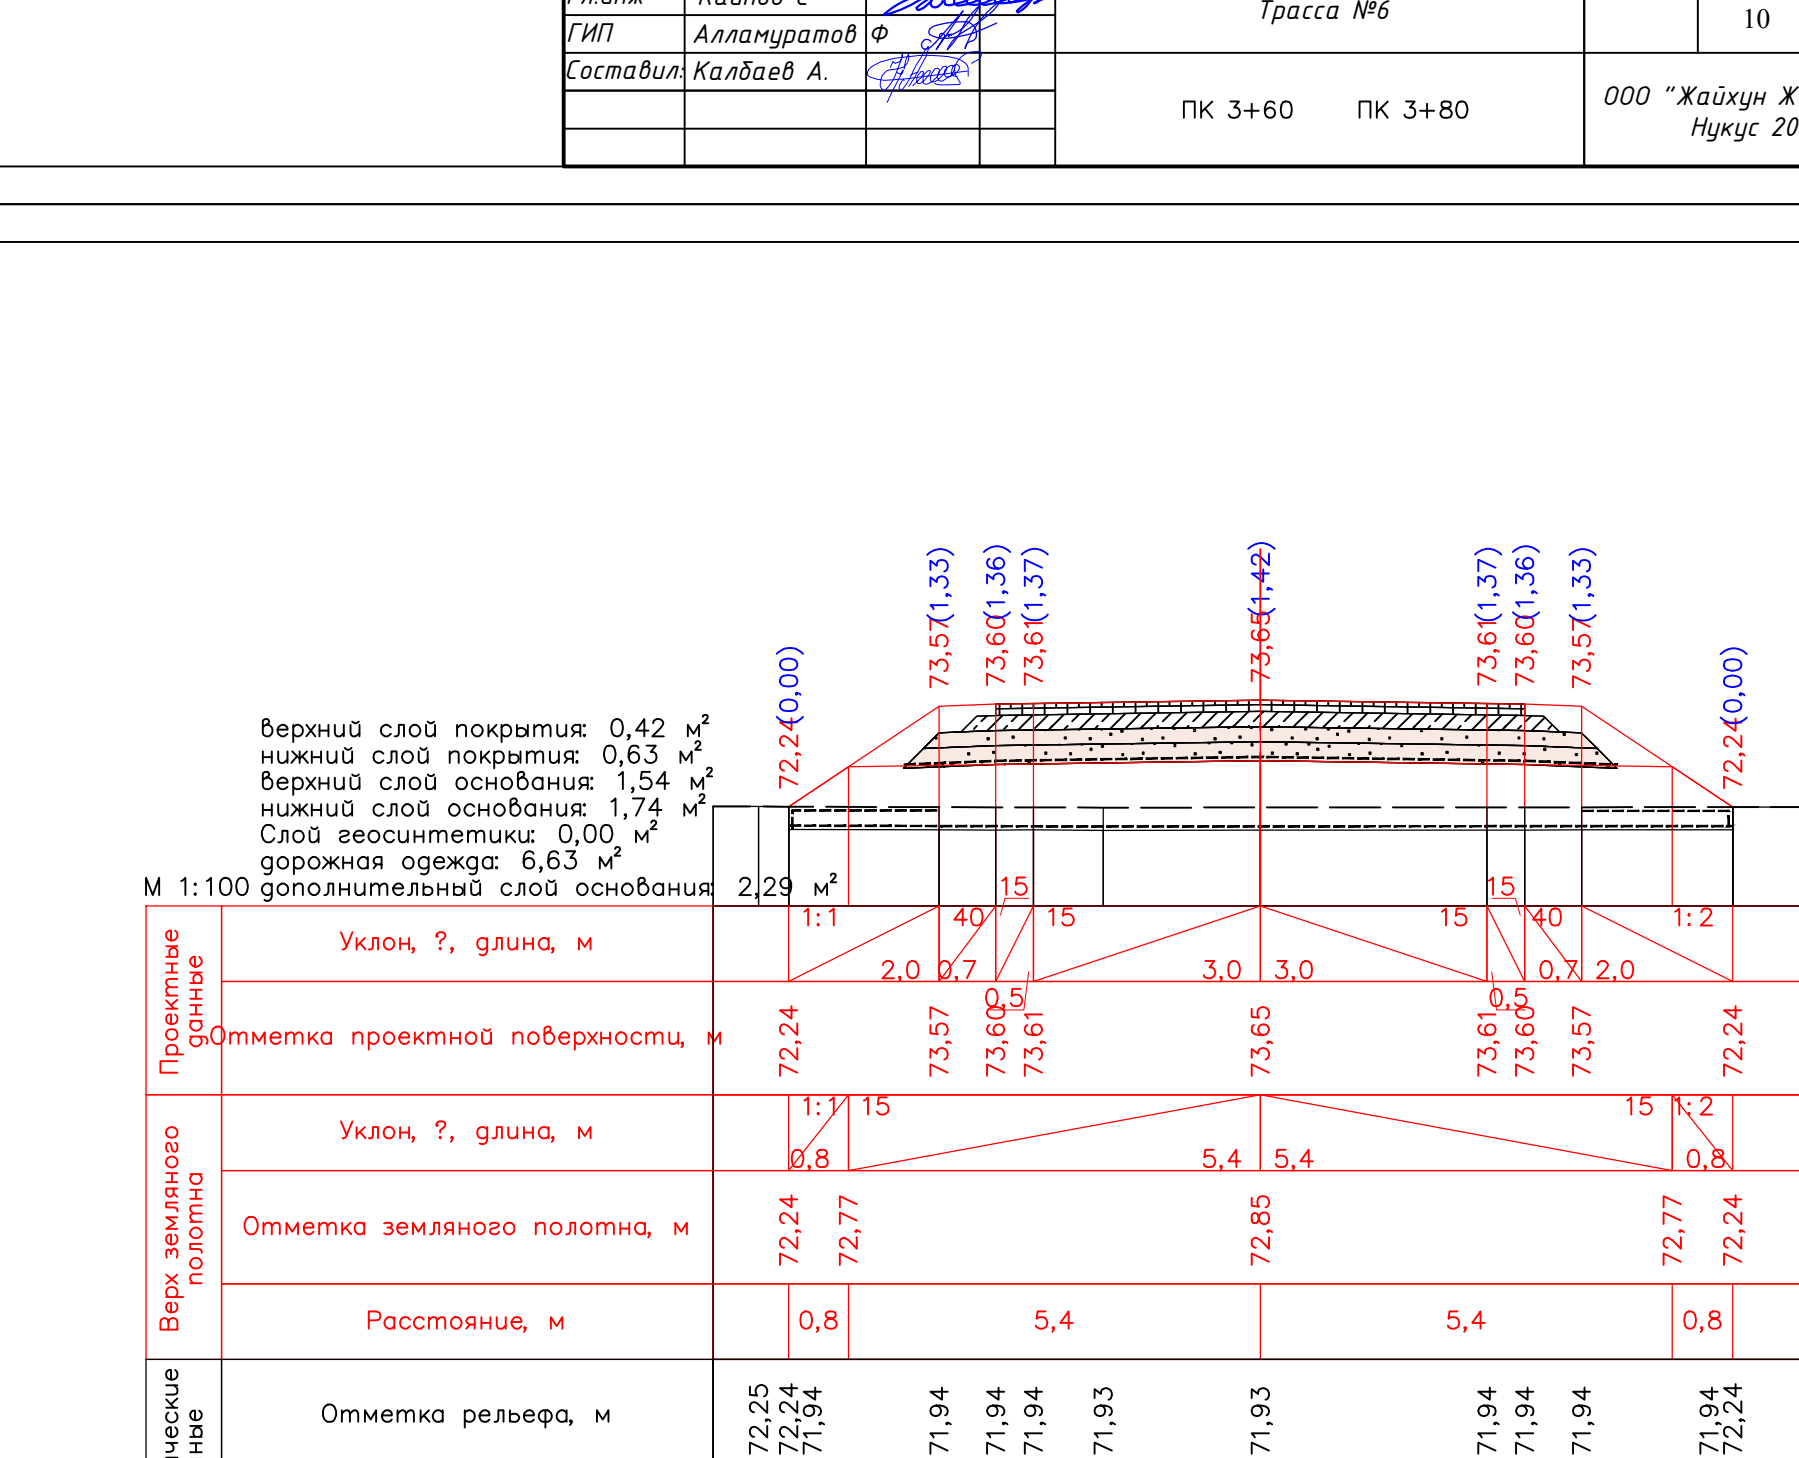
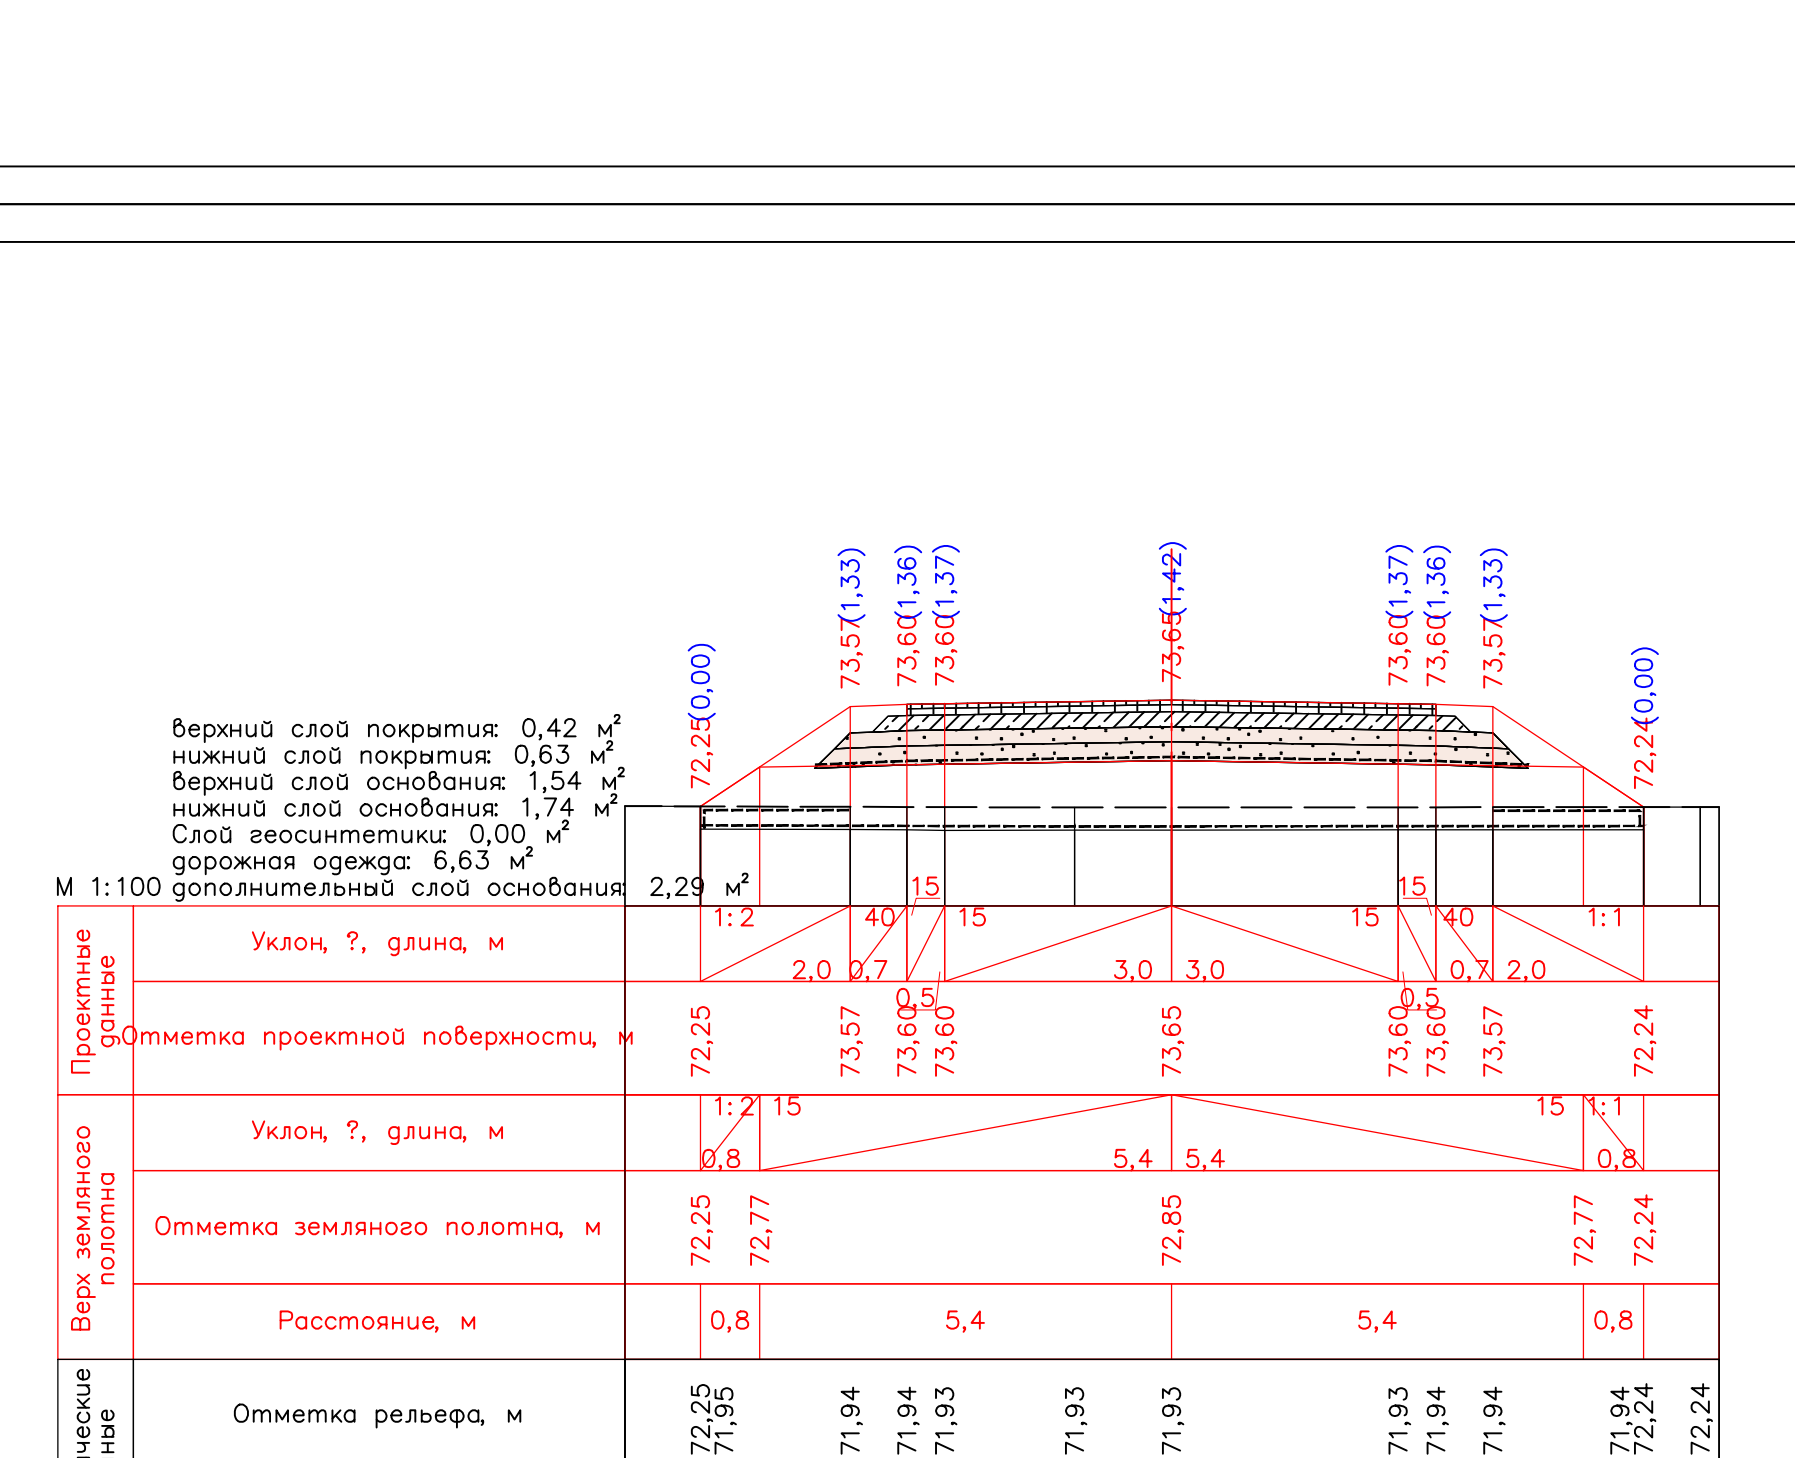


[illegible][illegible][illegible]

Верхняя к	71,86	73,22	73,30	73,06	71,86
д м	1,215		5,4	5,4	1,215
полотна м	71,86	72,42	72,50	72,42	71,86
м	0,8	5,4		5,4	0,8
	36,36	37,58	37	36,36	
	57,57	57,57		57,57	
	36,36	37,58	37	36,36	

[illegible][illegible][illegible][illegible]