

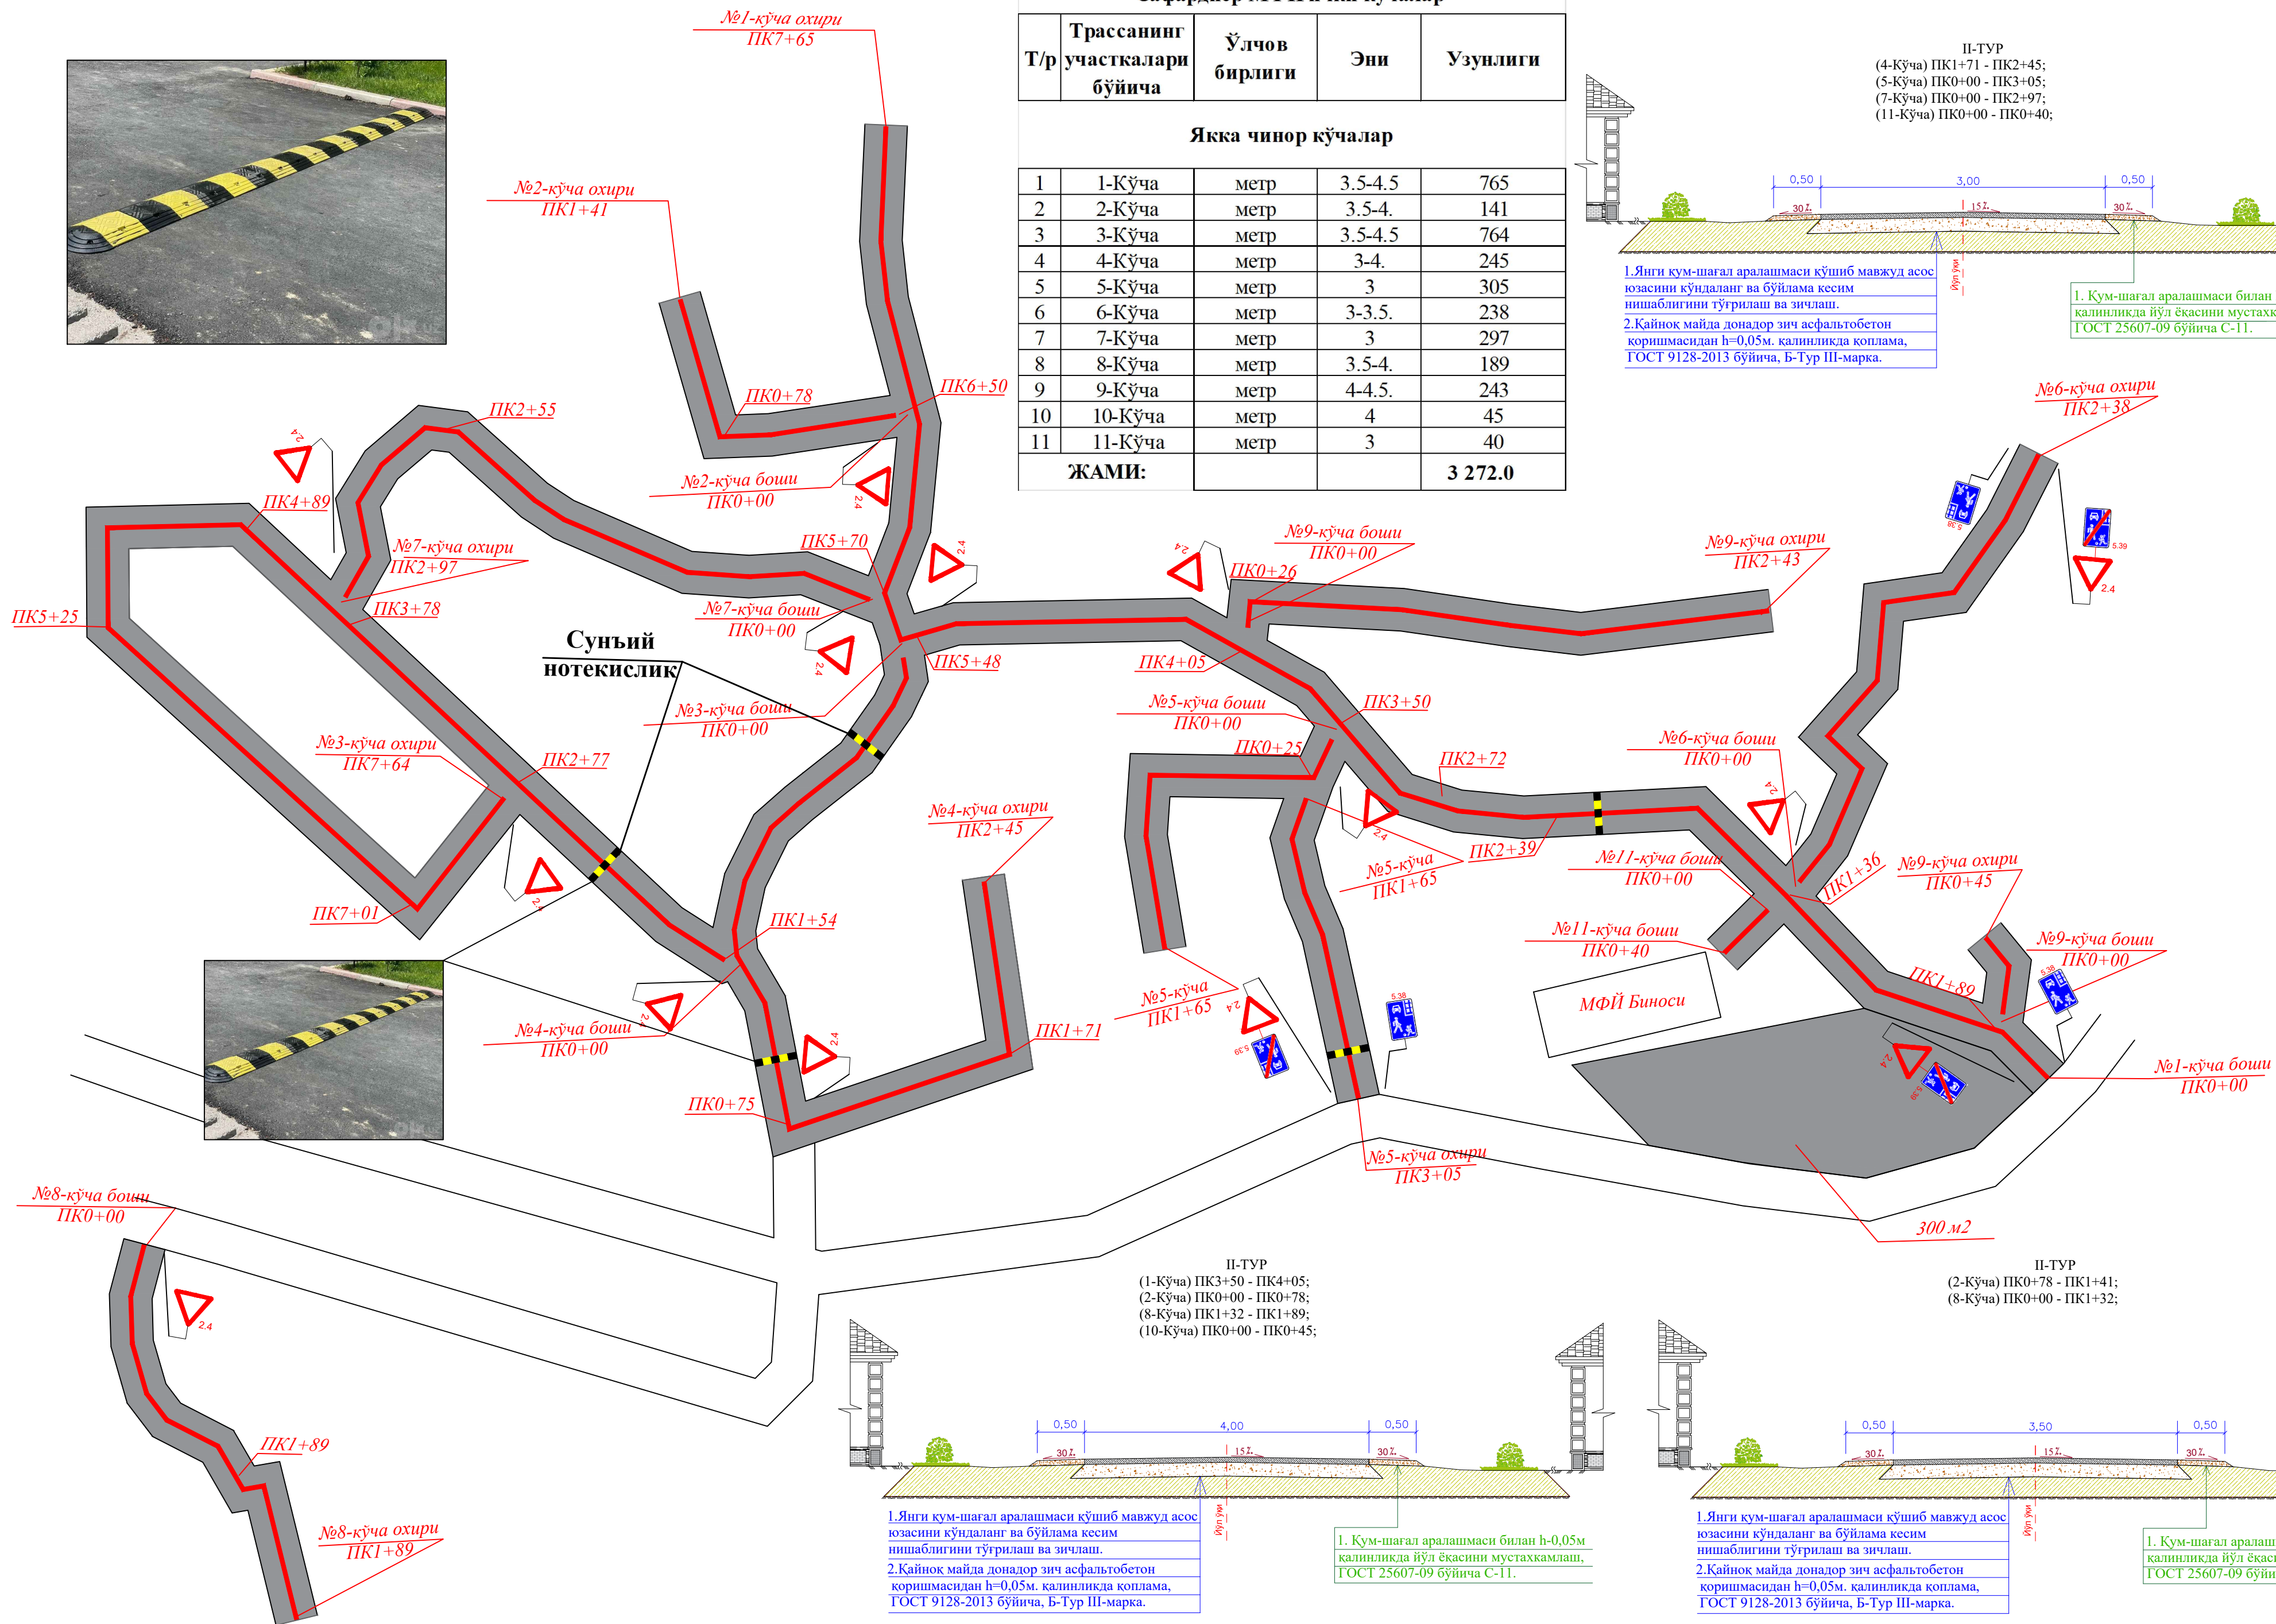
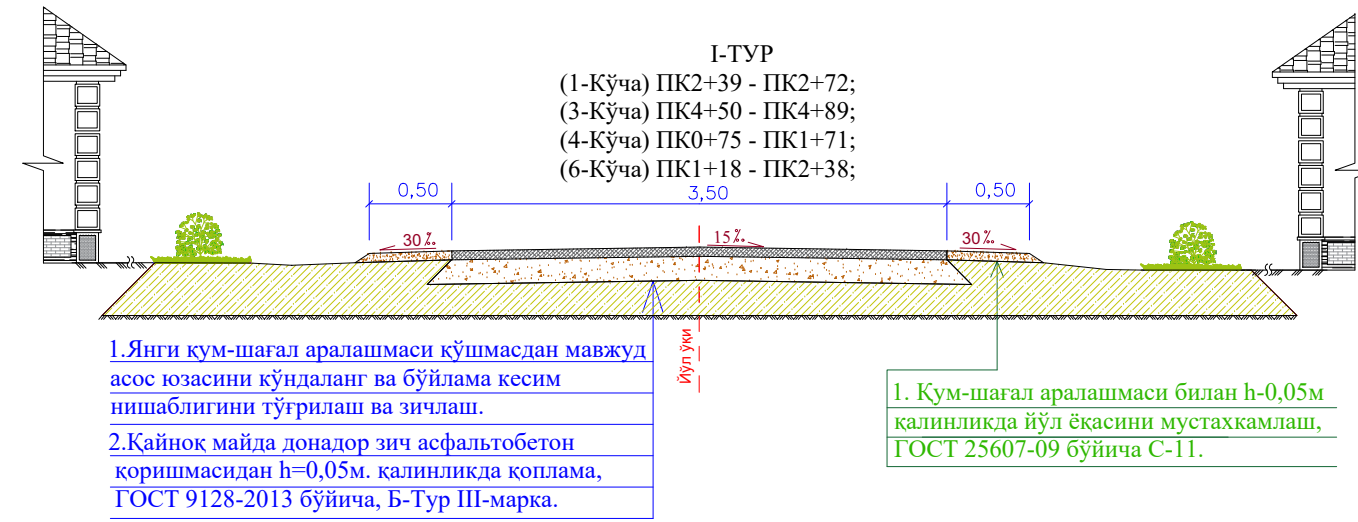
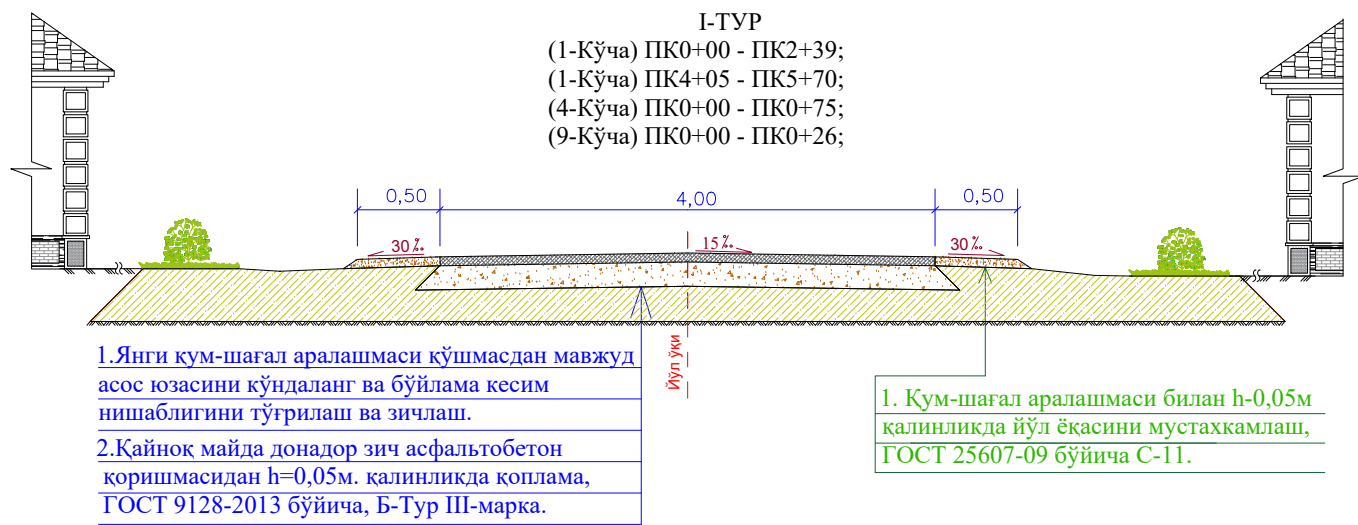
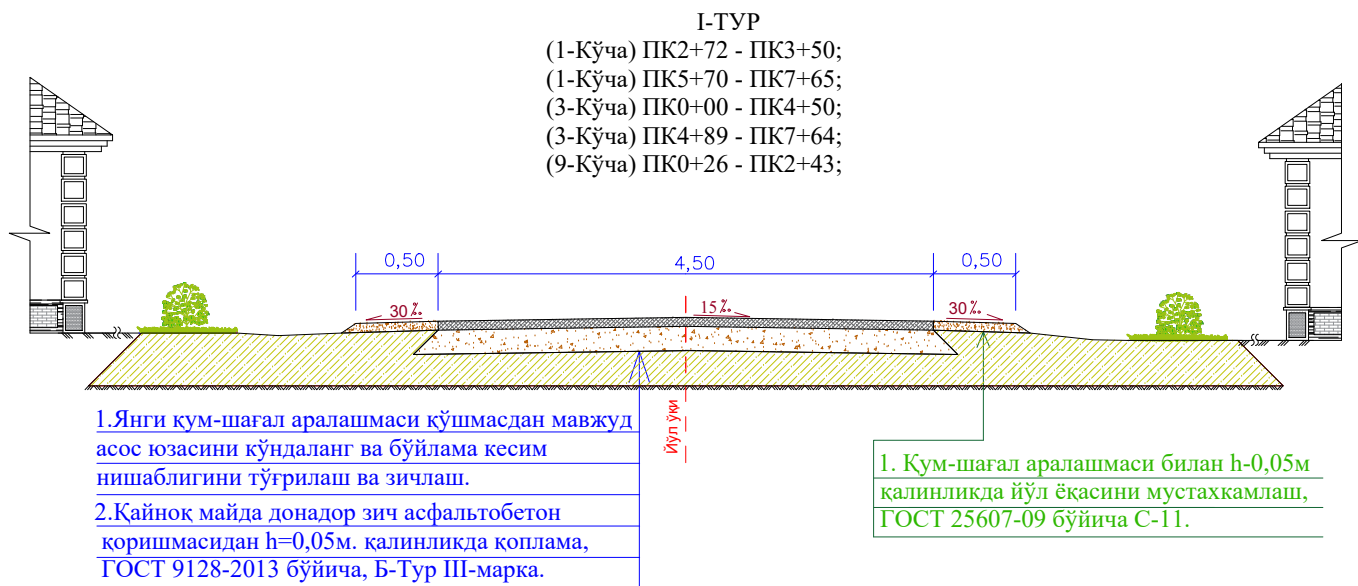


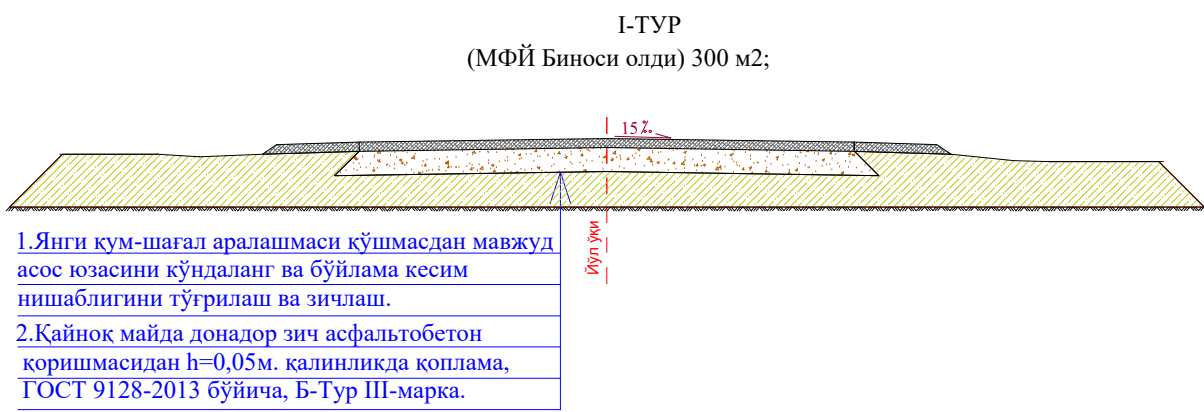

Зафардиёр МФЙ ички кўчалар				
Т/р участкалари бўйича	Трассанинг бўйича	Ўлчов бирлиги	Эни	Узунлиги
Якка чинор кўчалар				
1	1-Кўча	метр	3.5-4.5	765
2	2-Кўча	метр	3.5-4.	141
3	3-Кўча	метр	3.5-4.5	764
4	4-Кўча	метр	3-4.	245
5	5-Кўча	метр	3	305
6	6-Кўча	метр	3-3.5.	238
7	7-Кўча	метр	3	297
8	8-Кўча	метр	3.5-4.	189
9	9-Кўча	метр	4-4.5.	243
10	10-Кўча	метр	4	45
11	11-Кўча	метр	3	40
ЖАМИ:				3 272.0

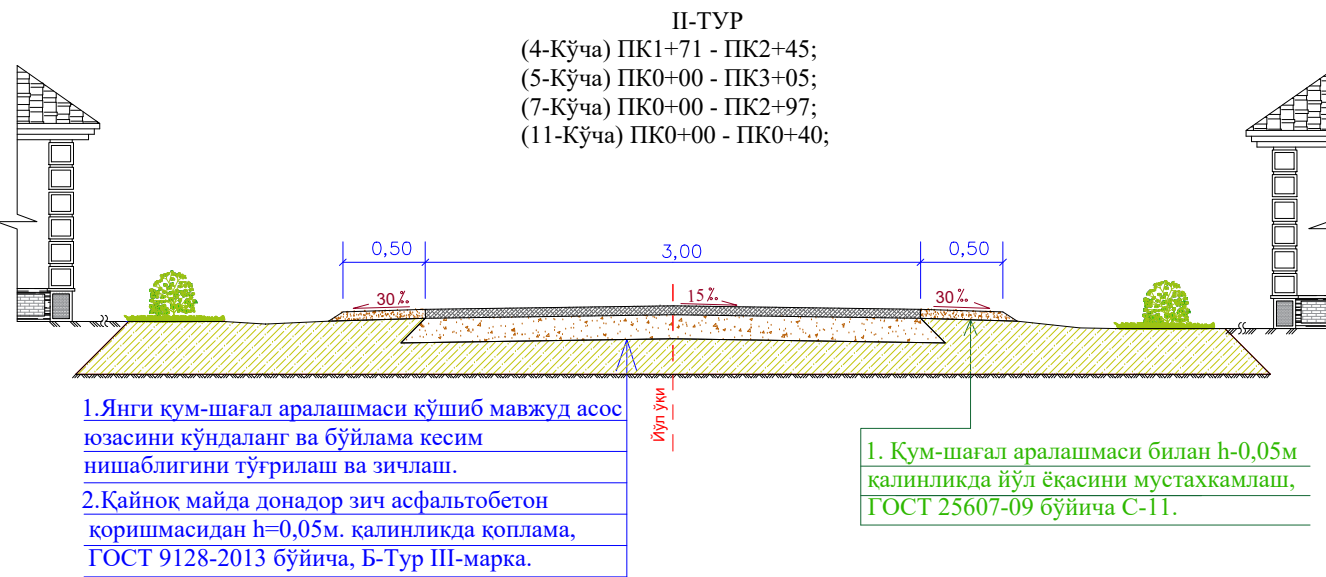

Шартли белги

- Лойихавий ички йўллар ўки

ЭСЛАТМА: Чизмада ўлчамлар схематик чизилган

				2026 й		
				Наманган вилояти Чортоқ тумани Зафардиёр МФЙ ҳудудидagi кўчаларини асфалтлаш		
Лавозими	Фамилия	Имзо	Сана	Трасса режаси		
Чизди	А. Абдуллаев			Боскич	Варак	Вараклар
Текширди	А. Аскаралиев			ИЛ	1	1
				Умумий узунлиги 3272 м		
				 "НАМАНГАН ЙЎЛ ЛОЙИХА ИНСТИТУТИ" МЧЖ		