

Samarqand viloyati Qo'shrabot tumani "Qiyqim" MFYdagi ichki shag'allashtirilgan Og'atepa va Uzunzor ko'chalariga asfalt qoplamasini yotqizish.




Obyekt nomi	Uzunligi(m)	Yo'lining eni(m)
1-ko'cha	690	4,5;3,5
2-ko'cha	639	4,5
3-ko'cha	440	4,5
4-ko'cha	569	4,5
5-ko'cha	140	4,5; 4
Jami:	2478	

"KELISHILDI"
"Qiyqim" MFY
loyiha tashabbuskori
11/17/2026
" " " 2026 yil



Uzunzor

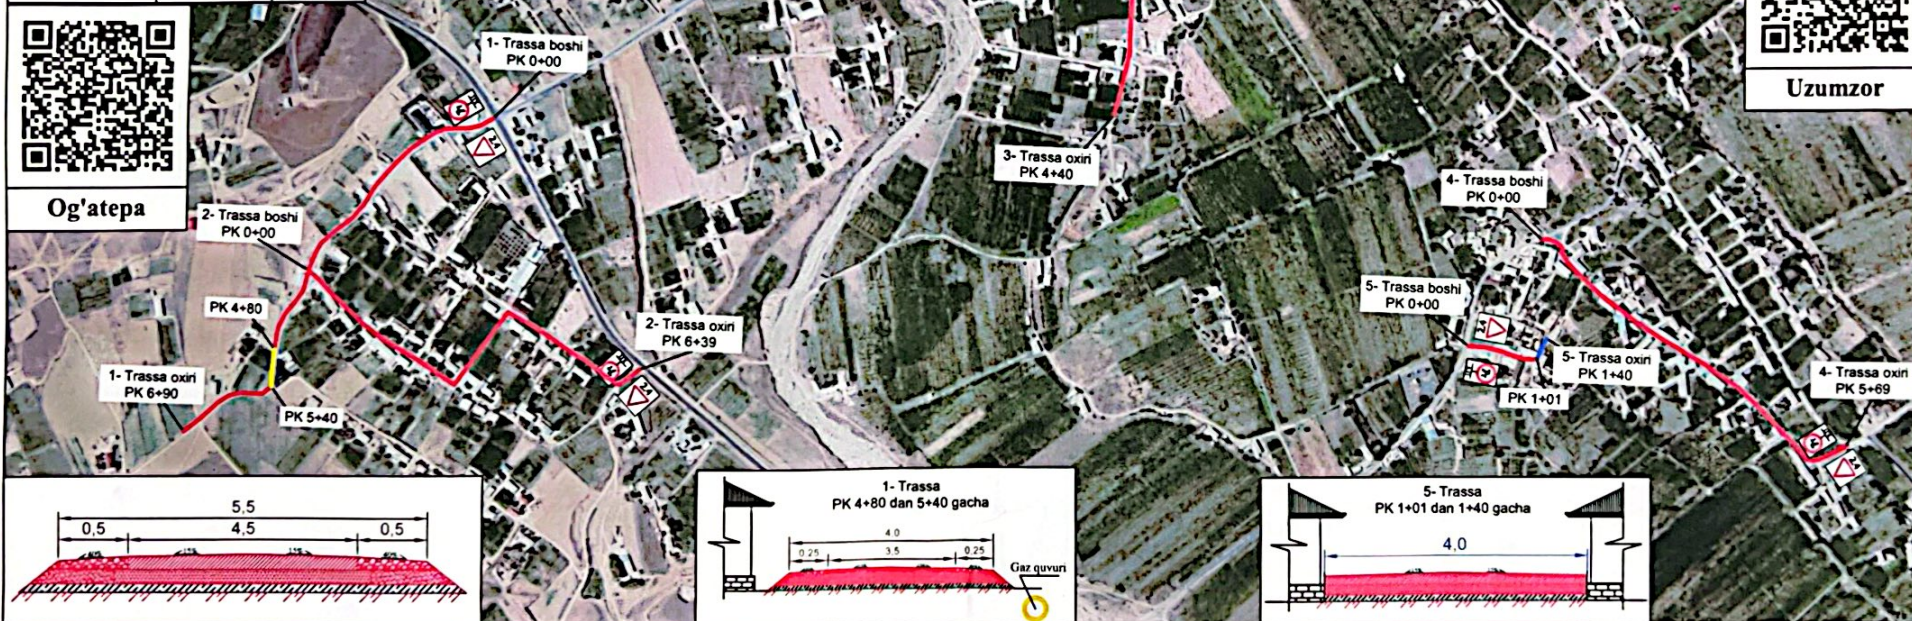

SHartli belgilari

- Loyihalanayotgan yo'l 4,5
- Loyihalanayotgan yo'l 3,5
- Loyihalanayotgan yo'l 4

№	Obyekt nomi	Uzunligi (m)	Eni (m)	Mavjud holati	Qoplama turi
1	Samarqand viloyati Qo'shrabot tumani "Qiyqim" MFYdagi ichki shag'allashtirilgan Og'atepa va Uzunzor ko'chalariga asfalt qoplamasini yotqizish.	2478	4,5;4,3,5	QSHA	Asfaltbeton