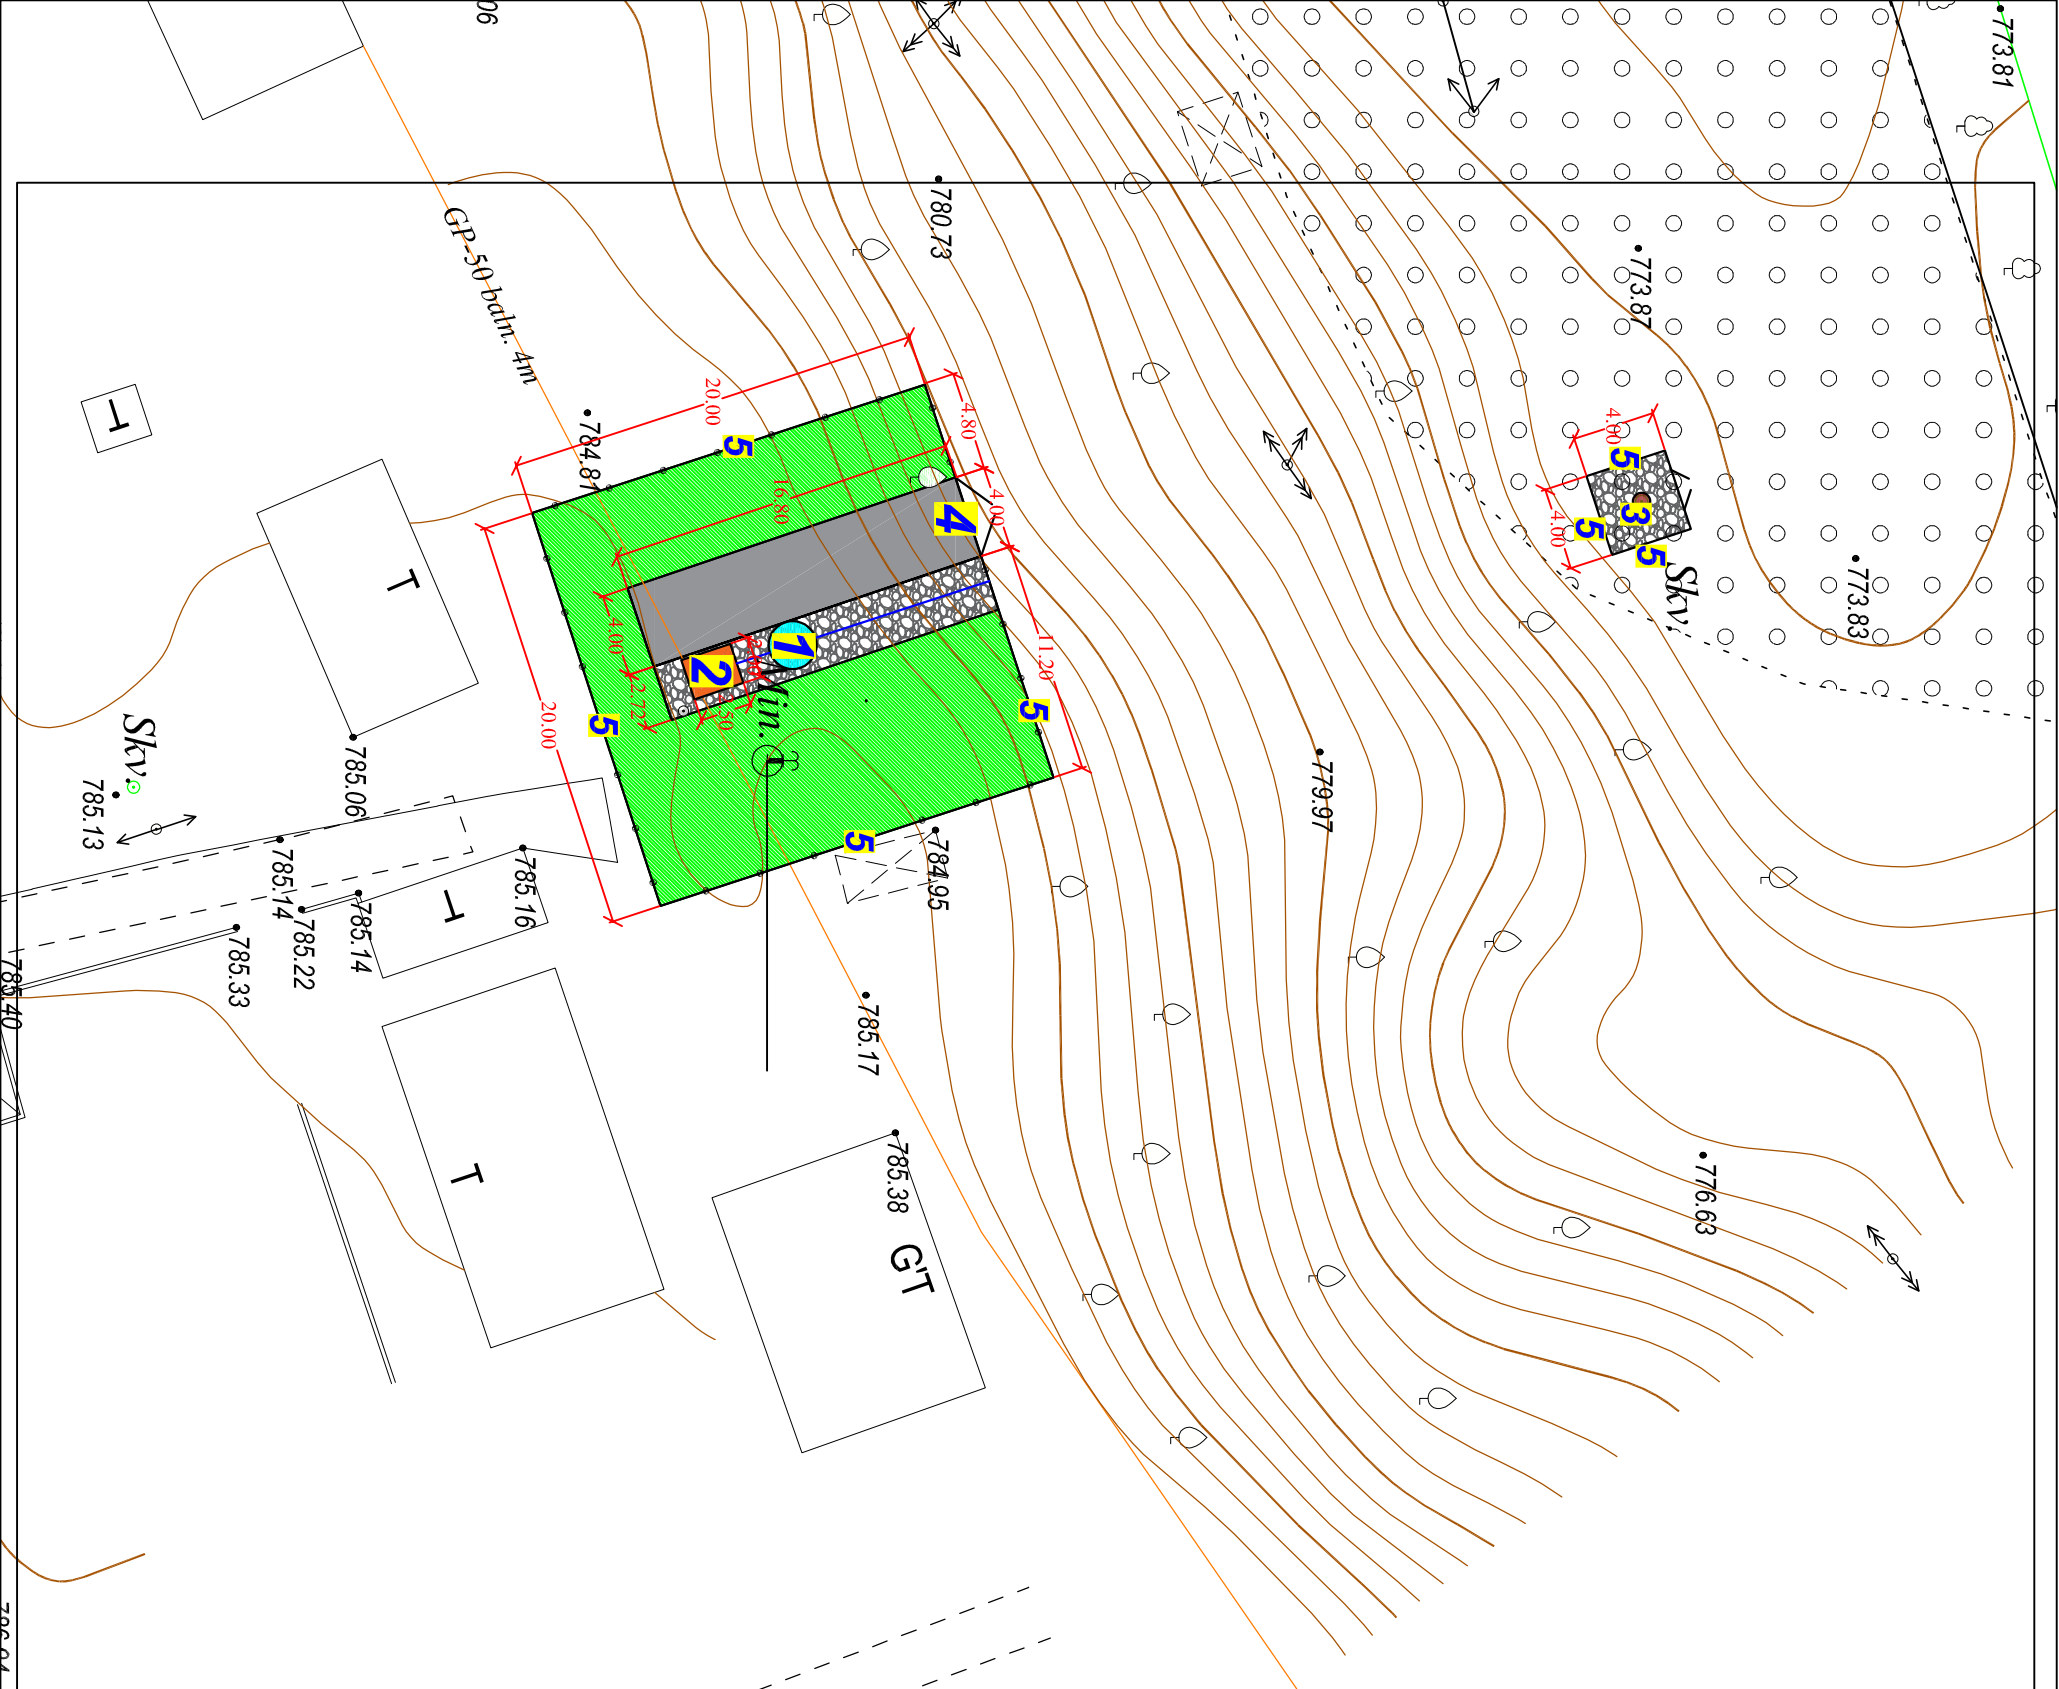


Bosh reja qaydnoma

№ m/n	<i>Nomlanishi</i>	soni.	m2	Holati
1	Suv minorasi	1		loyihaviy
2	Suvni zararsizlantirish inshooti	1		loyihaviy
3	Burg'u qudug'i	1		loyihaviy
4	Euro darvoza 4+2m	1		loyihaviy
5	Euro setka 90m	1		loyihaviy
6				
7				
8				
9				
10				

Biton qoplama

Belgi- lanishi	№ T/r	Nomlanishi	O'lchov birligi	m2	m3
	1	Biton qoplamasi h=10sm	m ² /m3	68	
	2	Shag'al yotqizish cu. 10 sm	m ² /m3	116	
• 1170.69					

[illegible]