
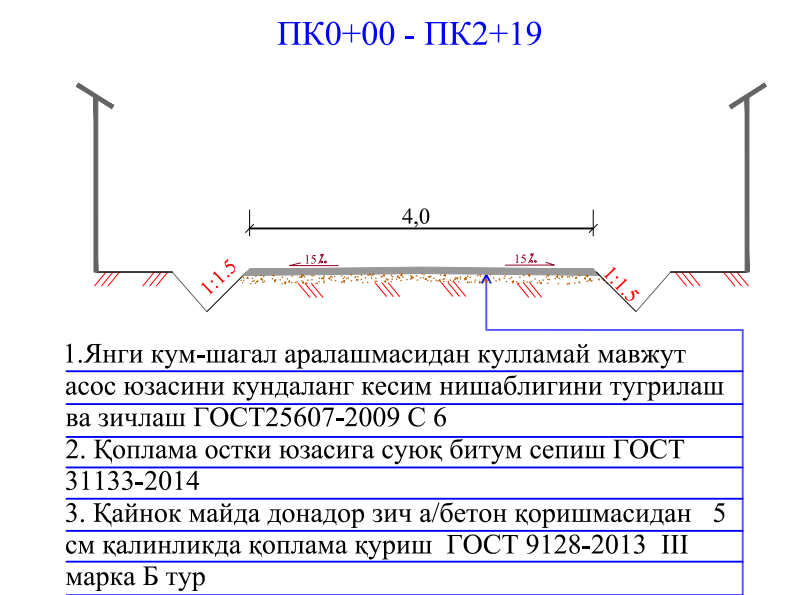
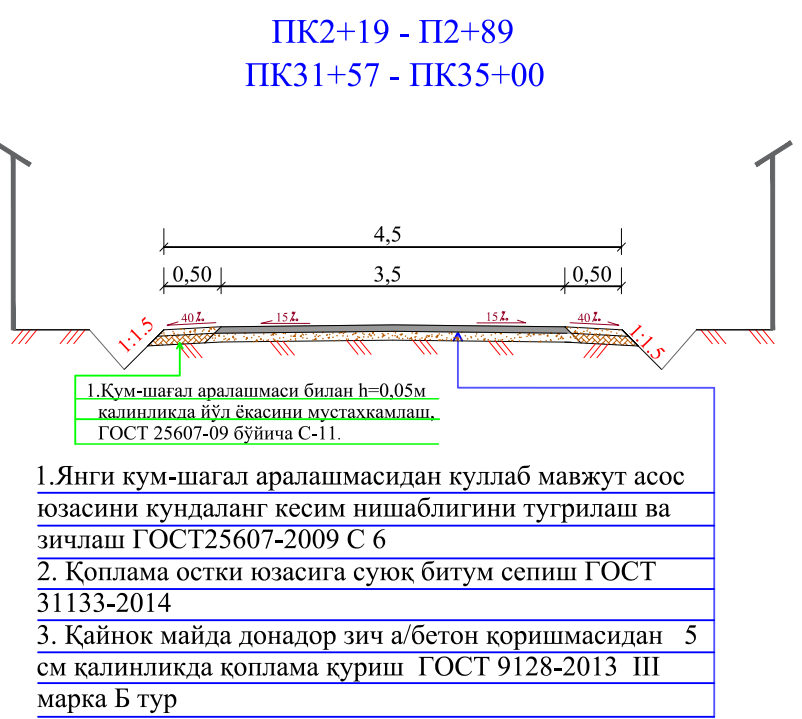


"ТАСДИҚЛАЙМАН"
"Наманган минтакавий йўлларида
буюртмачи хизмати" бош муҳандиси
Д.Хўжаханов
" 03 " 10 2026 йил

"КЕЛИШИЛДИ"
Поп тумани Хужабод МФЙ раиси
" 03 " 10 2026 йил

"КЕЛИШИЛДИ"
Поп тумани Хужабод МФЙ таъабускор
" 03 " 10 2026 йил

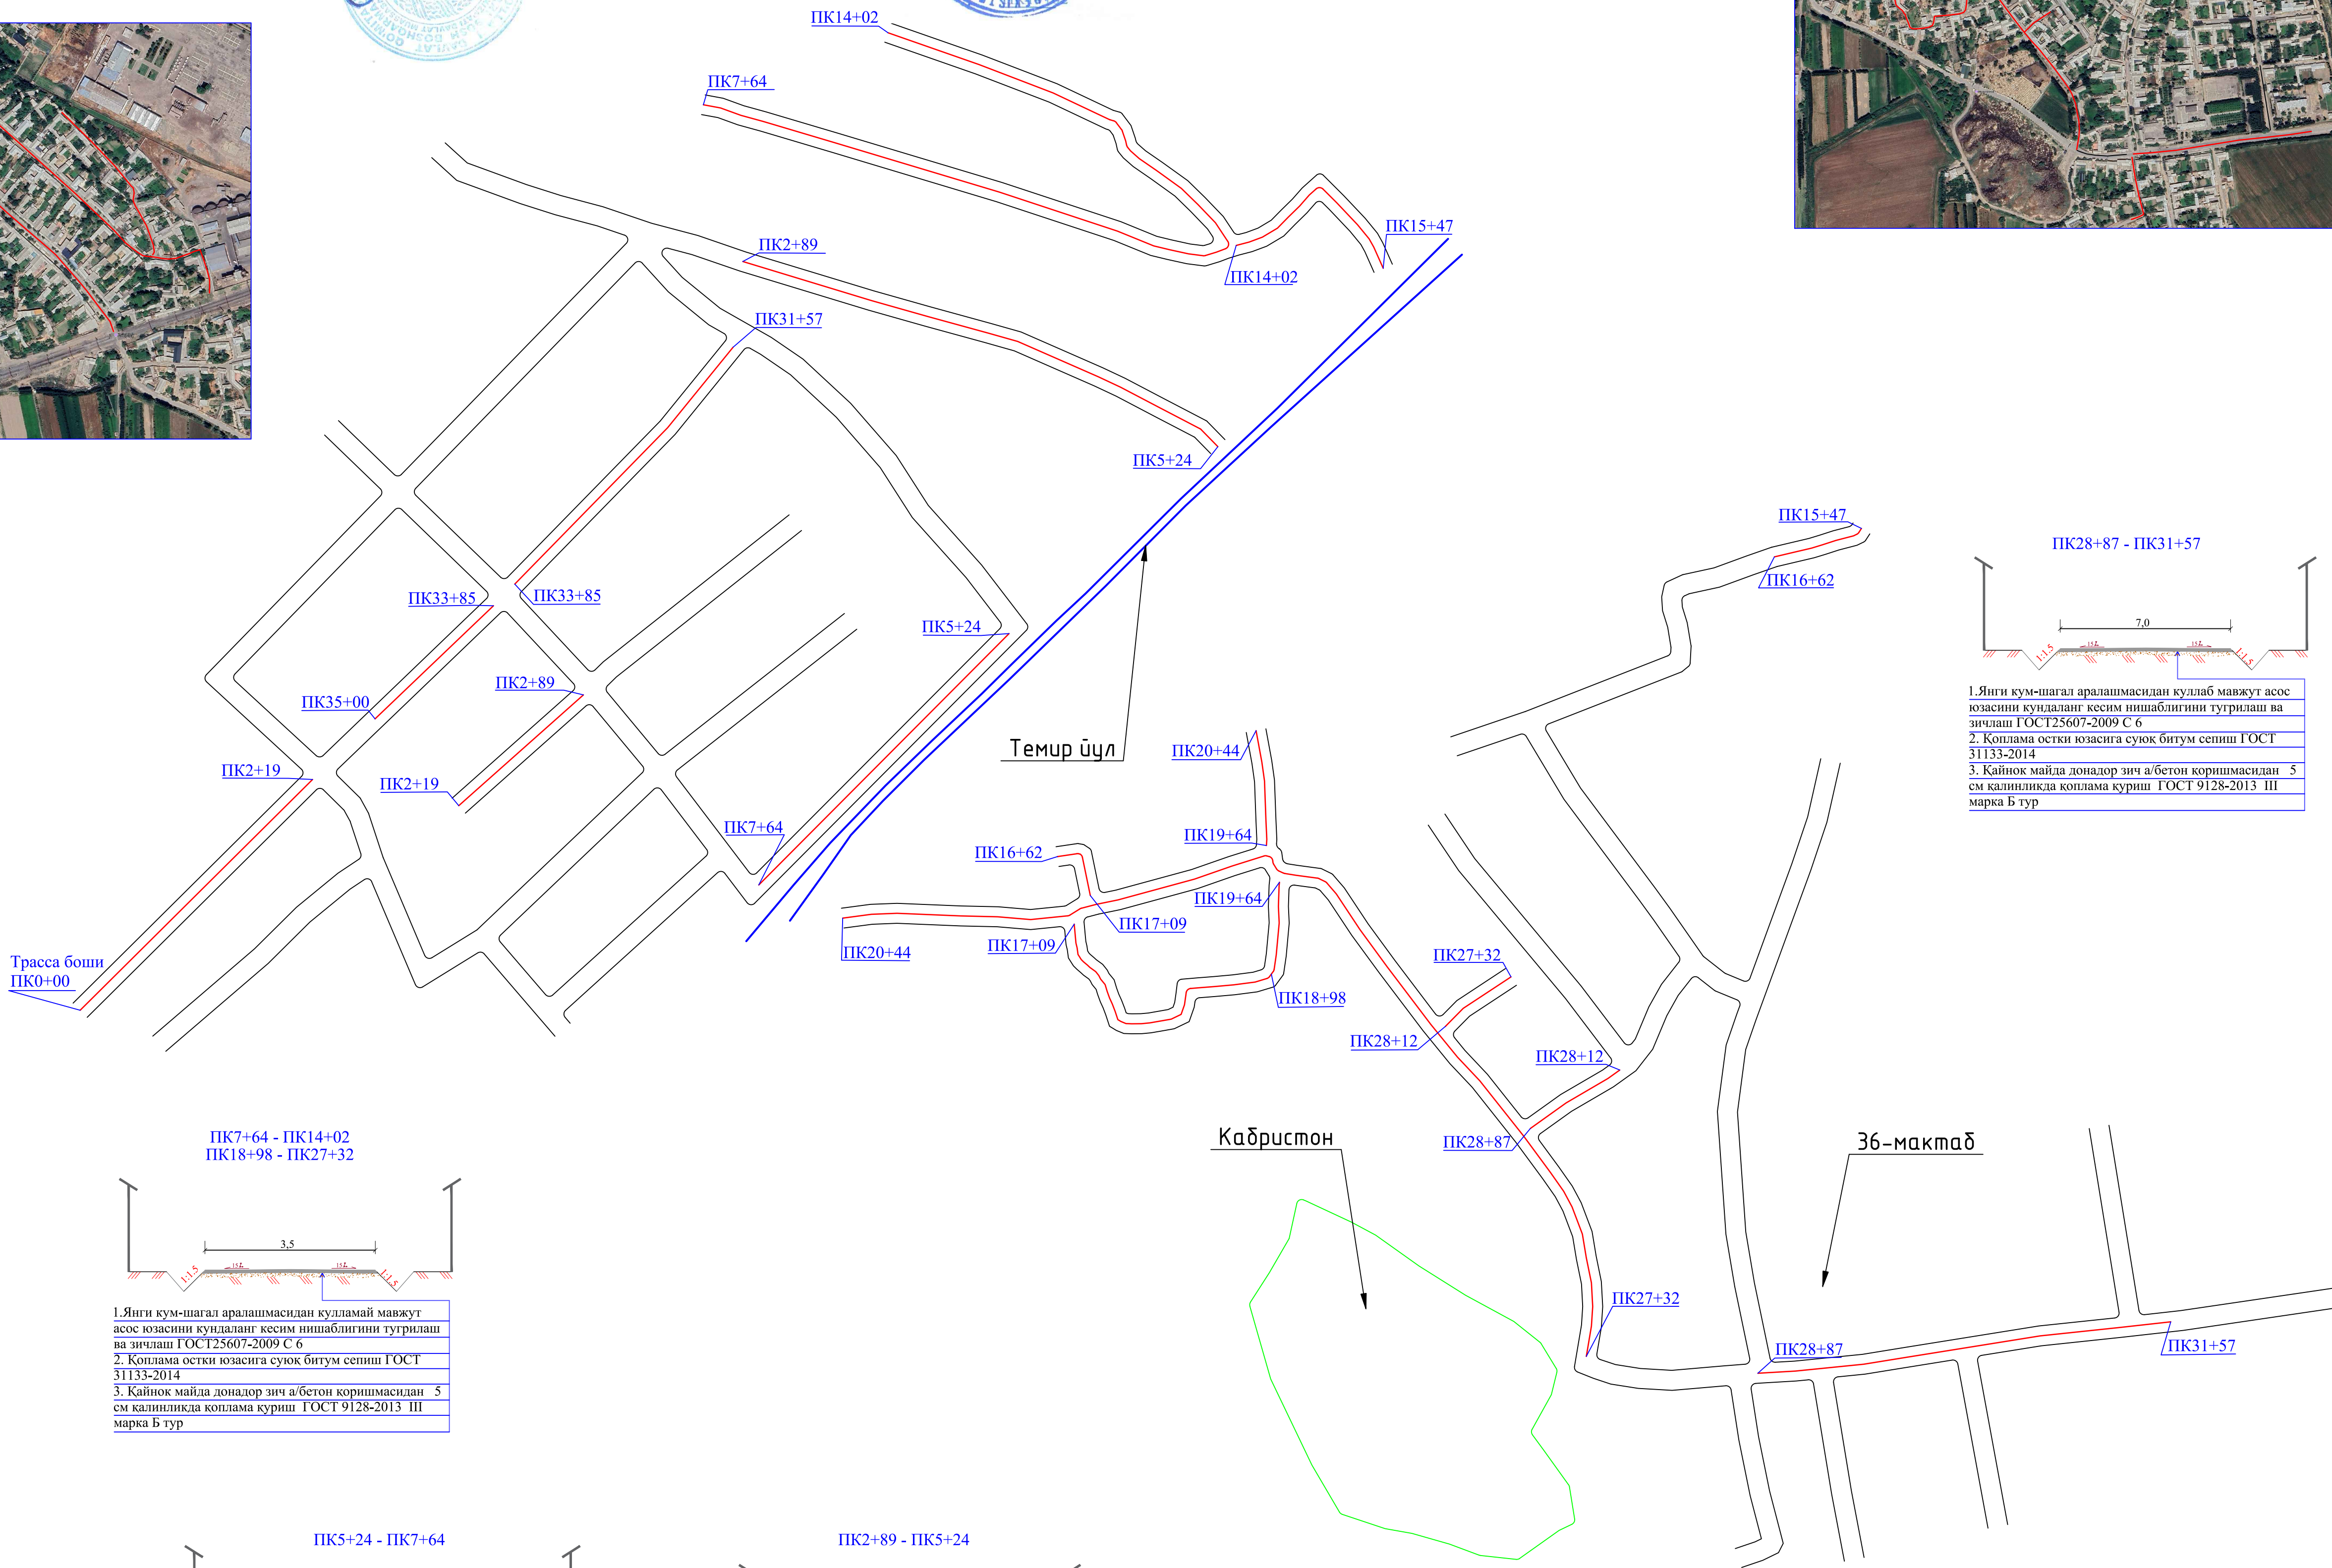

					_____ 2026 й		
					Наманган вилояти Поп тумани Хужабод МФЙ хуудидида жойлашган Хамкорлик, Юксалиш, Уччинор, Гулшан, Қургонча, Тулкин, Мустакиллик ва Хурлик кўчаларни асфалтлаш лойиҳаси бўйича		
Лавозими	Фамилия	Имзо	Сана				
Директор	Н.Ганиева			Маҳалла ички автомобиль йўллари схематик режаси ва қуналданг кесим турлари	Босқич	Варақ	Варақлар
Бажарди	Д.Журабоев				ИП	1	1
Текширди	А. Турсунов						
				ПК0+00 дан ПК35+00 гача	"СУВЛОЙИХА" МЧЖ		