
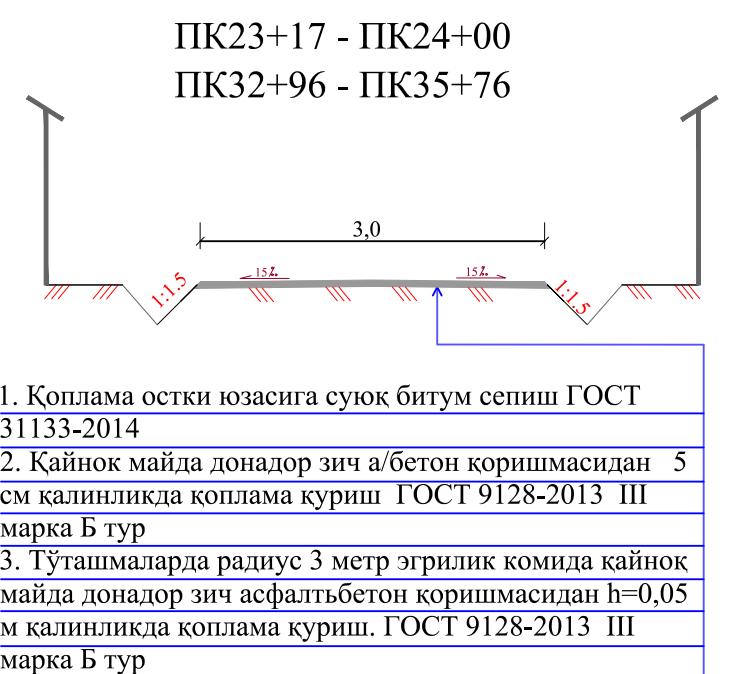
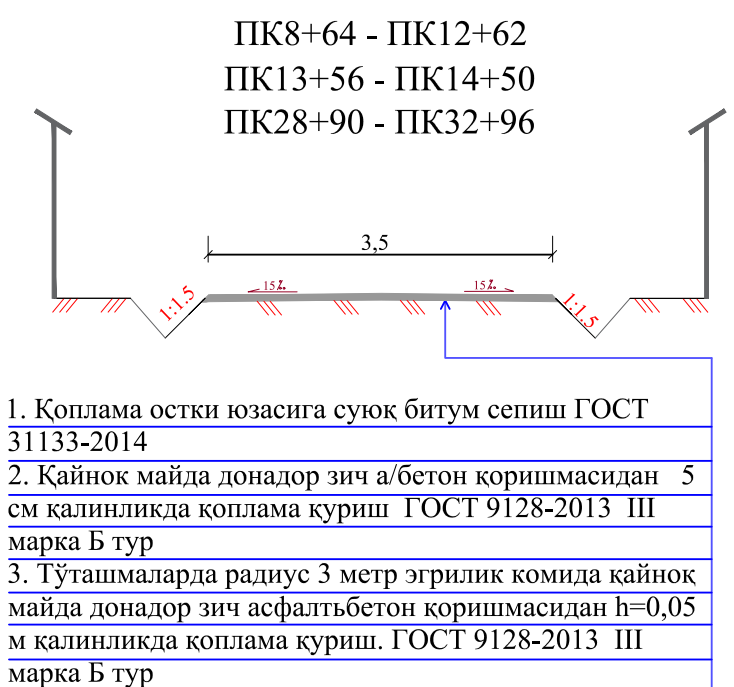
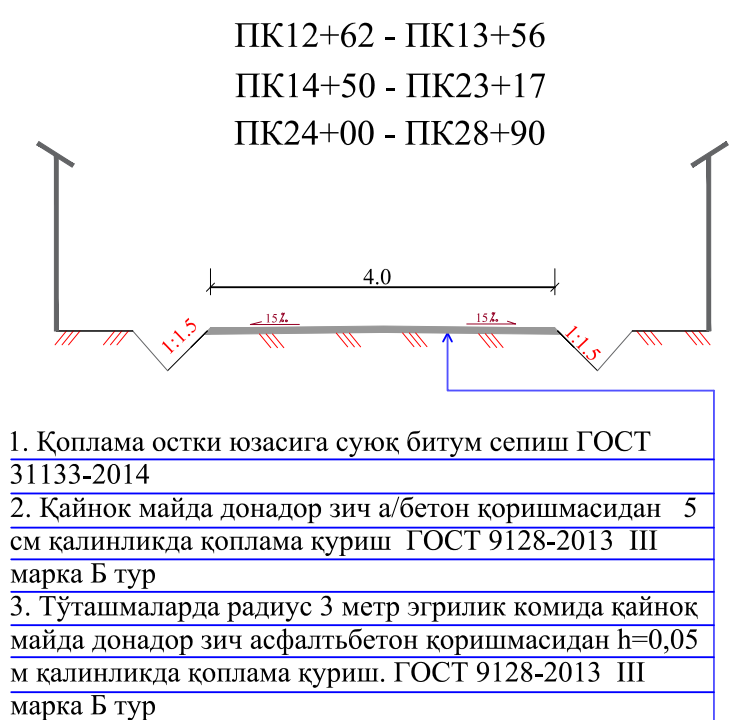
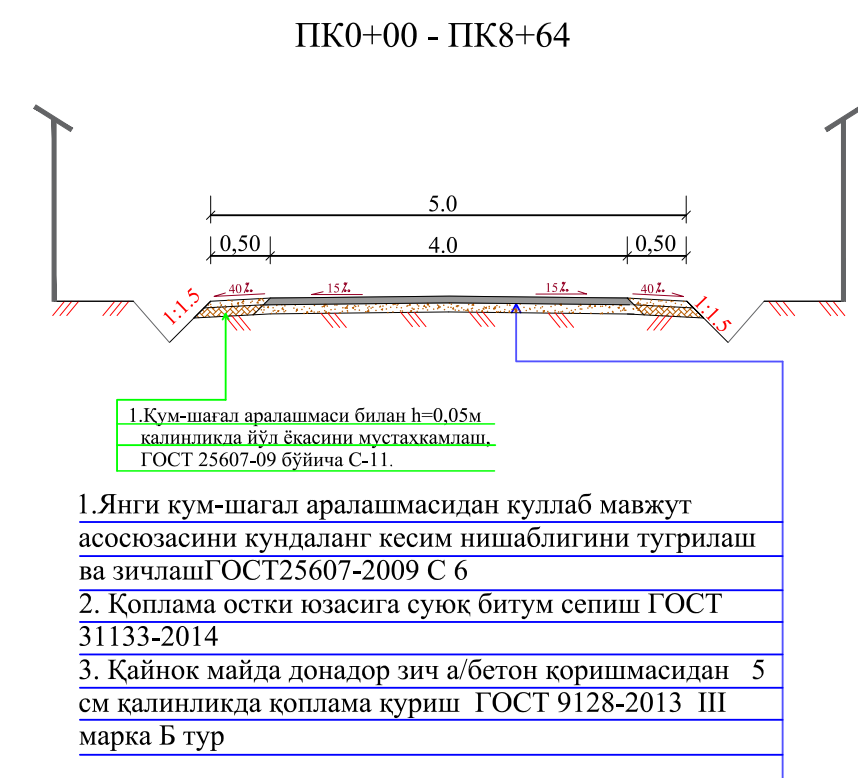


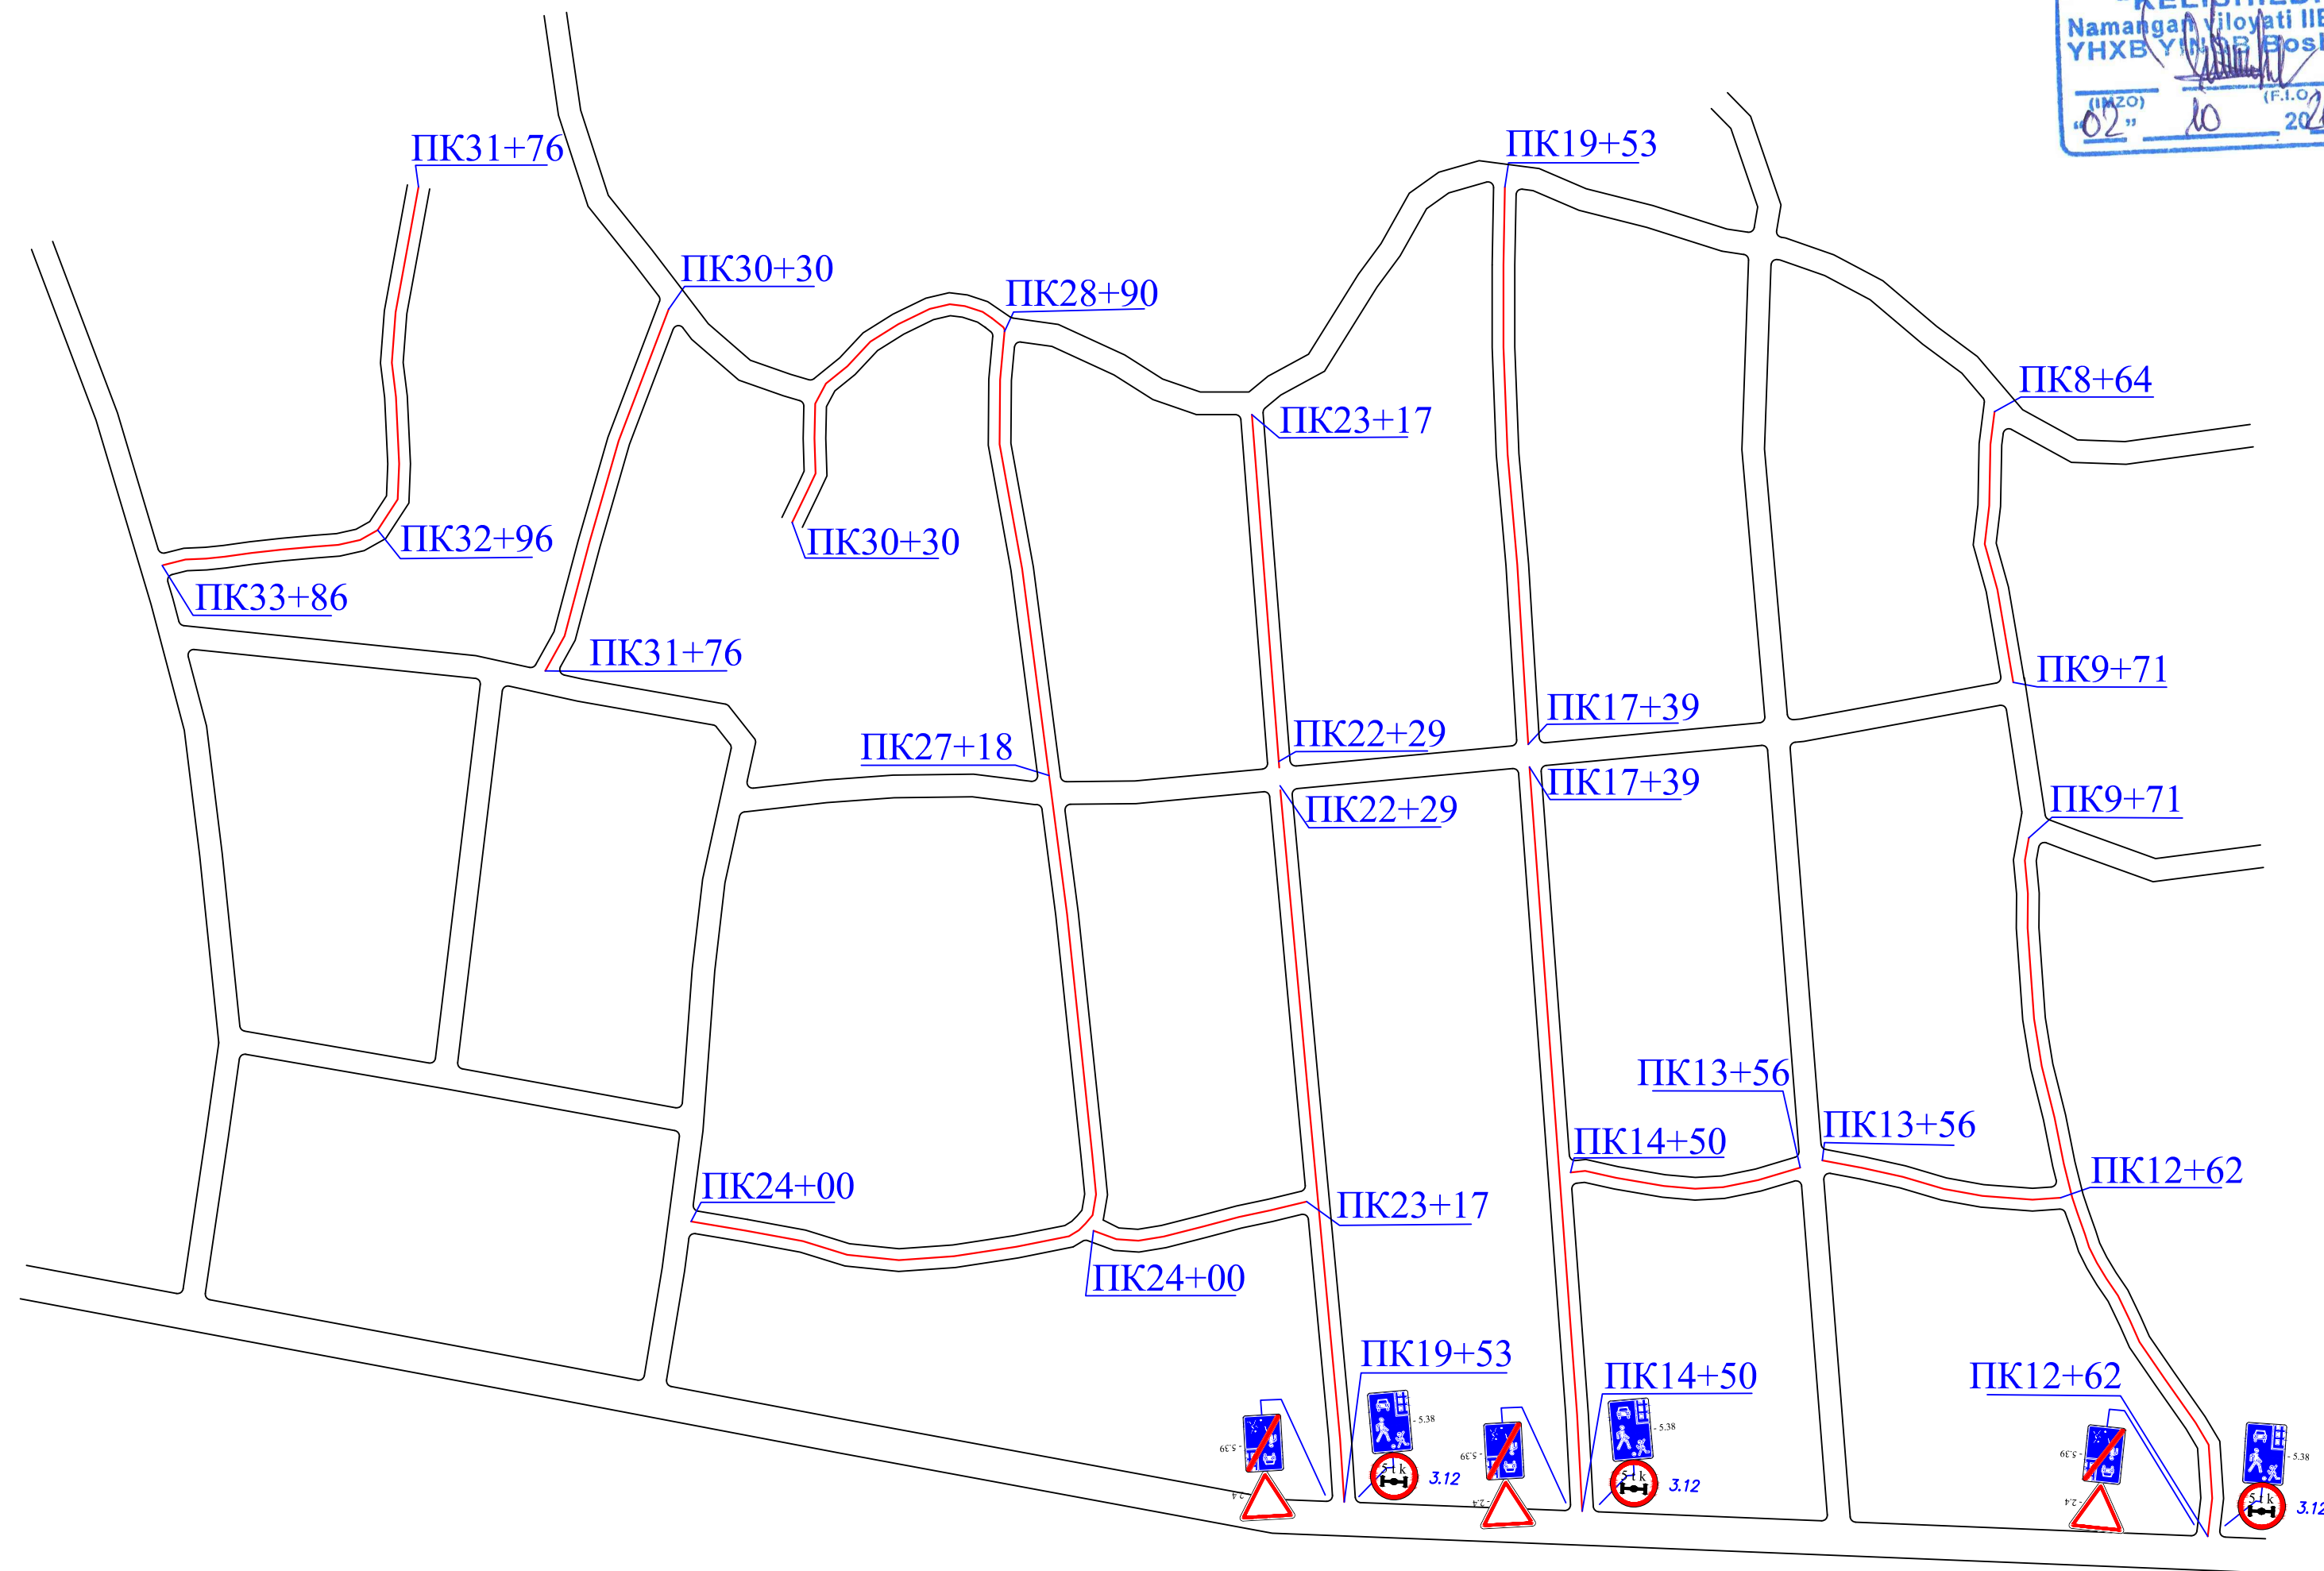

ЭСЛАТМА:Чизмада улачилар схематик чизилган									
			2026 й						
Namangai Viloyati Chirtoq tumani saroy MEY Buramachinor, Sarbon, Dyonat, G'allakor, Qulqon, Oltinbaliq, Baraka, Karyon, Ergulik, Yakkayo'i, ko'chalarni asfialtlan									
Лаवоним	Фамилия	Имзо	Сана						
Директори	И.Ганиева								
Бажарди	Д.Жўрабев								
Текширди	А.Турсунов								
Харакат хавсизлиги			<table><tr><td>Босқич</td><td>Варақ</td><td>Варақлар</td></tr><tr><td>ИЛ</td><td>1</td><td>1</td></tr></table>	Босқич	Варақ	Варақлар	ИЛ	1	1
Босқич	Варақ	Варақлар							
ИЛ	1	1							
ПК0-00 дан ПК35+76 гача			"СУВЛОЙИХА" МҲҶ						