

"Qutlug'" MFY Shirin ko'chasining asfalt qoplamasini yotqizish.(Aniqlangan uzunlik 3,585 km)



«TASDIQLAYMAN»
Jalagudug tuman hokimning qurilish ishlari
bo'yicha o'rinbosari: M. M. M. M.
" 3 " 10 2026 y

«KELISHILDI»
Andijon viloyati MYBX DM
direktori: M. M. M. M.
" 3 " 10 2026 yil


«KELISHILDI»
Jalagudug tuman Obodonlashtirish
boshqarmasi vakili: M. M. M. M.
" 3 " 10 2026 yil

«KELISHILDI»
Andijon viloyati MYBX DM
texnik nazoratchisi: M. M. M. M.
" 3 " 10 2026yil

«KELISHILDI»
«Qutlug'» MFY
raisi: M. M. M. M.
" 3 " 10 2026yil

«KELISHILDI»
«Qutlug'» MFY
loyiha tashabbuskori: M. M. M. M.
" 3 " 10 2026yil

«KELISHILDI»
Loyiha tashkiloti
vakili: M. M. M. M.
" 3 " 10 2026yil

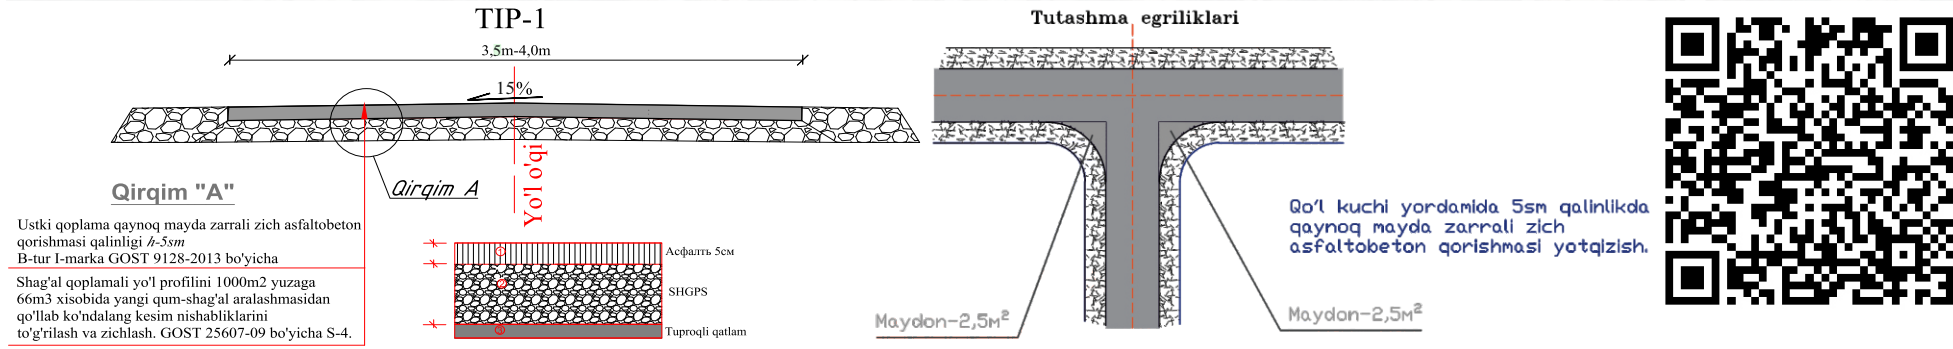

"Qutlug'" MFY Shirin ko'chasining asfalt qoplamasini yotqizish.									
№	Ko'cha nomi	Jami uzunligi m.	Loyixaviy eni	m2	№	Ko'cha nomi	Jami uzunligi m.	Loyixaviy eni	m2
1	Shirin ko'chasi	464	4,0	1856,0	9	Shirin ko'chasi	231	4,0	924,0
2	Shirin ko'chasi	194	4,0	776,0	10	Shirin ko'chasi	115	4,0	460,0
3	Shirin ko'chasi	181	4,0	724,0	11	Shirin ko'chasi	240	4,0	960,0
4	Shirin ko'chasi	145	4,0	580,0	12	Shirin ko'chasi	118	4,0	472,0
5	Shirin ko'chasi	440	4,0	1760,0	13	Shirin ko'chasi	136	4,0	544,0
6	Shirin ko'chasi	233	4,0	932,0	14	Shirin ko'chasi	140	4,0	560,0
7	Shirin ko'chasi	348	4,0	1392,0	15	Shirin ko'chasi	138	4,0	552,0
8	Shirin ko'chasi	356	4,0	1424,0	16	Shirin ko'chasi	106	4,0	424,0
JAMI		2361		9444,0	JAMI		1224		4896,0