



Andijon viloyati Andijon shahar Maorif MFY da Sh.Rustavelliy, Obi xayot, Tor yangi maorif va E.Ziyayev ko'chalarimizga asfaltlashtirish kerak.

KO'CHALAR CHIZMASI

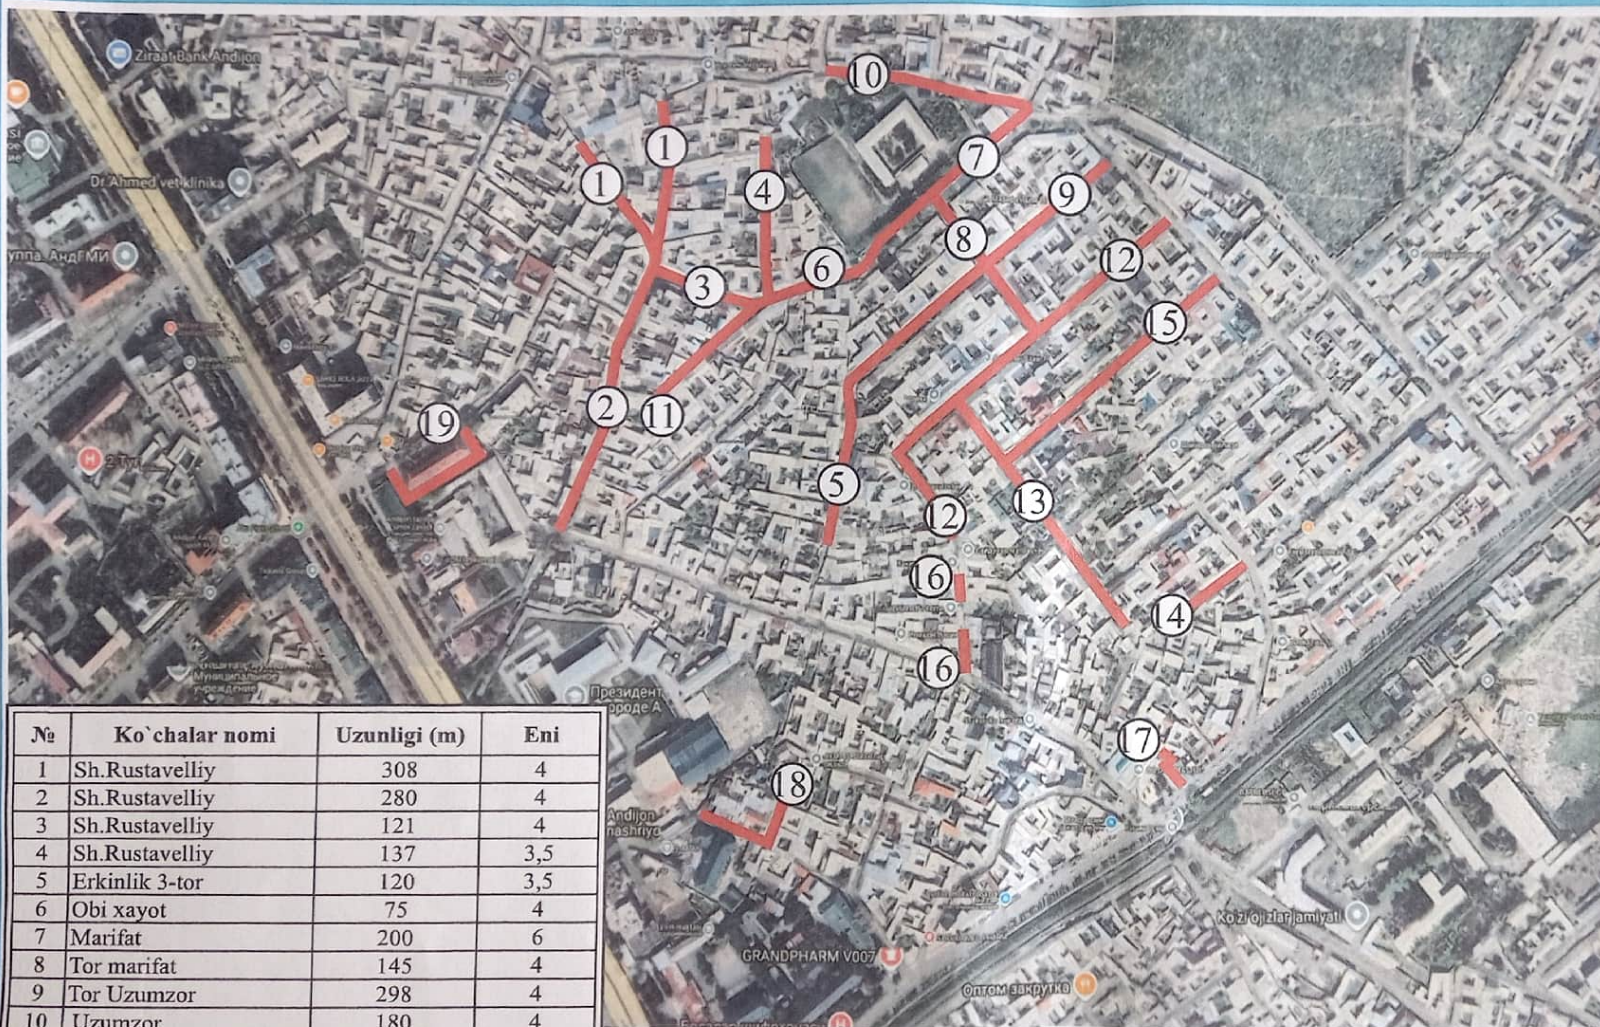

№	Ko'chalar nomi	Uzunligi (m)	Eni
1	Sh.Rustavelliy	308	4
2	Sh.Rustavelliy	280	4
3	Sh.Rustavelliy	121	4
4	Sh.Rustavelliy	137	3,5
5	Erkinlik 3-tor	120	3,5
6	Obi xayot	75	4
7	Marifat	200	6
8	Tor marifat	145	4
9	Tor Uzumzor	298	4
10	Uzumzor	180	4
11	Obi xayot	134	4
12	Yangi maorif	398	4
13	Yangi zamon	243	4
14	Tor Yangi zamon	78	4
15	E.Ziyayev	244	4
16	N.Xakimov	57	4
17	N.Xakimov	45	3
18	A.Navoiy shox 65	94	3
19	87 A Do'm oldi	120	3,5
	Jami uzunlik	3277	

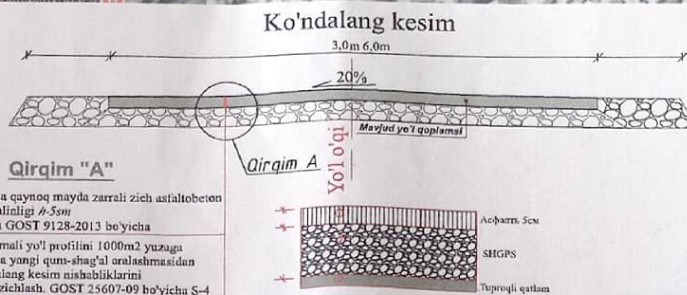

«TASDIQLAYMAN»
Andijon shahar hokimining qurilish
ishlari bo'yicha rinosari
"06" 10 2026 yil

«KELISHILDI»
Andijon viloyati MYBX DM
direktori
"06" 10 2026 yil

«KELISHILDI»
Andijon shahar Obodonlashtirish
boshqarmasi vakili
"06" 10 2026 yil

«KELISHILDI»
Andijon viloyati MYBX DM
texnik nazoratchisi
"06" 10 2026 yil

«KELISHILDI»
Andijon shahar Maorif
MFY Raisi
"06" 10 2026 yil

«KELISHILDI»
Andijon shahar Maorif
MFY loyiha tashabuskori
"06" 10 2026 yil

«KELISHILDI»
Andijon shahar Maorif
MFY loyiha tashkilot vakili
"06" 10 2026 yil