


Bino rejasi (ta'mirlashdan keyin)

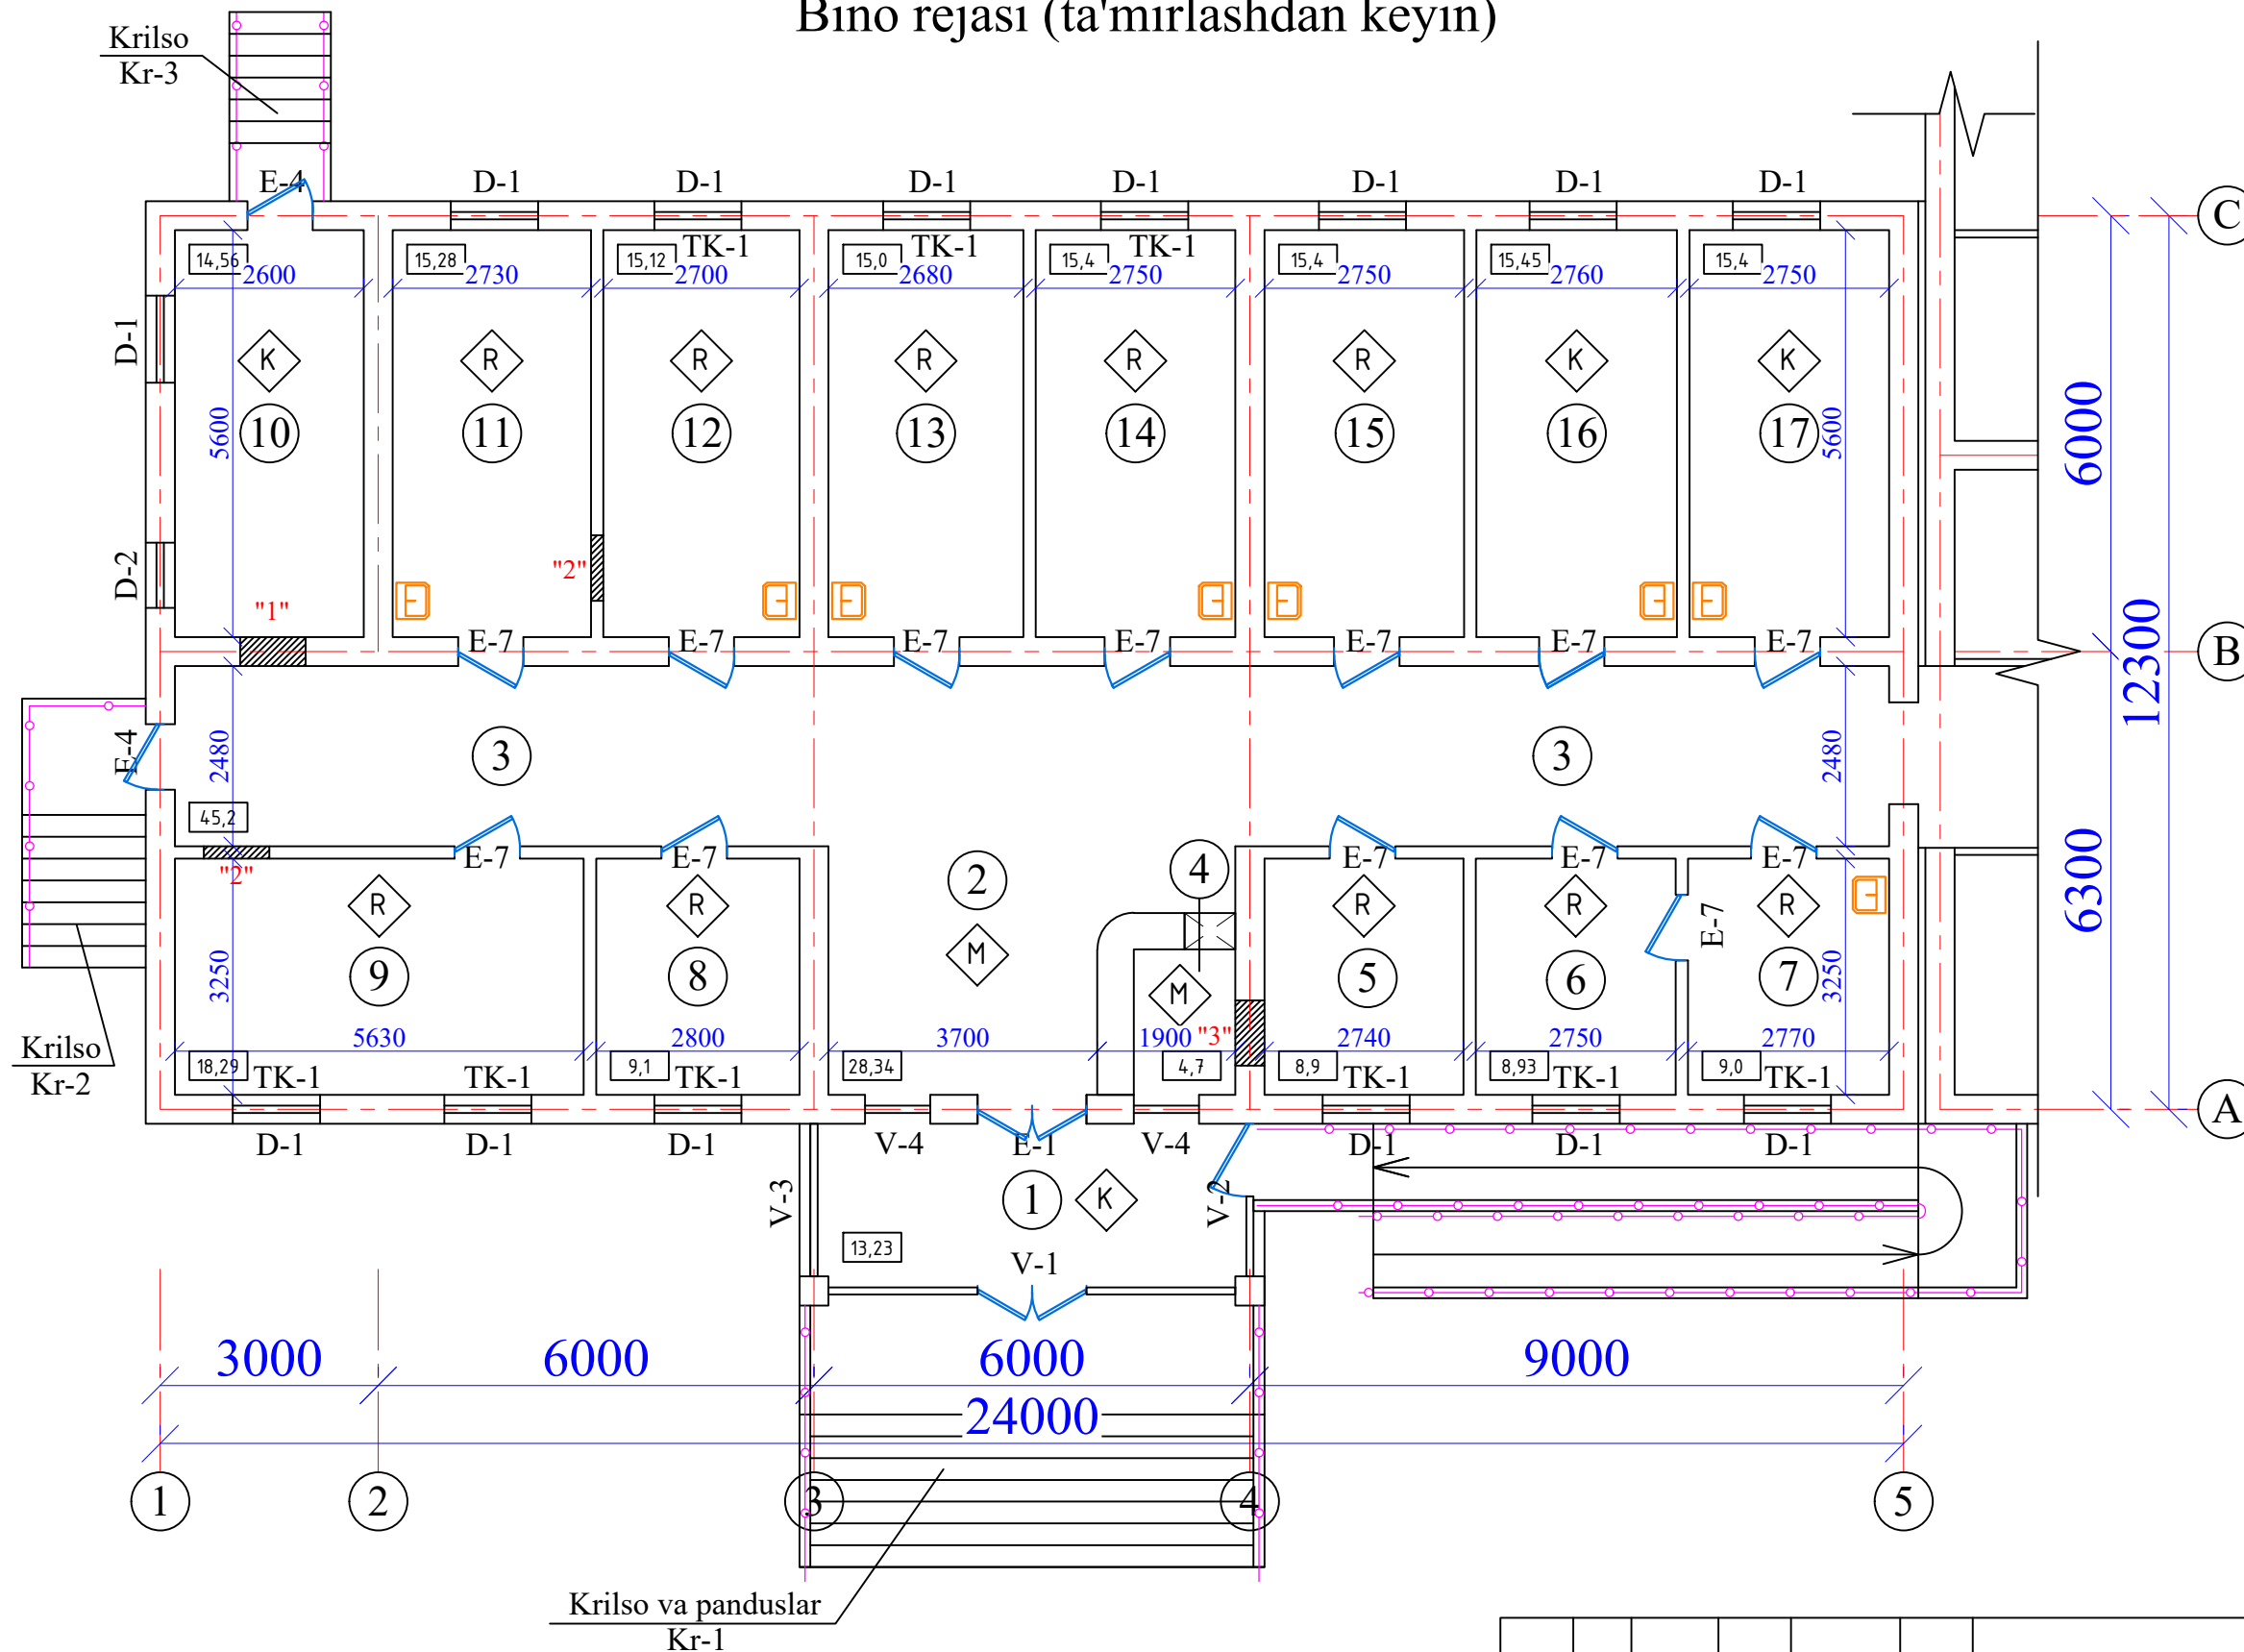

Shartli belgilar

- | | |
|---|--|
|  | Eshik va oynalarni o'rnini g'isht bilan to'ldirish |
|  | Keramik qoplamali pol (Italogranit) |
|  | Marmar qoplamali pol (Mramor) |
|  | Rezina qoplamali pol (Relin) |

№	Nomlanishi	Maydoni m2	Pol turi
1	Tambur	13,23	K
2	Xoll	28,34	M
3	Yo'lak	45,2	M
4	Ro'yxatga olish xonasi	4,7	M
5	Umumiy amaliyot hamshira xonasi	8,9	R
6	Fizioterapiya xonasi	8,93	R
7	Fizioterapiya muolaja xonasi	9,0	R
8	Statsionar kuzatuv xonasi	9,1	R
9	Kunduzgi statsionar xona	18,29	R
10	Texnik xona	14,56	K
11	Akusher-ginekolog ko'rik xonasi	15,28	R
12	Pediatr xonasi	15,12	R
13	Oilaviy shifokor xonasi	15,0	R
14	Oilaviy shifokor xonasi	15,4	R
15	Umumiy amaliyot shifokori xonasi	15,4	R
16	Muolaja xonasi	15,45	K
17	Emlash xonasi	15,4	K

									AS			
						Guliston tumani «Sharq haqiqati» oilaviy shifokorlik punktini rekonstruksiya qilish (mavjud 50 qatnovli binoni 1-tip OPga moslashtirish)						
O'zg.	Var.	Xuj.	№	Imzo	Sana							
						OP			Boshqich	Varaq	Varaqlar	
										6	24	
LBM		Eshmurodov A.				Devor rejasi (Ta'mirlashdan keyin)			"INNOVATSION UMUMIY LOYIHA" OOO г.Гулистан 2026 г.			
Bajardi		Bobojonov G.										