


Devor rejasi

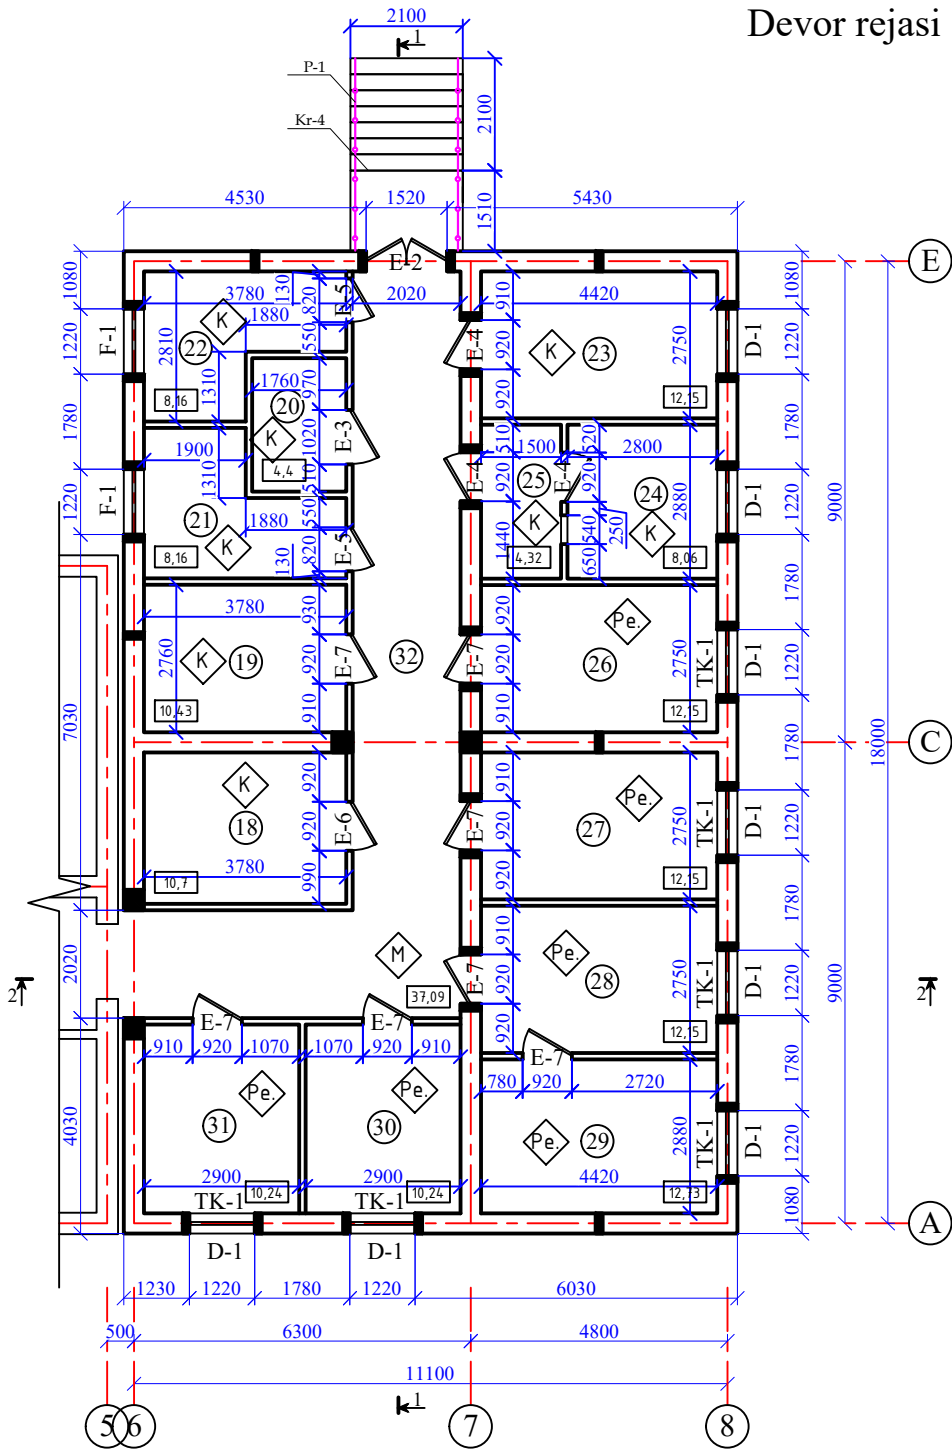

Xonalar nomlanishi

№	Nomlanishi	Maydoni m2	Pol turi
18	Arxiv xonasi	10,7	K
19	Dori saqlash va tibbiy ombor xonasi	10,43	K
20	Sanitar tugun (nogironlar uchun)	4,4	K
21	Sanitar tugun (erkaklar uchun)	8,16	K
22	Sanitar tugun (ayollar uchun)	8,16	K
23	Laboratoriya xonasi	12,15	K
24	Sterilizatsiya xonasi	8,06	K
25	Dezinfeksiya xonasi	4,32	K
26	EKG xonasi	12,15	R
27	UZI xonasi	12,15	R
28	Katta hamshira / IT hamshira xonasi	12,15	R
29	Bo'lim mudiri xonasi	12,73	R
30	Xodimlar xonasi	10,24	R
31	Nevropatolog xonasi	10,24	R
32	Yo'lak	37,09	M



							AS
O'zg.	Var.	Xuj.	№	Imzo	Sana	Guliston tumani «Sharq haqiqati» oilaviy shifokorlik punktini rekonstruksiya qilish (mavjud 50 qatnovli binoni 1-tip OPga moslashtirish)	
						OP	Boshqich
							Varaq
							Varaqlar
LBM		Eshmurodov A.					2
Bajardi		Bobojonov G.					24
						Devor rejasi	"INNOVATSION UMUMIY LOYIHA" OOO г.Гулистан 2026 г.