


Jihozlar rejasi

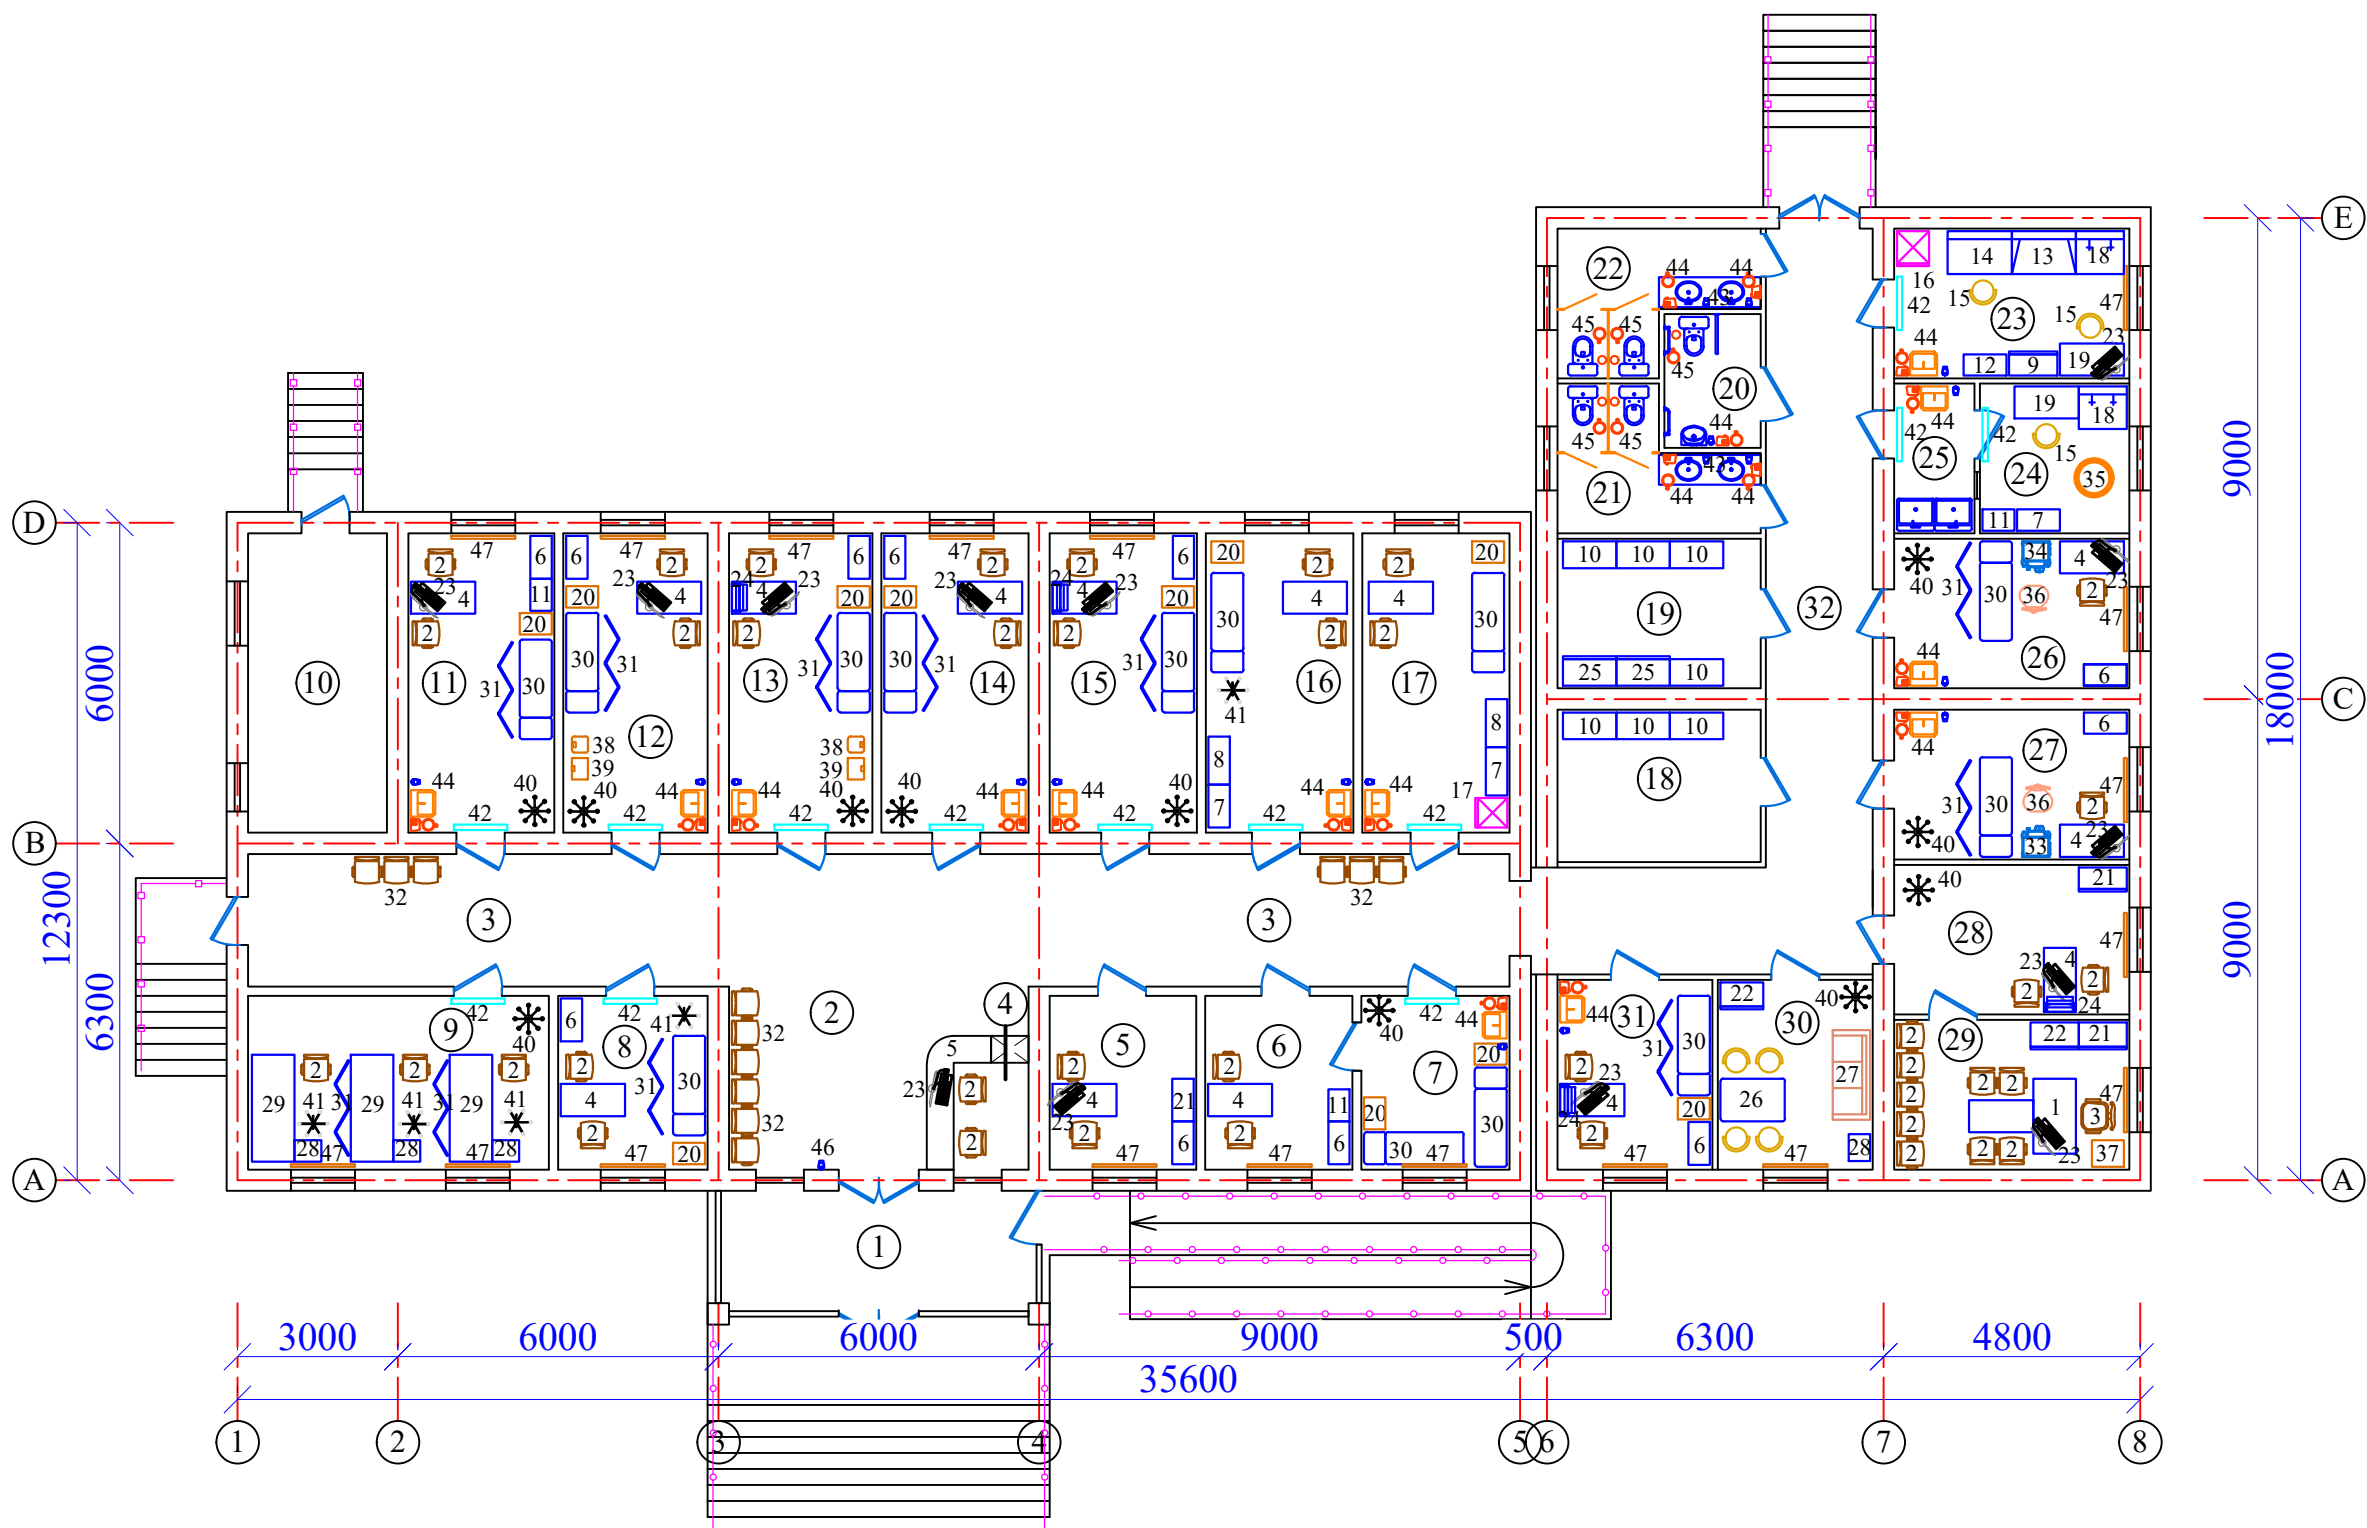

Xonalar nomlanishi

№	Nomlanishi	Maydoni m2
1	Tambur	13,23
2	Xoll	28,34
3	Yo'lak	45,2
4	Ro'yxatga olish xonasi	4,7
5	Umumiy amaliyot hamshira xonasi	8,9
6	Fizioterapiya xonasi	8,93
7	Fizioterapiya muolaja xonasi	9,0
8	Statsionar kuzatuv va hamshira posti xonasi	9,1
9	Kunduzgi statsionar xona	18,29
10	Texnik xona	14,56
11	Akusher-ginekolog ko'rik xonasi	15,28
12	Pediatr xonasi	15,12
13	Oilaviy shifokor xonasi	15,0
14	Oilaviy shifokor xonasi	15,4
15	Umumiy amaliyot shifokori xonasi	15,4
16	Muolaja xonasi	15,45
17	Emlash xonasi	15,4
18	Arxiv xonasi	10,7
19	Dori saqlash va tibbiy ombor xonasi	10,43
20	Sanitar tugun (nogironlar uchun)	4,4
21	Sanitar tugun (erkaklar uchun)	8,16
22	Sanitar tugun (ayollar uchun)	8,16
23	Laboratoriya xonasi	12,15
24	Sterilizatsiya xonasi	8,06
25	Dezinfektsiya xonasi	4,32
26	EKG xonasi	12,15
27	UZI xonasi	12,15
28	Katta hamshira / IT hamshira xonasi	12,15
29	Bo'lim mudiri xonasi	12,73
30	Xodimlar xonasi	10,24
31	Nevropatolog xonasi	10,24
32	Yo'lak	37,09



									TX
O'zg.	Var.	Xuj.№	Imzo	Sana	Guliston tumani «Sharq haqiqati» oilaviy shifokorlik punktini rekonstruksiya qilish (mavjud 50 qatnovli binoni 1-tip OPga moslashtirish)				
					OP			Boshqich	Varaq
									Varaqlar
LBM		Eshmurodov A.						2	24
Bajardi		Bobojonov G.			Jihozlar rejasi			"INNOVATION UMUMIY LOYIHA" OOO	
								г.Гулистан 2026 г.	