




(Hujjat haqiqiylikini mobil telefon yordamida QR - kodni skaner qilish orqali tekshirish mumkin)

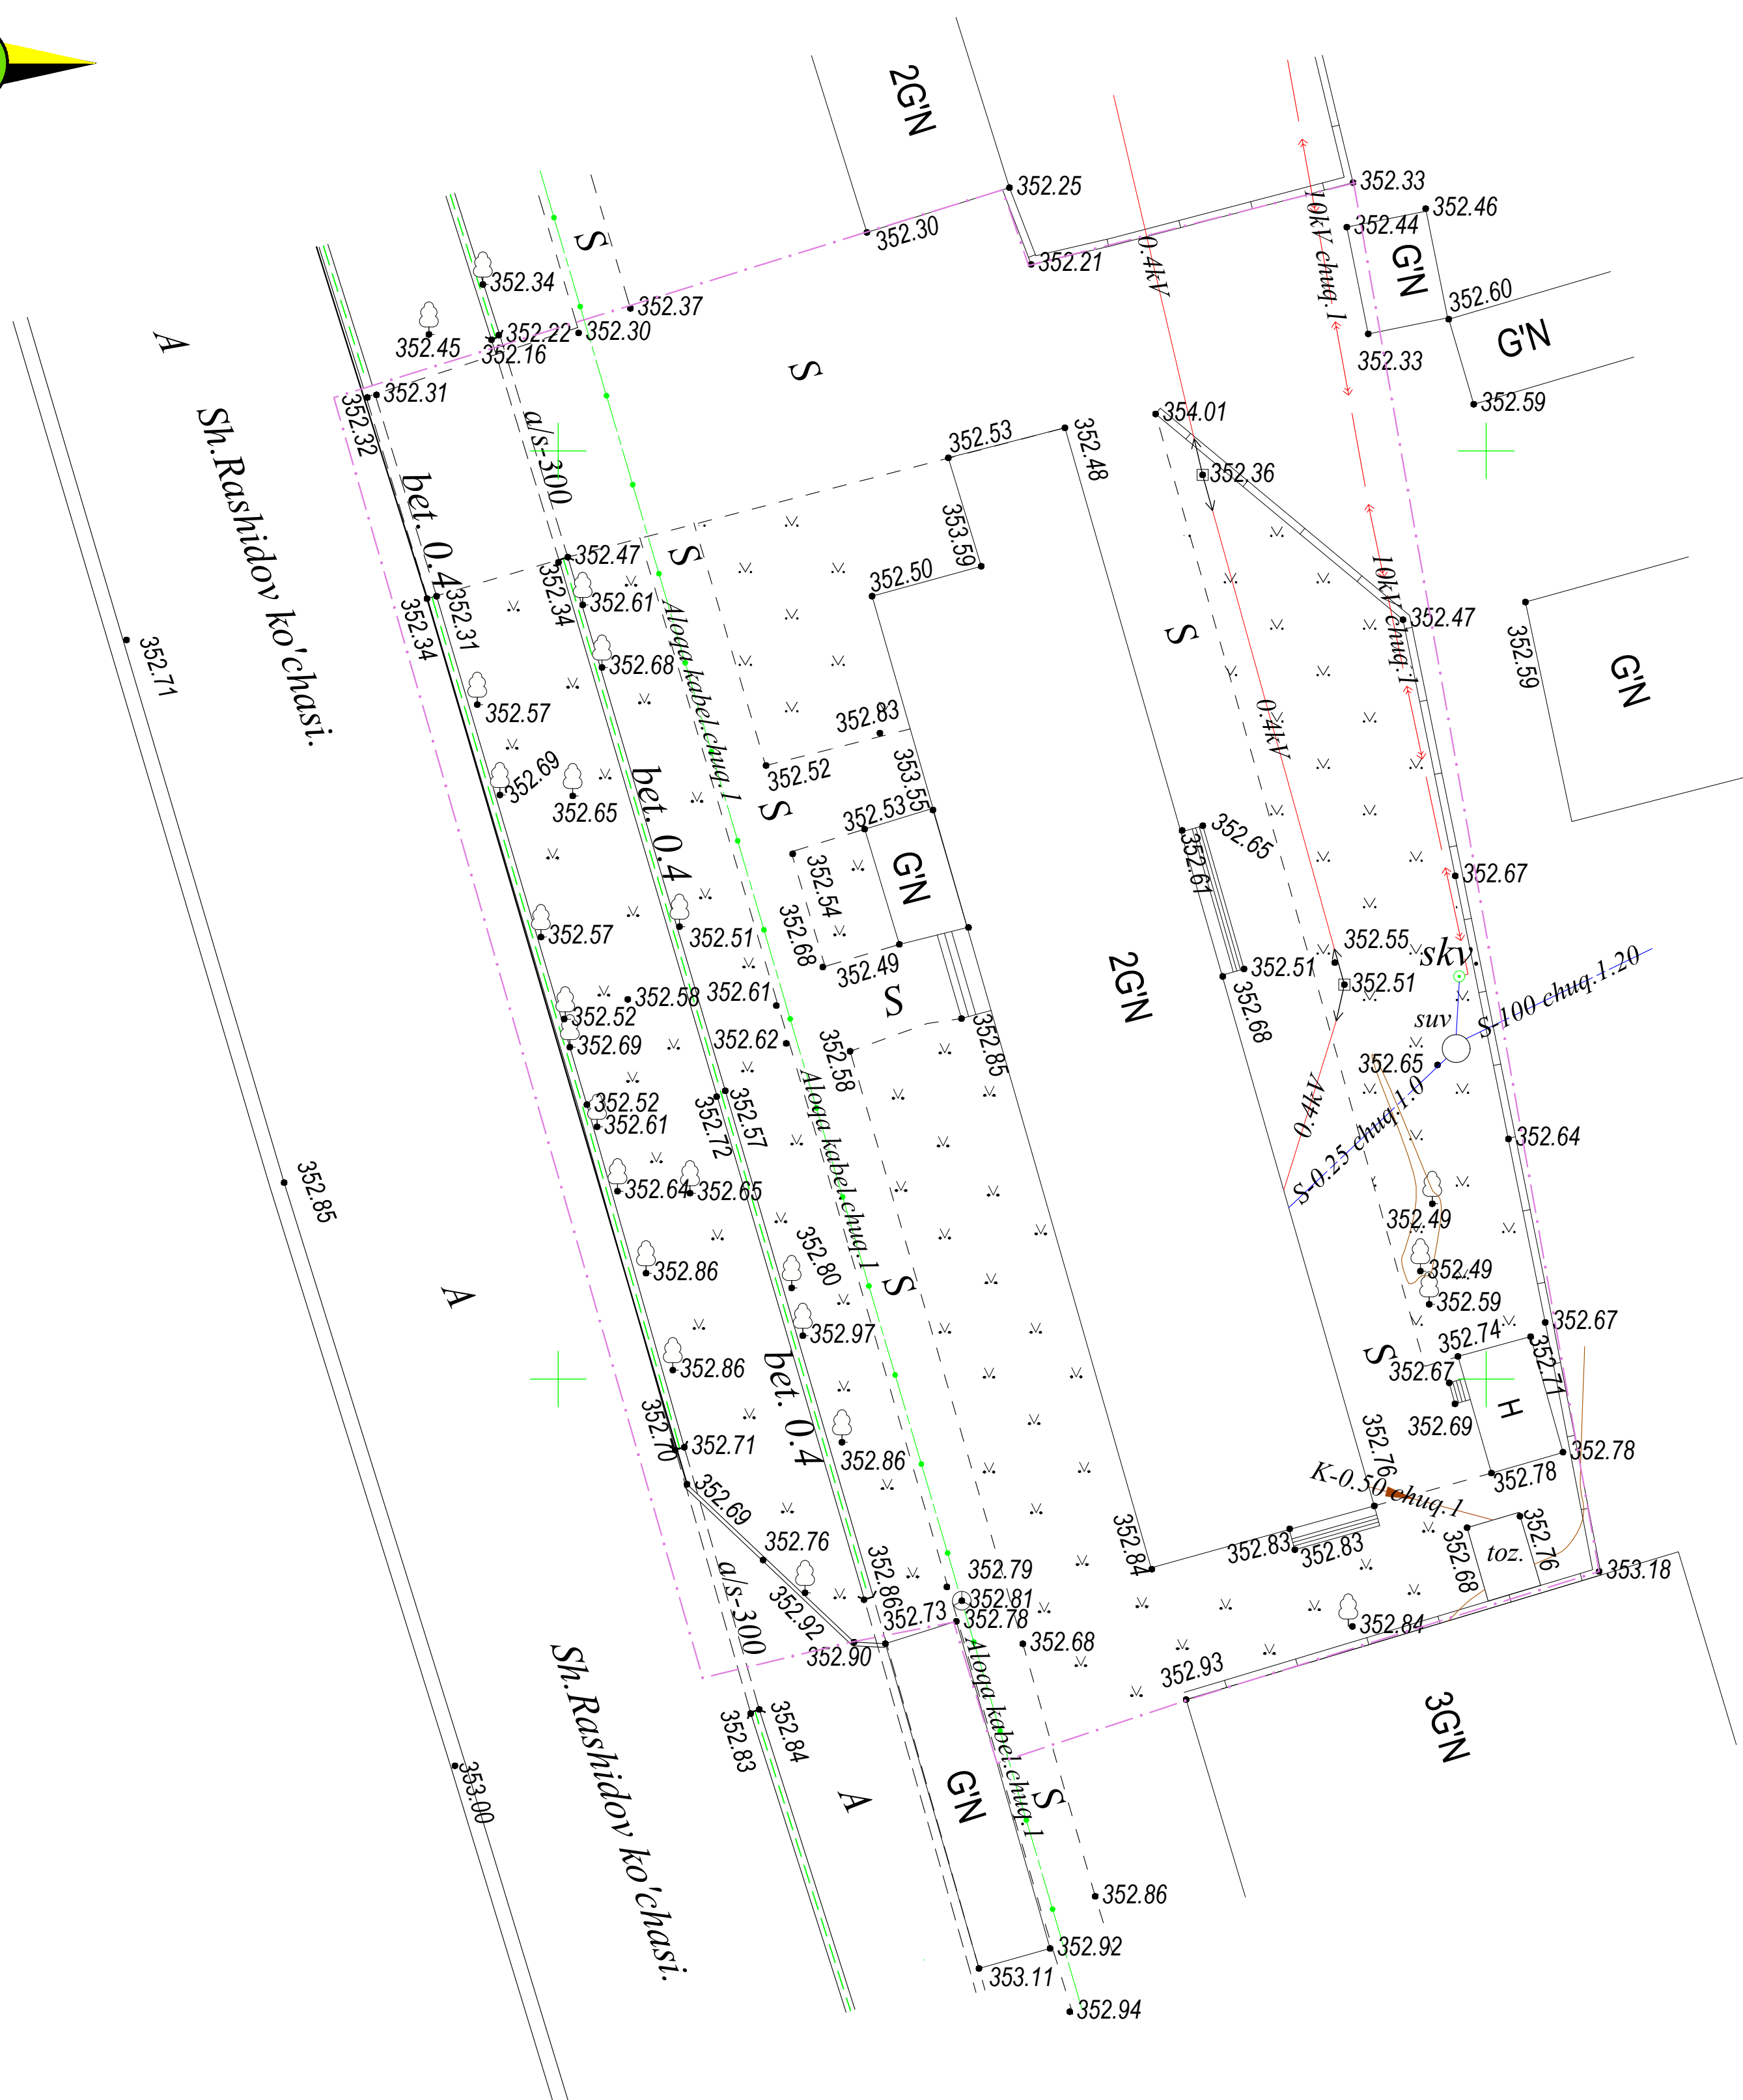

		<i>S-159</i>	Suv tarmog'i
		<i>K-150</i>	Oqava suv tarmog'i
		<i>KB-150</i>	Bosimli oqava suv tarmog'i
		<i>KS-150</i>	Yomg'ir suvlari tarmog'i
		<i>GP-219</i>	Gaz tarmog'i
		<i>Dr-150</i>	Drenaj tarmog'i
		<i>2I-133</i>	Issiqlik quvvati tarmog'i
			Yuqori kuchl. elektr simi
			Past kuchl. elektr simi
		<i>TED</i>	Tortuvchi elektr drenaji simi
		<i>2A</i>	Aloqa simi

- | | | | | | | | |
|----------|----------------------|--------------------------|------|--|---|---|---------------|
| | | | | | Buyurtmachi: "JIZZAX VILOYATI HOKIMLIGI YAGONA BUYURTMACHI XIZMATI INJINIRING KOMPANIYASI" DAVLAT MUASSASASI. | Inventar № | |
| | | | | | Obyekt: Jizzax shahar soliq inspeksiyasini ma'muriy bino bilan ta'minlash maqsadida Jizzax shahar Qassoblik mahallasi Sharof Rashidov ko'chasi 89 uy manzildagi binoni ta'mirlash | Shartnoma № | |
| Lavozim | F.I.SH. | Imzo | Sana | | Bosqich | Varaq | Varaqlar soni |
| Direktor | Nuriddinov SH. | | | | | 1 | 1 |
| Topog. | yer usti
yer osti | Mamurov I.
Mamurov I. | | | Topografik tasvir
Masshtab - 1:500
Relyef kesimi 0,5 m. oralig`da
WGS 84 koordinatalar tizimi
Balandlik tizimi - Boltiq bo'yi 1977 |  OOO "Jizzakh Geodetic"
г. Джизак "З" Avgust 2026 г.
Tel: +998902964546 | |

