

*O'zbekiston Respublikasi
Andijon viloyati Andijon shaxri
"Sardor Qurilish Maks" MCHJ*

*Республика Узбекистан
город Андижан Андижанская область
ООО "Sardor Qurilish maks"*

ISHCHI LOYIHA

*Andijon viloyati Andijon shaxar muhandislik maktabini
rekonsrtuksiya qilish*

NBSH rejasi

Direktor:




S.Xolmatov

L.B.M:



B.Shamshidinov

Andijon- 2026 y

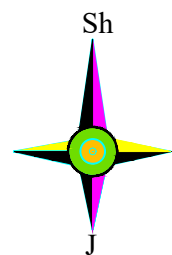

NBSH rejasi M 1:500


Bino va inshootlar qaydnomasi

№	Ob'ektlar nomlanishi	O'lchov birligi	Maydoni m ²				Loyihalarining raqami, loyiha tashkilotining nomi
			Qurilish		Umumiy		
			1 dona bino	Jami	1 dona bino	Jami	
1	2	3	4	5	6	7	8
1	4 qavatli O'quv binosi	m ²	756,69	756,69			Rekonstruksiya
2	Sport zal va oshxona	m ²	898,77	898,77			Rekonstruksiya
3	O'quv bino	m ²	1280,63	1280,63			Rekonstruksiya
4	Omborxona	m ²	177,58	177,58			Rekonstruksiya
5	Naves	m ²	225,80	225,80			Rekonstruksiya
6	Transformator	m ²	30,00	30,00			Mavjud
7	Kirish joyi	m ²	24,00	24,00			Rekonstruksiya
8	Universal sport maydoni	m ²	275,00	275,00			Loyihaviy
9	Transformator	dona	1,00	1,00			Loyihaviy
10	Qozonxona	m ²	18,00	18,00			Loyihaviy
11	Yong'inga qarshi suv hovuzi	m ³	50,00	50,00			Loyihaviy
12							

Shartli belgilar


- Rekonstruksiya binolar
- Loyihaviy binolar
- Suv hovuzi
- Beton yo'laklar
- Ko'kalamzor maydon

Поз.	Наименования	Кол.	Умумий	Примеч.
1	Kontras rangli bo'yoq	30	30	m2
2	Autoturargoh belgisi(Nogironlar uchun)	1	1	dona
3				

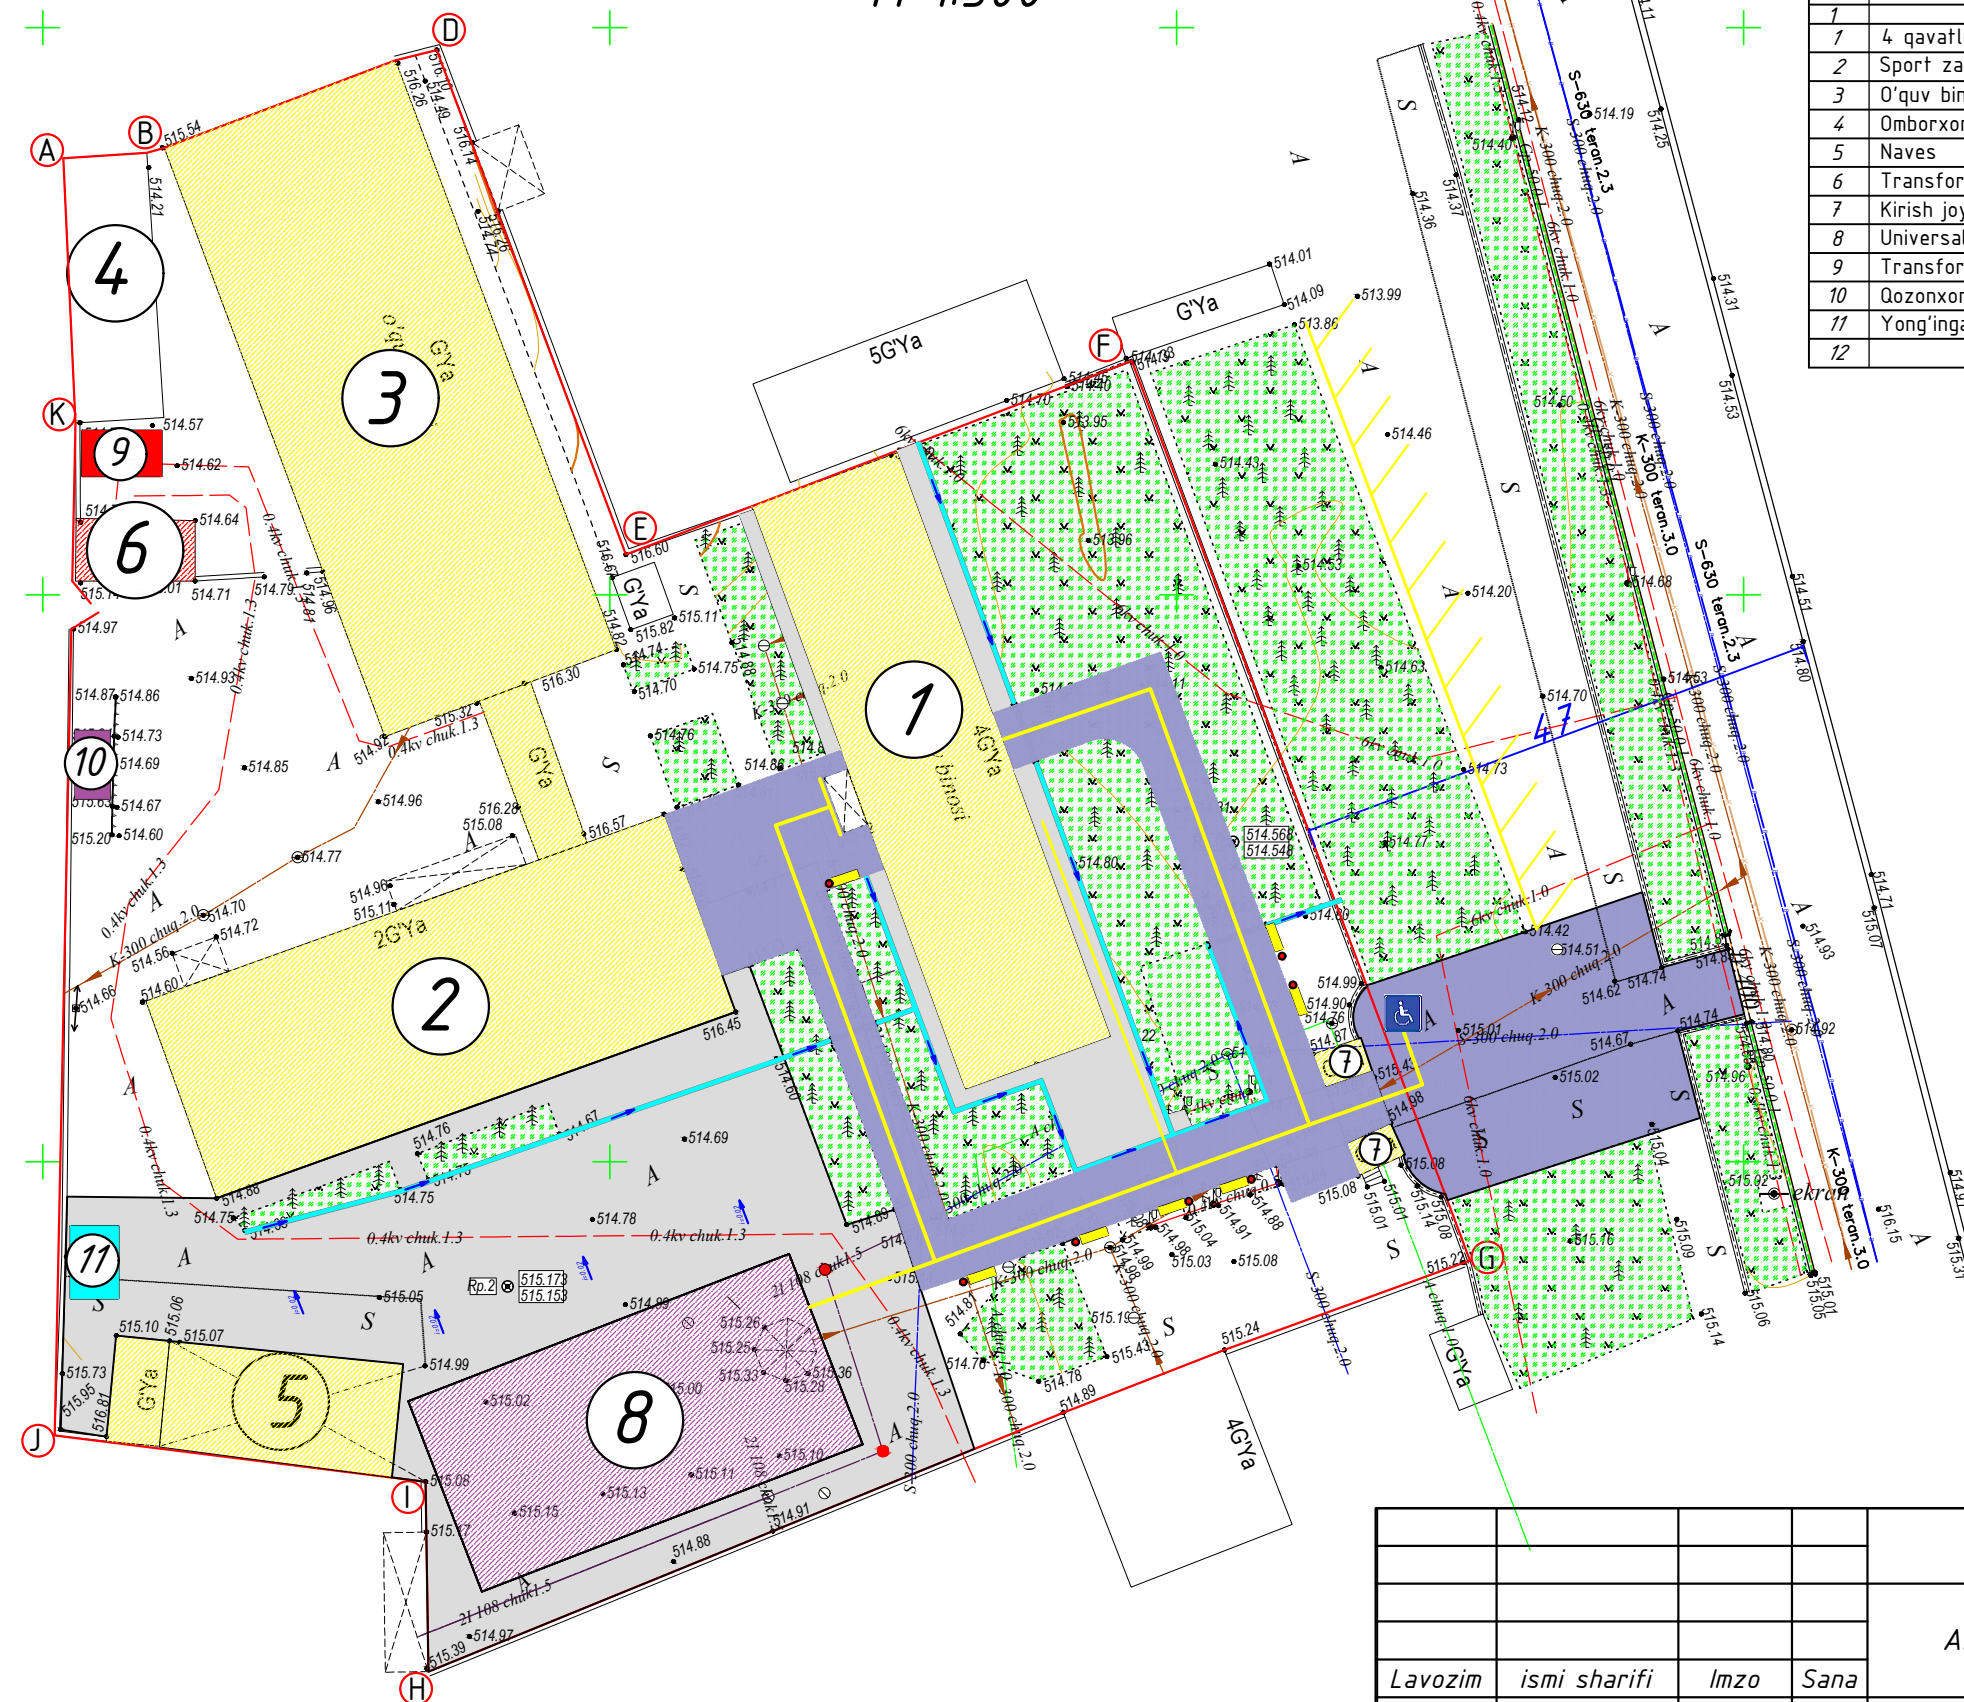


				Andijon shahar Muhandislik maktabini rekonstruksiya qilish			
Lavozim	ismi sharifi	Imzo	Sana	NBSH rejasi M 1:500	Adad	Varoq	Varoqlar
L.B.M	Shamshidinov B				PP	2	8
Bajardi	U.Ne'matjonov				"Sardor Qurilish Maks" MCHJ		

1-Qavat rejasi

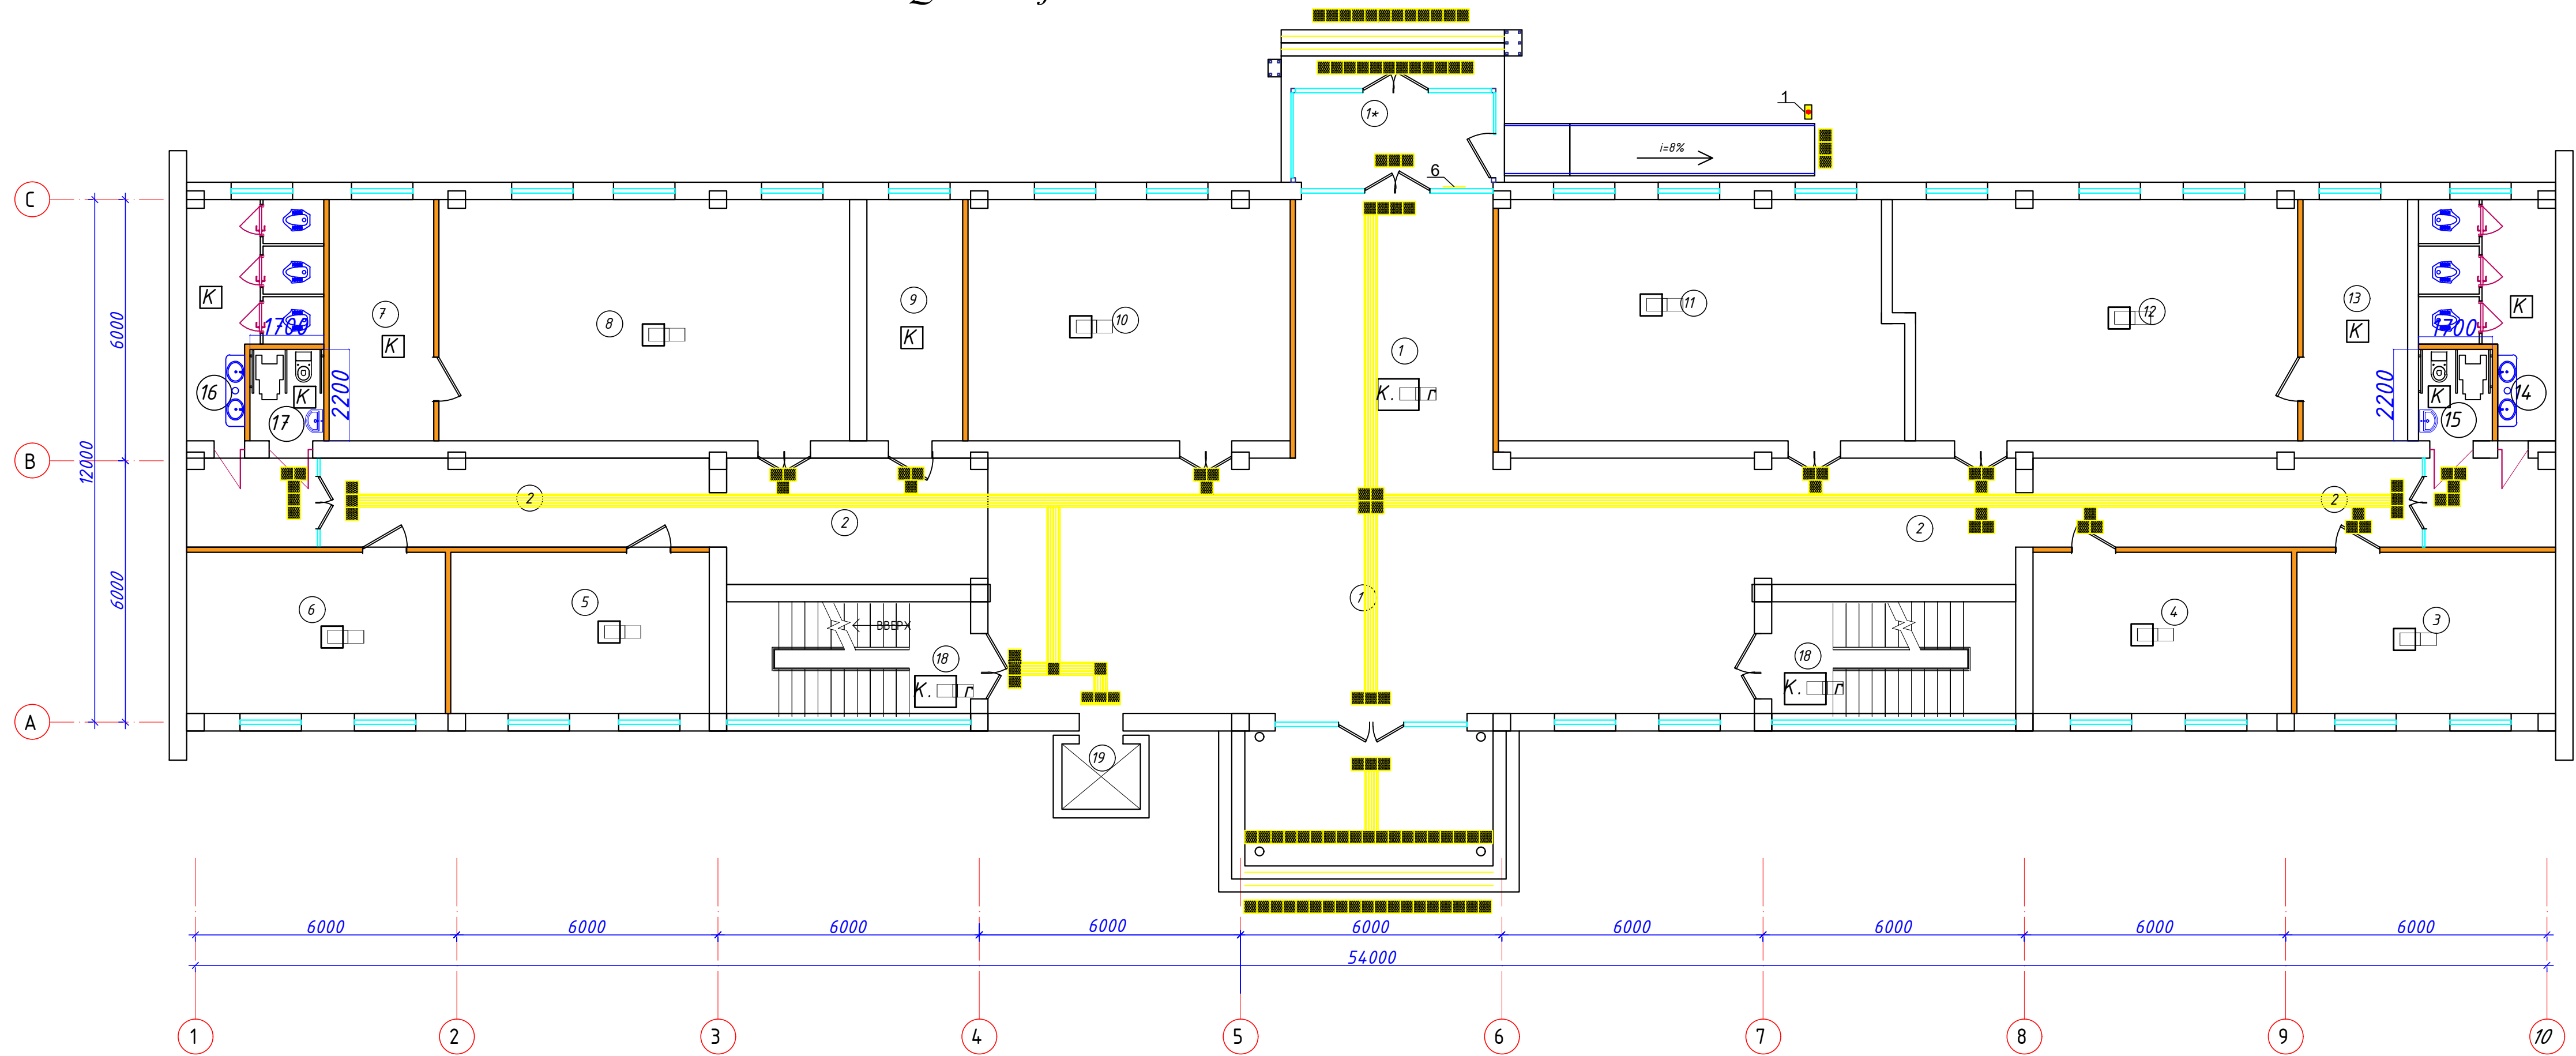


Поз.	Наименования	Кол.	Утитиу	Примеч.
1	Kontyras rangli bo'yoq	64	64	м ²
2	Nur qaytaruvchi lenta		132	м
3	Противоскользящий алюминовый профиль		37	м
4	Sariq doira 200 mm	1	18	шт
5	Chaqiruv tugmasi	1	1	шт
6	Mnemonik diagramma	1	1	шт

Fragment "A"

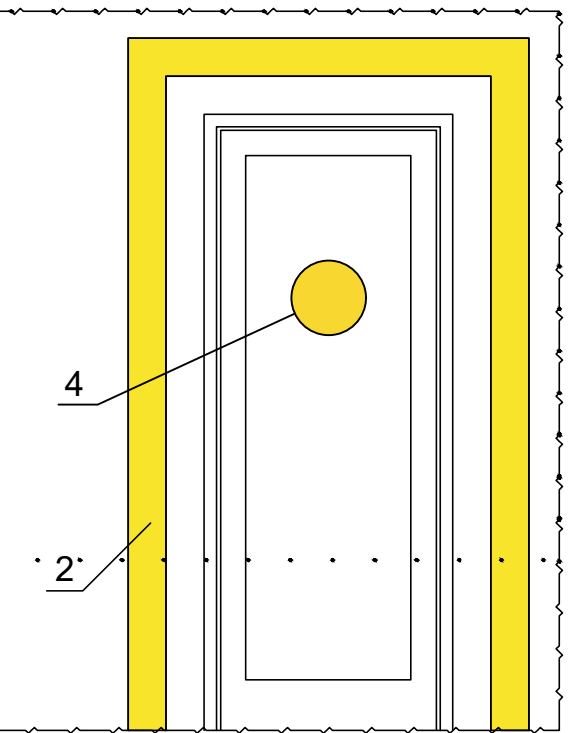


				2026 y		
				Andijon viloyati Andijon shahar Muhandislik maktabini rekonstruksiya qilish		
LBM	B.Shamshidinov			Bosqich	Varoq	Varoqlar
Bajardi	U.Ne'matjonov			IL	2	8
				1-Qavat rejasi	"Sardor Qurilish Maks" MCHJ	

2-Qavat rejasi

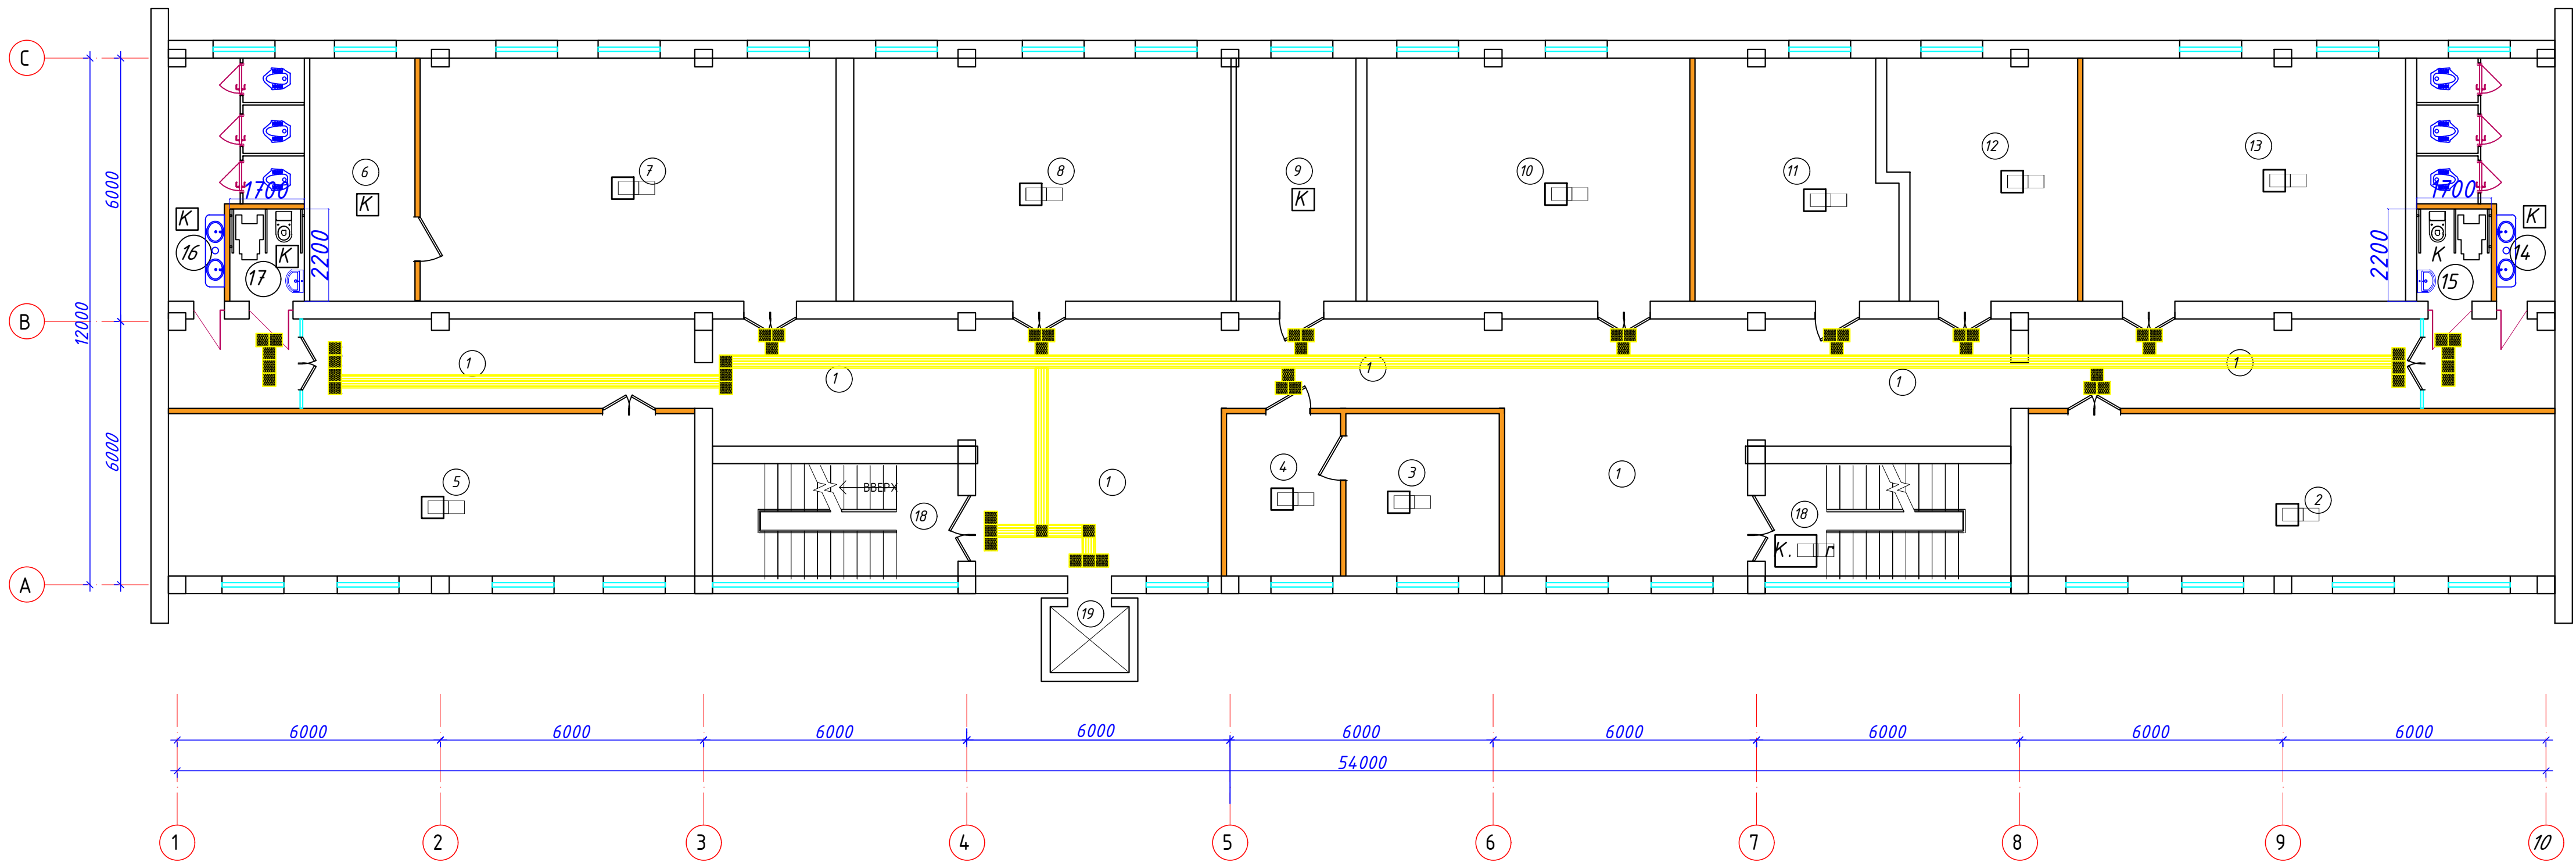


Поз.	Наименования	Кол.	Утими	Примеч.
1	Kontyras rangli bo'yoq	60	60	м ²
2	Nur qaytaruvchi lenta		132	м
3	Sariq doira 200 mm	1	18	шт

Fragment "A"

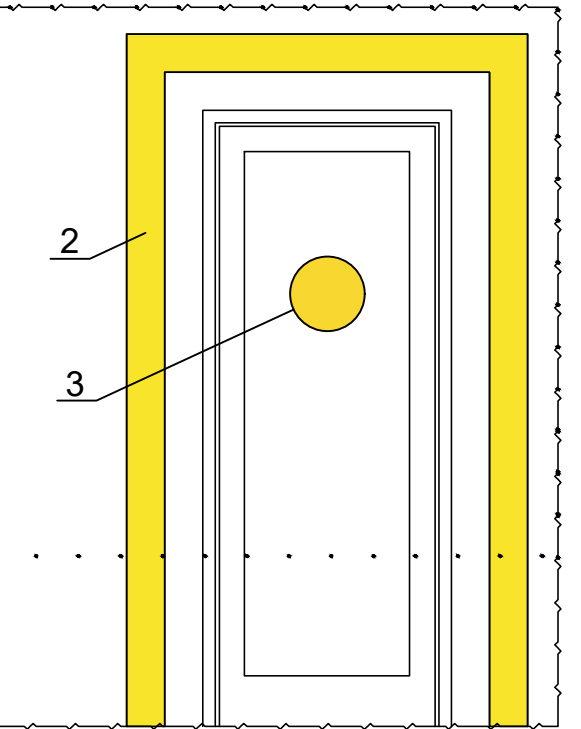


				2026 y
				Andijon viloyati Andijon shahar Muhandislik maktabini rekonstruksiya qilish
LBM	B.Shamshidinov		Bosqich	Varoq
Bajardi	U.Ne'matjonov		IL	3
				8
				2-Qavat rejasi
				"Sardor Qurilish Maks" MCHJ

3-Qavat rejasi

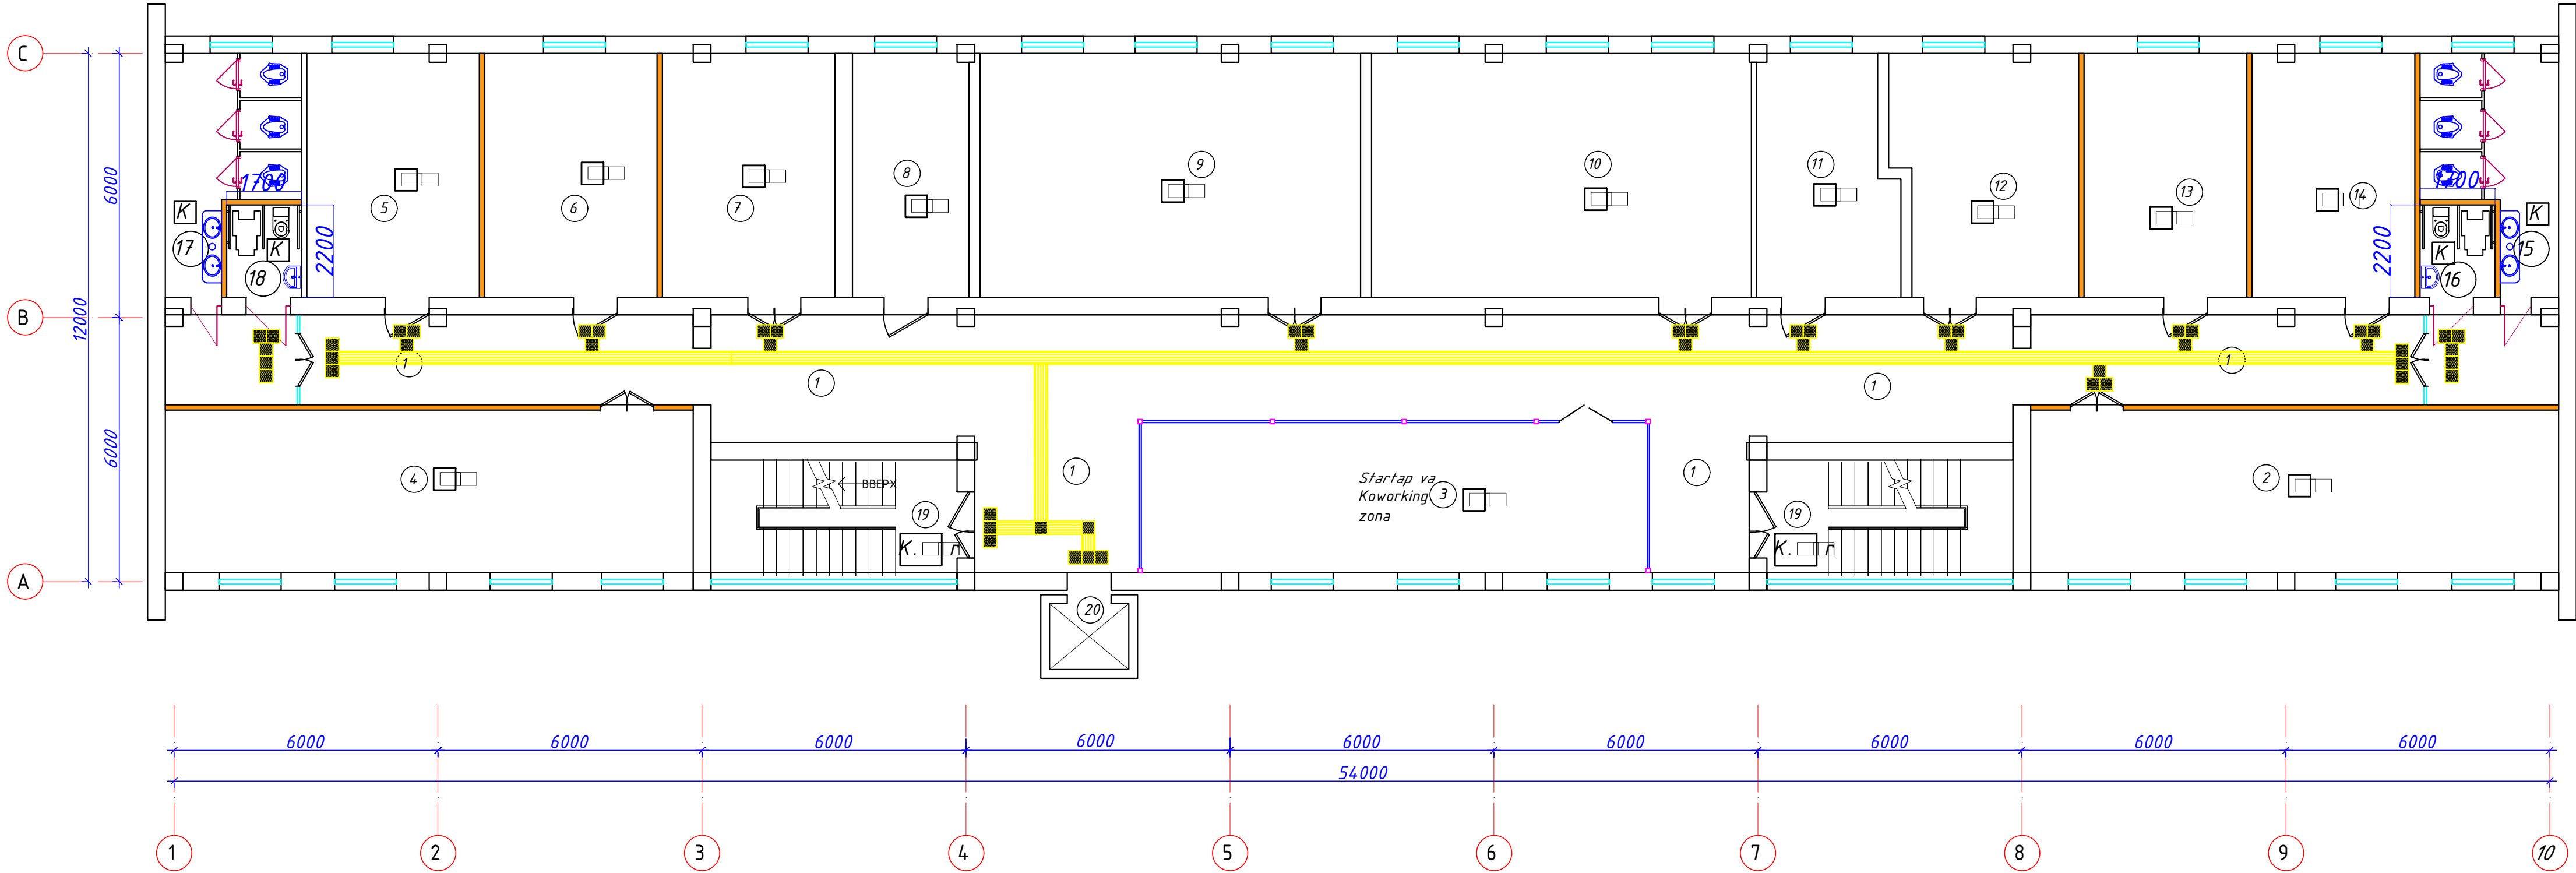


Поз.	Наименования	Кол.	Утитиу	Примеч.
1	Kontyras rangli bo'yoq	60	60	м ²
2	Nur qaytaruvchi lenta		132	м
3	Sariq doira 200 mm	1	18	шт

Fragment "A"

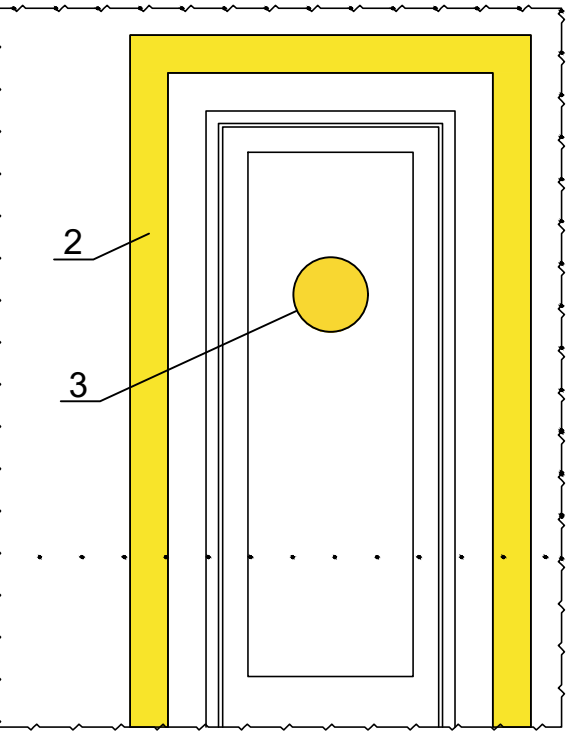


				2026 y			
					Andijon viloyati Andijon shahar Muhandislik maktabini rekonstruksiya qilish		
LBM	B.Shamshidinov				Bosqich	Varoq	Varoqlar
Bajardi	U.Ne'matjonov				IL	4	8
					3-Qavat rejasi		
					"Sardor Qurilish Maks" MCHJ		

4-Qavat rejasi

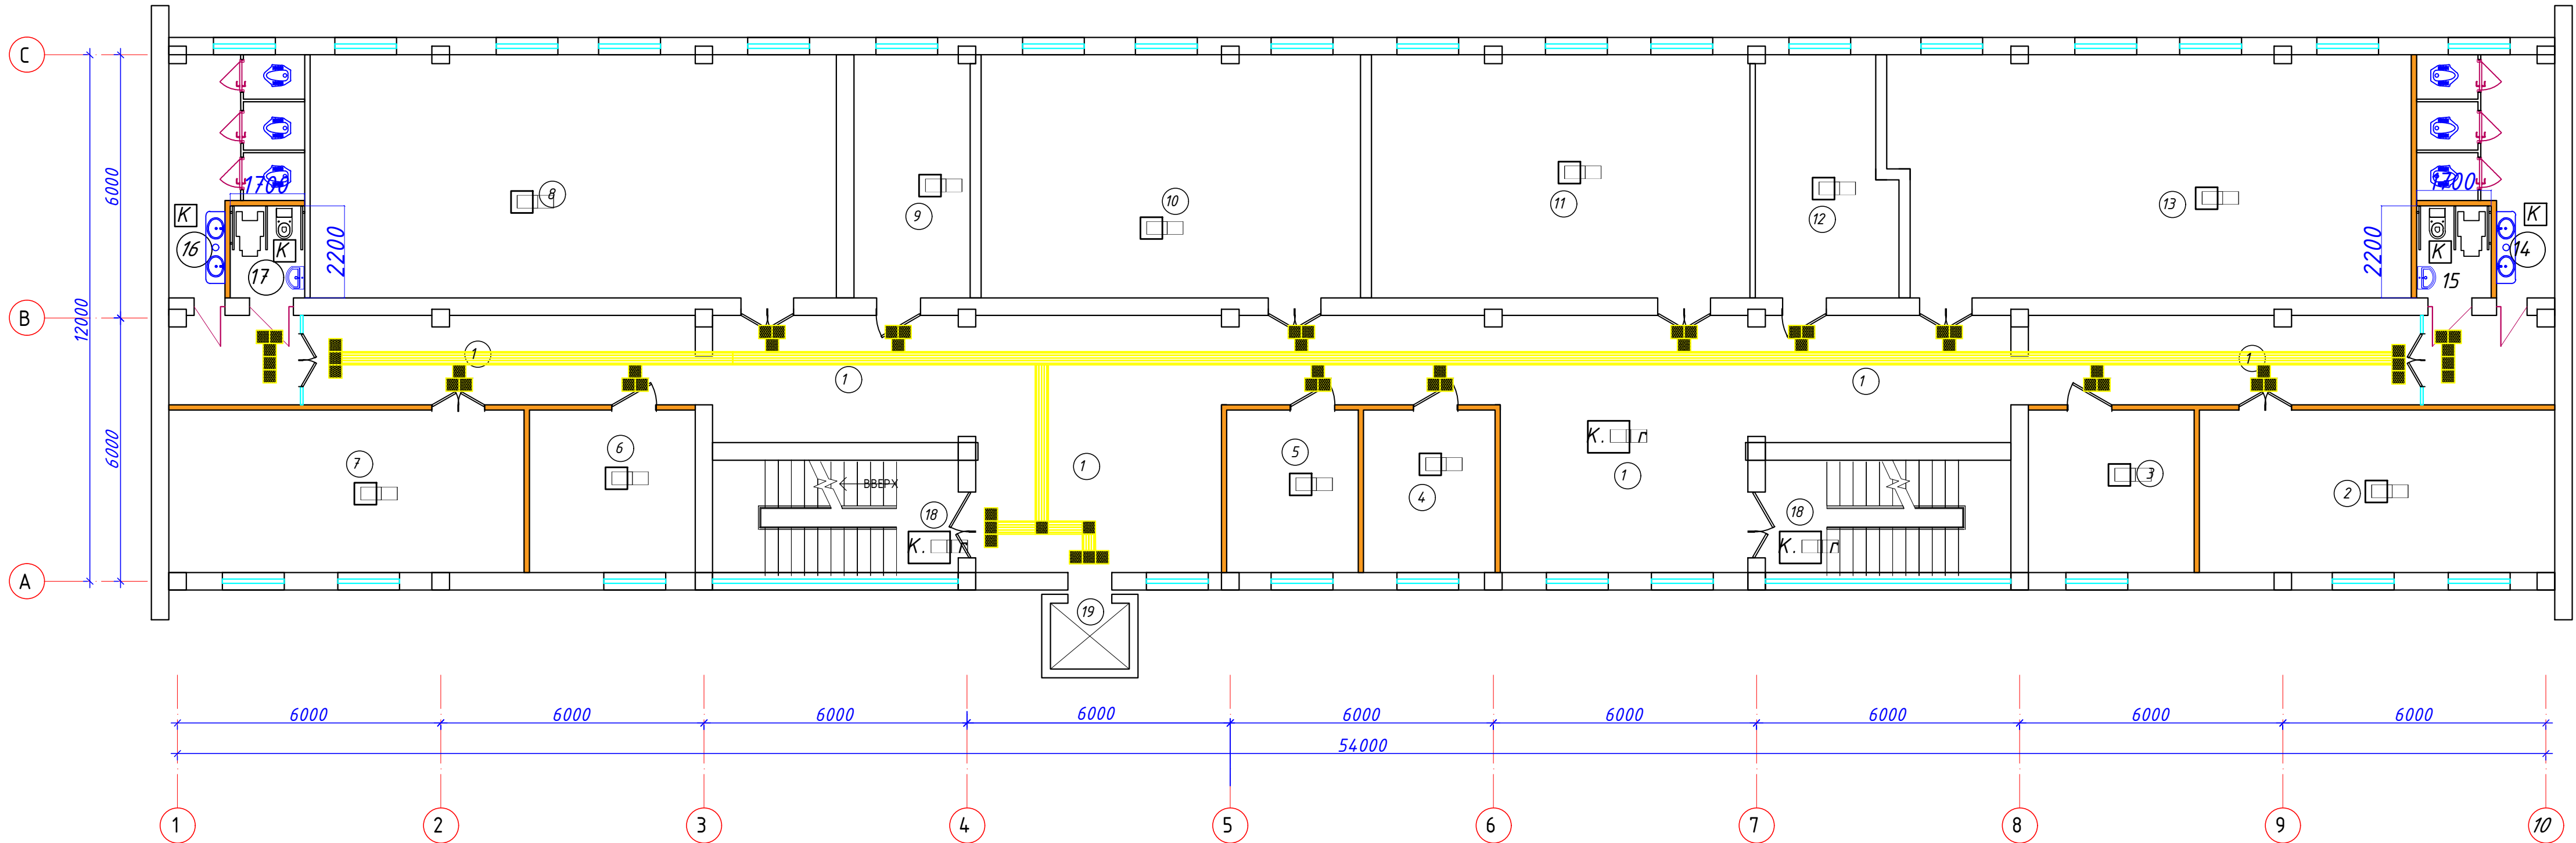


Поз.	Наименования	Кол.	Утитиу	Примеч.
1	Kontyras rangli bo'yoq	60	60	м ²
2	Nur qaytaruvchi lenta		132	м
3	Sariq doira 200 mm	1	18	шт


Fragment "A"

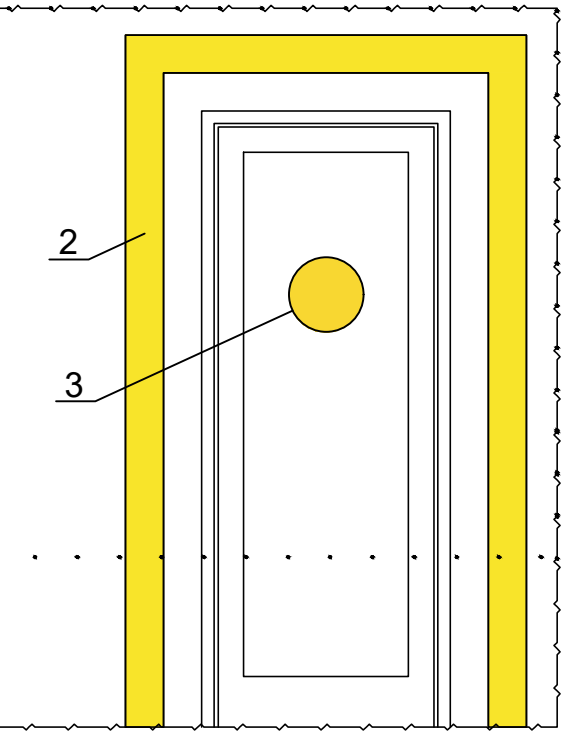

				2026 y			
					Andijon viloyati Andijon shahar Muhandislik maktabini rekonstruksiya qilish		
LBM	B.Shamshidinov				Bosqich	Varoq	Varoqlar
Bajardi	U.Ne'matjonov				IL	5	8
					4-Qavat rejasi		
					"Sardor Qurilish Maks" MCHJ		

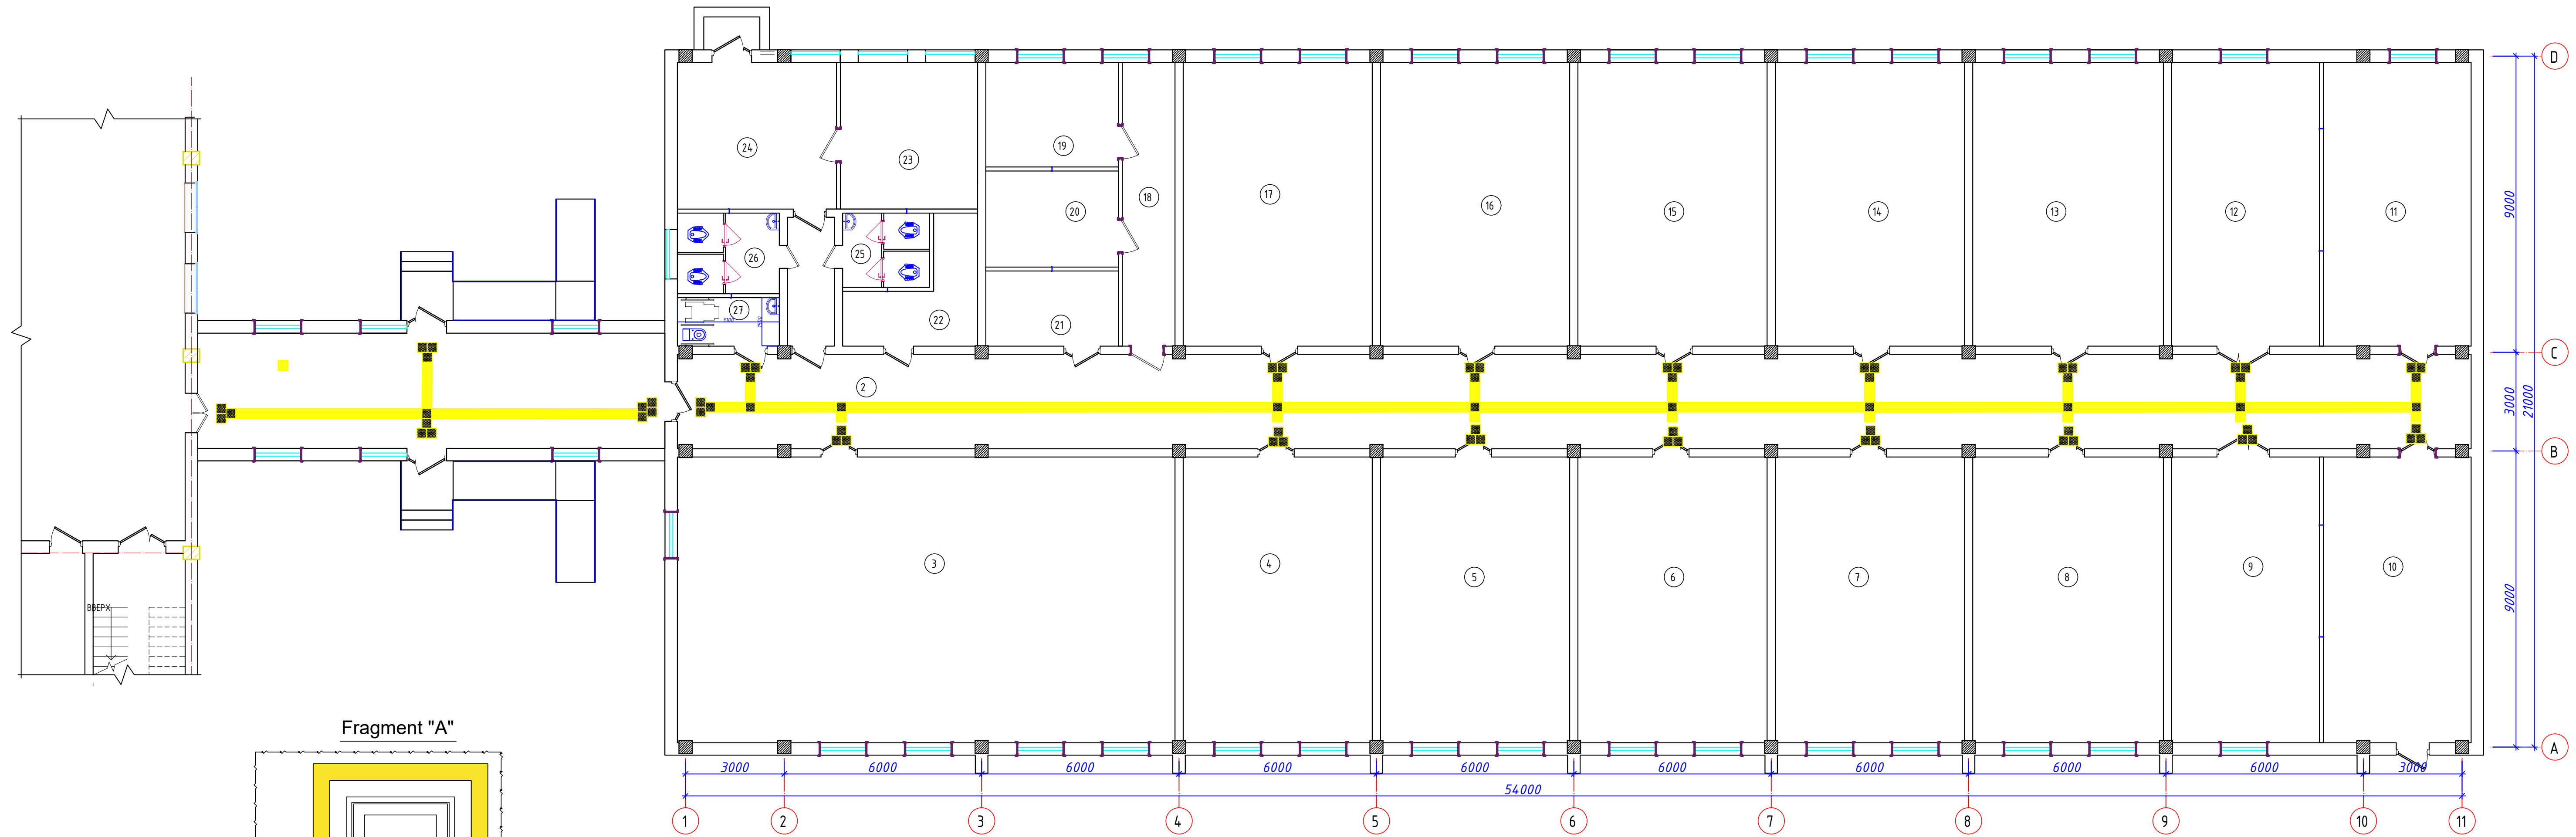


Fragment "A"

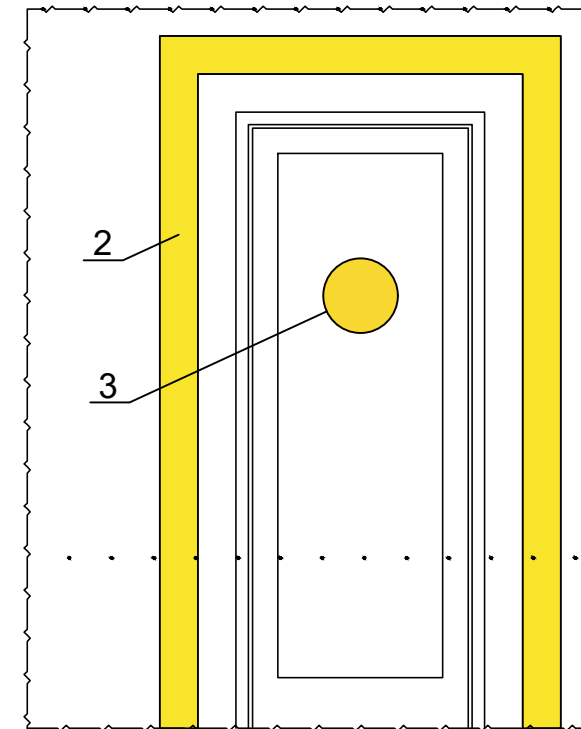


Поз.	Наименования	Кол.	Утитиу	Примеч.
1	Kontyras rangli bo'yoq	50	50	м²
2	Nur qaytaruvchi lenta		132	м
3	Sariq doira 200 mm	1	20	шт

				2026 y		
				Andijon viloyati Andijon shaxar Muhandislik maktabini rekonstruksiya qilish		
LBM	B.Shamshidinov			Bosqich	Varoq	Varoqlar
Bajardi	U.Ne'matjonov			IL	6	8
				D blok	"Sardor Qurilish Maks" MCHJ	

B Blok 2-qavat devor rejasi

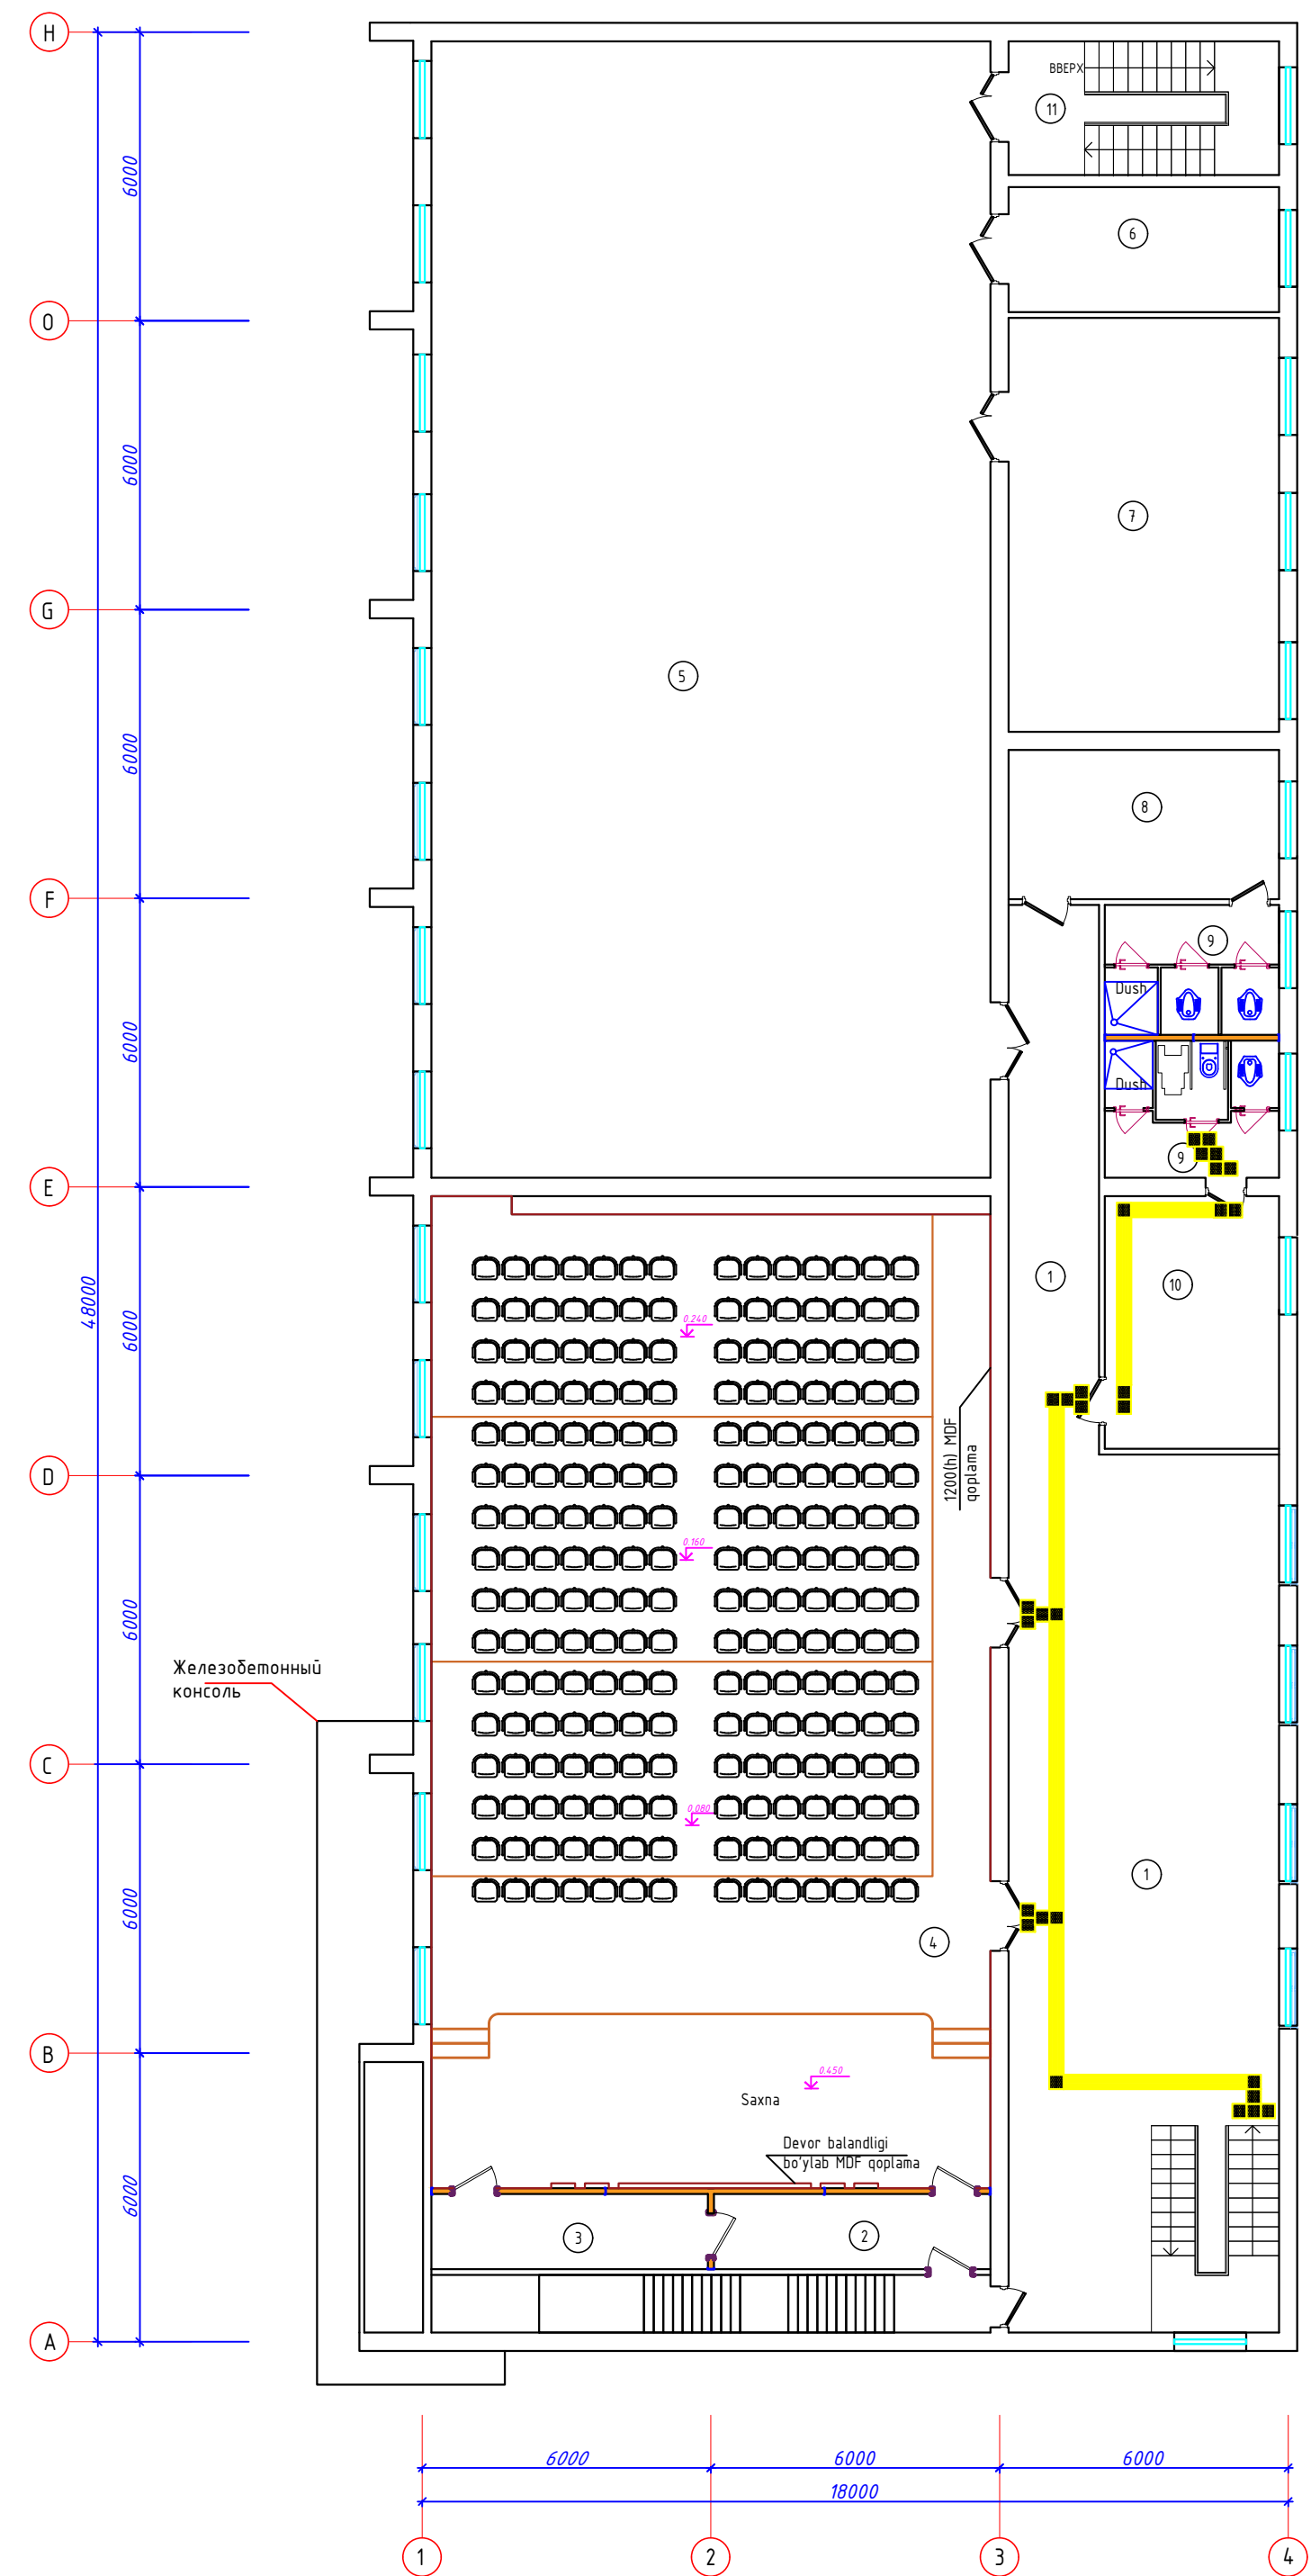

Fragment "A"

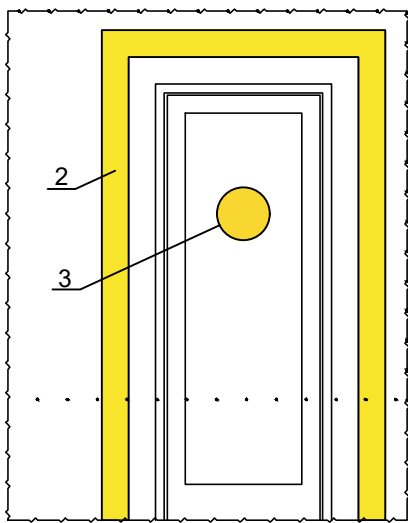

Поз.	Наименования	Кол.	Утуми	Примеч.
1	Kontyras rangli bo'yoq	18	18	м²
2	Nur qaytaruvchi lenta		28	м
3	Sariq doira 200 mm	1	5	шт




				2026 y		
				Andjon viloyati Andjon shahar Muhandislik maktabini rekonstruksiya qilish		
LBM	B.Shamshidinov			Bosqich	Varoq	Varoqlar
Bajardi	U.Ne'matjonov			IL	7	8
				B blok 2 qavat rejasi	"Sardor Qurilish Maks" MCHJ	

Technical drawing of a bathroom floor plan. The drawing includes the following elements:

- Dimensions:**
 - Overall width: 1700
 - Overall depth: 2200
 - Central area width: 1100
- Numbered Callouts:**
 - 1: Vertical wall or partition on the right side.
 - 2: Toilet fixture.
 - 3: Wall or partition on the left side.
 - 4: Red rectangular feature on the right wall.
 - 5: Red rectangular feature on the bottom wall.
 - 6: Blue rectangular area with a central circle and three small circles on the right.
 - 7: Blue rectangular area with a central circle and three small circles on the right.
 - 8: Red rectangular feature on the bottom wall.
 - 9: Red rectangular feature on the left wall.
 - 10: Red rectangular feature on the left wall.
- Other Features:**
 - Two yellow hatched rectangular areas in the center, connected by four vertical lines.
 - A yellow hatched rectangular area at the bottom, connected to the central area by a diagonal line.
 - A blue rectangular area with a central circle and three small circles on the right.

Поз.	Наименования	Примеч.
1	Поручен U-образный Ф32 700мм	20 шт
2	Унитаз МГН	10 шт
3	Поручень прямой настенный Ф32 700мм	10 шт
4	Кнопка для вызова	10 шт
5	Поручен U-образный Ф32 550мм	20 шт
6	Зерcolo для инвалидов	10 шт
7	Сенсорный сместитель	10 шт
8	Информатор звука	10 шт
9	Крюк для Одежда	10 шт
10	Крюк для костель	10 шт

				2026 y			
				Andijon viloyati Andijon shaxar Muhandislik maktabini rekonstruksiya qilish			
LBM	B.Shamshidinov				Bosqich	Varoq	Varoqlar
Bajardi	U.Ne'matjonov				IL	8	8
				NBSH Sanuzel A blok, B blok, D blok	"Sardor Qurilish Maks" MCHJ		

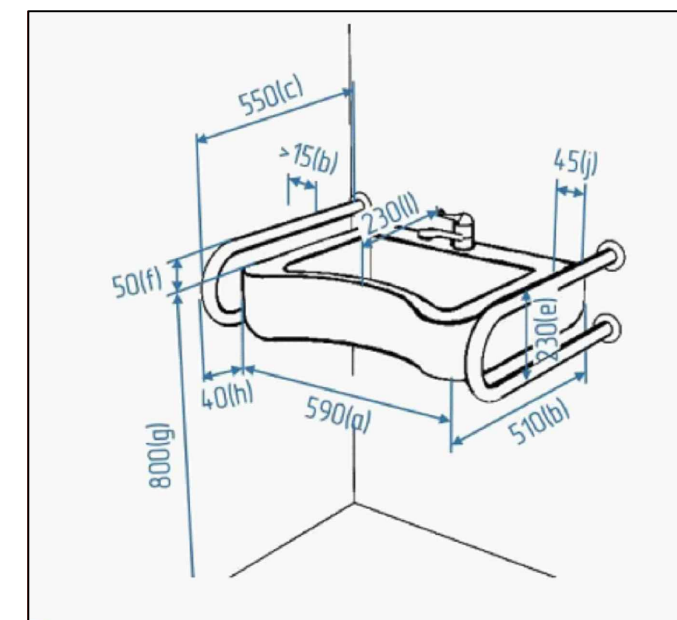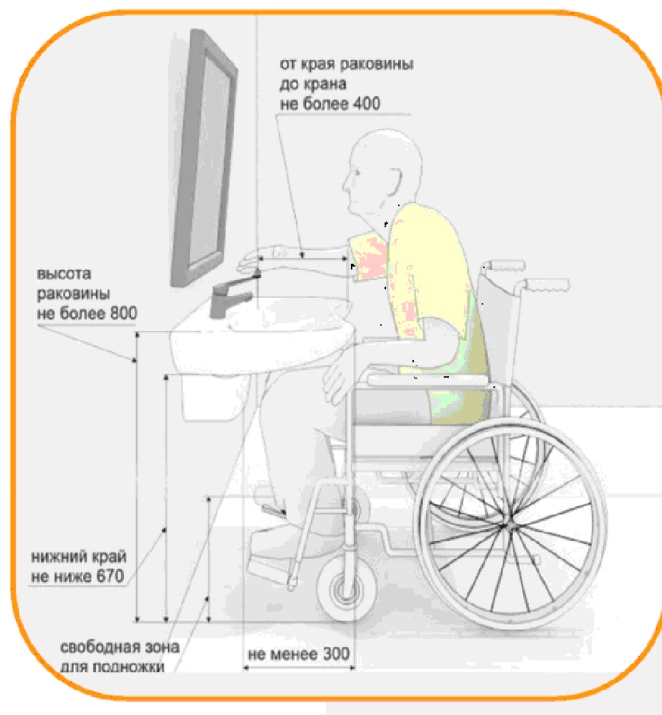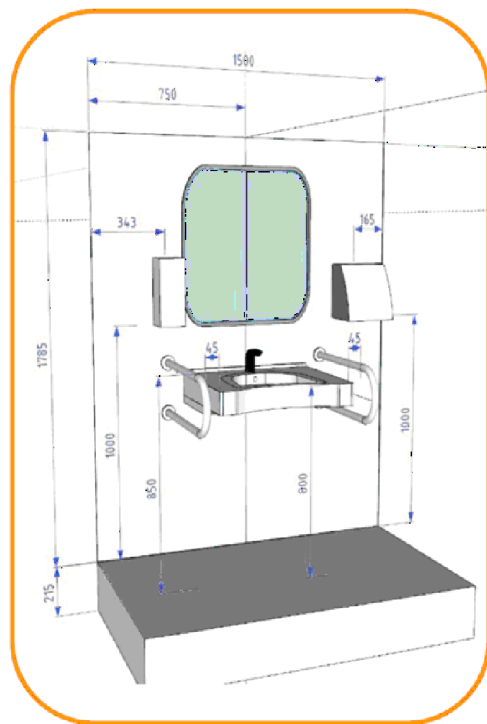

				2026 y			
					Andijon viloyati Andijon shahar Muhandislik maktabini rekonstruksiya qilish		
LBM	B.Shamshidinov				Bosqich	Varoq	Varoqlar
Bajardi	U.Ne'matjonov				IL	1	2
					Mahsulotlar ko'rinishi		
					"Sardor Qurilish Maks" MCHJ		

1. Поручень U-образный Ф32 700мм



Смеситель сенсорный с поворотным изливом



				2026 y			
					Andijon viloyati Andijon shahar Muhandislik maktabini rekonstruksiya qilish		
LBM	B.Shamshidinov				Bosqich	Varoq	Varoqlar
Bajardi	U.Ne'matjonov				IL	2	2
					Mahsulotlar ko'rinishi		
					"Sardor Qurilish Maks" MCHJ		