



Bosh reja

директор: И.И. То'хтайев

«KELISHID»
vilyoti IIB JXX YHXB Nazor

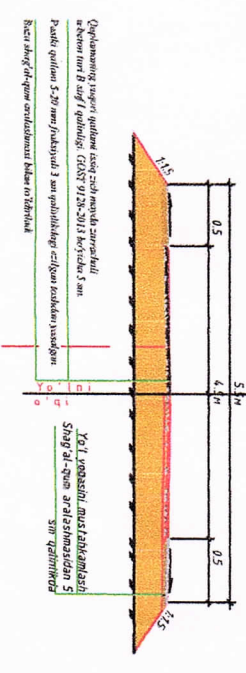

Tuzuvchi:  P. Ismatov

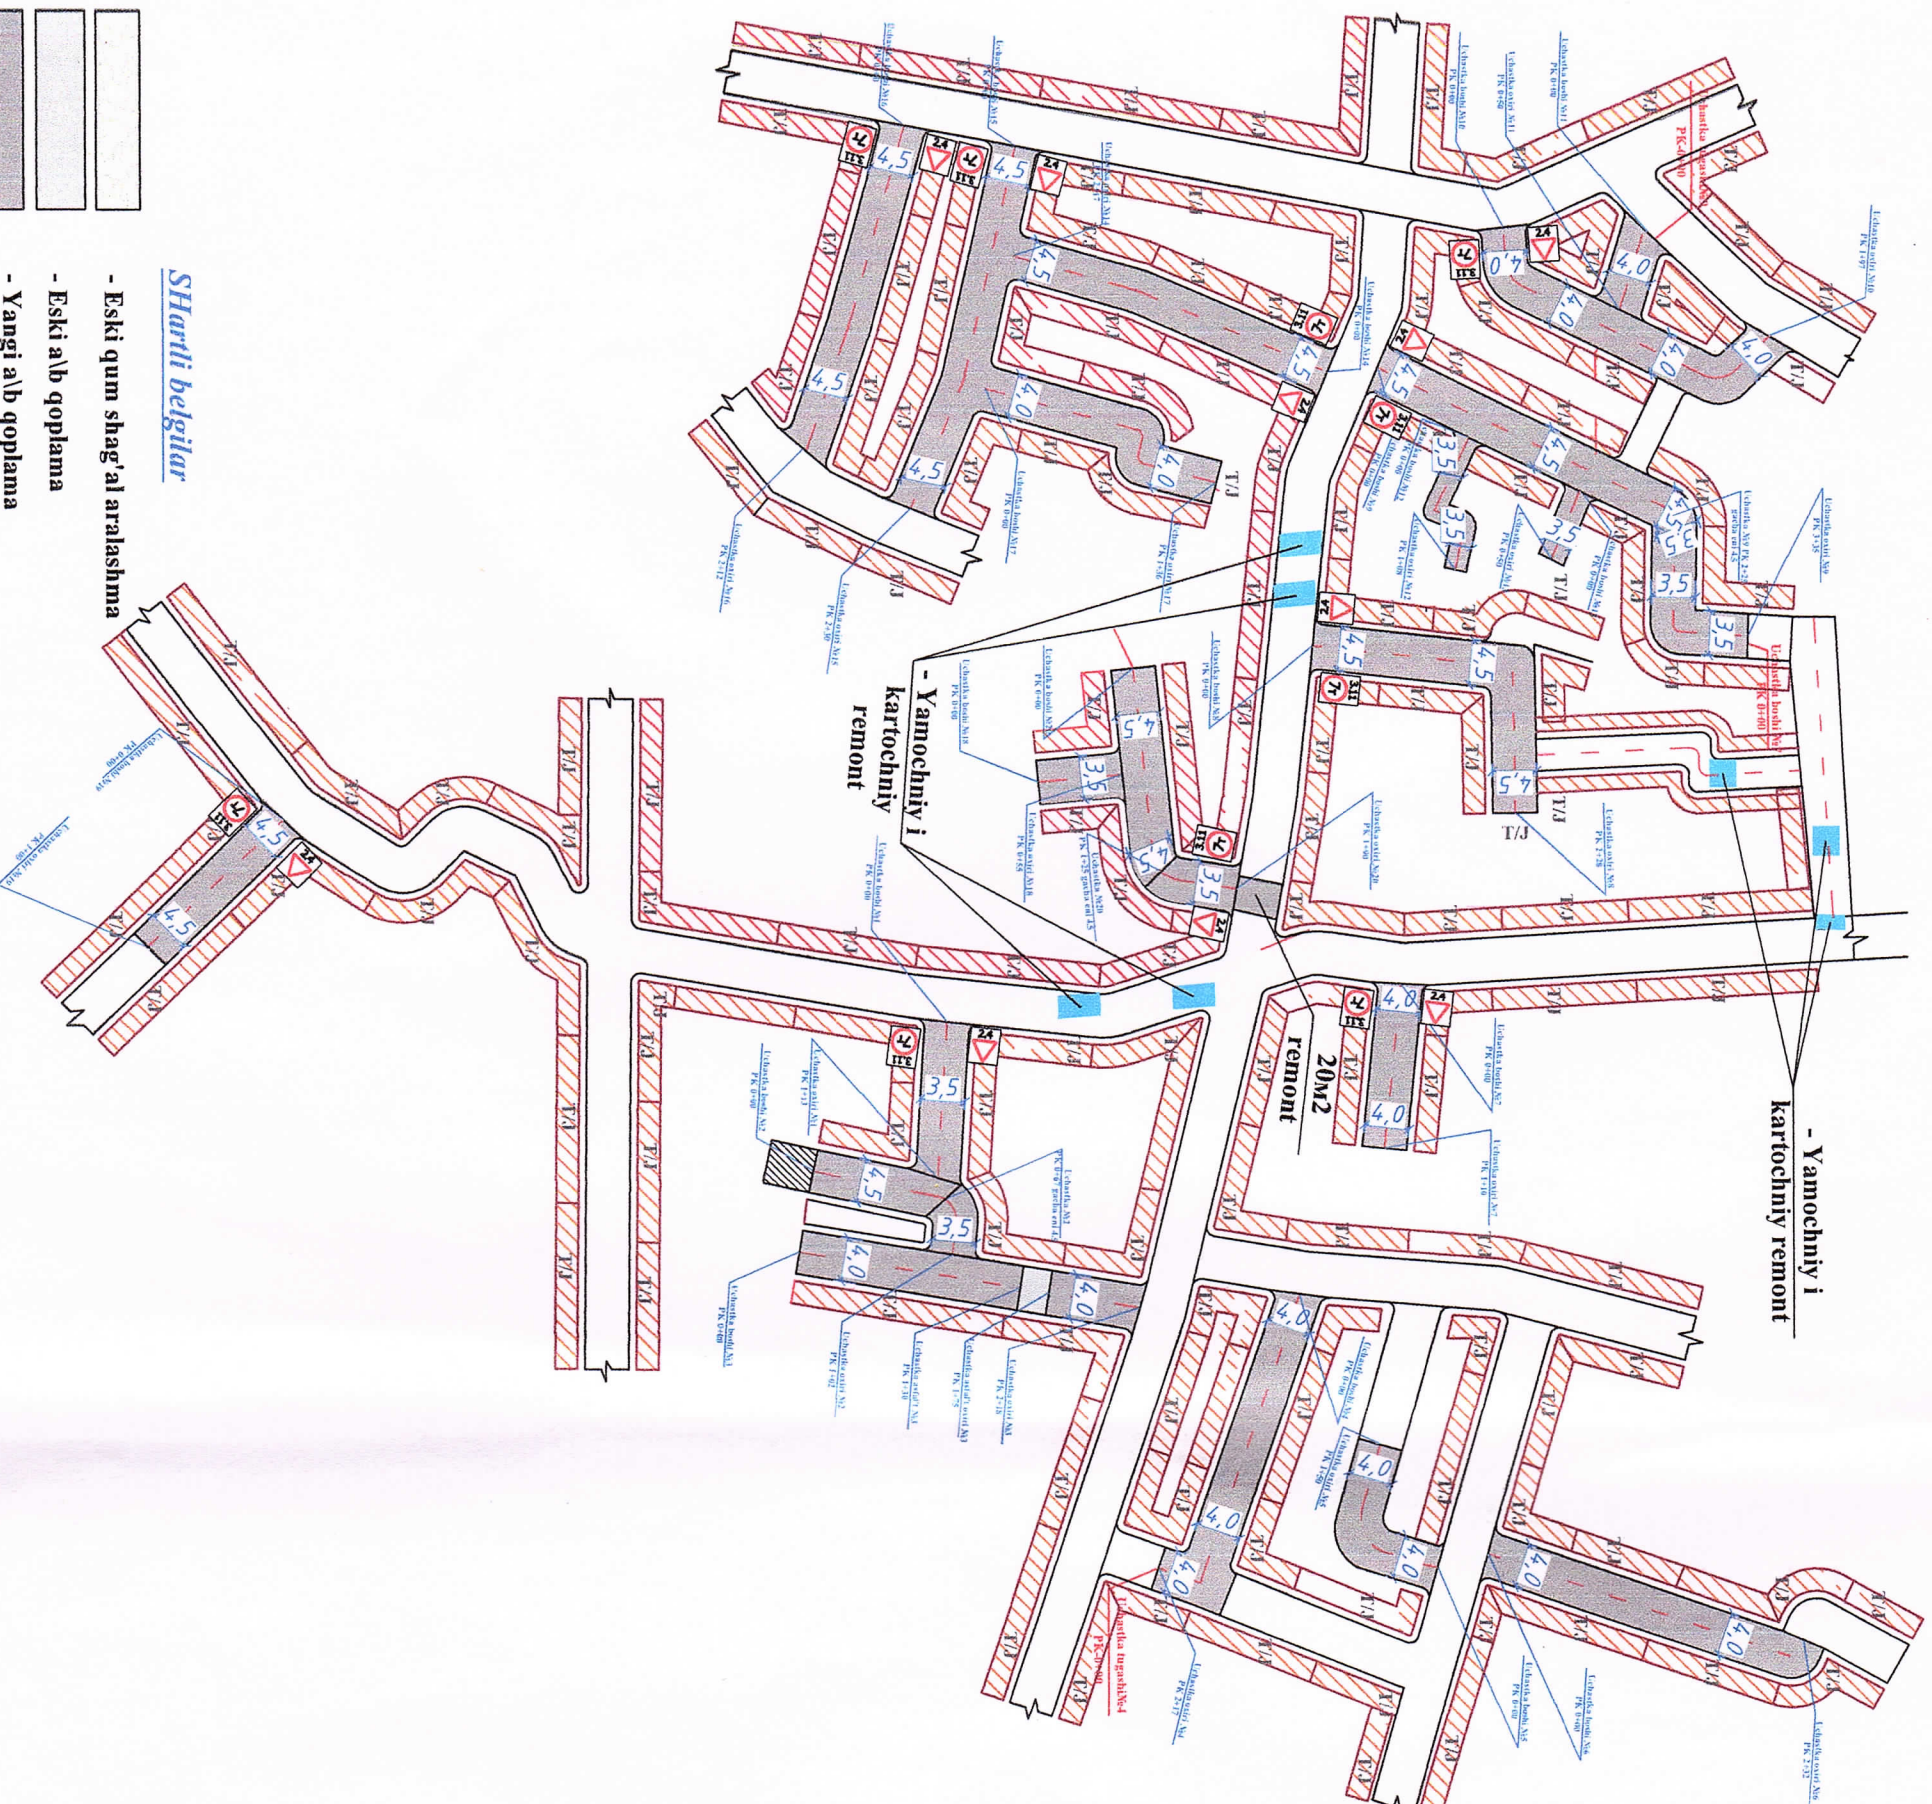

Shartli belgilar

- Eski qum shag'al aralasma
- Eski a\b qoplama
- Yangi a\b qoplama
- Beton qoplama