


Bosh reja

Samarqand viloyati Samarqand tumani O'rta Turkman MFY ko'chalarini asfaltlash
L=2765m

«KIRITILDI»
«Marokand loyiha» MCHJ
direktor: F.To'layev
2026 y.

«Samarqand viloyati IIB JXX YHXX Nazorati bo'limasi»

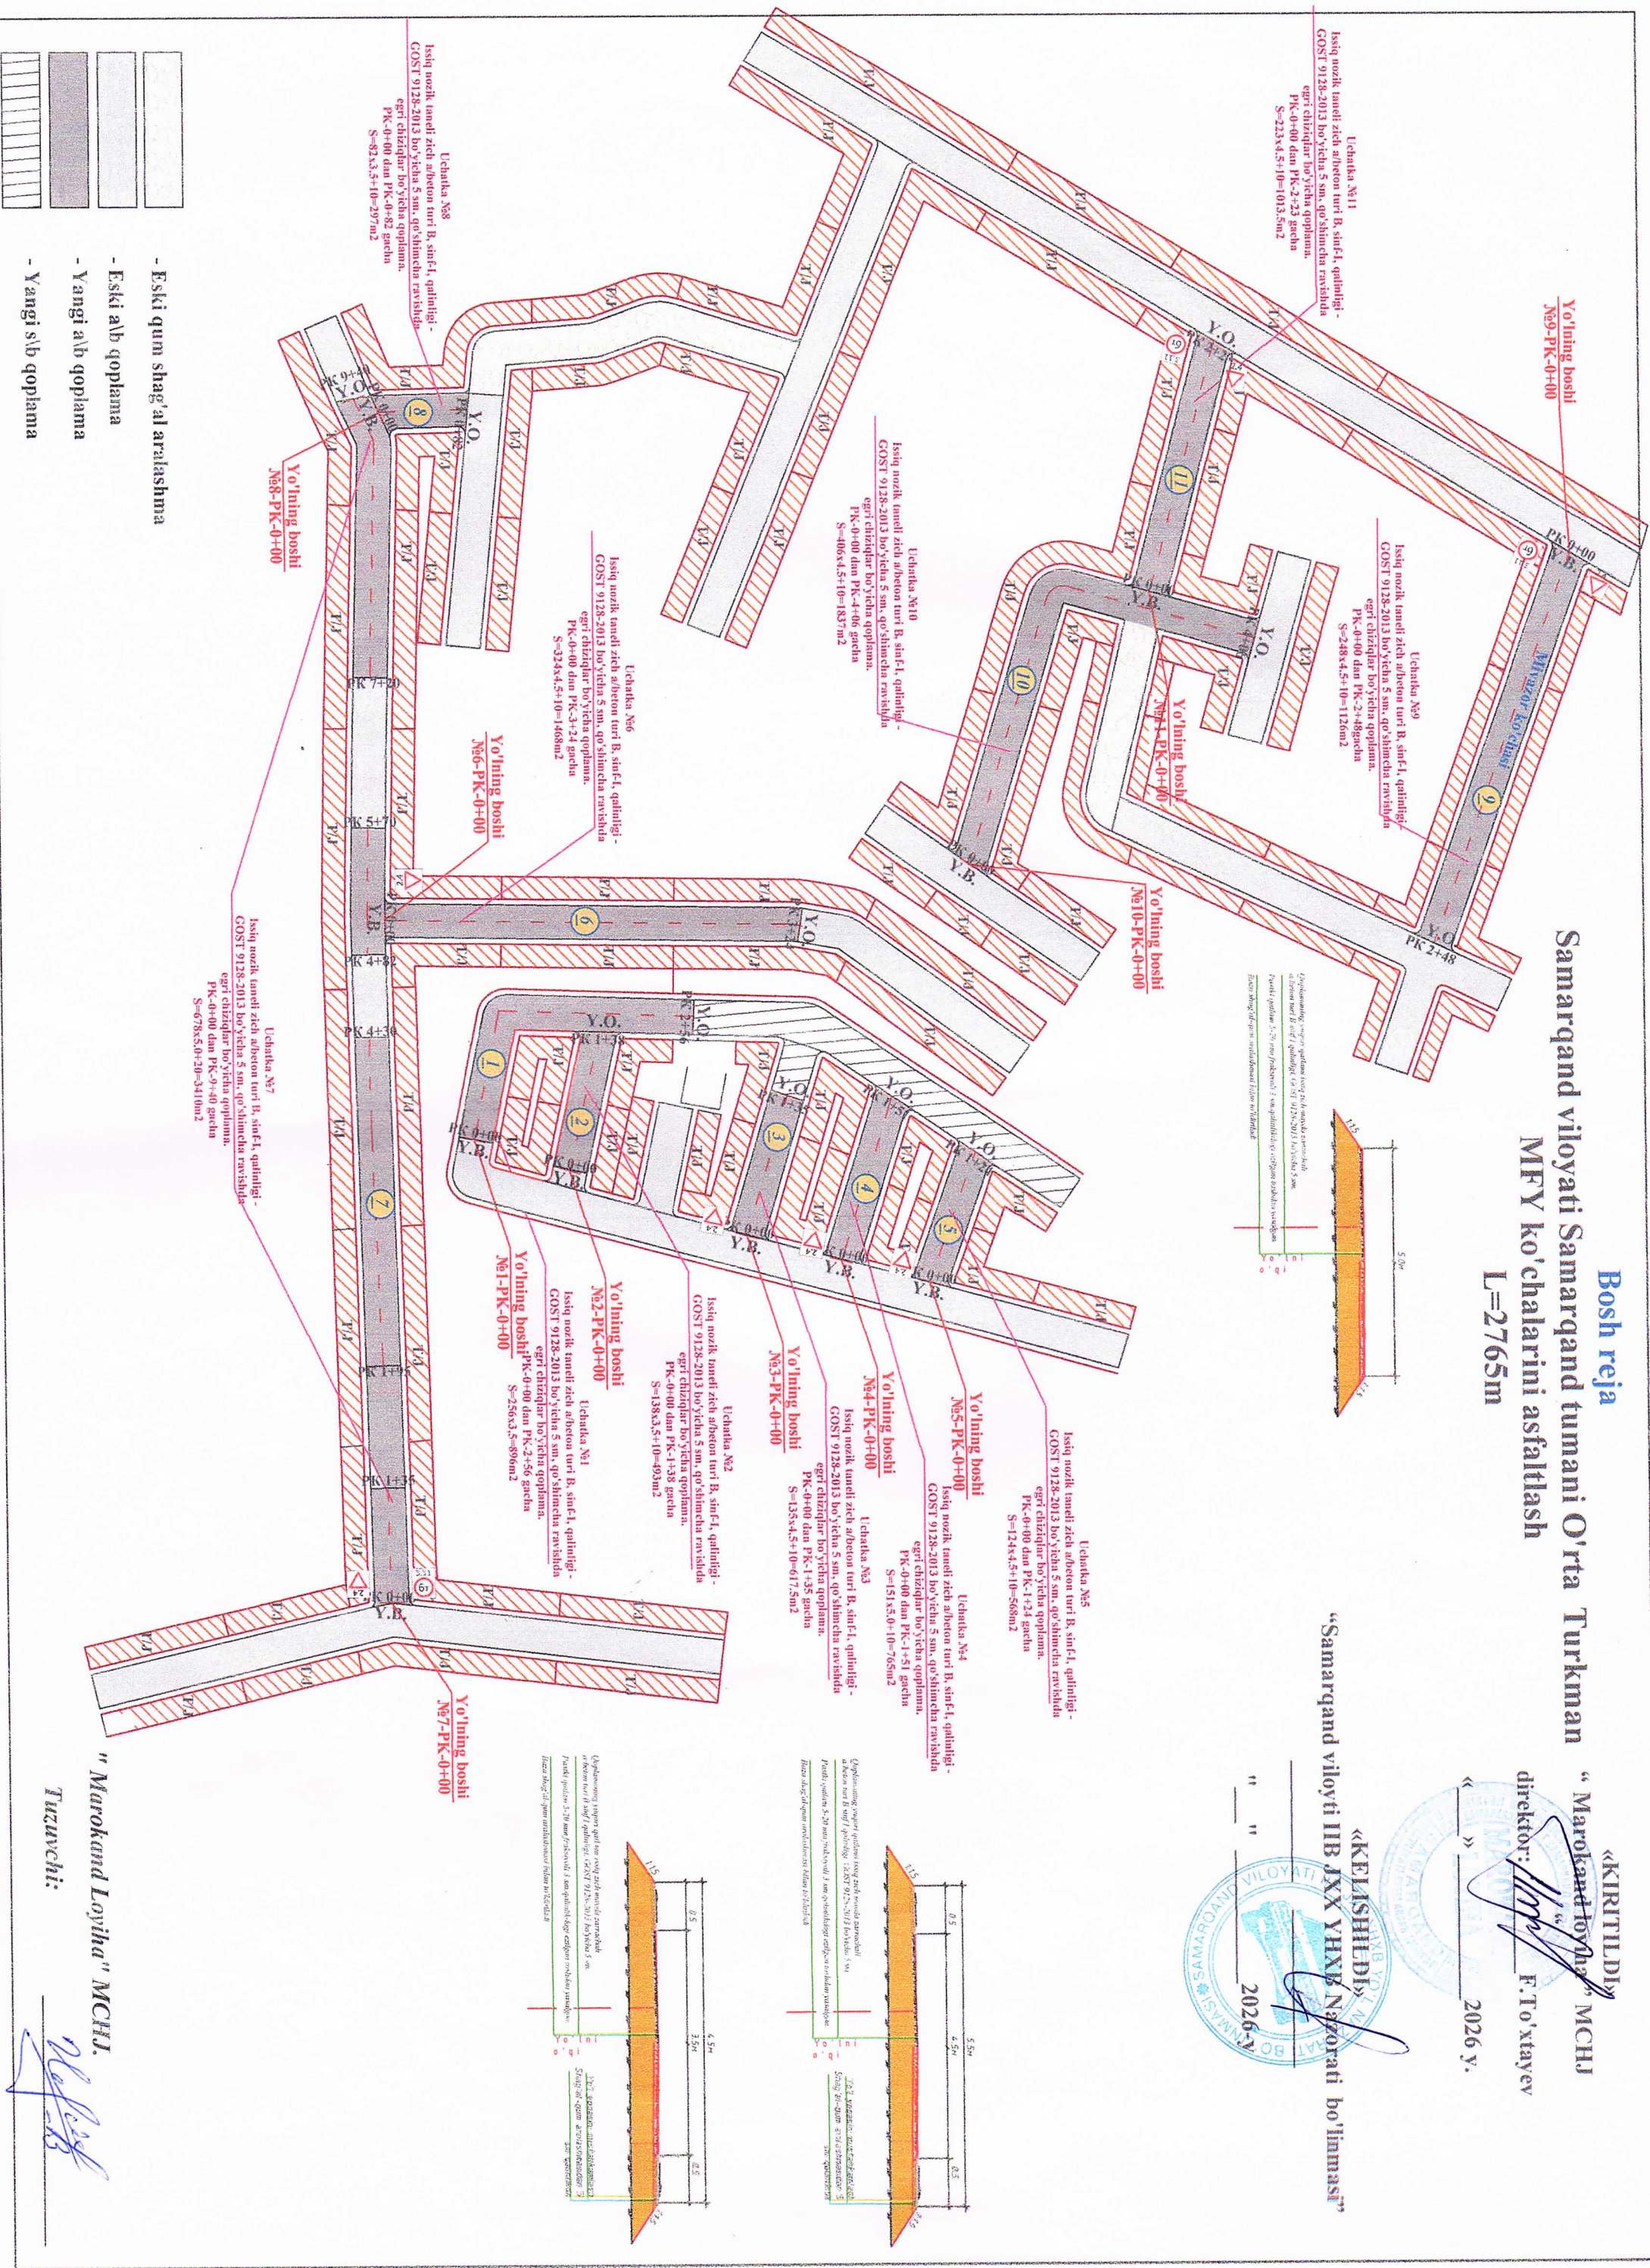

"Marokand Loyiha" MCHJ.

Tuzuvchi:

Handwritten signature of the designer.