


Bosh reja

Samarqand viloyati Samarqand tumani Yuqori Chordara MFY ichki ko'chalarini asfalt qilish L=2387m

«KIRITILDI»
"Marokand loyiha" MCHJ
direktor: *[Signature]* F.To'xtayev
«*[Signature]*» 2026 y.

«KELISHILDI»
"Samarqand viloyati IIB JXX YHXB Nazorati bo'linmasi"
" " 2026 y.

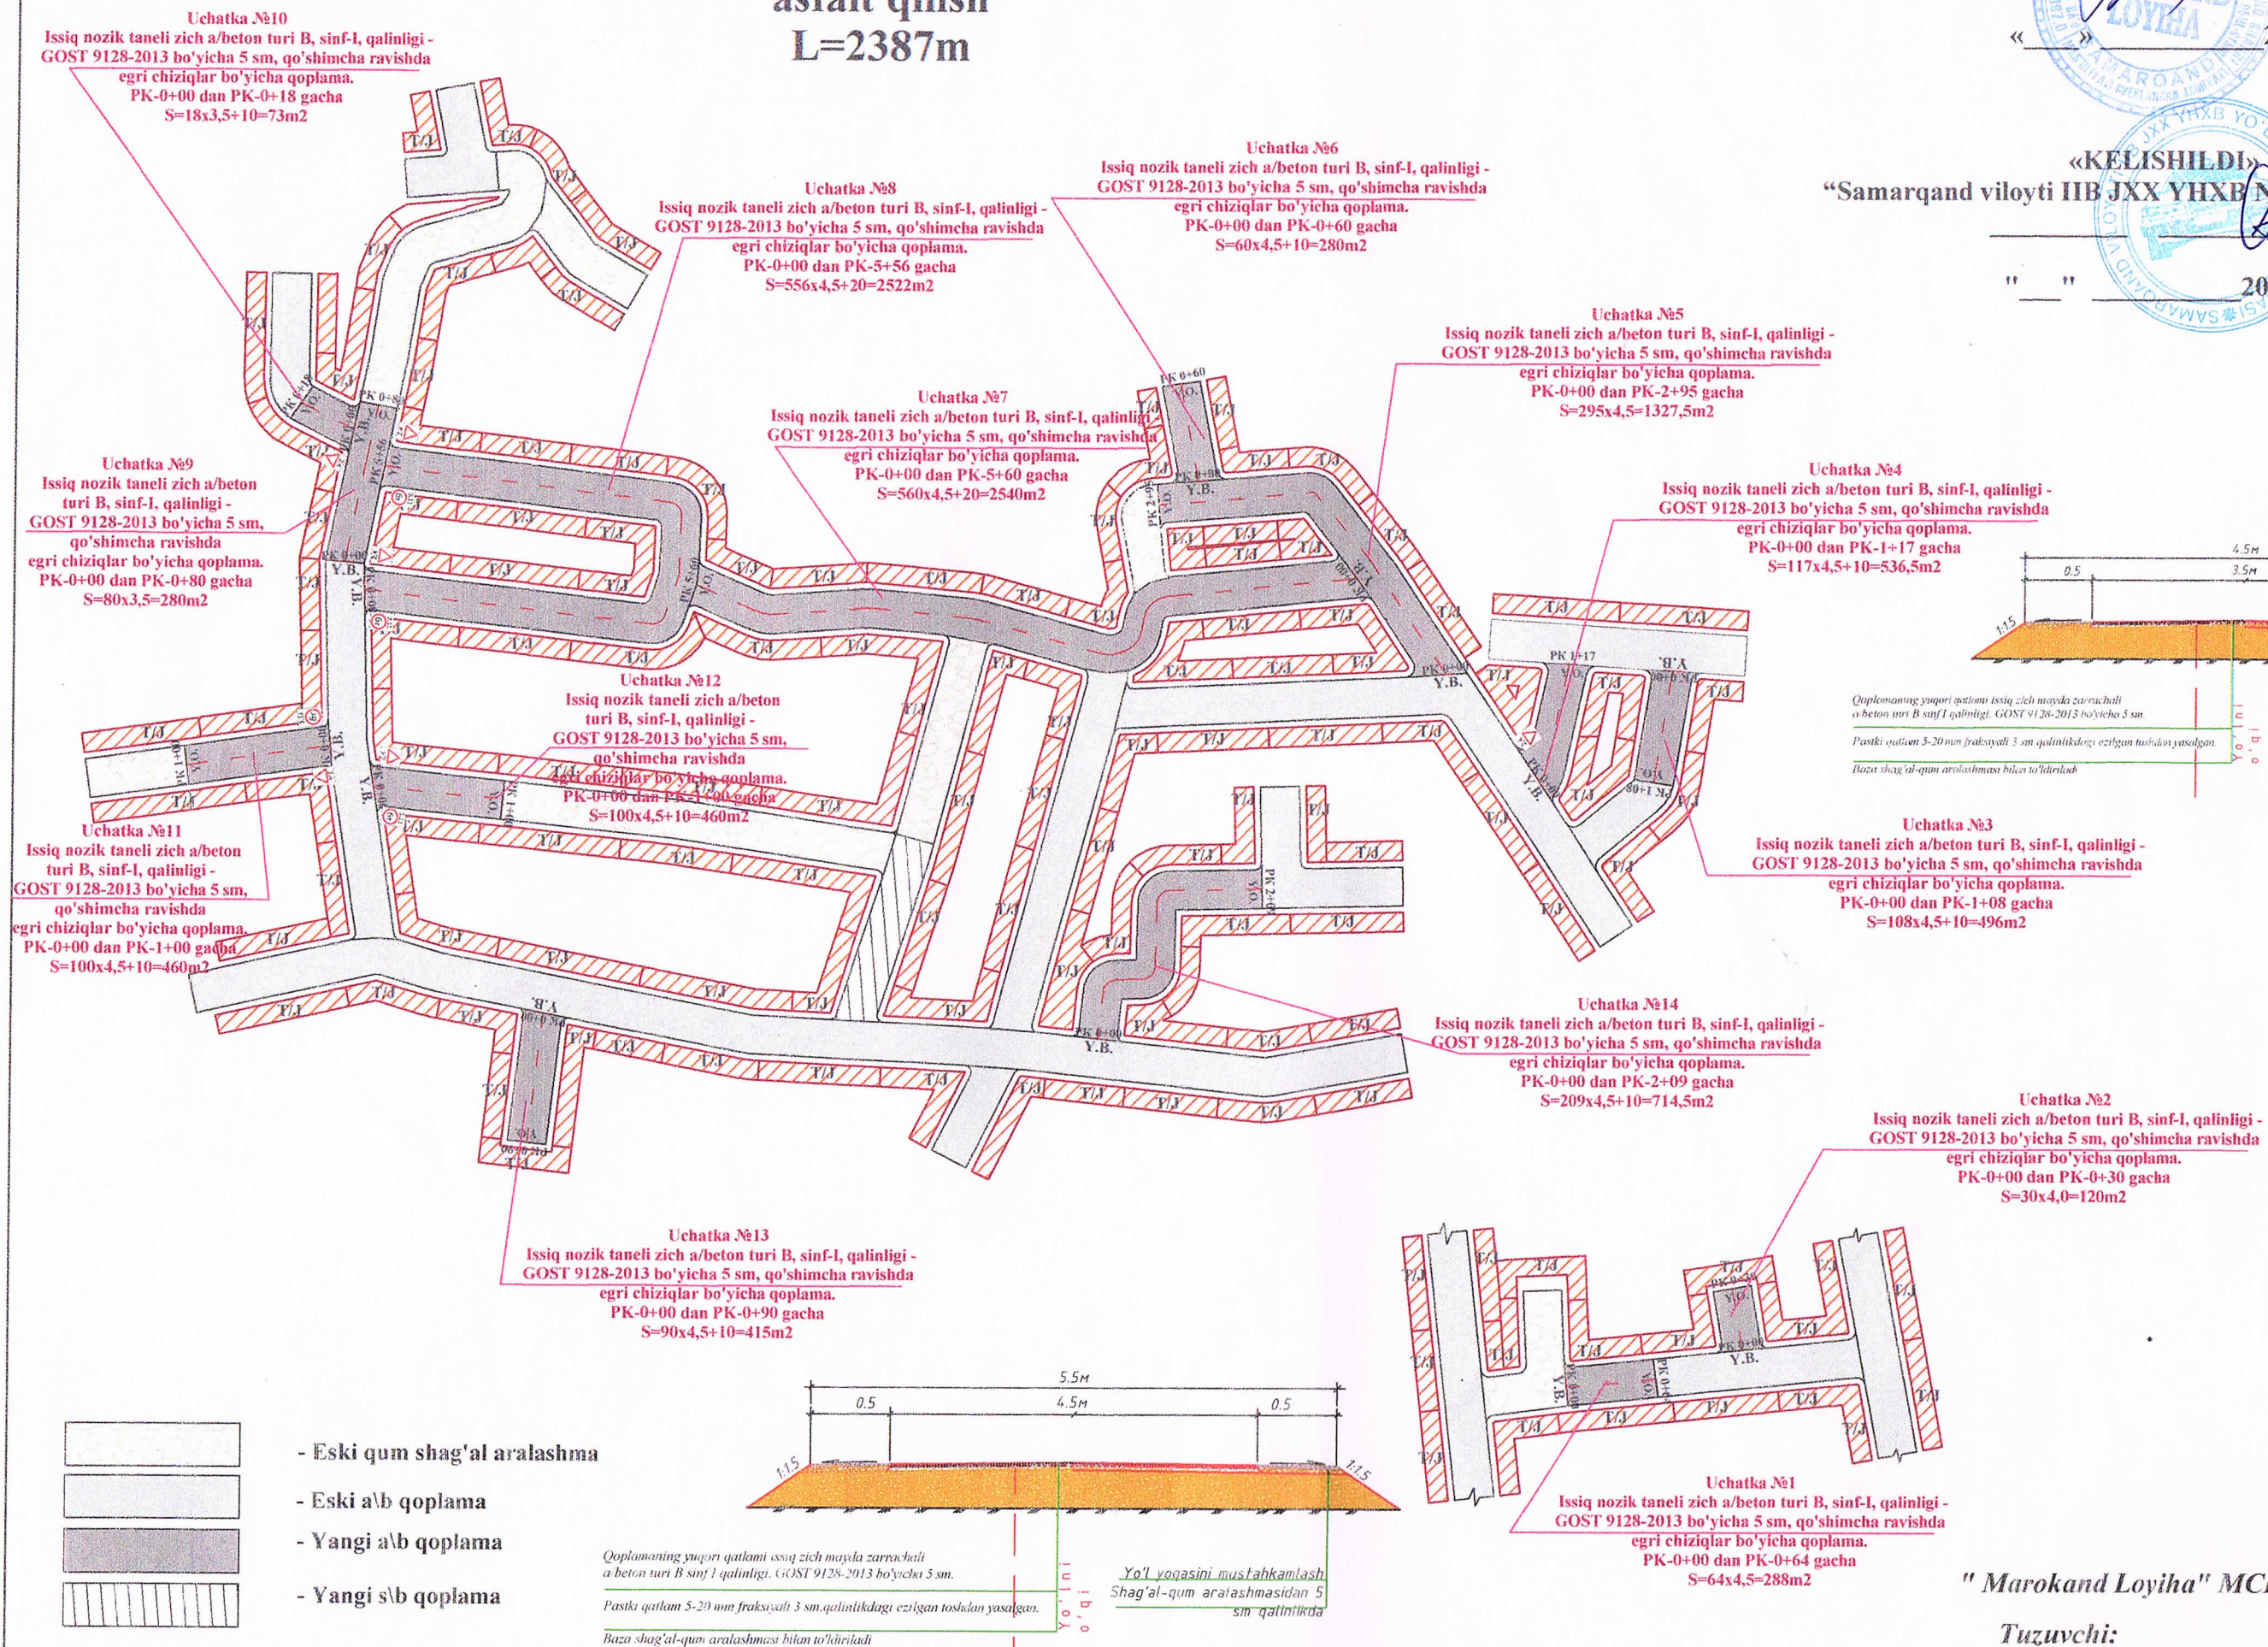

"Marokand Loyiha" MCHJ.

Tuzuvchi:

[Signature]