
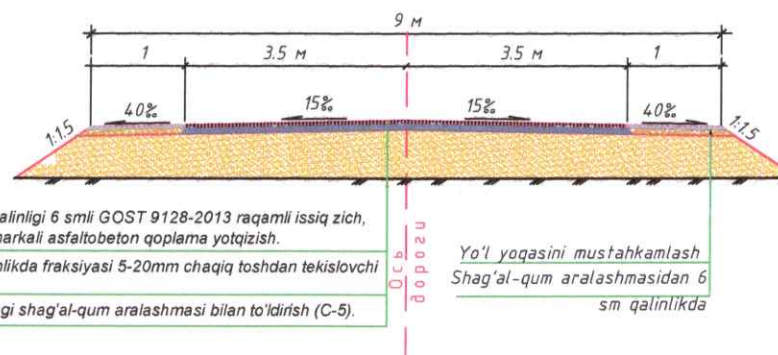
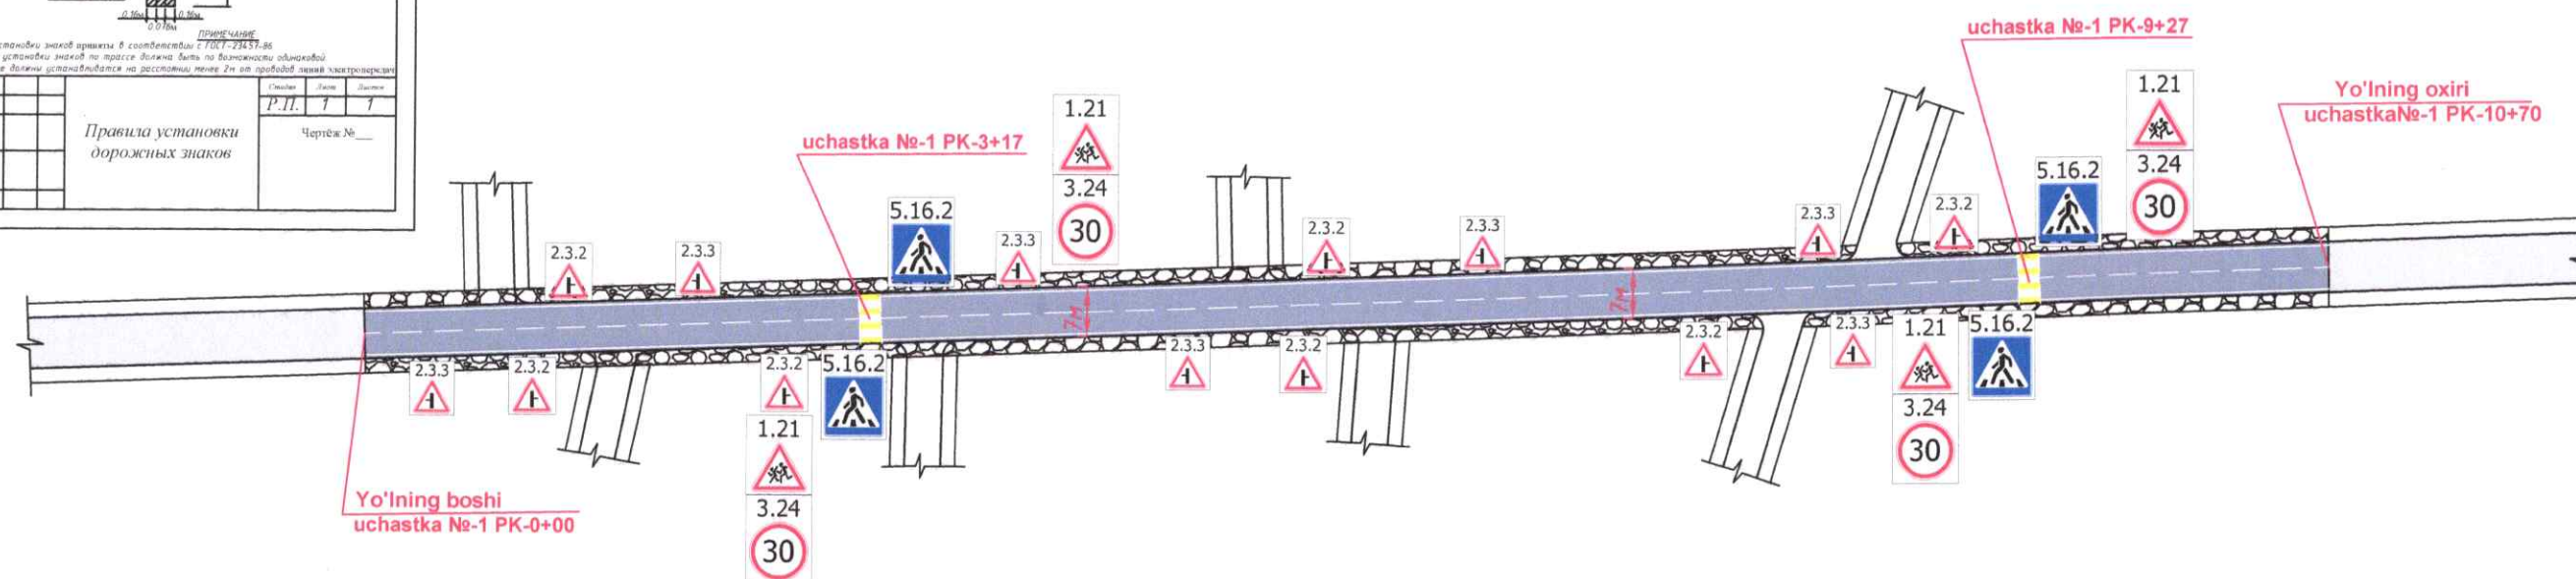


Payariq tumani Fitrat mahallasi bilan Kattasaydov mahallasiga bog'lovchi yo'lni asfalt qoplamasi bilan qoplash.L=1070m. 30v010 (4k499) Chelak sh - Qorakessak q - Uzokbagara q a/y 3-4-km oralig'i

Bosh Sxemasi

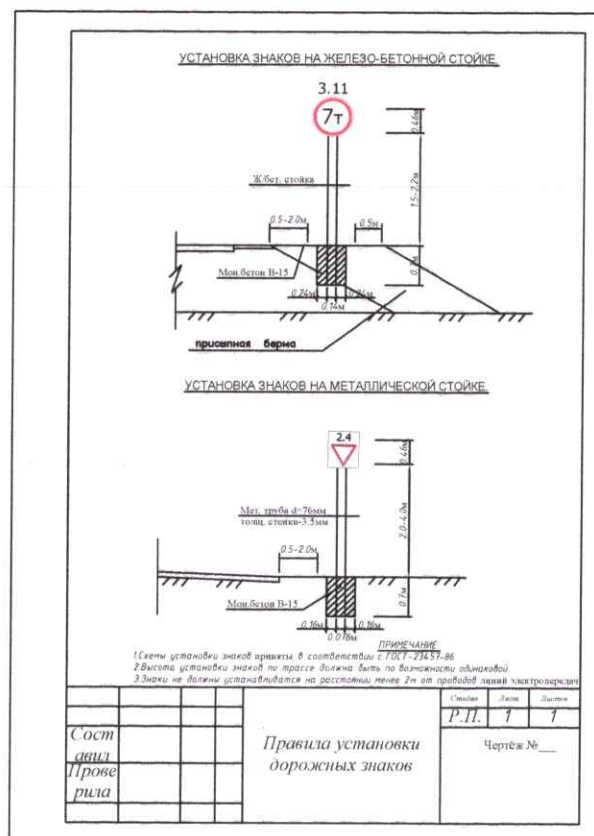

Shartli belgilar

- Loyihalanadigan yo'l eni 7m
- Mavjud asfalt