



Arig'ni loyihaviy yer ishlari hajmi jadvali

	Kanal nomi	Uzunlik (km)	Yer ishlari, (m3)					Beton ishlari (m3)
			Qazish	Polka	Qirqish	Шундан,Усимл. катл.киркиш	Ko'tarma	Monolit beton, B12,5 t=8 sm, tubi va qiyaligi
1	Obod MFY-1 arig'i	0.26	17		43	127	259	44.72

Shovlar konstruksiyasi

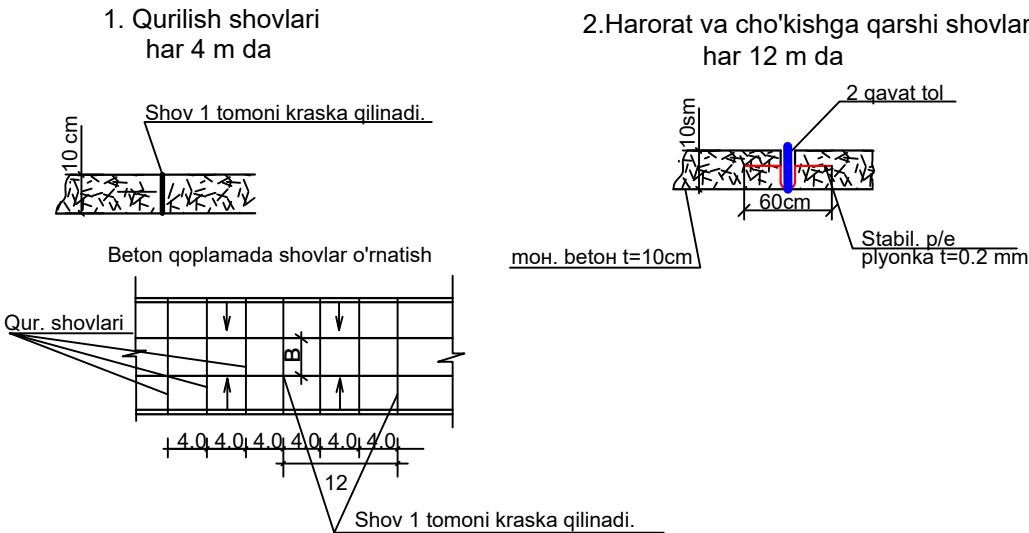


Obod MFY-1 arig'ni bo'ylama kesimi

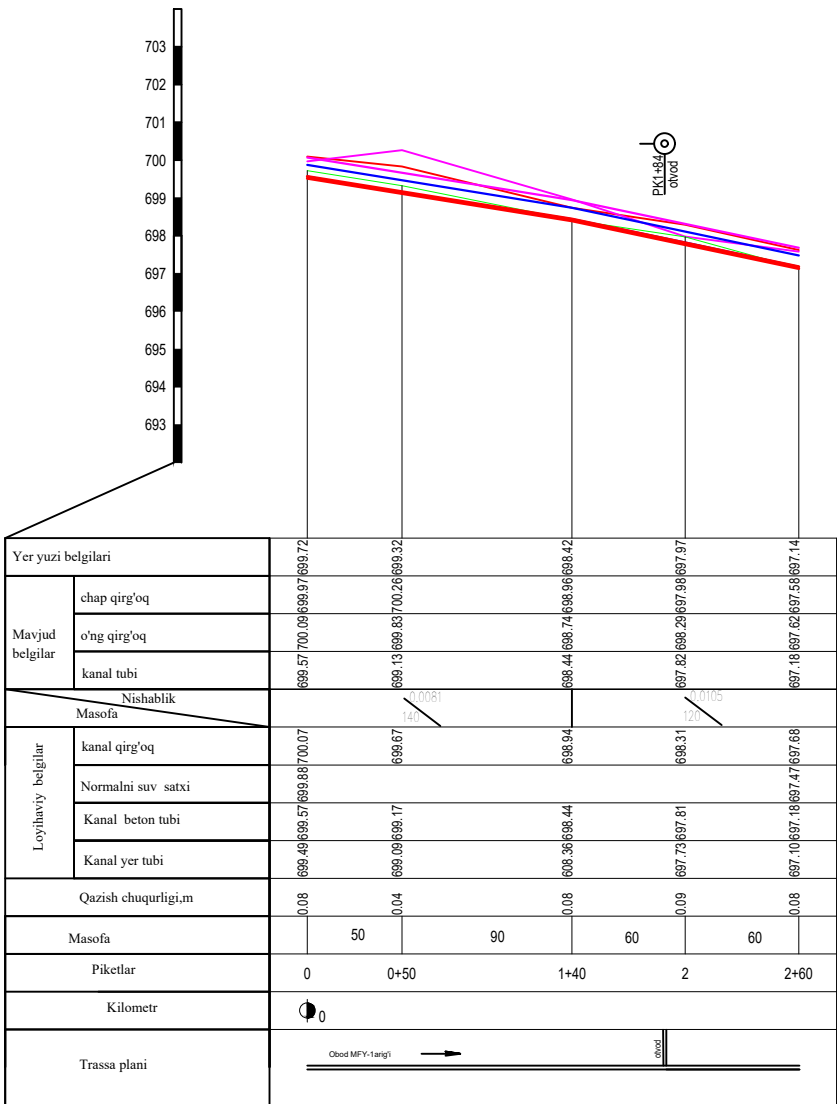

Гидравлик элементлар




Участок		L	Q	i	h	V	n	b	m	Hсmp
ПК/ПК		м	м3/с		м	м/с		м		
0+00	1+40	140	0.4	0.0081	0.31	1.61	0.017	0.4	1.25	0.5
1+40	2+60	120	0.4	0.0105	0.29	1.77	0.017	0.4	1.25	0.5

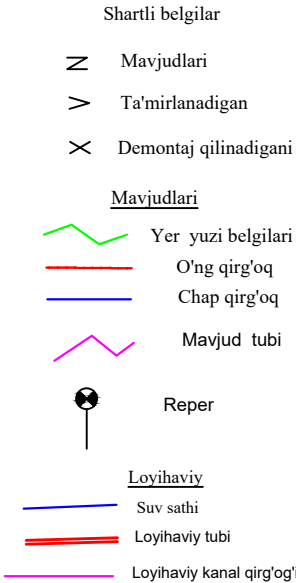

Изох:
Г.Съёмка "O'ZGASHKLITI" Қашқадарё филиали томонидан 2026 йил сентябр ойида бажарилди.

2.Иш бажаришда техника хавфсизлигига эътибор қаратилсин.

INV №				Қитоб тумани "Обод" МФЙ да сув таъминоти оғир ҳудудларнинг сув таъминотини яхшилаш	
Mansab	Familiya I.O.	Imzo	Kun		
				Sug'orish tarmog'i	
ГИП.	Орзикулов Ф.			Obod MFY-1 arig'ni bo'ylama kesimi PK0+00 - PK2+60	
Разработал	Мухторов Б.				
Н. контроль	Ботирова Р.			"VISION DESIGN GROUP"	
Qarshi sh. 2026 yil					

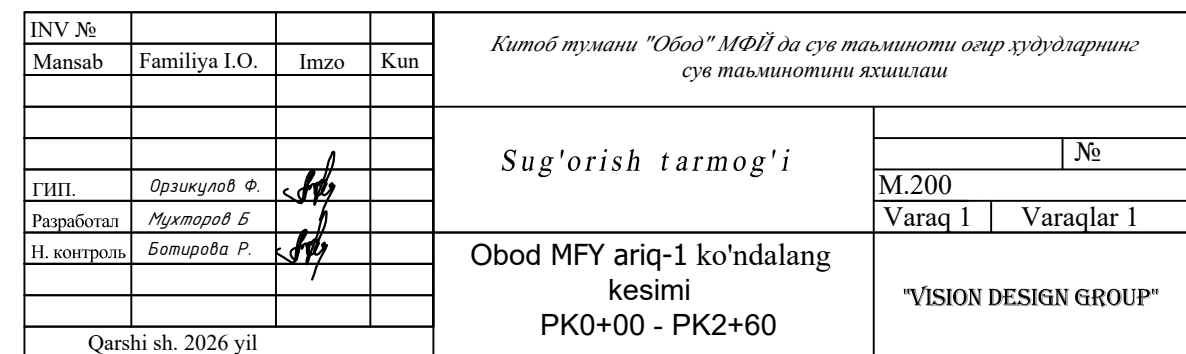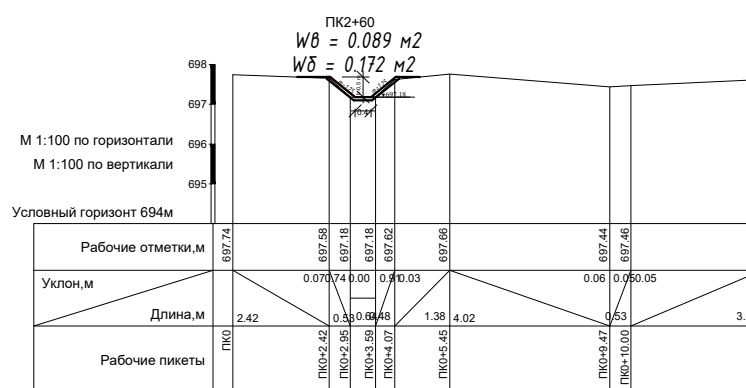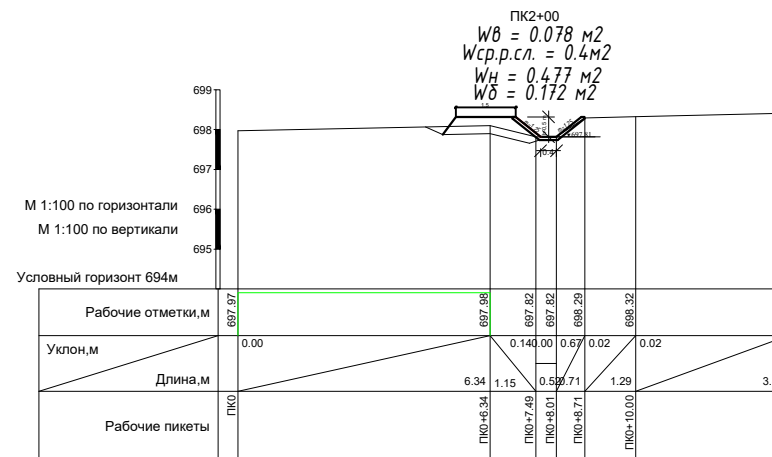


Arig'ni loyihaviy yer ishlari hajmi jadvali

	Kanal nomi	Uzunlik (km)	Yer ishlari, (m3)					Beton ishlari (m3)
			Qazish	Polka	Qirqish	Шундан,Усимл. катл.киркиш	Ko'tarma	Monolit beton, B12.5 t=8 sm, tubi va qiyaligi
1	Obod MFY-2 arig'i	0.17	28	101		70	114	29.24
2	Obod MFY-2-1 arig'i	0.6	151		9			103.20


Гидравлик элементлар

арик номи	Участок		L м	Q м3/с	i	h м	V м/с	n	b м	m	Hcmp
	ПК/ПК										
арик-2	0+00	1+70	170	0.35	0.0053	0.33	1.33	0.017	0.4	1.25	0.5
арик-2-1	0+00	1+45	145	0.3	0.0068	0.28	1.4	0.017	0.4	1.25	0.5
	8+00	3+30	185	0.3	0.0107	0.25	1.65	0.017	0.4	1.25	0.5
	3+30	4+30	100	0.3	0.0091	0.26	1.56	0.017	0.4	1.25	0.5
	4+30	6+00	170	0.3	0.01058	0.25	1.65	0.017	0.4	1.25	0.5

Obod MFY- arig'i-2 bo'ylama kesimi

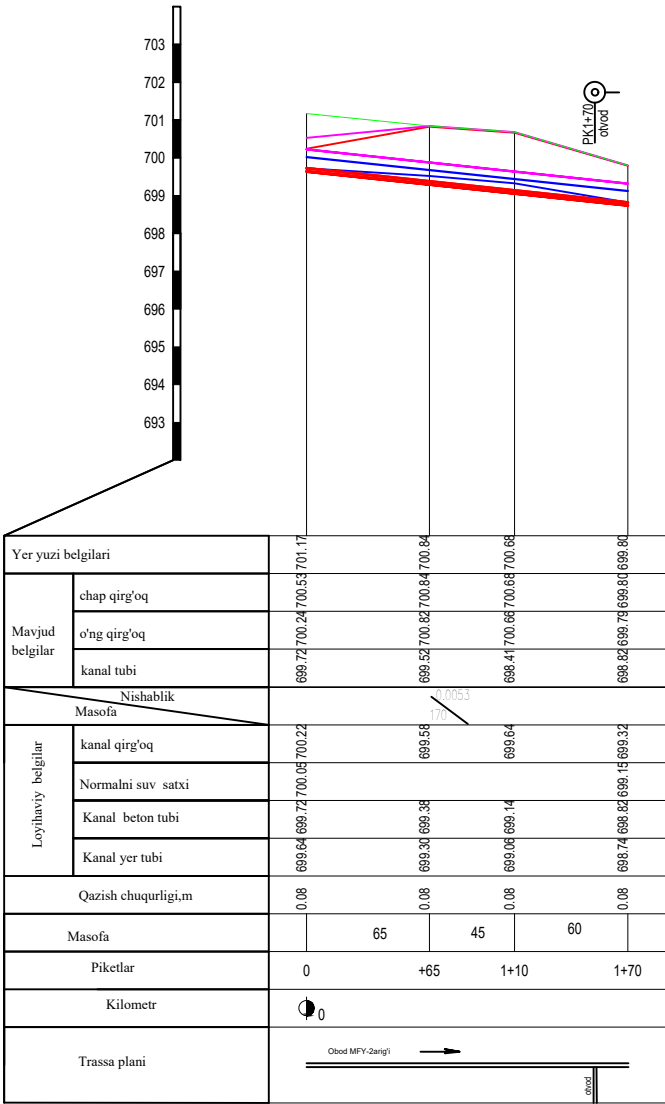


Obod MFY- arig'i-2 -1arig'ni bo'ylama kesimi

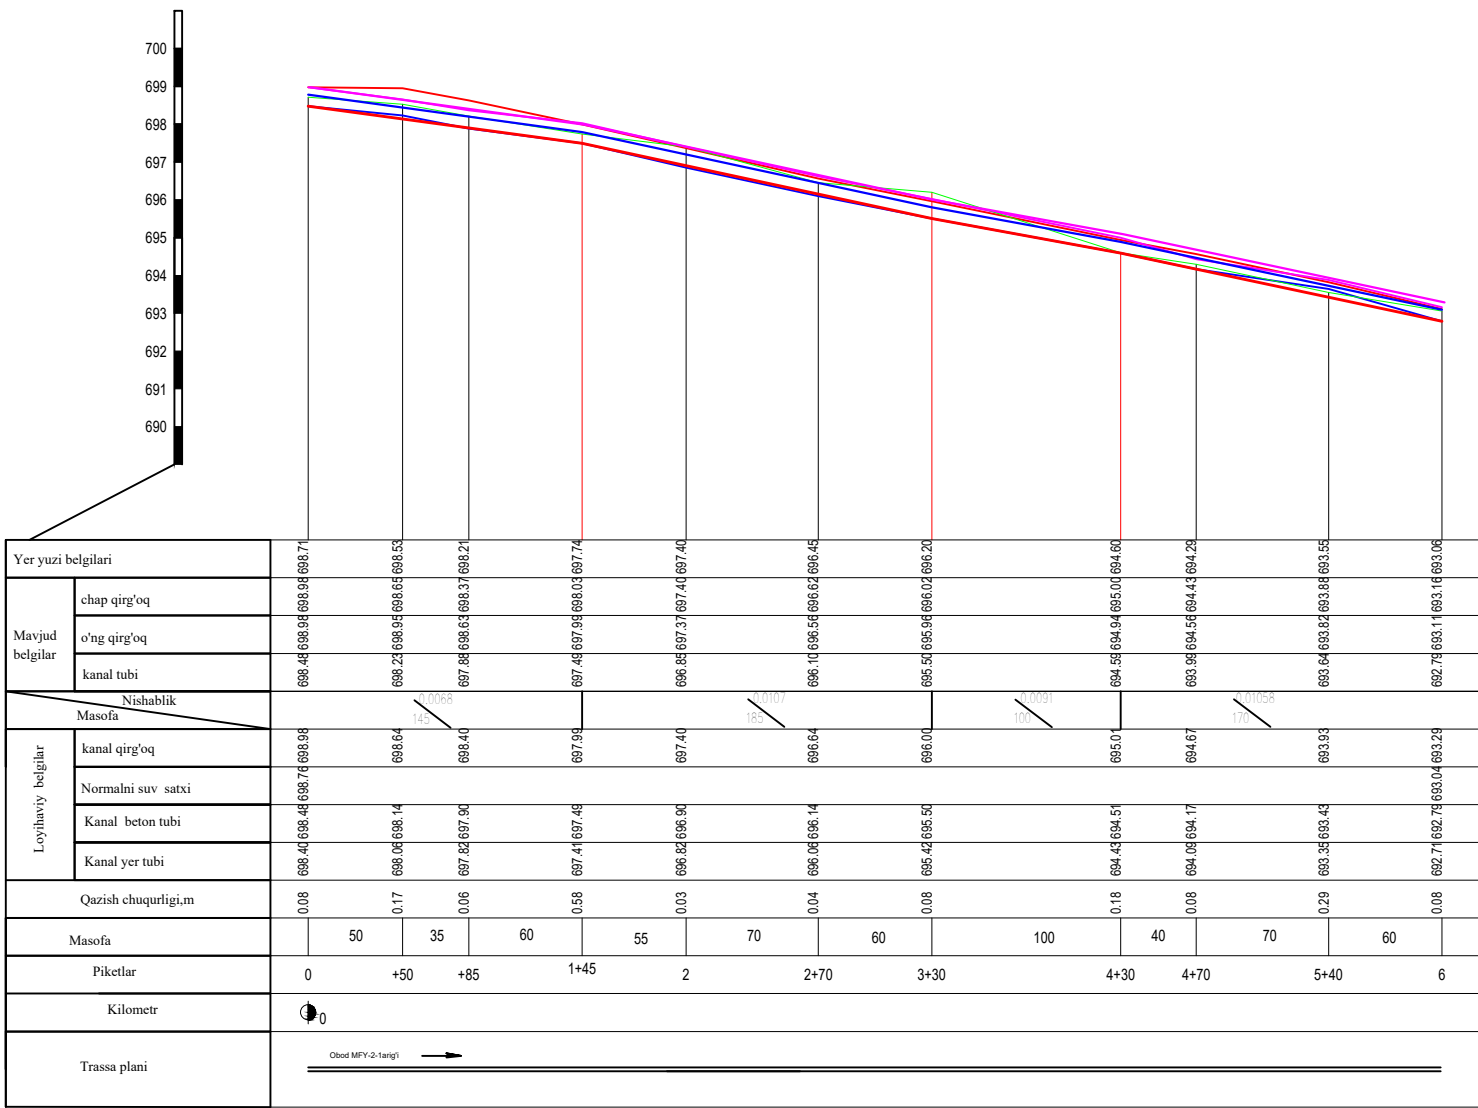


Shovlar konstruksiyasi


1. Qurilish shovlari har 4 m da

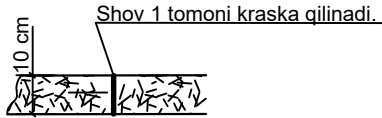

Beton qoplamada shovlar o'rnatish

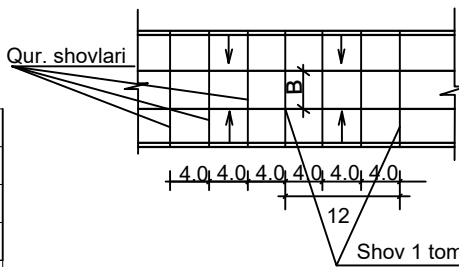

2.Harorat va cho'kishga qarshi shovlar har 12 m da

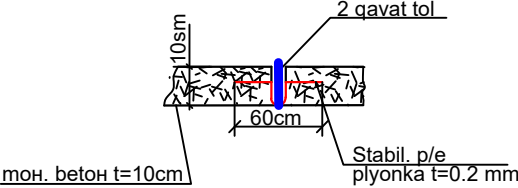

Shartli belgilar

- Mavjudlari
- Ta'mirlanadigan
- Demontaj qilinadigani

Mavjudlari

- Yer yuzi belgilari
- O'ng qirg'oq
- Chap qirg'oq
- Mavjud tubi



Reper





Loyihaviy

- Suv sathi
- Loyihaviy tubi
- Loyihaviy kanal qirg'og'i









Изоҳ:




- 1.Съёмка "'O'ZGASHKLITI" Қашқадарё филиали томонидан 2026 йил сентябр ойида бажарилди.
- 2.Иш бажаришда техника хавфсизлигига эътибор қаратилсин.

INV №				Қитоб тумани "Обод" МФЙ да сув таъминоти оғир ҳудудларнинг сув таъминотини яхшилаш	
Mansab	Familiya I.O.	Imzo	Kun		
				Sug'orish tarmog'i	
ГИП.	Орзикулов Ф.			Obod MFY- arig'i-2 va 2-1arig'ni bo'ylama kesimi	
Разработал	Мухторов Б.				
Н. контроль	Ботирова Р.			"VISION DESIGN GROUP"	
Qarshi sh. 2026 yil					

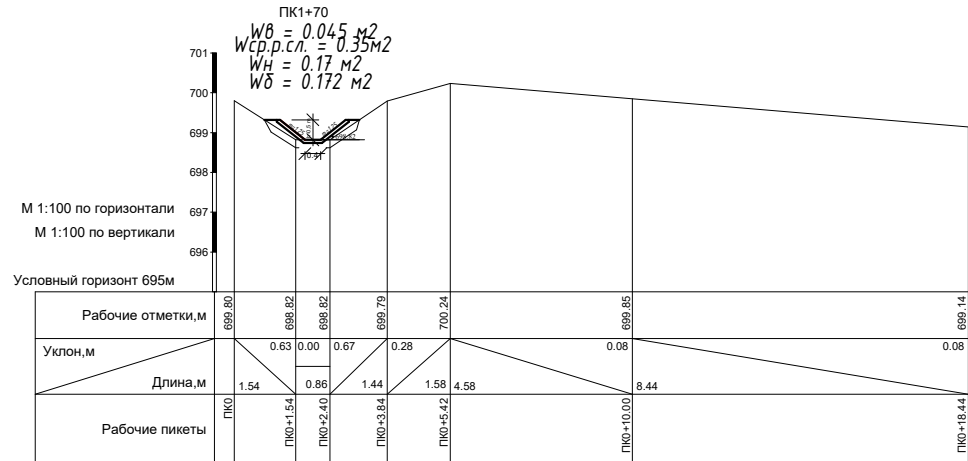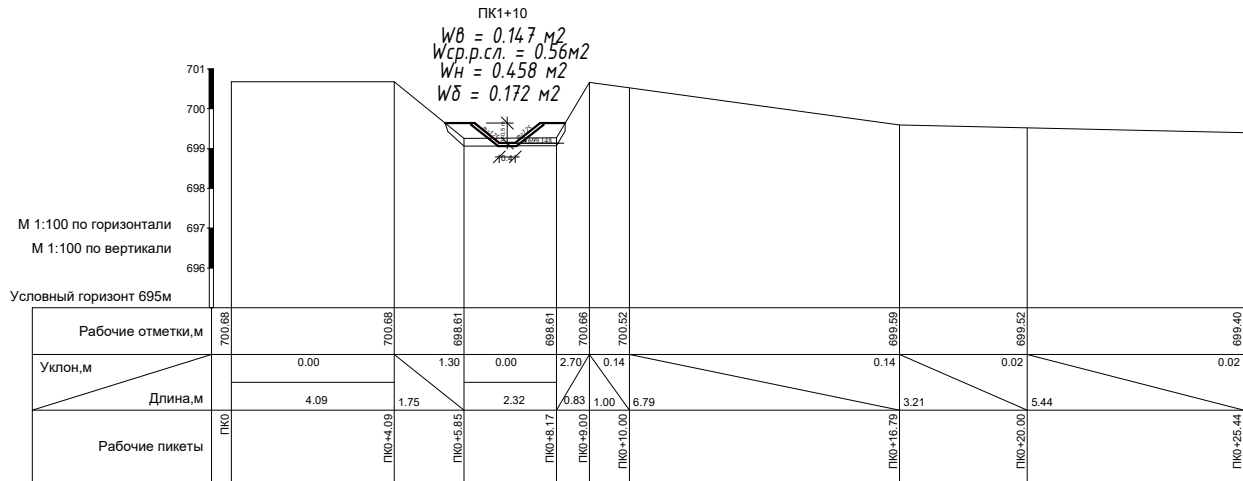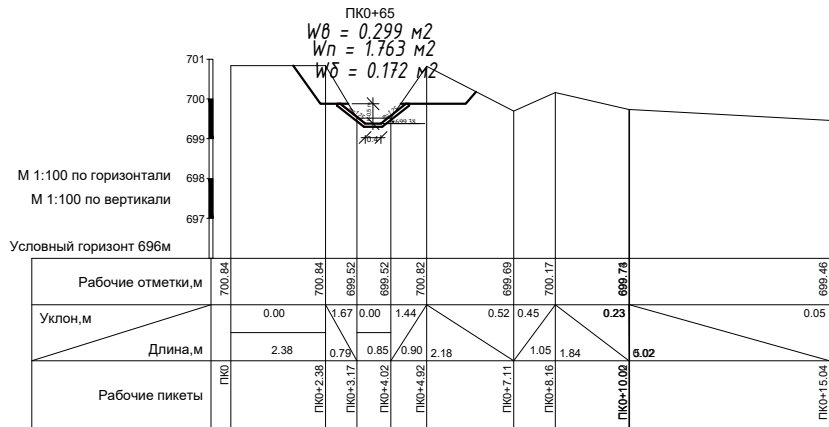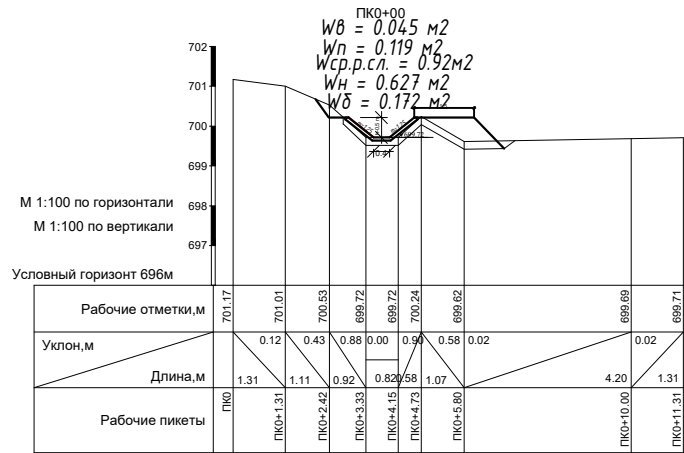

INV №				Китоб тумани "Обод" МФЙ да сув таъминоти оғир ҳудудларнинг сув таъминотини яхшилаш			
Mansab	Familiya I.O.	Imzo	Kun				
				Sug'orish tarmog'i			
						№	
ГИП.	Орзикулов Ф.					M. 1:200	
Разработал	Мухтаров Б.			Obod MFY ariq-2 ko'ndalang kesimi PK0+00 - PK1+70		Varaq 1	Varaqlar 1
Н. контроль	Ботирова Р.					"VISION DESIGN GROUP"	
Qarshi sh. 2026 yil							

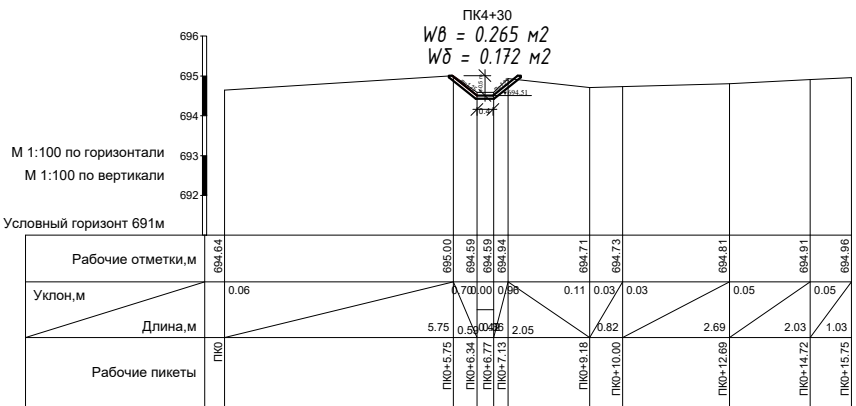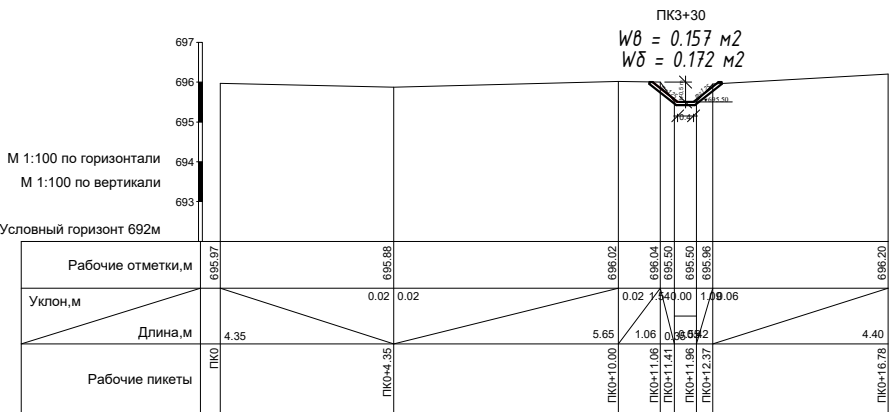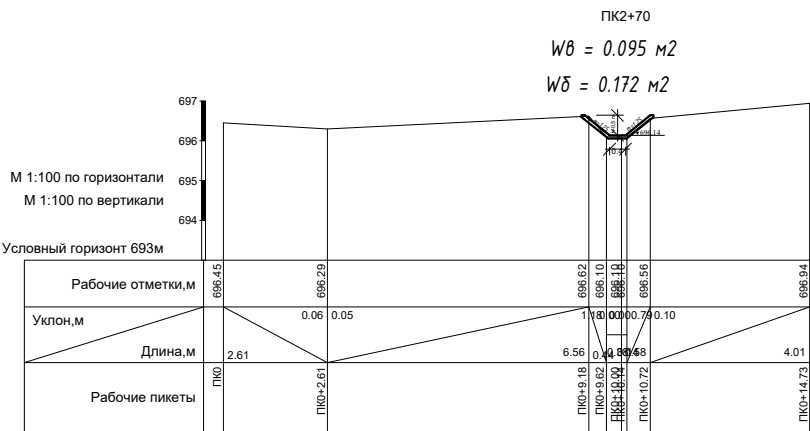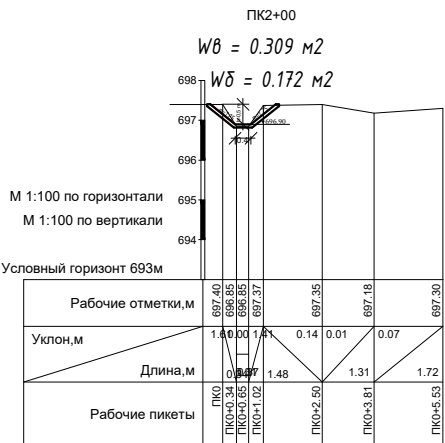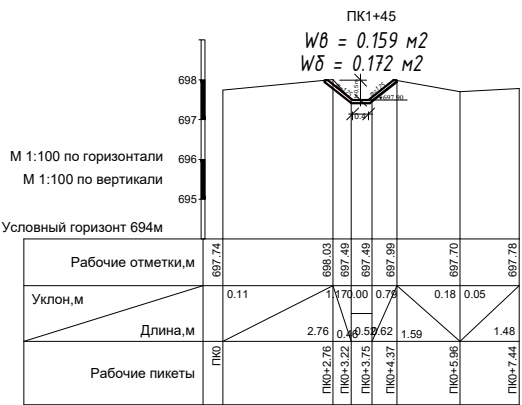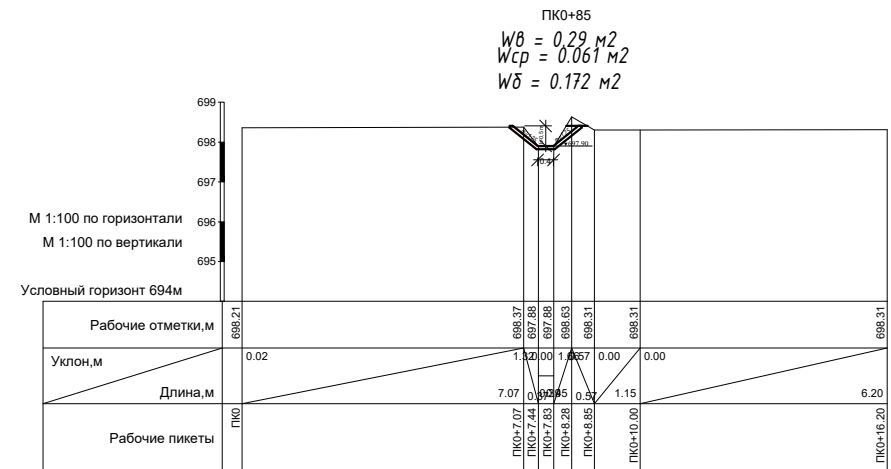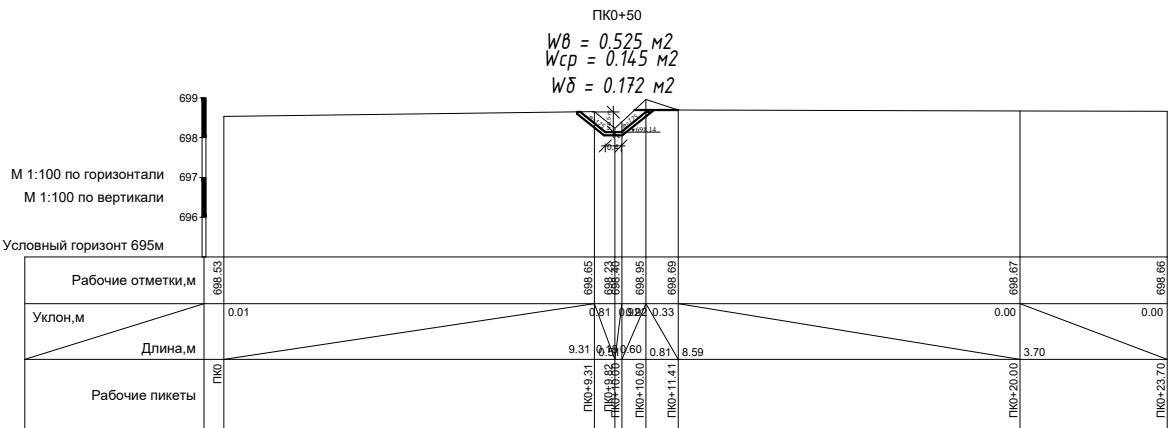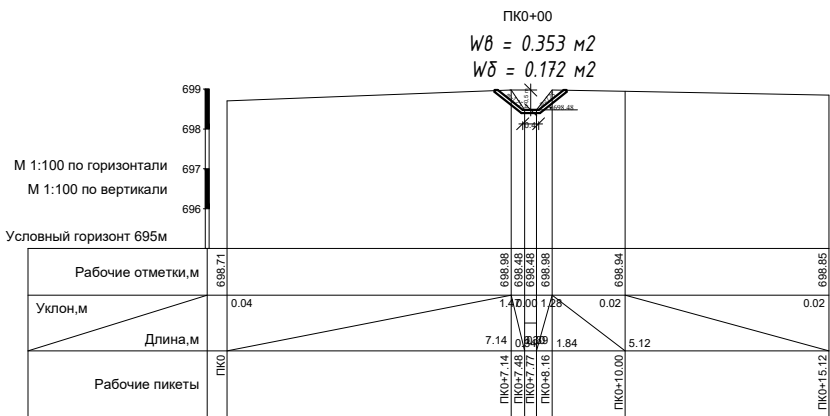

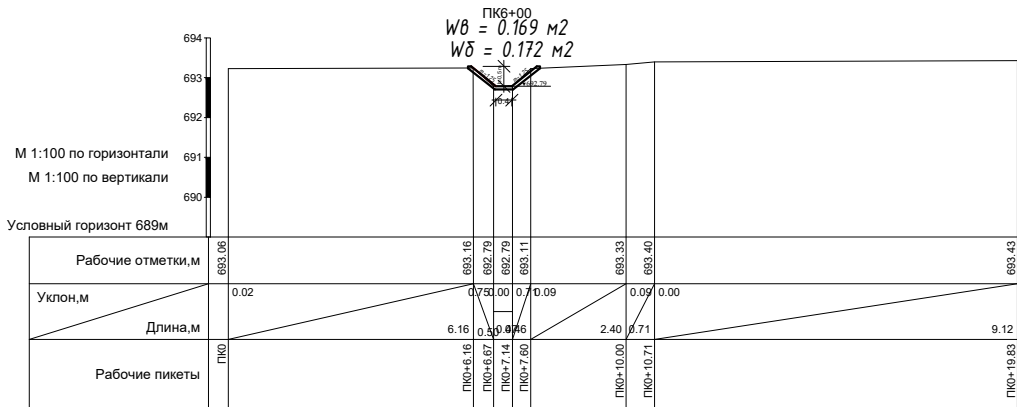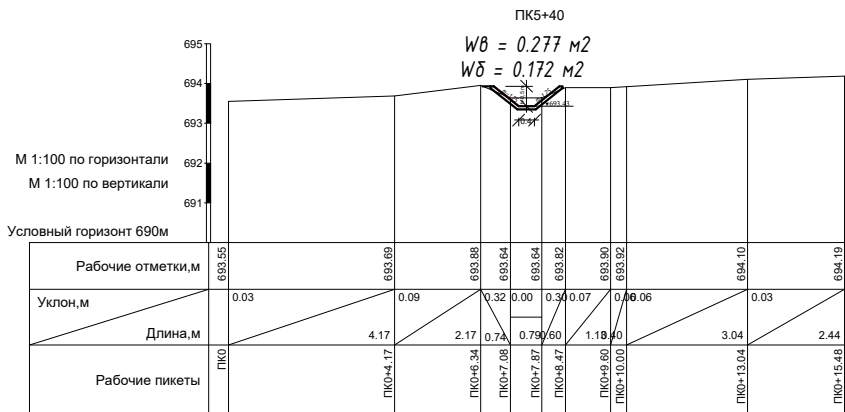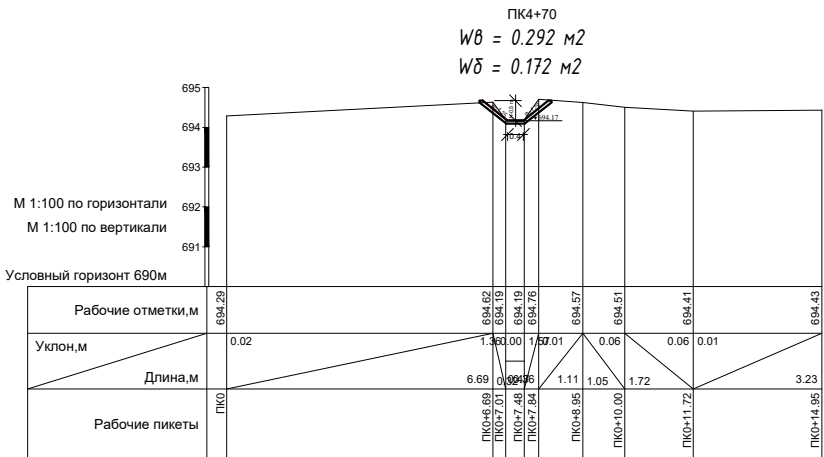

INV №				Китоб тумани "Обод" МФЙ да сув таъминоти оғир ҳудудларнинг сув таъминотини яхшилаш				
Mansab	Familiya I.O.	Imzo	Kun					
				Sug'orish tarmog'i				
						№		
ГИП.	Орзикулов Ф.			Obod MFY ariq-2-1 ko'ndalang kesimi PK0+00 - PK6+00		M. 1:200		
Разработал	Мухтаров Б.					Varaq 2		Varaqlar 2
Н. контроль	Ботирова Р.					"VISION DESIGN GROUP"		
Qarshi sh. 2026 yil								


Гидравлик элементлар

Arig'ni loyihaviy yer ishlari hajmi jadvali


	Kanal nomi	Uzunlik (km)	Yer ishlari, (m3)				Beton ishlari (m3)
			Qazish	Polka	Шундан,Усимл. катл.киркиш	Ko'tarma	Monolit beton, B12,5 t=8 sm, tubi va qiyaligi
1	Obod MFY-3arig'i	1.925	178	126	554	844	331.10

Shovlar konstruksiyasi


1. Qurilish shovlari
har 4 m da

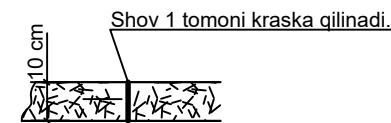

Beton qoplamada shovlar o'rnatish

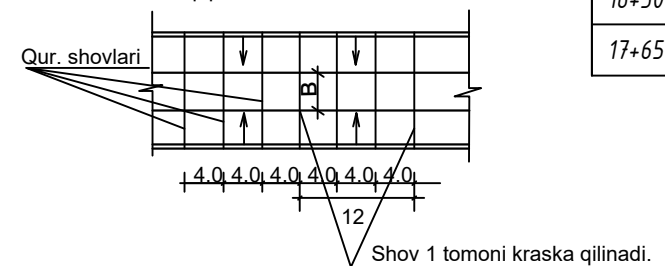

2.Harorat va cho'kishga qarshi shovlar
har 12 m da

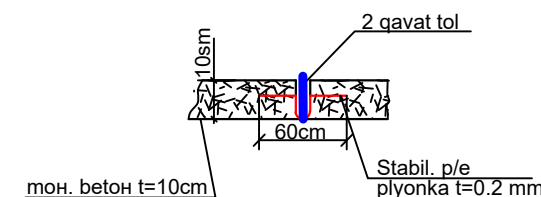

Shartli belgilar

$\geq$ Mavjudlari
 $>$ Ta'mirlanadigan
 $\times$ Demontaj qilinadigan

Mavjudlari









 Yer yuzi belgilari
 O'ng qirg'oq
 Chap qirg'oq
 Mavjud tubi
 Reper









Изоҳ:






1.Съёмка "'O'ZGASHKLITI" Қашқадарё филиали томонидан 2026 йил сентябр ойида
бажарилди.

2.Иш бажаришда техника хавфсизлигига эътибор қаратилсин.

INV №				Китоб тумани "Обод" МФЙ да сув таъминоти оғир ҳудудларнинг сув таъминотини яхшилаш			
Mansab	Familiya I.O.	Imzo	Kun				
				Sug'orish tarmog'i		№	
ГИП.	Орзикулов Ф.				M. ver. 1:100, gor. 1:2000		
Разработал	Мухторов Б				Varaq 1	Varaqlar 1	
Н. контроль.	Ботирова Р.			Obod MFY- 3 arig'i'ni bo'ylama kesimi	"VISION DESIGN GROUP"		
Oarshi sh. 2026 yil							

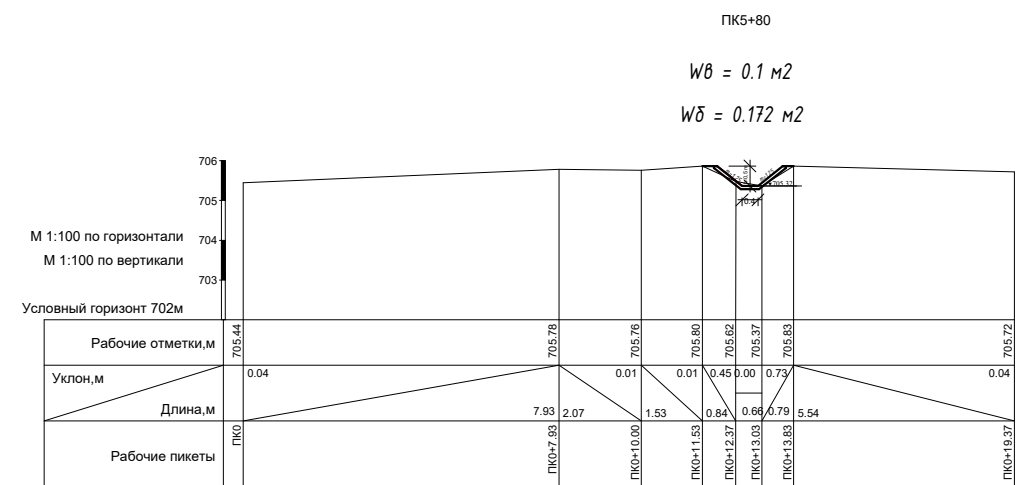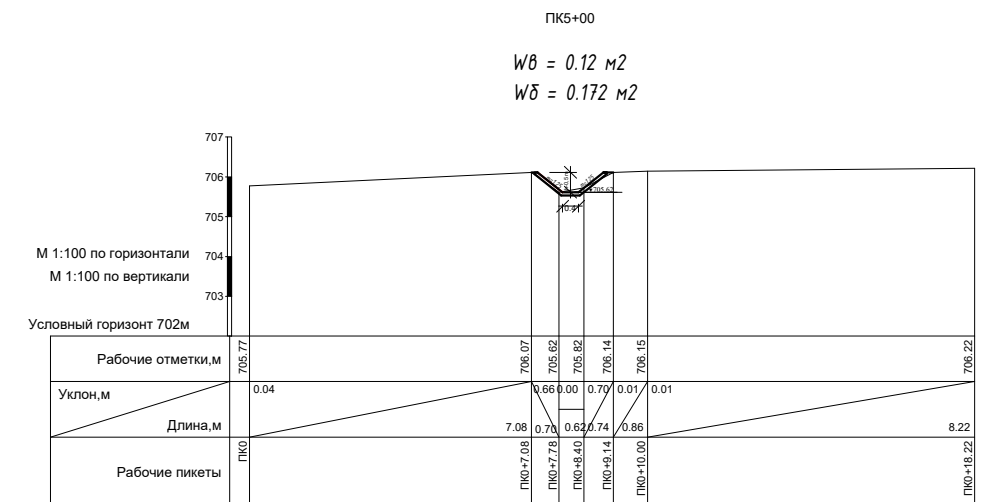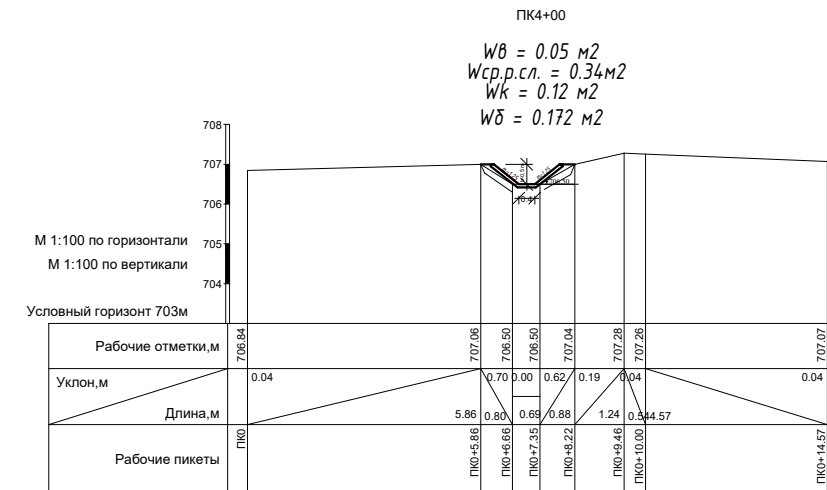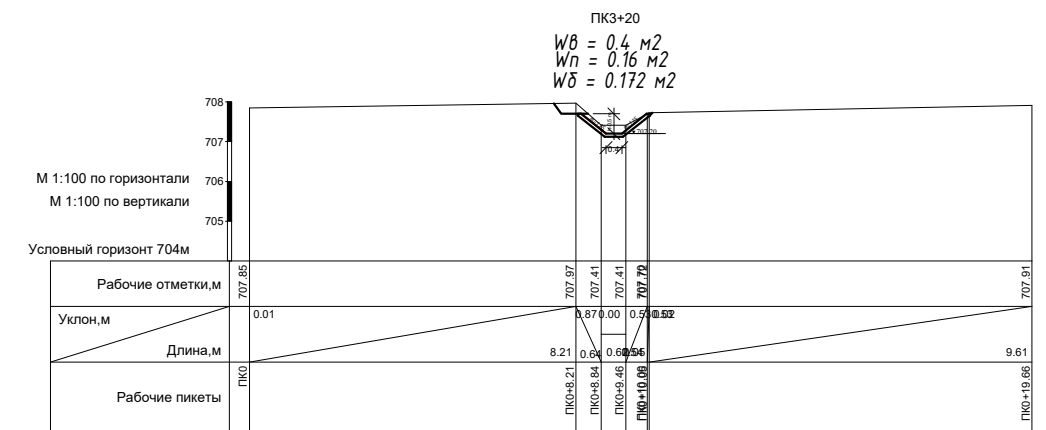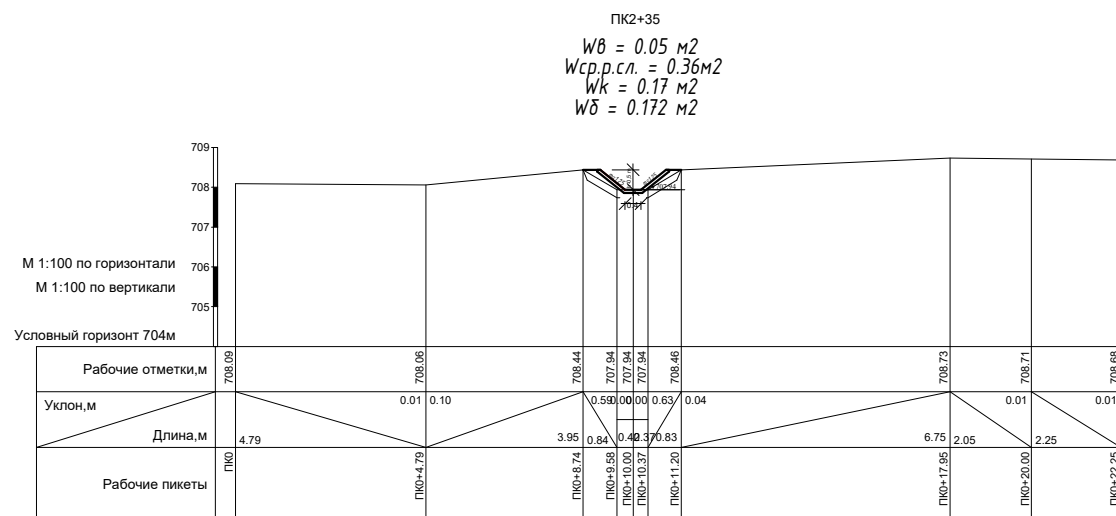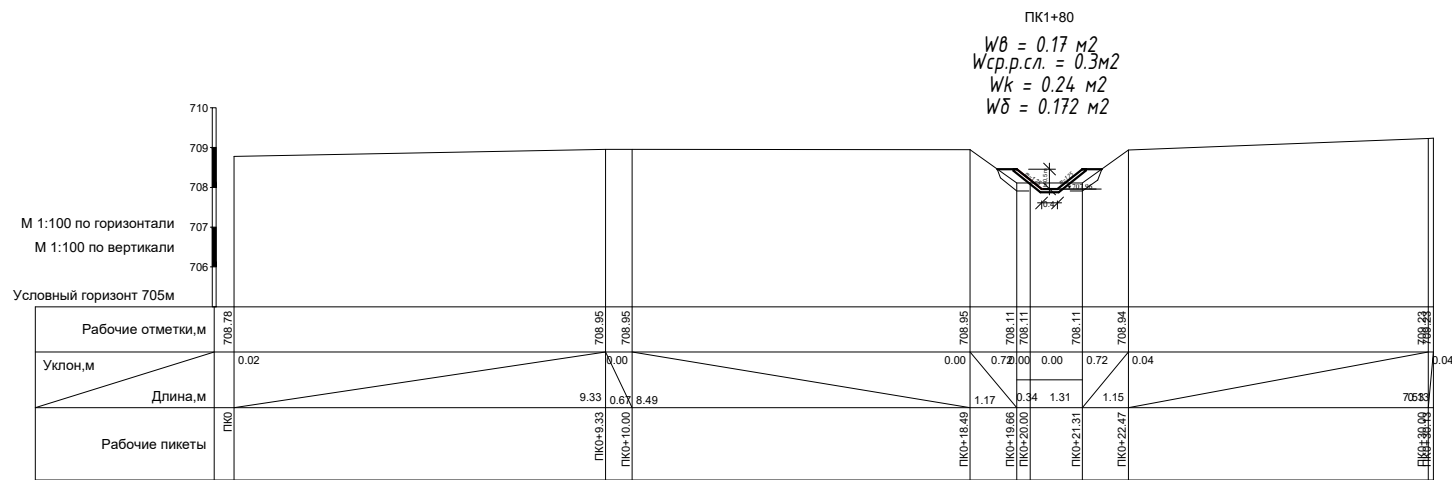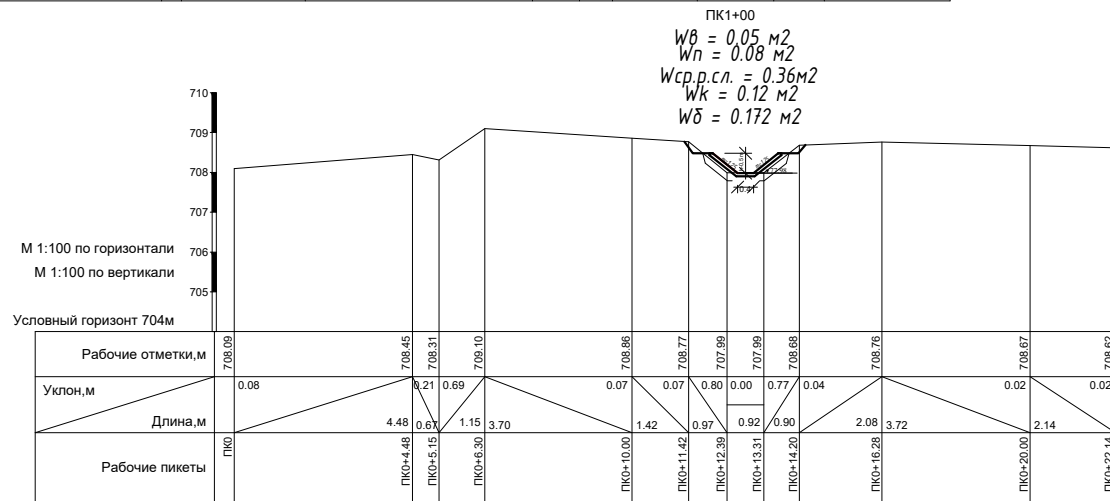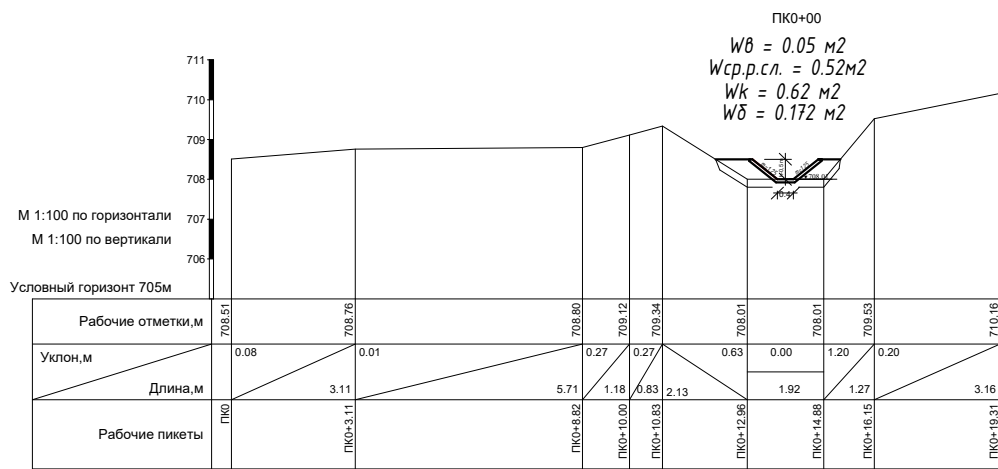

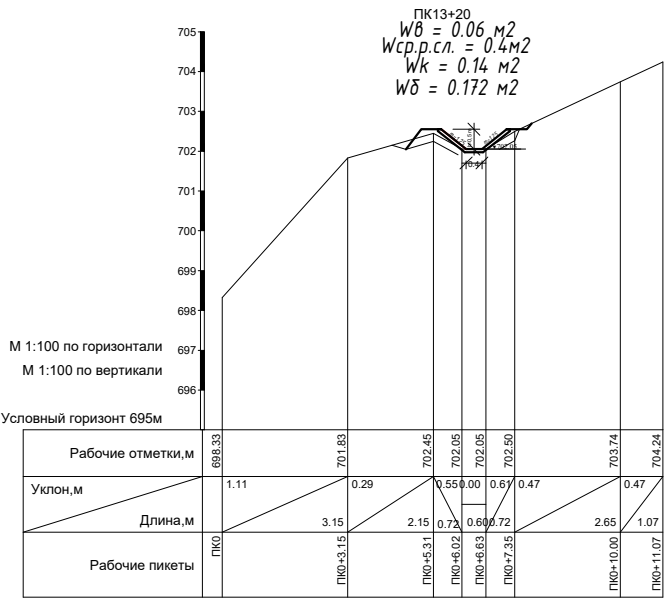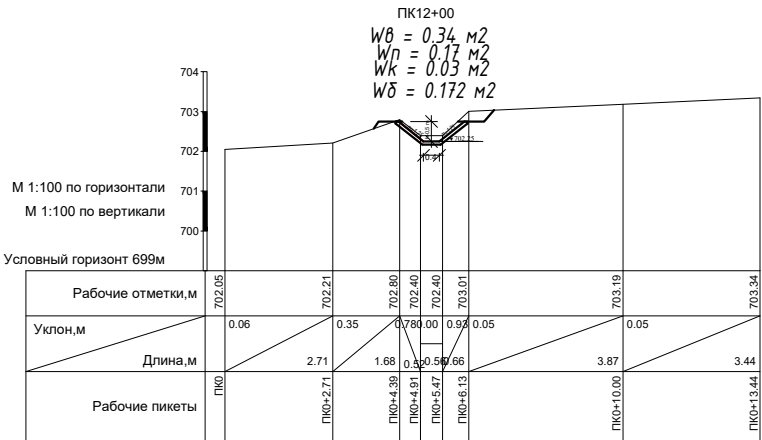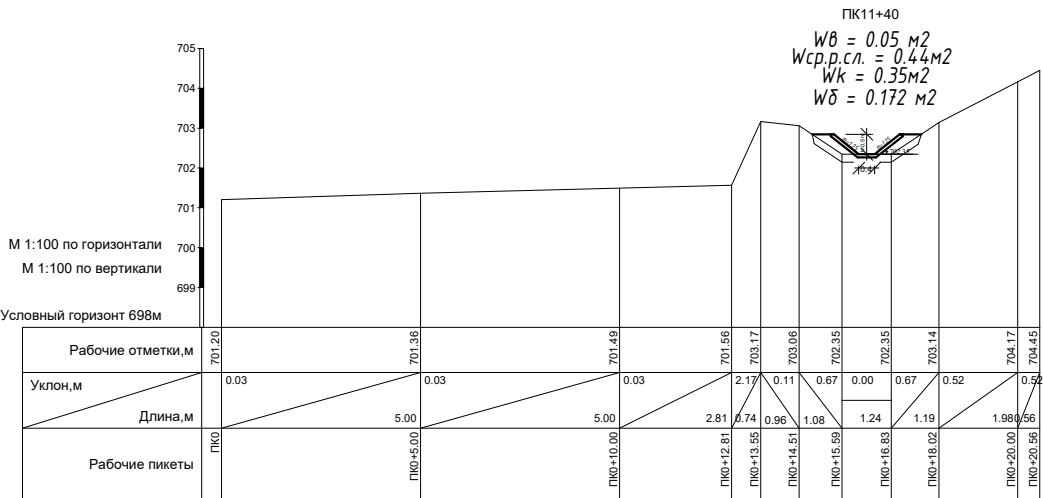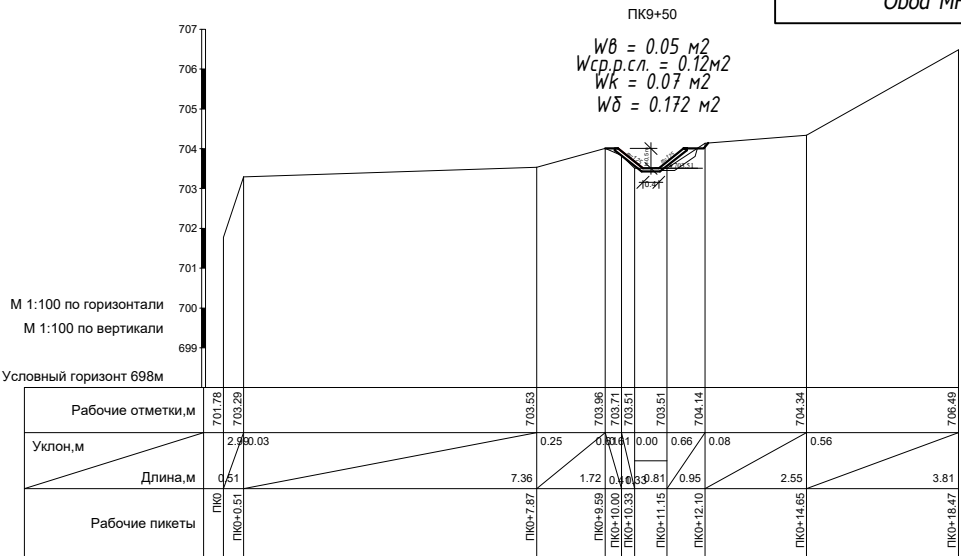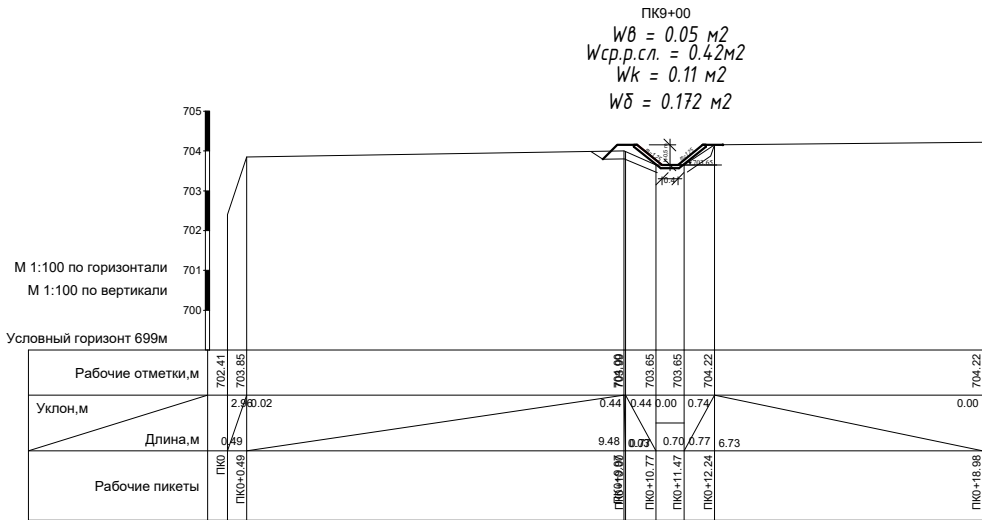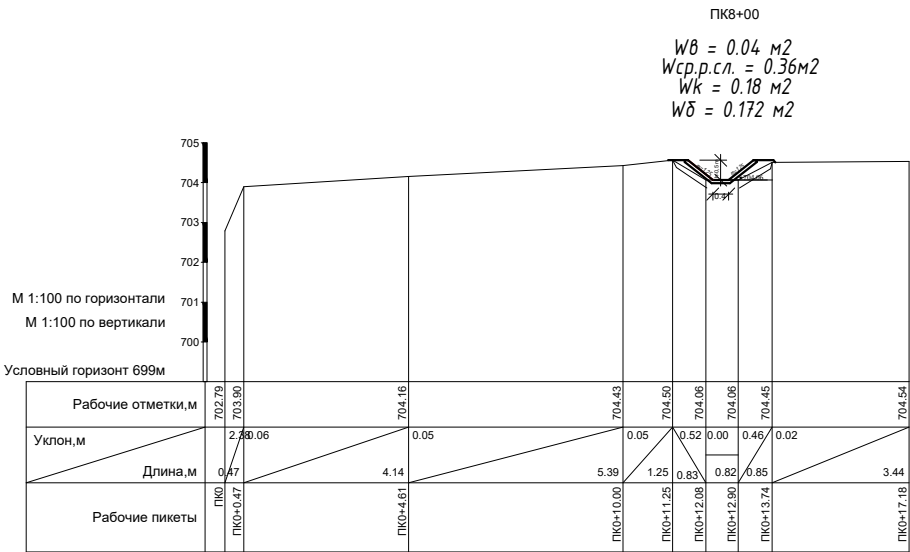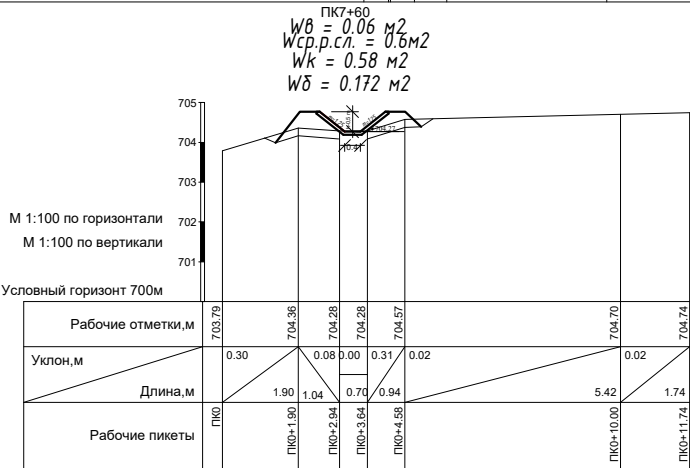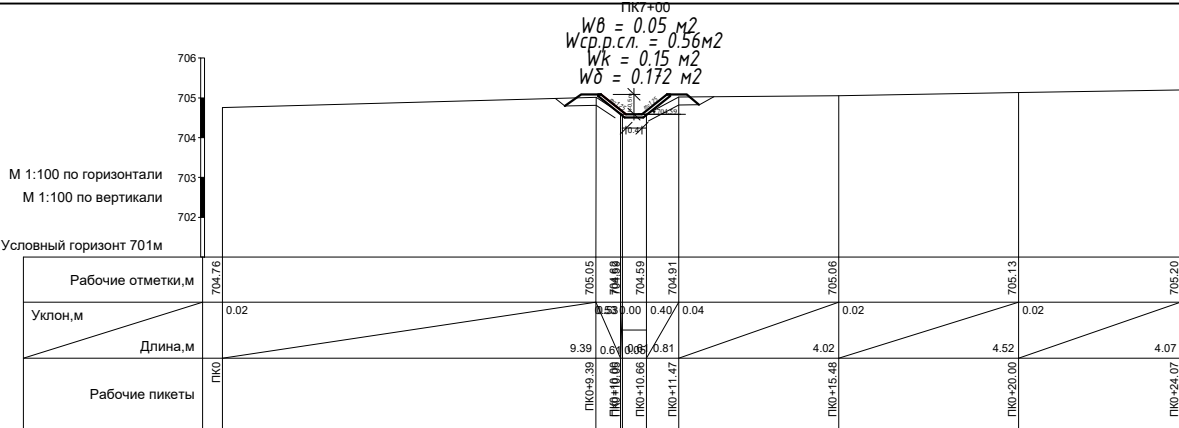

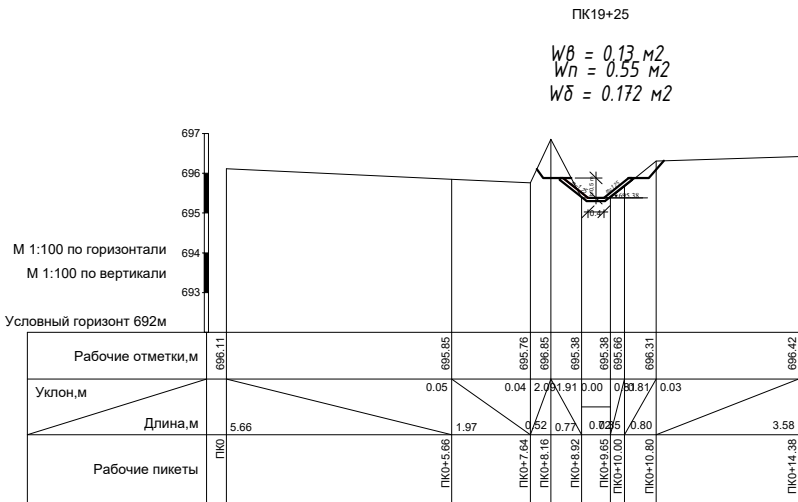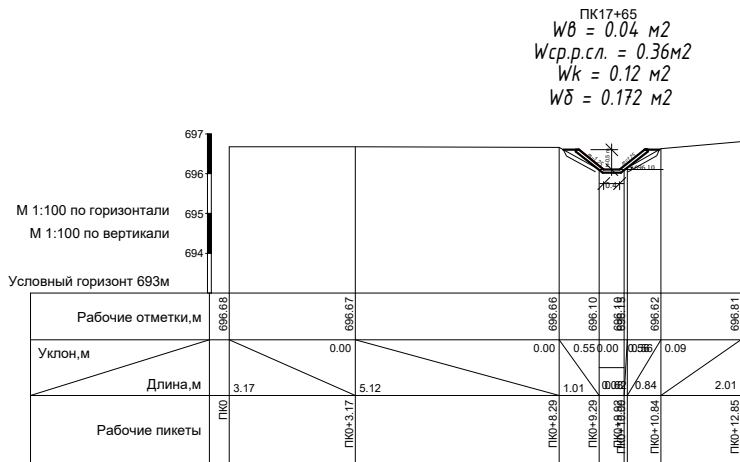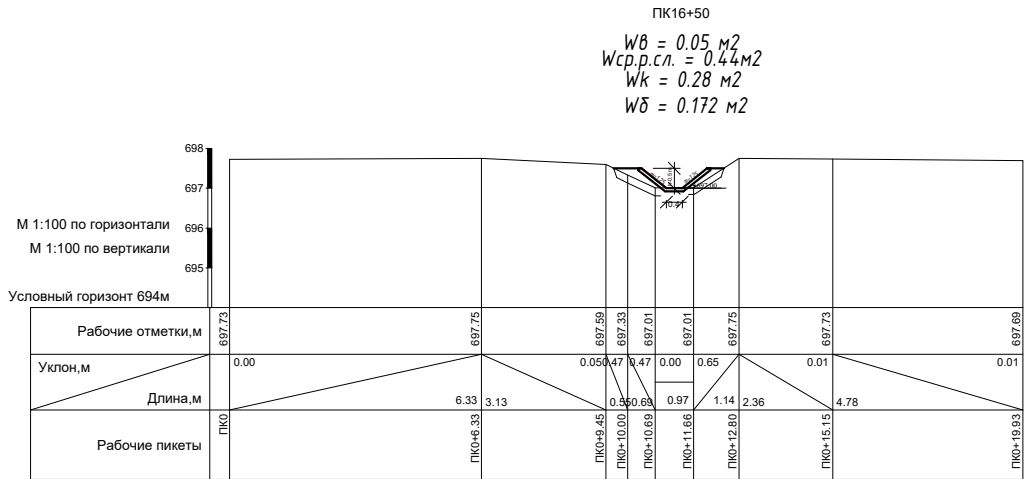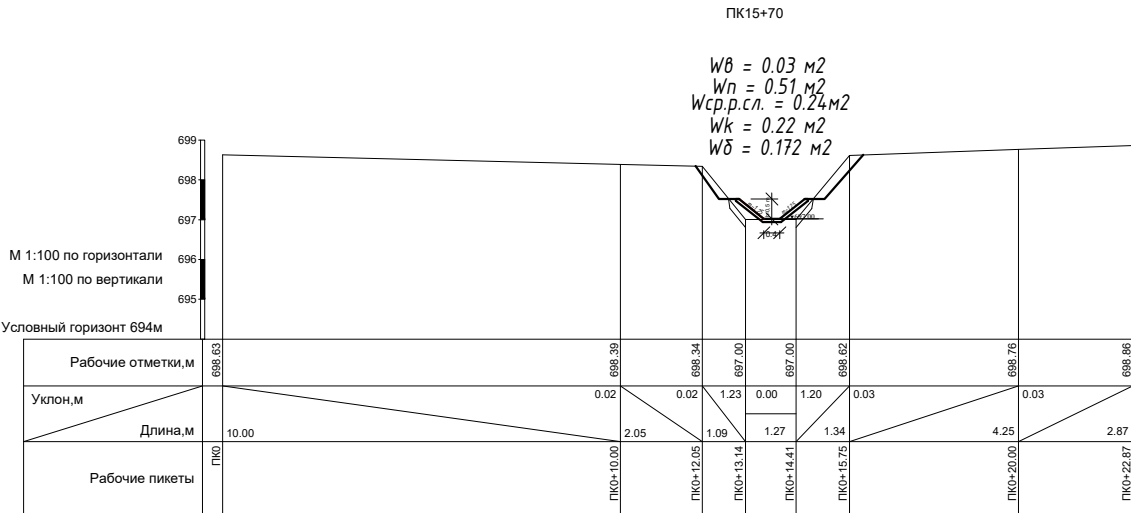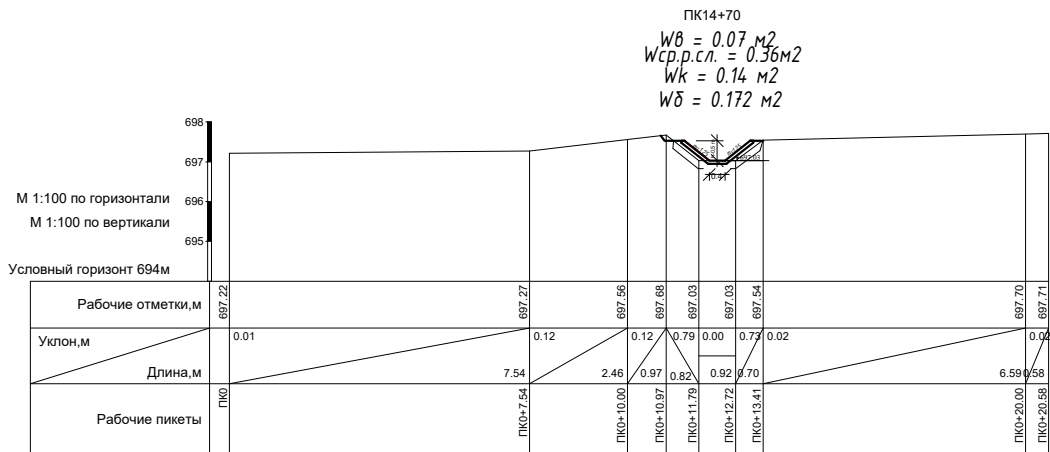

INV №				Китоб тумани "Обод" МФЙ да сув таъминоти оғир ҳудудларнинг сув таъминотини яхшилаш		
Mansab	Familiya I.O.	Imzo	Kun			
				Sug'orish tarmog'i		
						№
ГИП.	Орзикулов Ф.			M. 1:200		
Разработал	Мухтаров Б.			Varaq 3	Varaqlar 3	
Н. контроль	Ботирова Р.			Obod MFY ariq-3 ko'ndalang kesimi PK0+00 - PK19+25		"VISION DESIGN GROUP"
Qarshi sh. 2026 yil						